F.A. PROJECT NO.	SHEET NO.

T 35 S — R 19 E

TABLE			OF		OWNERSHIP	
PARCEL NO.	SHEET NO.	NAME	ARER TAKEN	REMAINDERS RIGHT	REMAINDERS LEFT	COMMENTS
100.1	1	RUTH CLARK KILCREASE	37.788Ac.	0	0	BORROW PIT

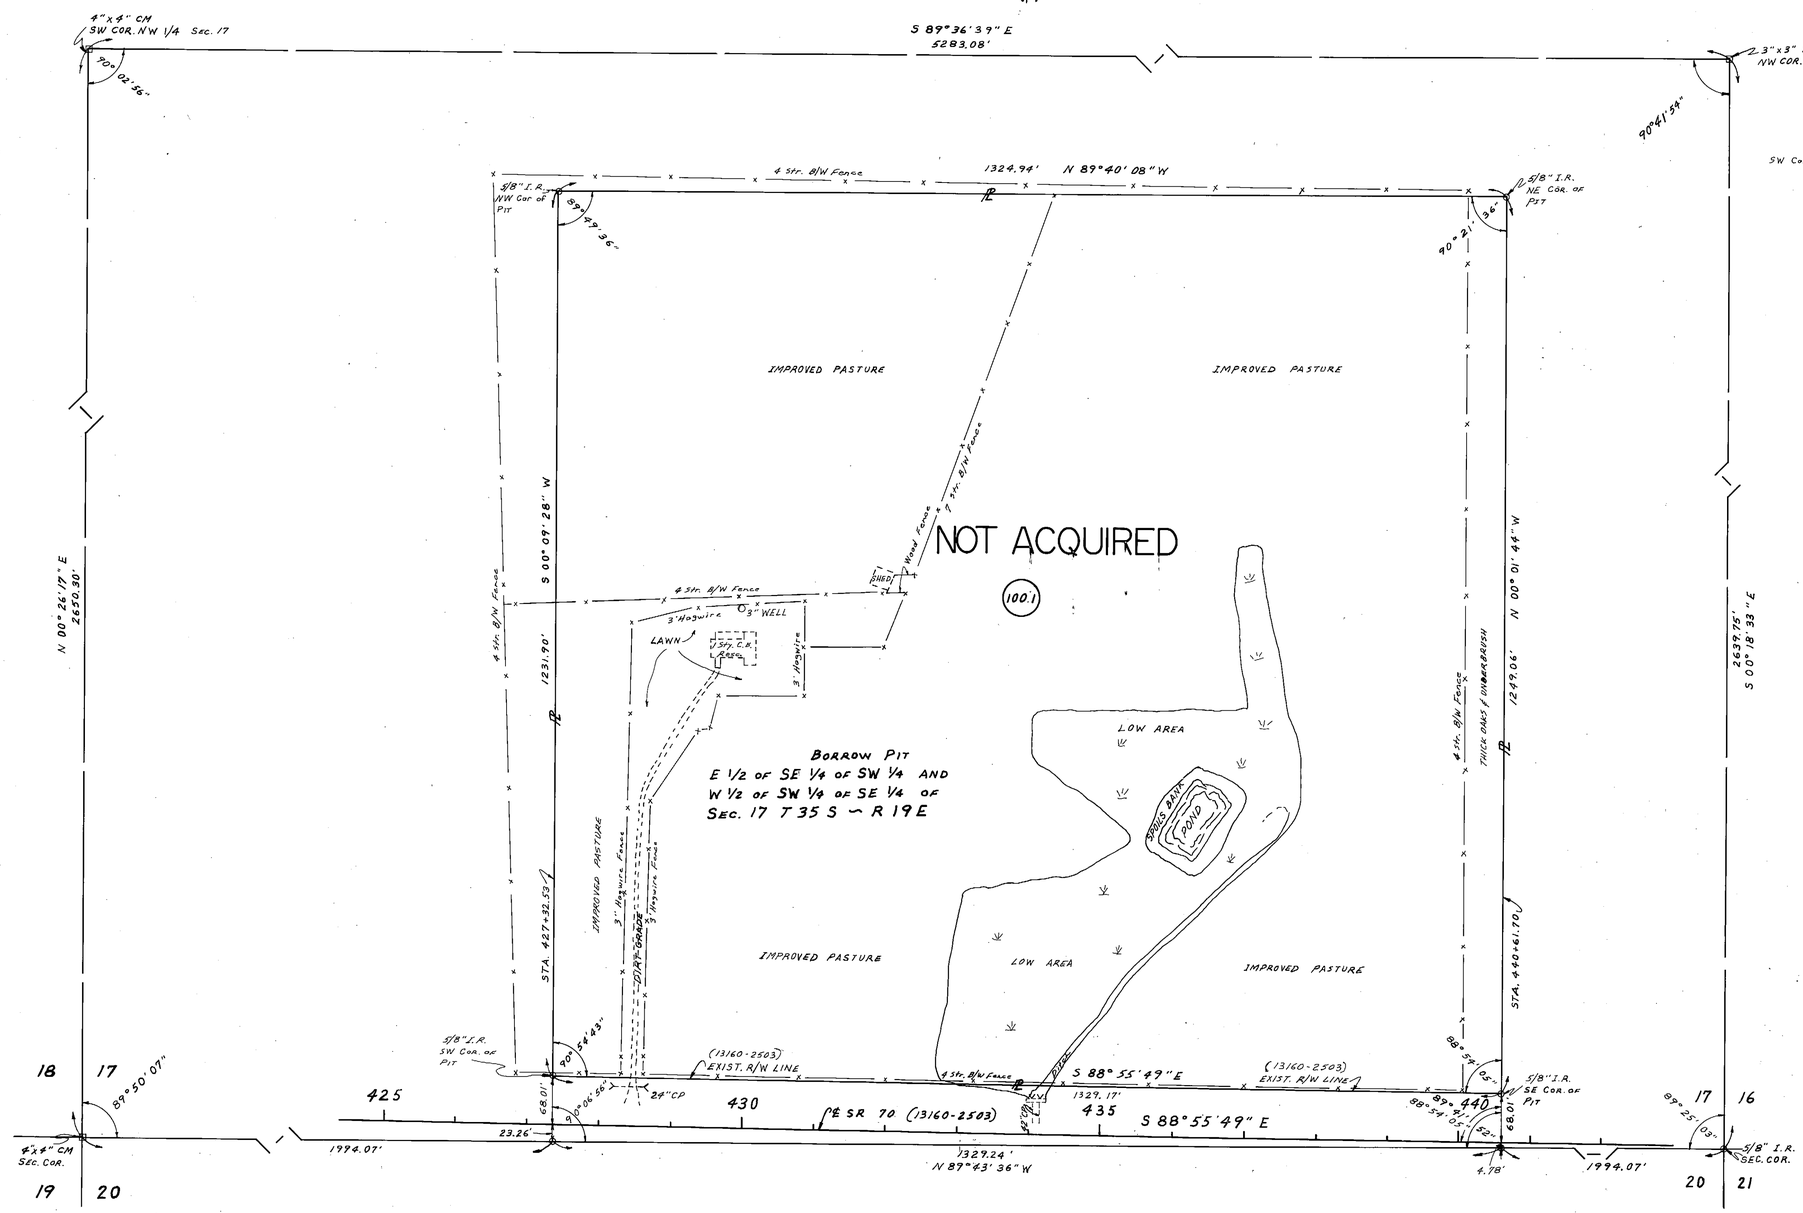

I hereby certify that this map, consisting of sheets 1 through 1 is a true and accurate depiction of a field survey performed for the Department of Transportation in MAY, 1982, under the responsible charge of W.F. CORNELISON, Florida Registered Land Surveyor No. 2845, said survey being shown and certified in field books 025454. I further certify, to the best of my knowledge and belief, that this map is true and accurate and meets the minimum technical requirements for BOUNDARY surveys as set forth in Rule 21HH-6 as adopted by the Florida Board of Land Surveyors on SEPT. 1, 1981.

W.F. Cornelison
Florida Registered Land Surveyor No. 2845
Florida Department of Transportation
BARTOW, Florida
JUNE 24, 1982

MAINTENANCE BORROW PIT

BEARINGS BASED ON ℄ SURVEY SR 70 (13160-2503)

FLORIDA DEPARTMENT OF TRANSPORTATION
RIGHT OF WAY ENGINEERING SECTION

RIGHT OF WAY MAP

STATE ROAD NO. 70 MANATEE COUNTY

	BY	DATE	APPROVED BY	DATE
DRAWN	JAD	6-7-82	C.W. Montes De Oca — DISTRICT ENGINEER	
TRACED	JAD	6-8-82	Cecil L. Rateff — for ENGINEER OF RIGHT OF WAY	7-13-82
CHECKED	JWD	6-23-82		

MAPS PREPARED BY FIRST DISTRICT
FIELD BOOK NO'S. 025454
W.P.I. NO. 1110021
DATED 6-3-82
SCALE 1" = 100'

REVISION	BY	DATE

SECTION (99001-2534) (13160) SHEET 1 OF 1