FED. ROAD DIV. No.	STATE	PROJECT No.	FISCAL YEAR	SHEET No.
4	FLA	15170-2503		1

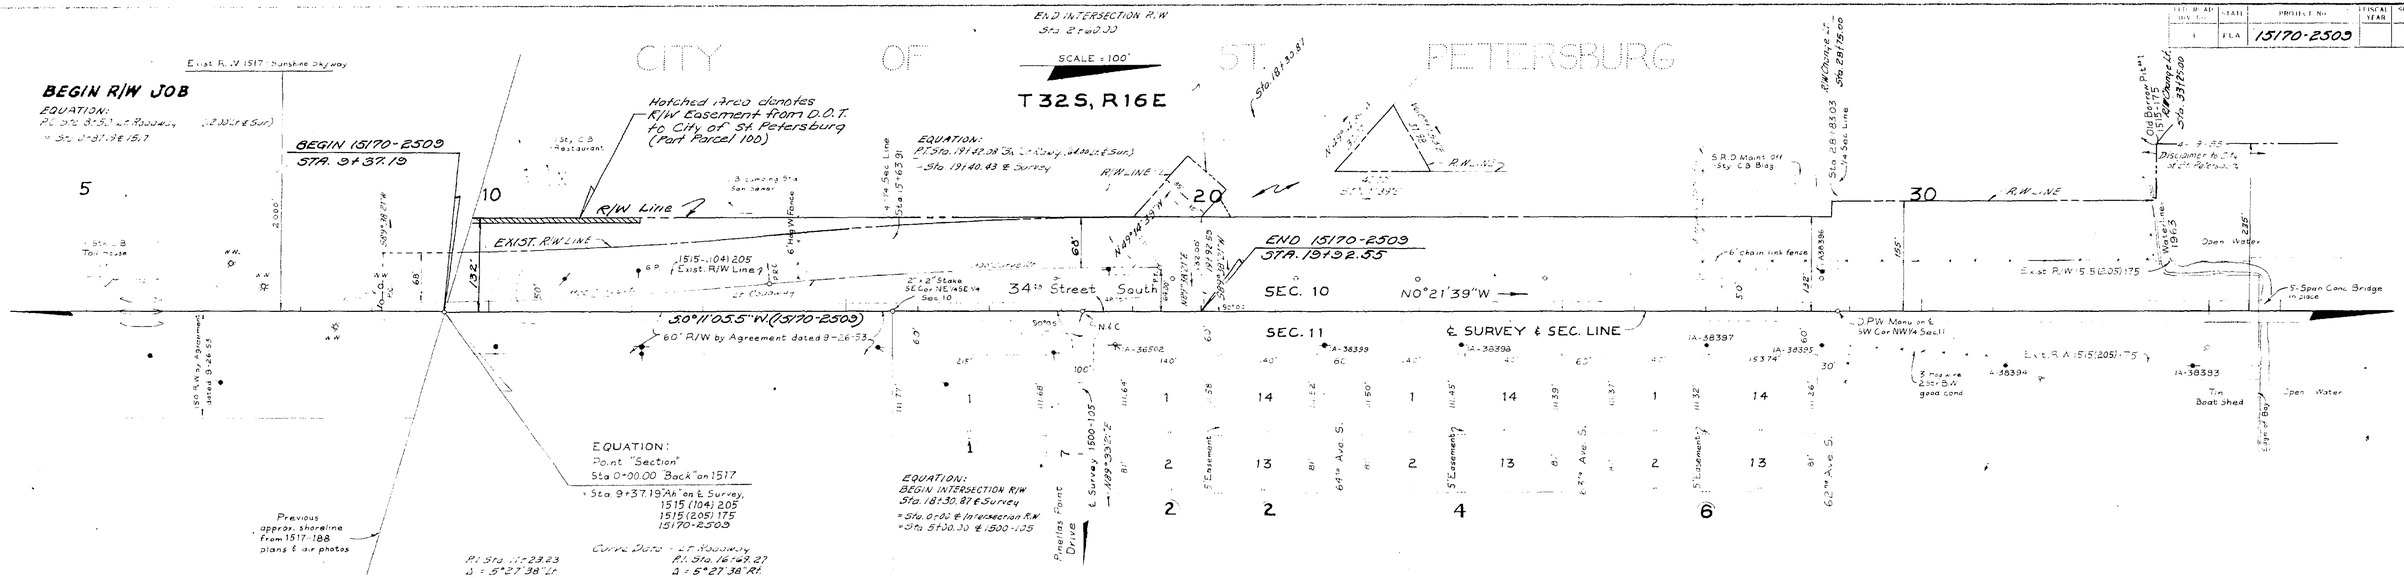

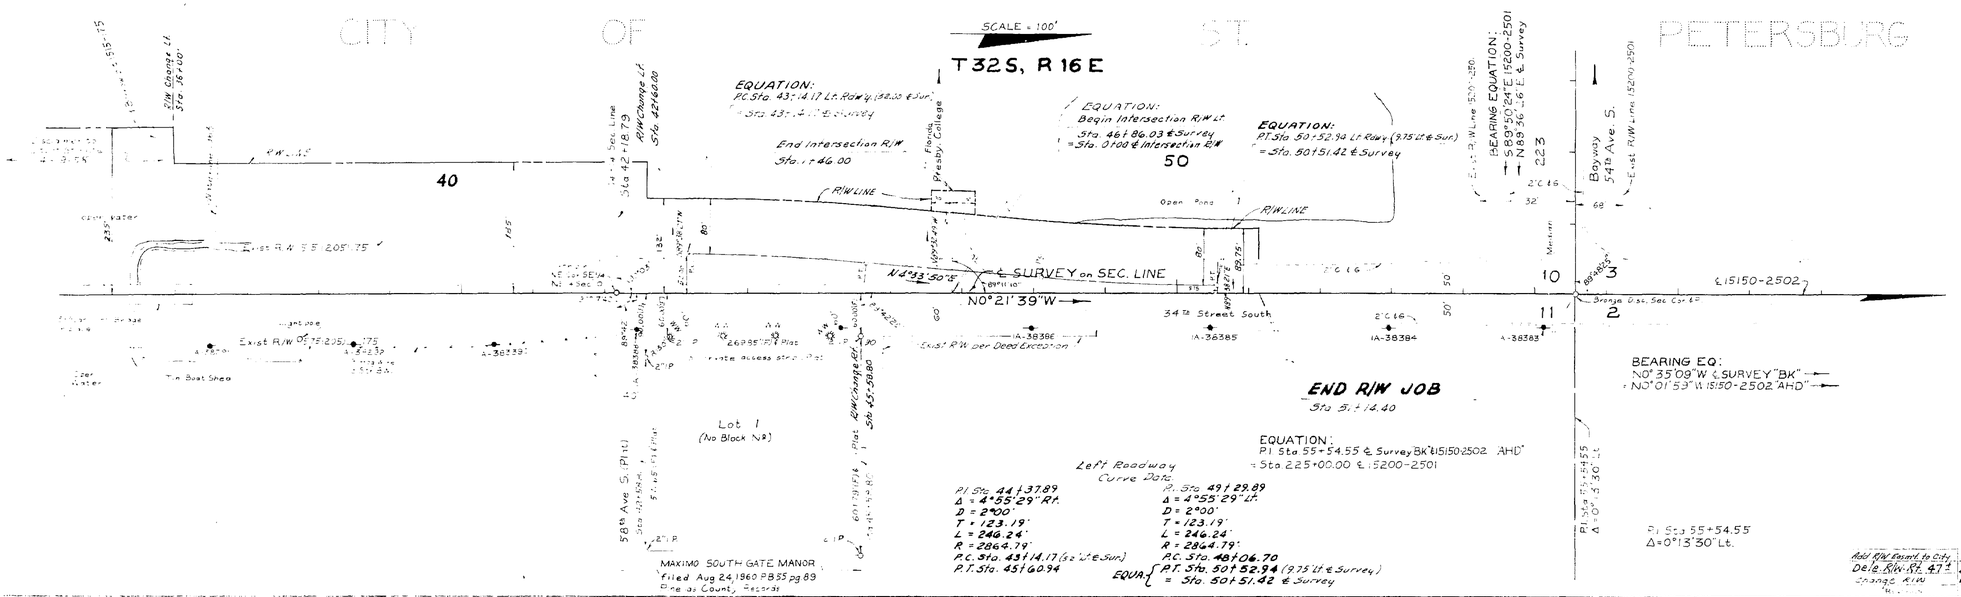

UTILITY OWNERS:
Telephone ..... General Telephone Co.
Power ..... Florida Power Co.
Water, San Sewer, Gas Lines } ... City of St. Petersburg

(F) = Field Data

Note: Bearings are taken from 1515 (104) 205

34th STREET SOUTH
(SKYWAY to BAYWAY)

Ties plotted from existing maps & loose-leaf sheets dated 5-9-63
Tie-ing plotted from F.B. No. 623806

STATE OF FLORIDA
STATE ROAD DEPARTMENT

RIGHT OF WAY MAP

STATE ROAD NO. 55 US 19 PINELLAS COUNTY

Add R/W Found to City	T.L.B.	8-25-87	
Dele. R/W-Rt. 47 ft	L.R.G.-S.M.W.	2-5-64	
Change R/W	WESTON	12-30-63	

SECTION 15170-2503 SHEET 1 OF