FED. ROAD DIV. No.	STATE	SEC. AND JOB No.	FISCAL YEAR	SHEET No.	TOTAL SHEETS
3	FLA.	1602-		1	

SEC. 29 T-27-S, R-27-E

MAP OF HAINES CITY

Filed October 18, 1886, Plat Book 1A, Pages 10-A and 10-B, Polk County Public Records

(No Lot Dimensions shown on plat for Blocks shown hereon.)

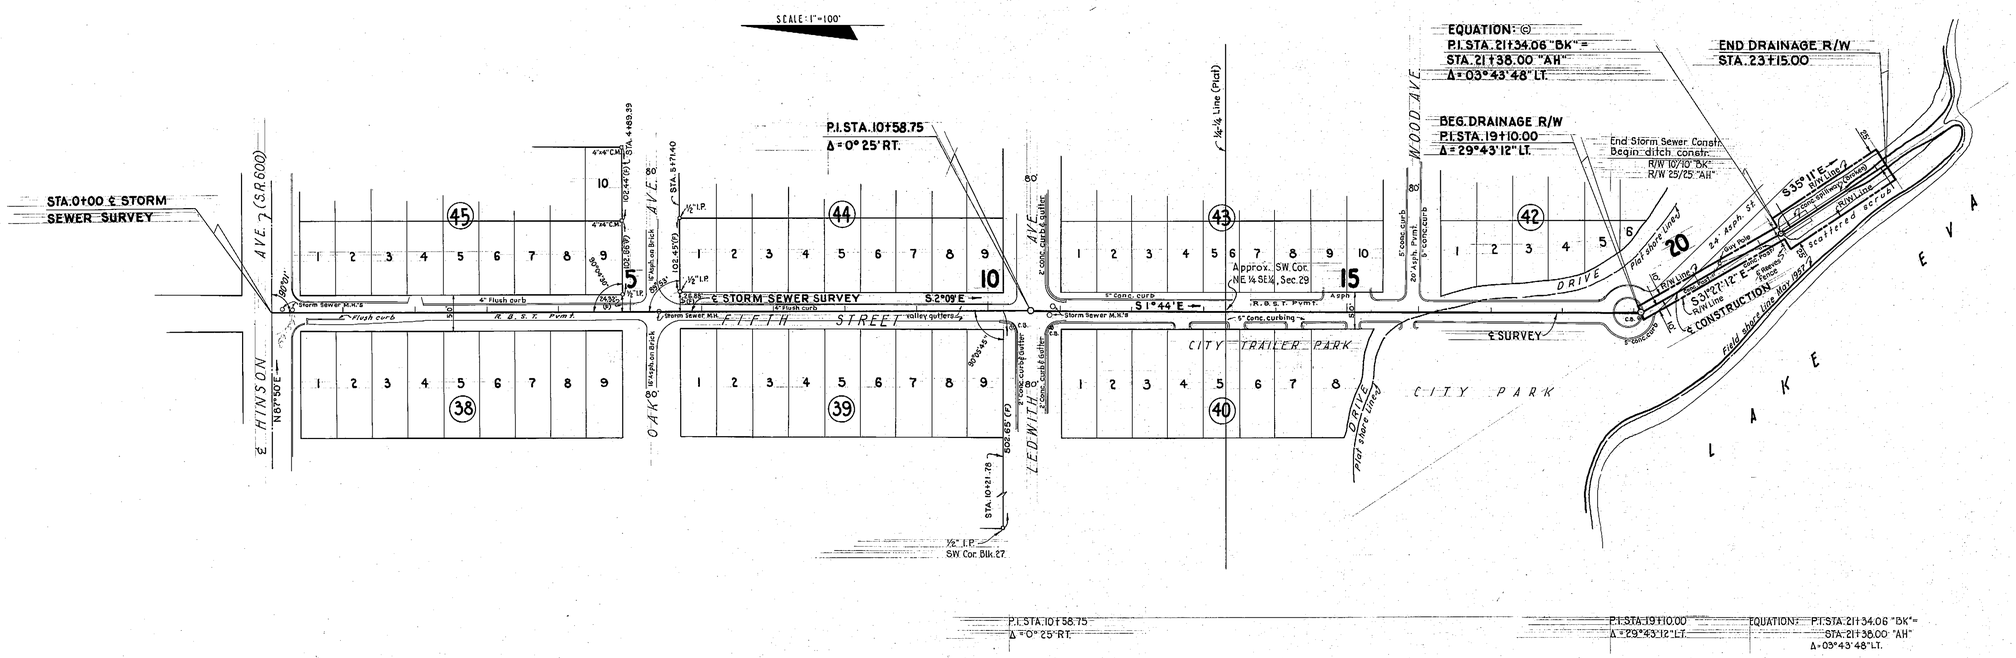

UTILITY OWNERS:

Water	Haines City
Storm Sewer	Haines City
Sanitary Sewer	Haines City
Gas	Central Gas Co.
Electricity	Florida Power Corp.
Telephones	Peninsular Tel. Co.

NOTE:
Bearings shown are taken from 1602 - old Project F.A.O.M. T30(1)

DRAINAGE EASEMENT

FOR CONSTRUCT'N OF STORM SEWER ON 5TH ST., HAINES CITY

Alignment, Topog. & Subdivision ties plotted from Field Book No 272648

STATE OF FLORIDA
STATE ROAD DEPARTMENT

RIGHT OF WAY MAP

SECTION No. 1602-115 Sh. 1

ROAD No. 600 POLK COUNTY

SCALE 1" = 100'	NAMES	DATES	APPROVED BY
DRAWN	W.F.D.	10-3-57	O. M. Johnson — DIVISION ENGINEER
TRACED	W.F.D.	10-4-57	
INDEXED			
REVISED			STATE HIGHWAY ENGINEER 1-7-58
REVISED			
CHECKED	E.E.I.	10-7-57	