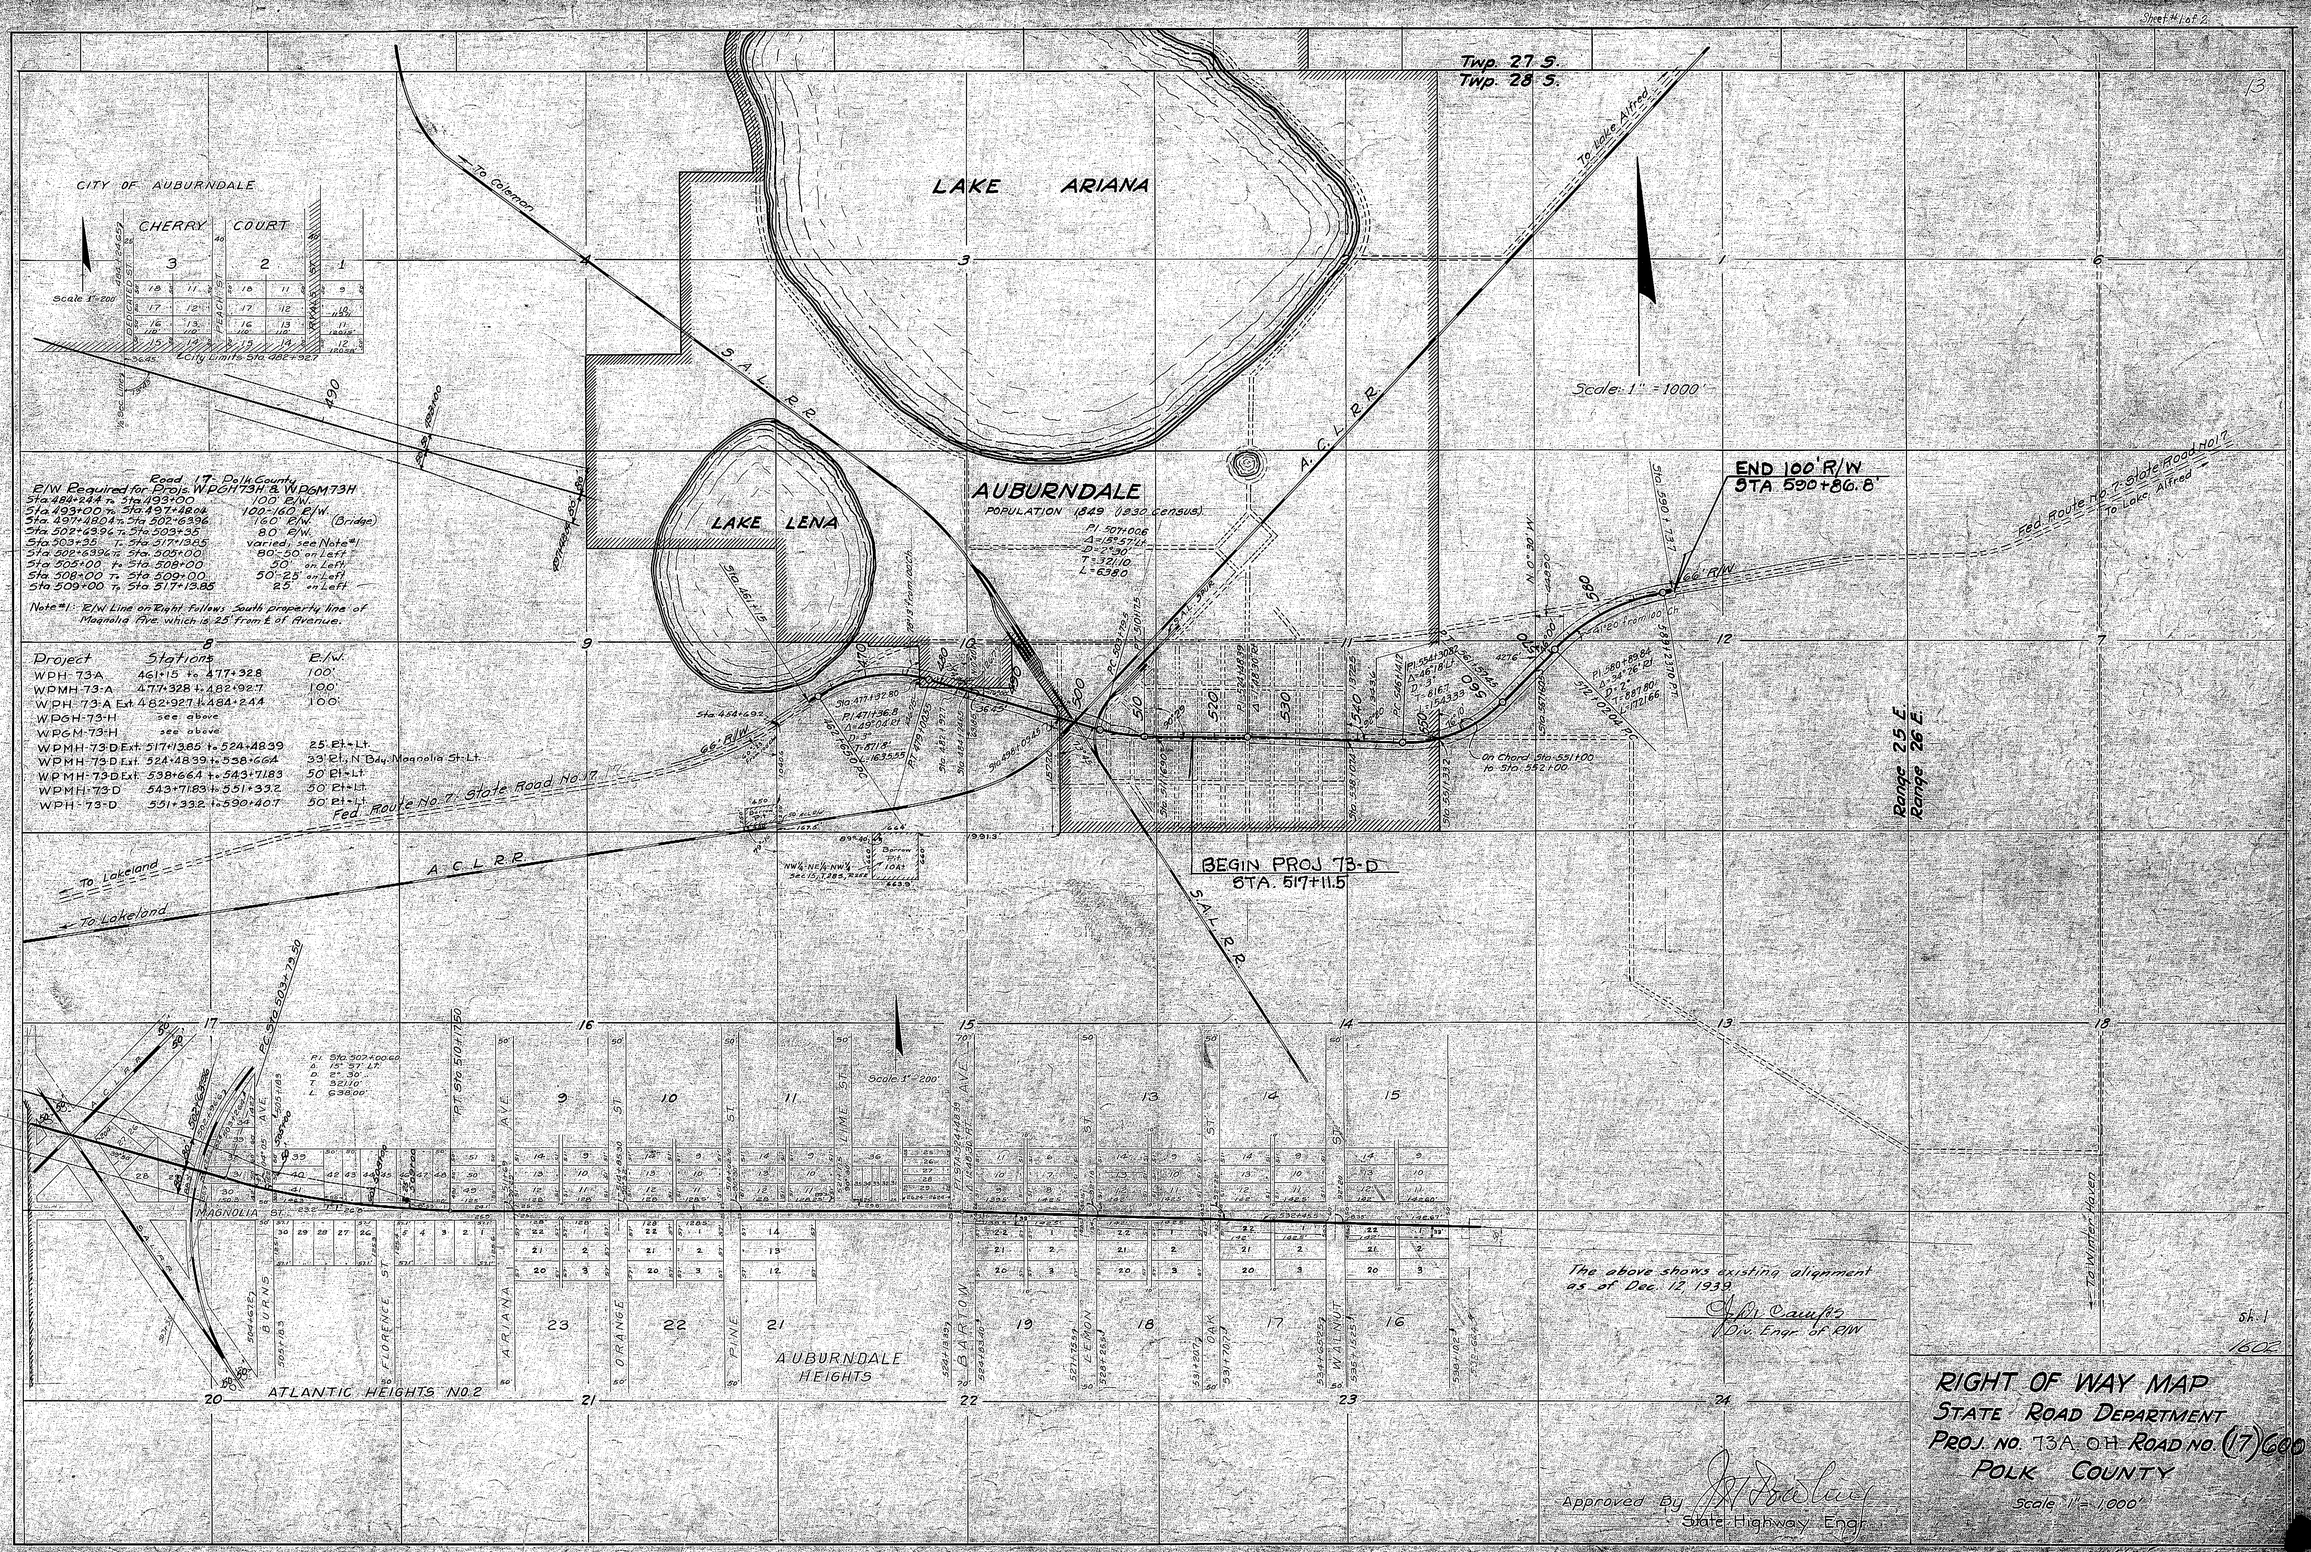

Sheet #1 of 2
13
Twp. 27 S.
Twp. 28 S.
LAKE ARIANA
LAKE LENA
AUBURNDALE
POPULATION 1849 (1930 Census)
To Coleman
To Lake Alfred
Scale: 1" = 1000'
S.A.L. R.R.
A.C.L. R.R.
CITY OF AUBURNDALE
CHERRY COURT
Scale 1" = 200'
City Limits Sta. 482+92.7
Road 17 Polk County
R/W Required for Proj. WPGH73H & WPGM73H
Sta. 484+24.4 to Sta. 493+00 100' R/W.
Sta. 493+00 to Sta. 497+48.04 100-160 R/W.
Sta. 497+48.04 to Sta. 502+63.96 160' R/W. (Bridge)
Sta. 502+63.96 to Sta. 503+35 80' R/W.
Sta. 503+35 to Sta. 517+13.85 varied, see Note #1
Sta. 502+63.96 to Sta. 505+00 80'-50' on Left
Sta. 505+00 to Sta. 508+00 50' on Left
Sta. 508+00 to Sta. 509+00 50'-25' on Left
Sta. 509+00 to Sta. 517+13.85 25' on Left
Note #1: R/W Line on Right follows South property line of Magnolia Ave. which is 25' from ℄ of Avenue.
Project Stations R/W.
WPH-73-A 461+15 to 477+32.8 100'
WPMH-73-A 477+32.8 to 482+92.7 100'
WPH-73-A Ext. 482+92.7 to 484+24.4 100'
WPGH-73-H see above
WPGM-73-H see above
WPMH-73-D Ext. 517+13.85 to 524+48.39 25' Rt.-Lt.
WPMH-73-D Ext. 524+48.39 to 538+66.4 33' Rt., N. Bdy. Magnolia St.-Lt.
WPMH-73-D Ext. 538+66.4 to 543+71.83 50' Rt.-Lt.
WPMH-73-D 543+71.83 to 551+33.2 50' Rt.-Lt.
WPH-73-D 551+33.2 to 590+40.7 50' Rt.-Lt.
Fed. Route No. 7 State Road No. 17
To Lakeland
BEGIN PROJ. 73-D
STA. 517+11.5
END 100' R/W
STA. 590+86.8
Range 25 E.
Range 26 E.
Scale 1" = 200'
MAGNOLIA ST.
BURNS AVE.
FLORENCE ST.
ARIANA AVE.
ORANGE ST.
PINE ST.
LIME ST.
BARTON AVE.
LEMON ST.
OAK ST.
WALNUT ST.
AUBURNDALE HEIGHTS
ATLANTIC HEIGHTS NO. 2
To Winter Haven
The above shows existing alignment as of Dec. 12, 1939
Div. Engr. of R/W
Sh. 1
1602
RIGHT OF WAY MAP
STATE ROAD DEPARTMENT
PROJ. NO. 73A OH ROAD NO. (17) 600
POLK COUNTY
Scale 1" = 1,000'
Approved By
State Highway Engr.