Drainage Canal.

Abandoned Ditch

500'

Pit Drainage.

End of Project
Sta. 33+34.32.

AREA = 232,500 Sq ft
Average Cut = 8' Sand.
VOL. = 70000 Cu. Yds.

650'

Phosphate Co. agreeable for this Area to be Used.

Proposed Pit No. 1

This Area Mined Out.

300'

Proposed Pit No. 2. Avg. Cut = 8' Sand.
Area 90000 Sq ft. Vol. = 26000 Cu Yds.
1000'

100'

Ramp To Plant

Phosphate Co. agreeable for this Area to be Used.

Phosphate Co. Not agreeable for this Area to be used.
Area 350000 Sq ft.
Avg. Cut = 5'
Vol. = 65000 Cu Yds.

Original Pit.

Under lease to State Road Dept.

Dust Plant.

S.R. 700-35 (U.S. 17-98)

S.E. Cor. of the N.E. 1/4 of Sec. 5 Twp. 30S Rg 25 E.

SEABOARD R.R.

Crossing

PEMBROKE SPUR

1/4 Section Corner

Begin Project
Sta. 9+91.6

Borrow Pit
1603-proj USWPWPGM 214
S.R. 700-35 (U.S. 17-98)
Polk County
Sh. 1

Sketch Showing Proposed New Borrow Pit Proj. U.S.W.P.W.P.G.M. 214 Road 2 Polk County. Florida.
Scale 1" = 200'

(V) Rec'd. 8/10/36.

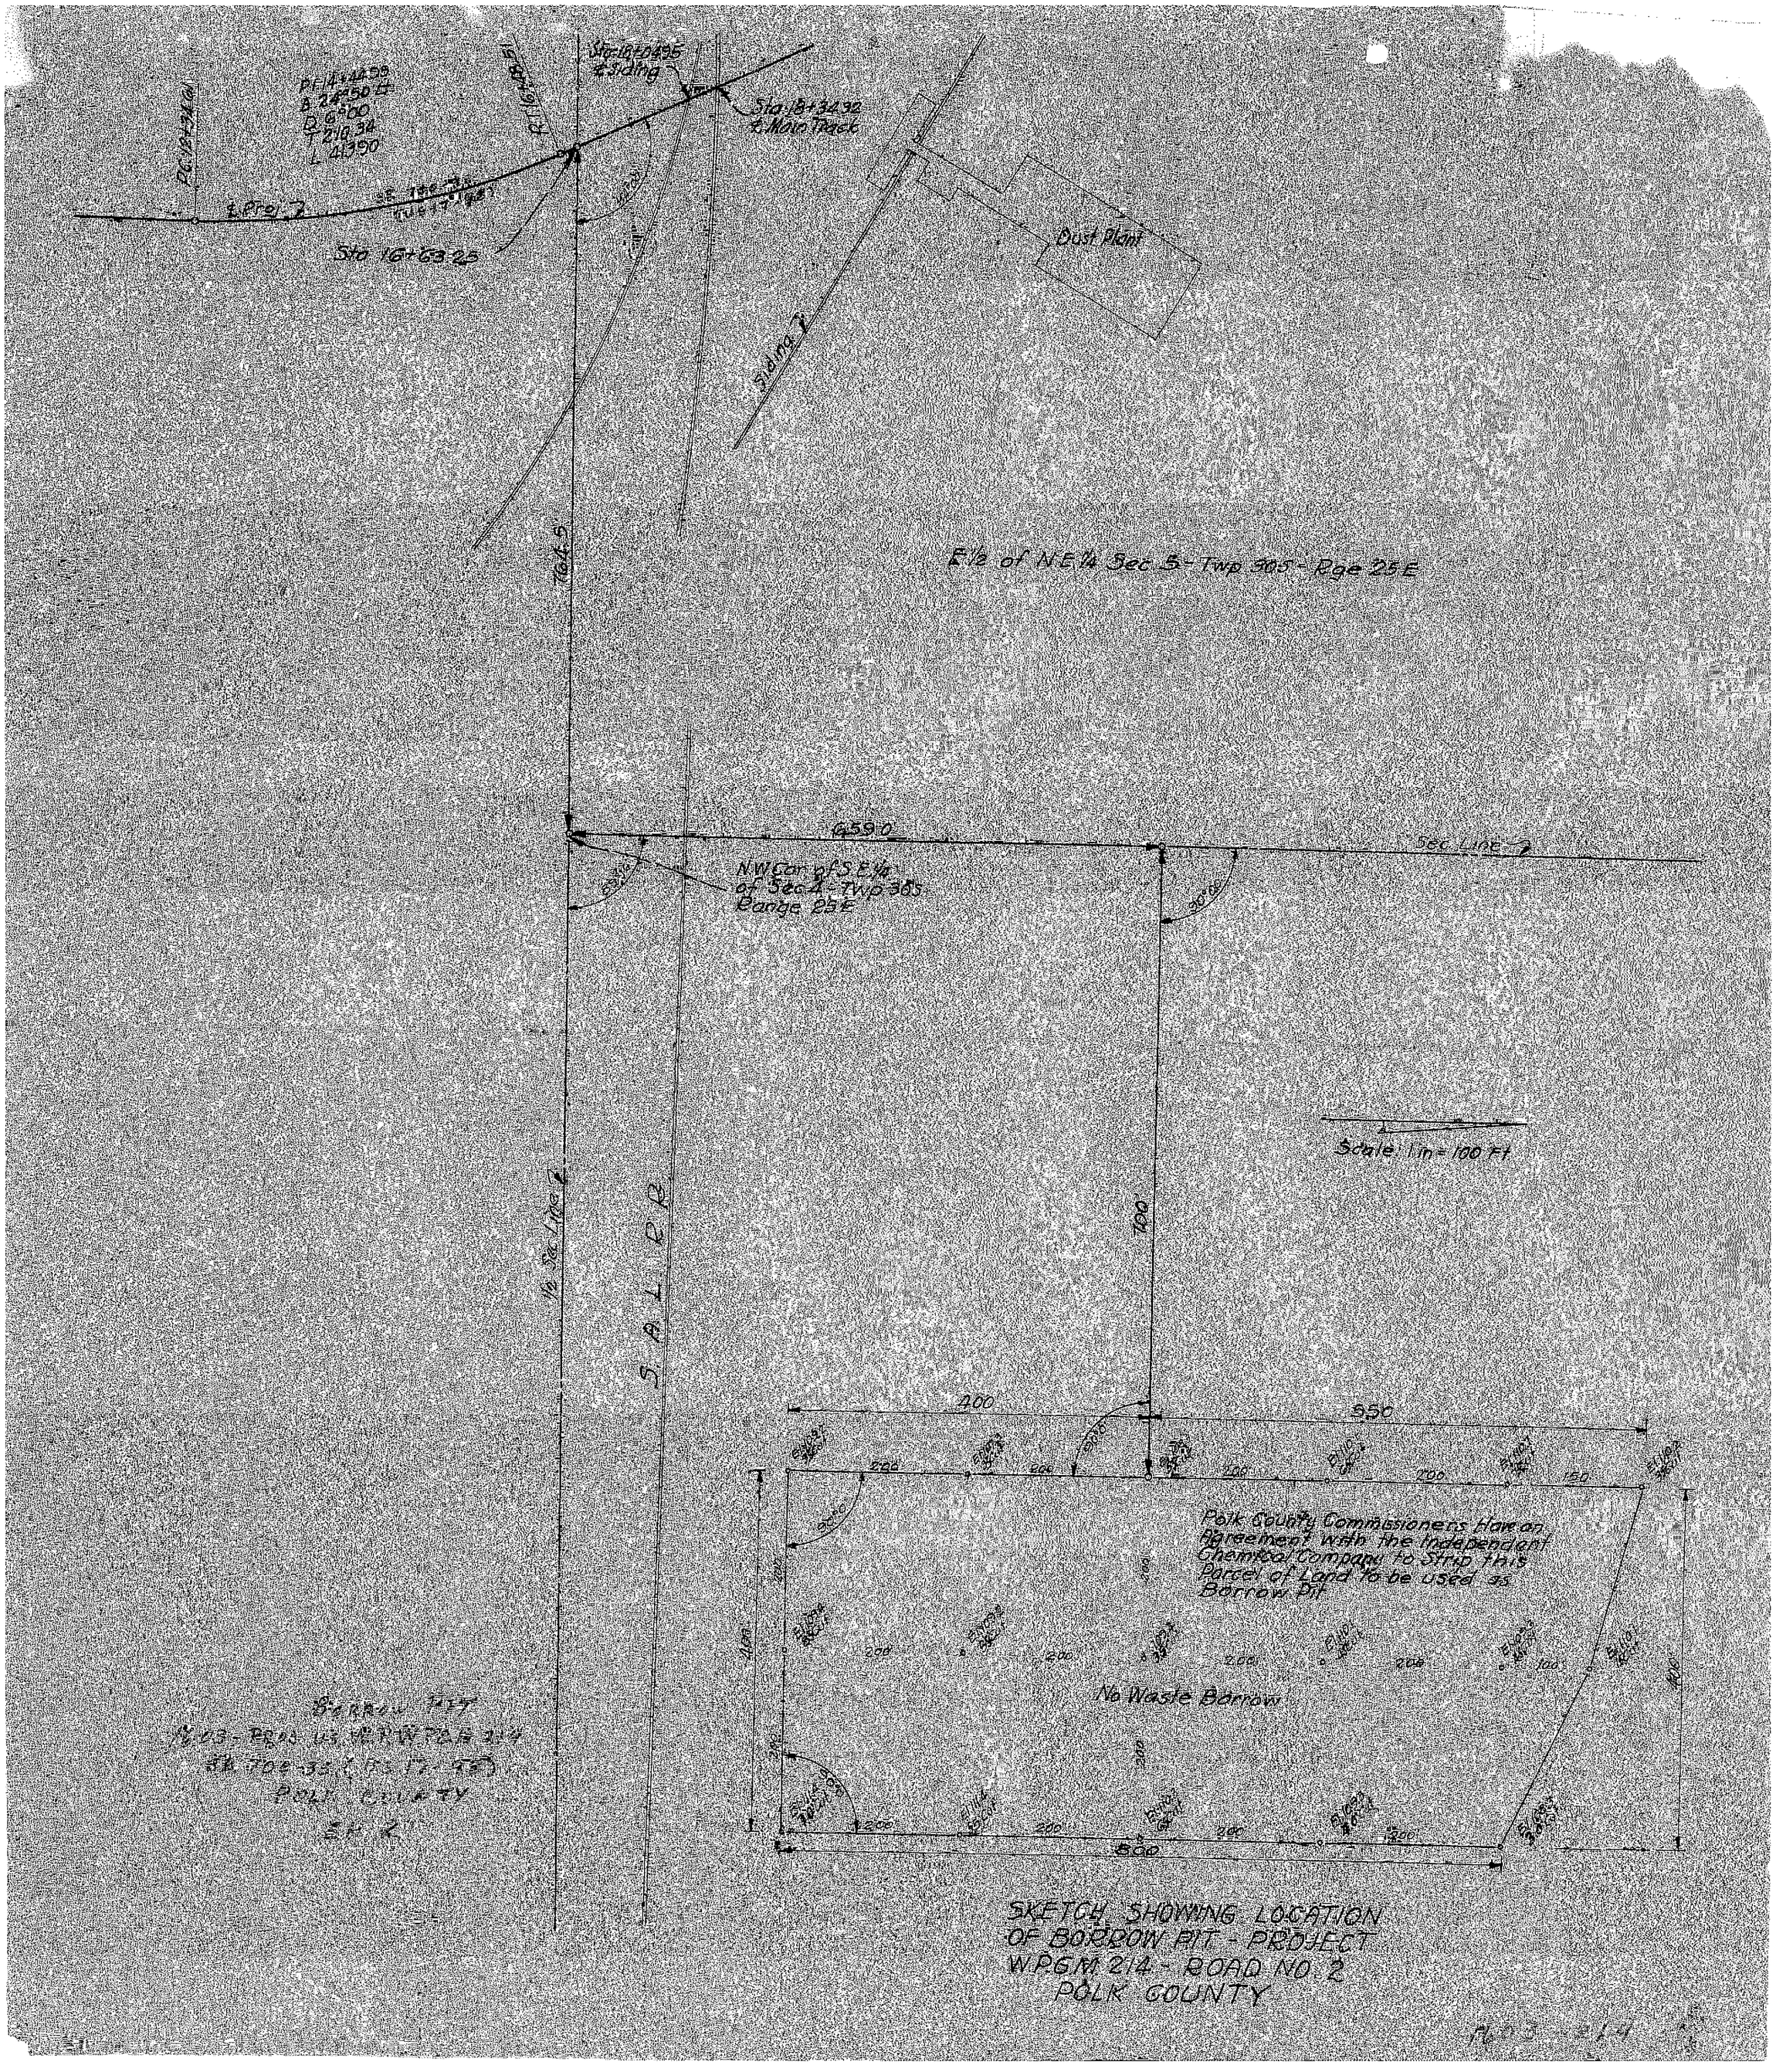
Sta 16+63.25
Sta 16+20.96
℄ Siding
Sta 15+34.32
℄ Main Track
Dust Plant
Siding
E½ of NE¼ Sec 5 - Twp 30S - Rge 25E
6590'
Sec Line
NW Cor of S½ E¼ of Sec 4 - Twp 30S Range 25E
90°00'
33°30'
30°00'
Scale: 1 in = 100 Ft
½ Sec Line
Sec 5 T 30 S
660'
200
550
Polk County Commissioners Have an Agreement with the Independent Chemical Company to Strip this Parcel of Land to be used as Borrow Pit
No Waste Borrow
SKETCH SHOWING LOCATION OF BORROW PIT - PROJECT W.P.G.M 214 - ROAD NO. 2 POLK COUNTY
No 3 - 214