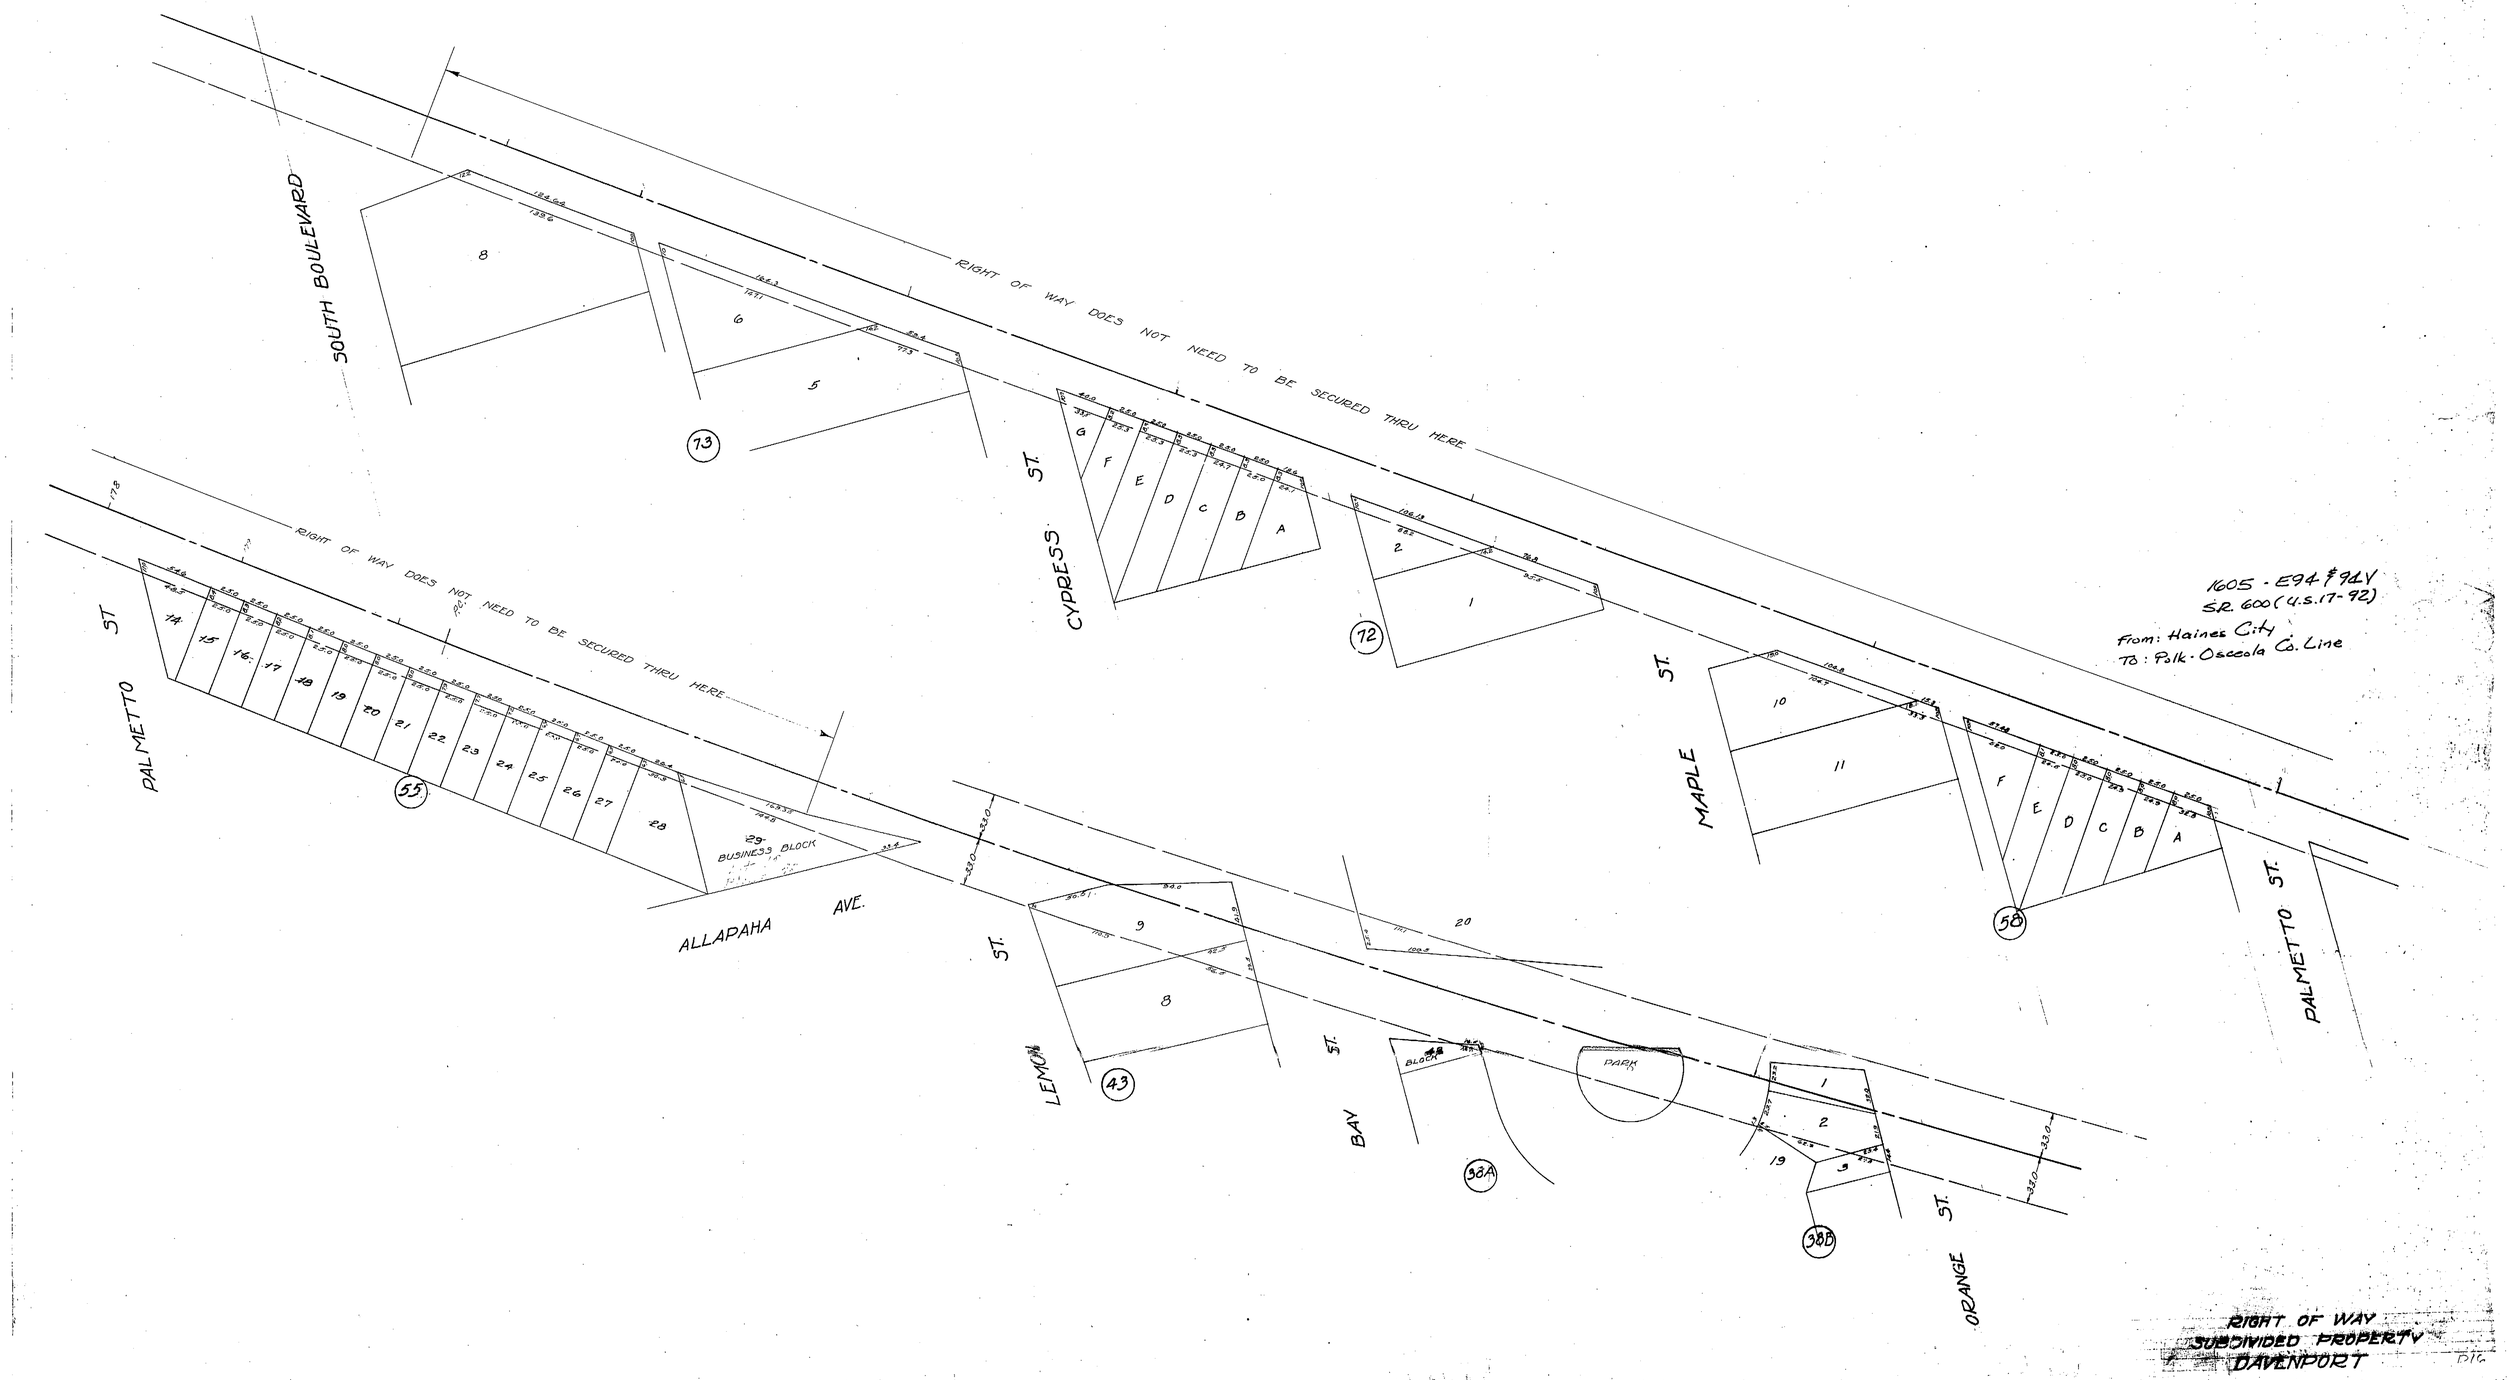
1605 - E94 & 94Y
S.R. 600 (U.S. 17-92)
From: Haines City
To: Polk-Osceola Co. Line
RIGHT OF WAY DOES NOT NEED TO BE SECURED THRU HERE
SOUTH BOULEVARD
CYPRESS ST.
MAPLE ST.
PALMETTO ST.
ALLAPAHA AVE.
LEMON ST.
BAY ST.
ORANGE ST.
BUSINESS BLOCK
PARK
BLOCK
RIGHT OF WAY
SUBDIVIDED PROPERTY
DAVENPORT

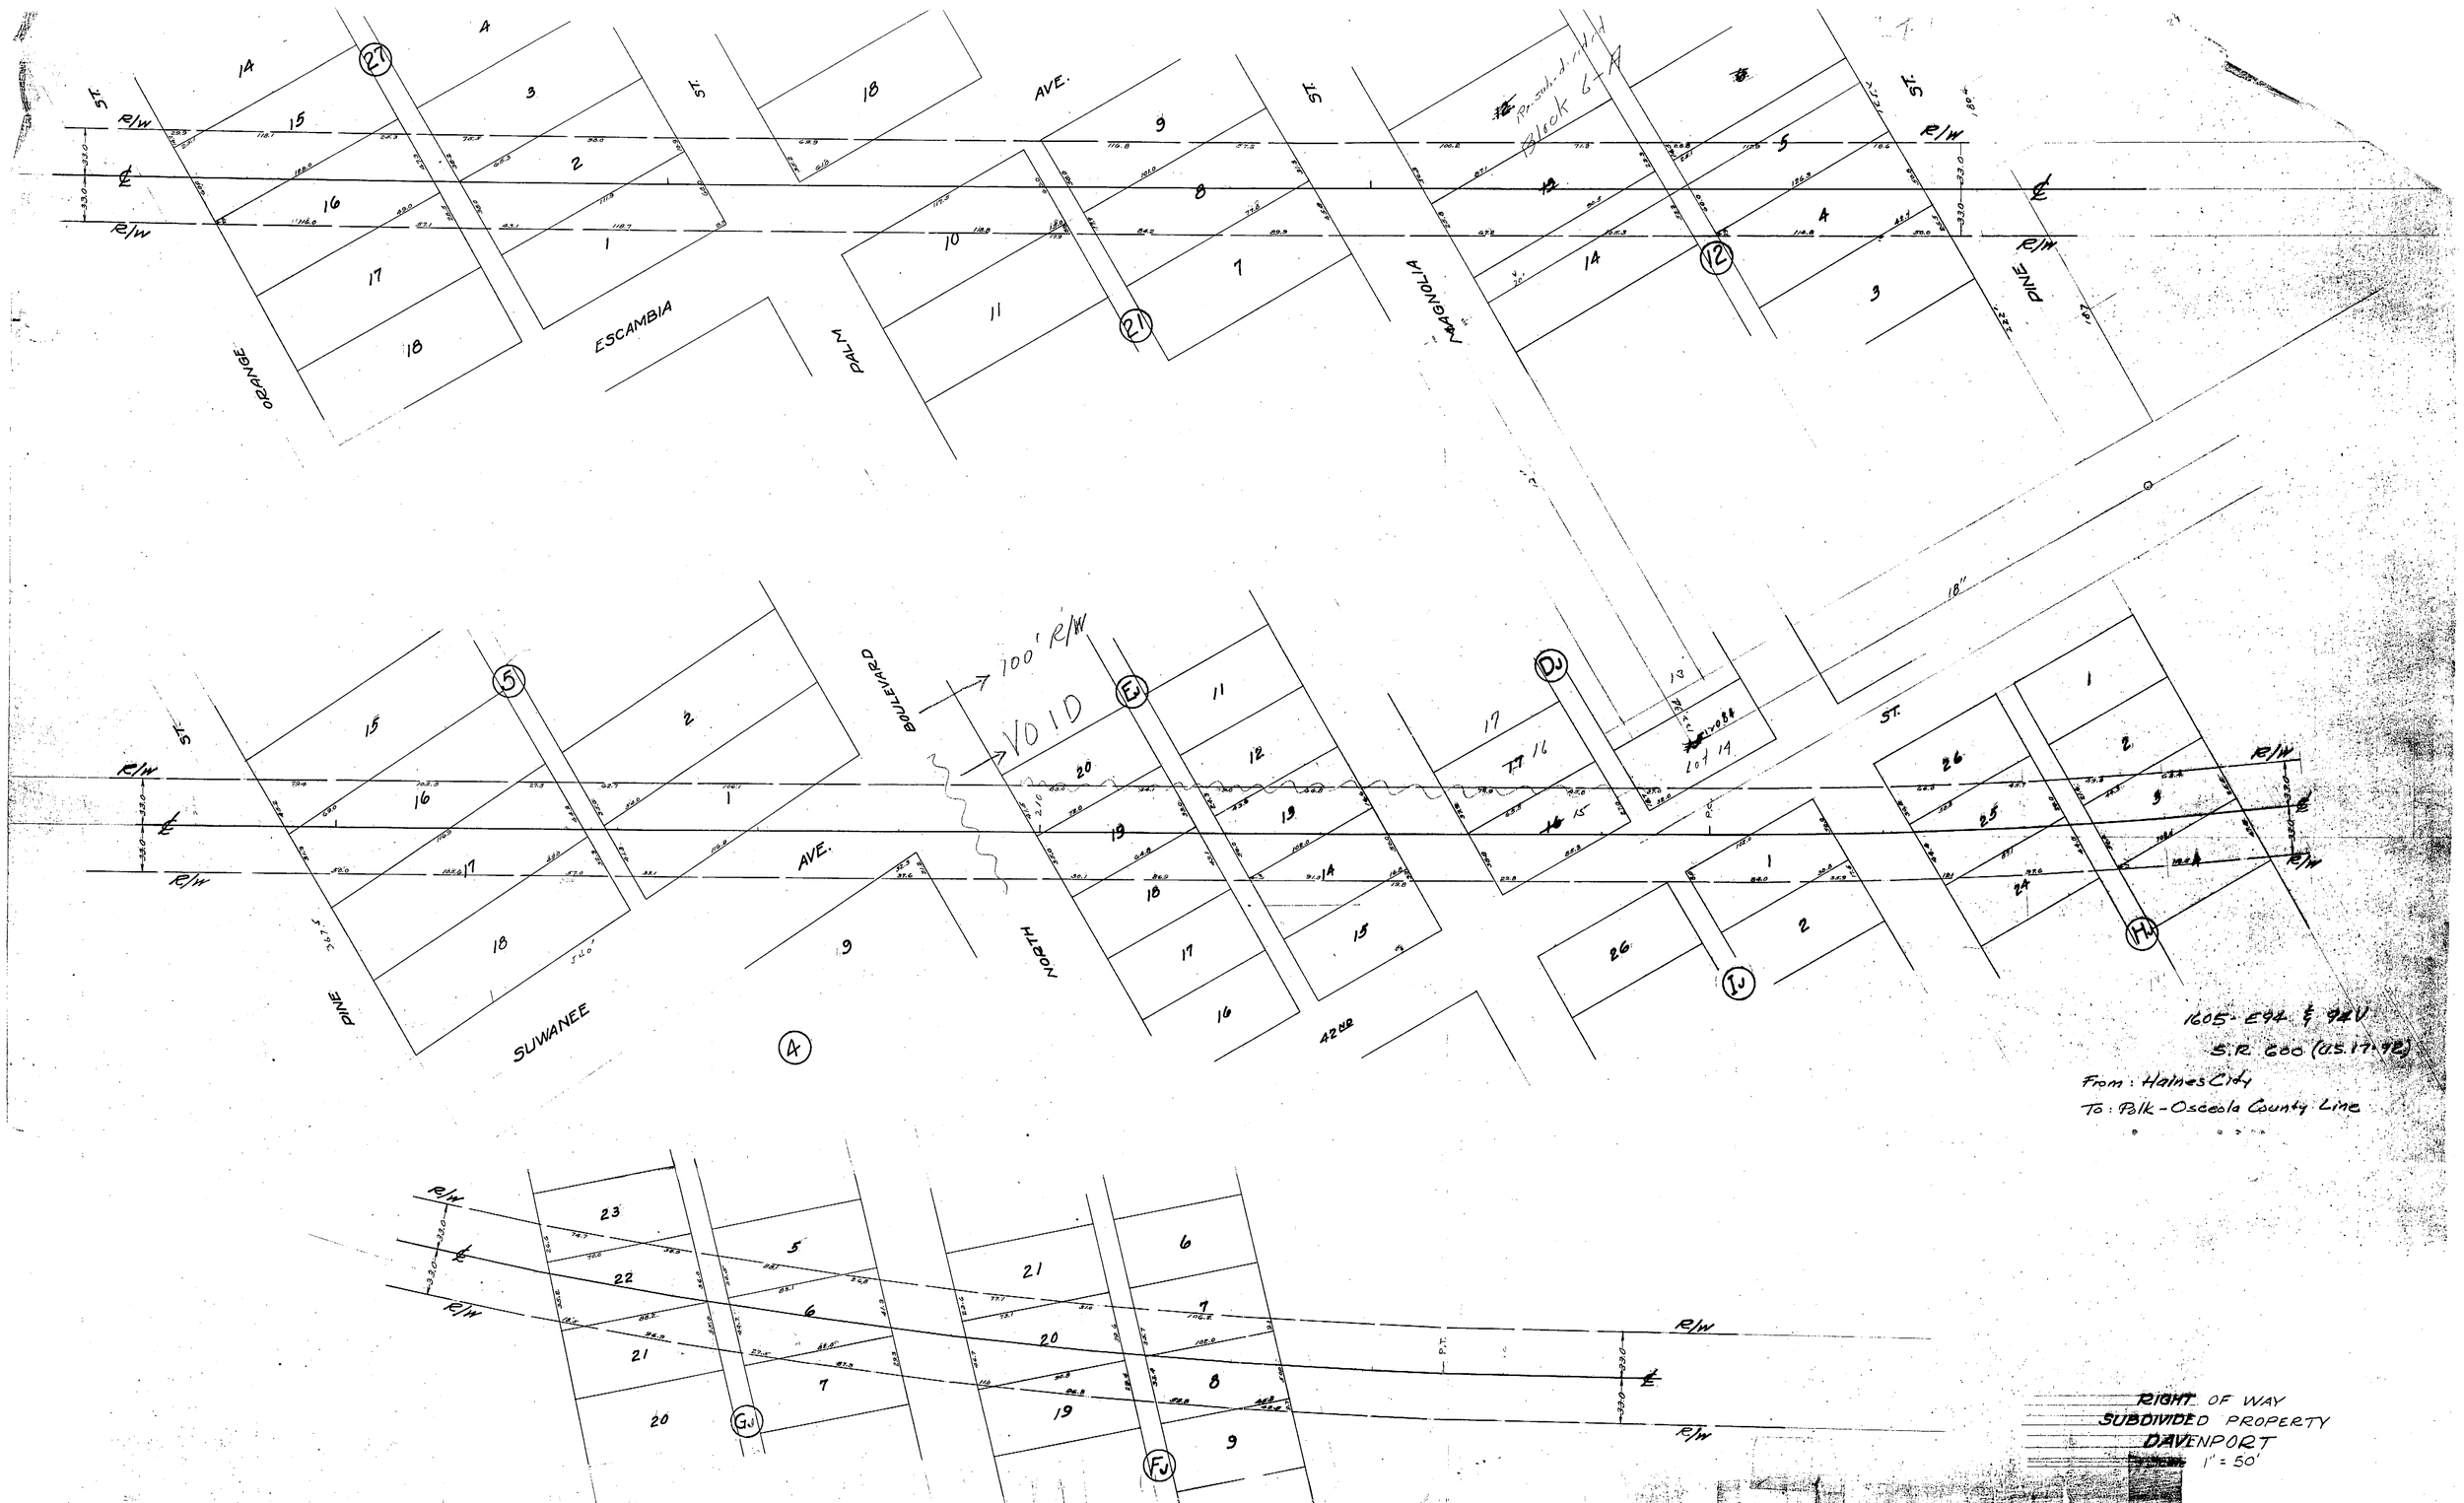

ORANGE
ESCAMBIA
PALM
AVE.
MAGNOLIA
PINE
ST.
R/W
Re-subdivided Block 6-A
BOULEVARD
NORTH
SUWANEE
AVE.
100' R/W
VOID
42ND
18"
1605-E94 & 94V
S.R. 600 (U.S. 17-92)
From: Haines City
To: Polk-Osceola County Line
RIGHT OF WAY
SUBDIVIDED PROPERTY
DAVENPORT
1" = 50'