FED. ROAD DIV. No.	STATE	SEC. AND JOB No.	FISCAL YEAR	SHEET No.	TOTAL SHEETS
3	FLA.	1606-105			

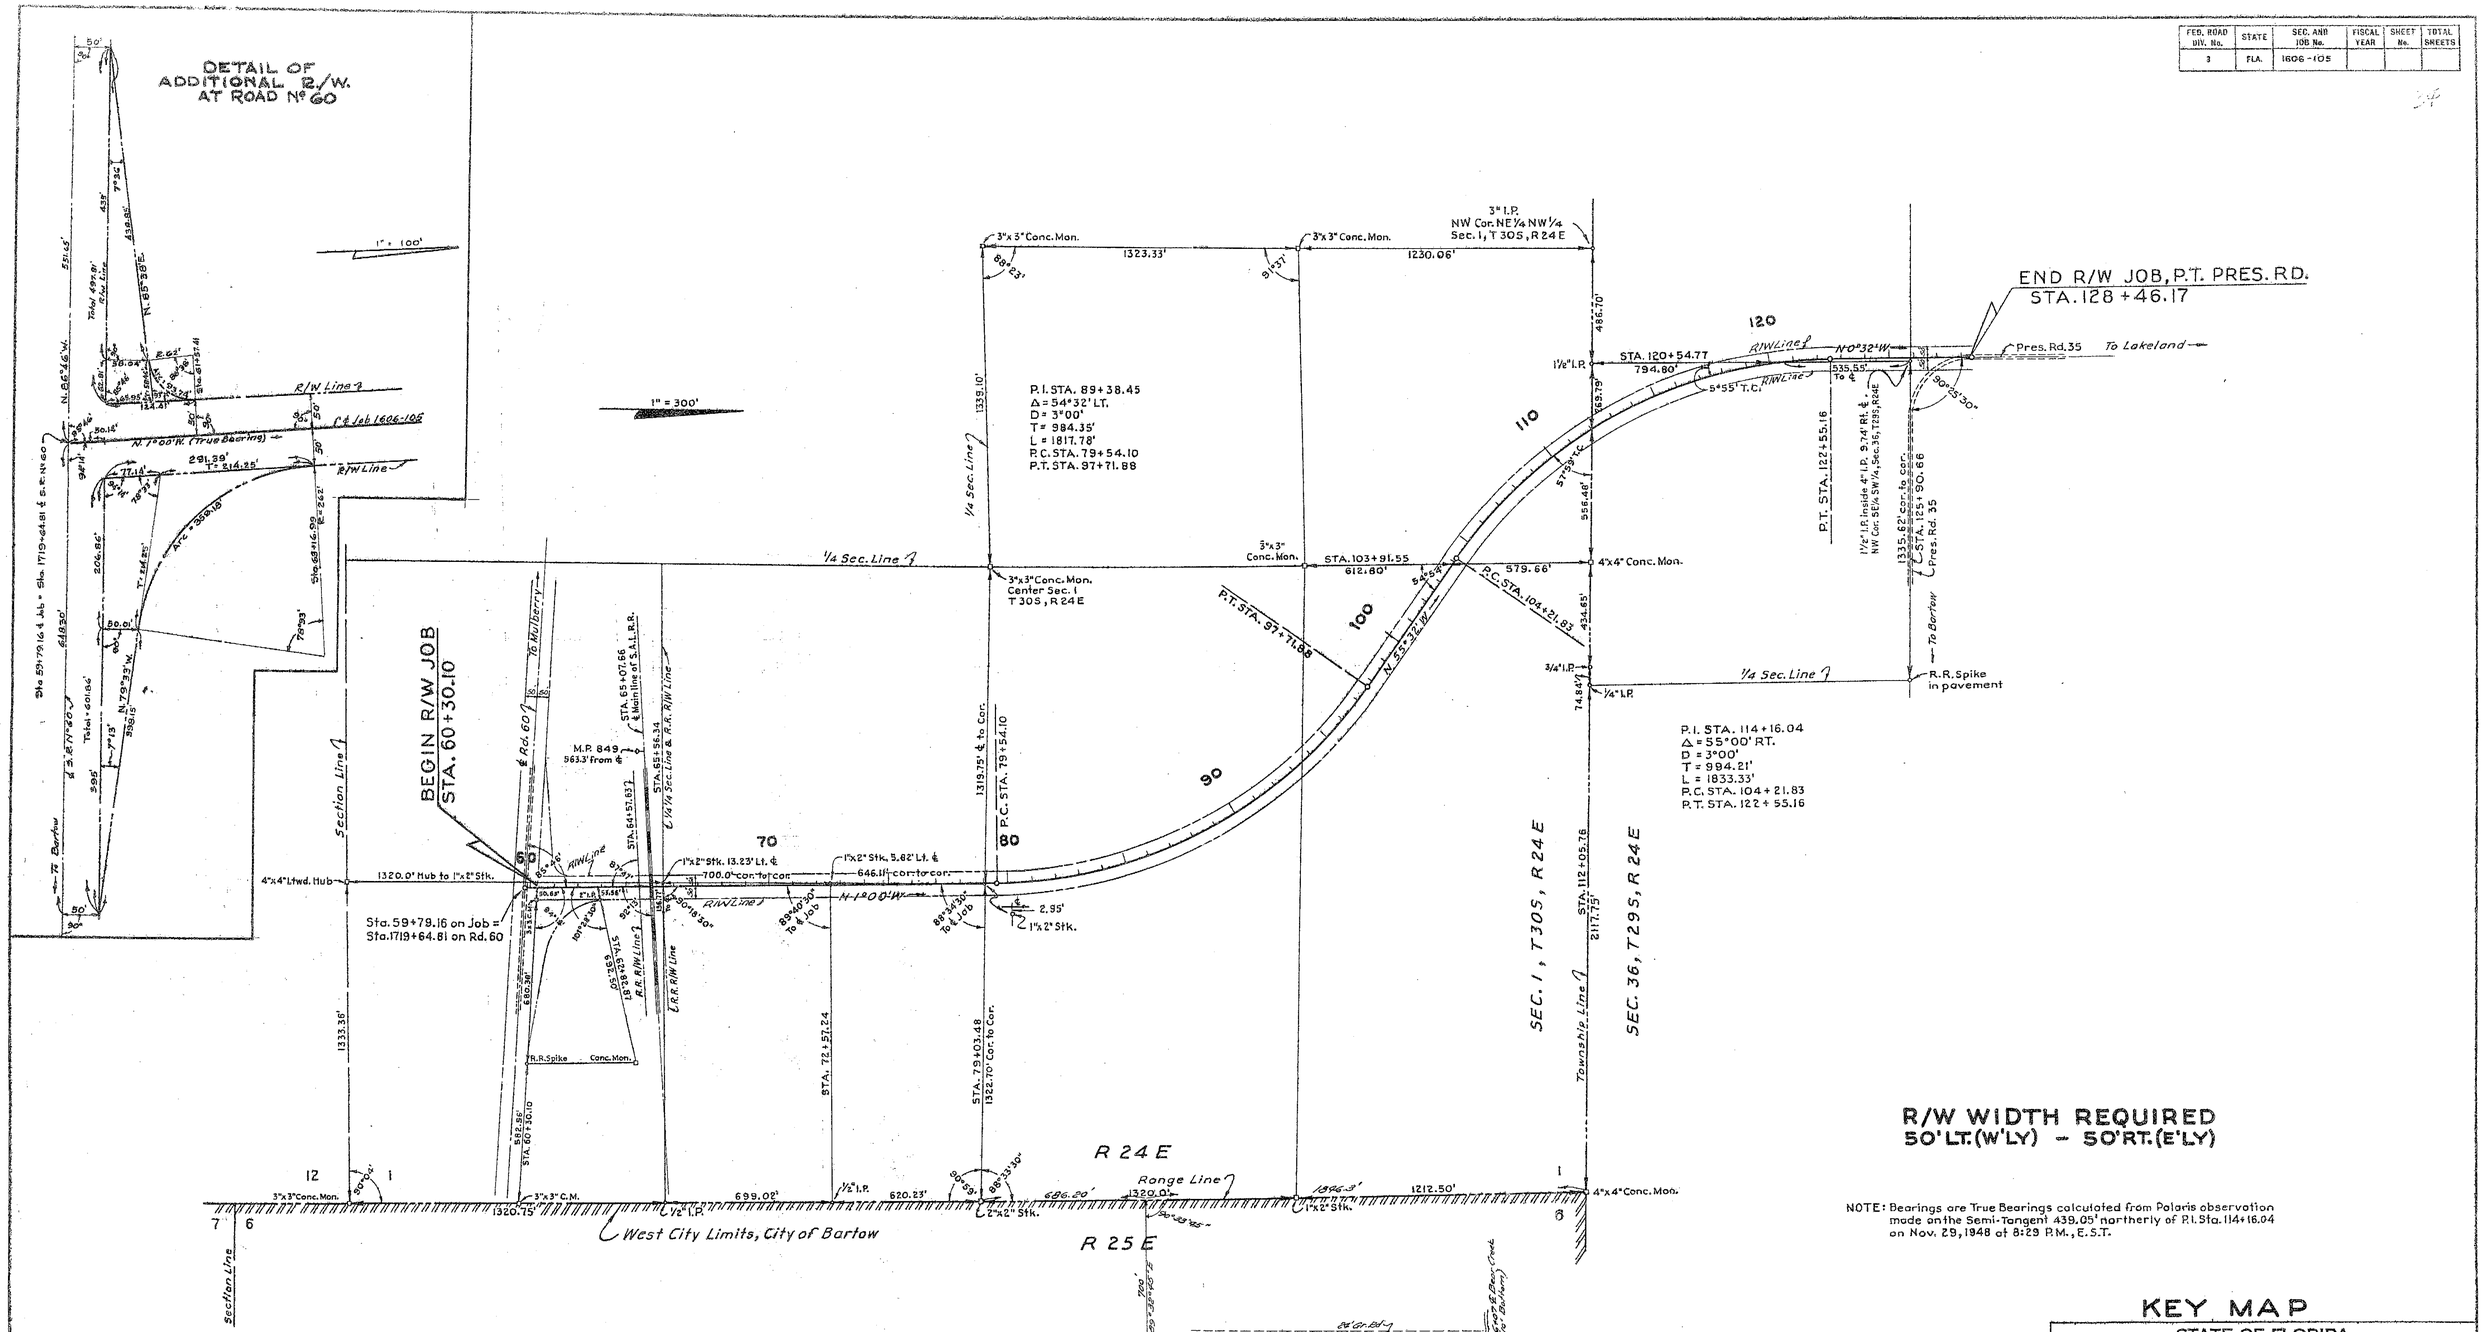

R/W WIDTH REQUIRED
50' LT. (W'LY) - 50' RT. (E'LY)

NOTE: Bearings are True Bearings calculated from Polaris observation made on the Semi-Tangent 439.05' northerly of P.I. Sta. 114+16.04 on Nov. 29, 1948 at 8:29 P.M., E.S.T.

TABULATION OF DEEDS IN FILE

STD. NO.	GRANTOR	INSTRUMENT	DATE OF EXEC.	RECORDED BOOK	RECORDED PAGE	CLERKS NO.	REMARKS
1		Void. Alignment Changed.					
2							
3							
4 R	Ellen C. Ewing	Warranty Deed	12-20-50	893	241	610051	R/W

KEY MAP

STATE OF FLORIDA
STATE ROAD DEPARTMENT

RIGHT OF WAY MAP

SECTION No. 1606-105

ROAD No. 35 POLK COUNTY

SCALE 1" = 300'	NAMES	DATES	APPROVED BY
DRAWN	E.E.I.	10-10-50	[signature] DIVISION ENGINEER
TRACED	B.E.C.	10-12-50	
INDEXED			[signature] STATE HIGHWAY ENGINEER
REVISED	[signature]	10-20-50	
REVISED	[signature]	1-19-51	
REVISED	[signature]	3-22-51	
CHECKED	E.E.I.	10-12-50	