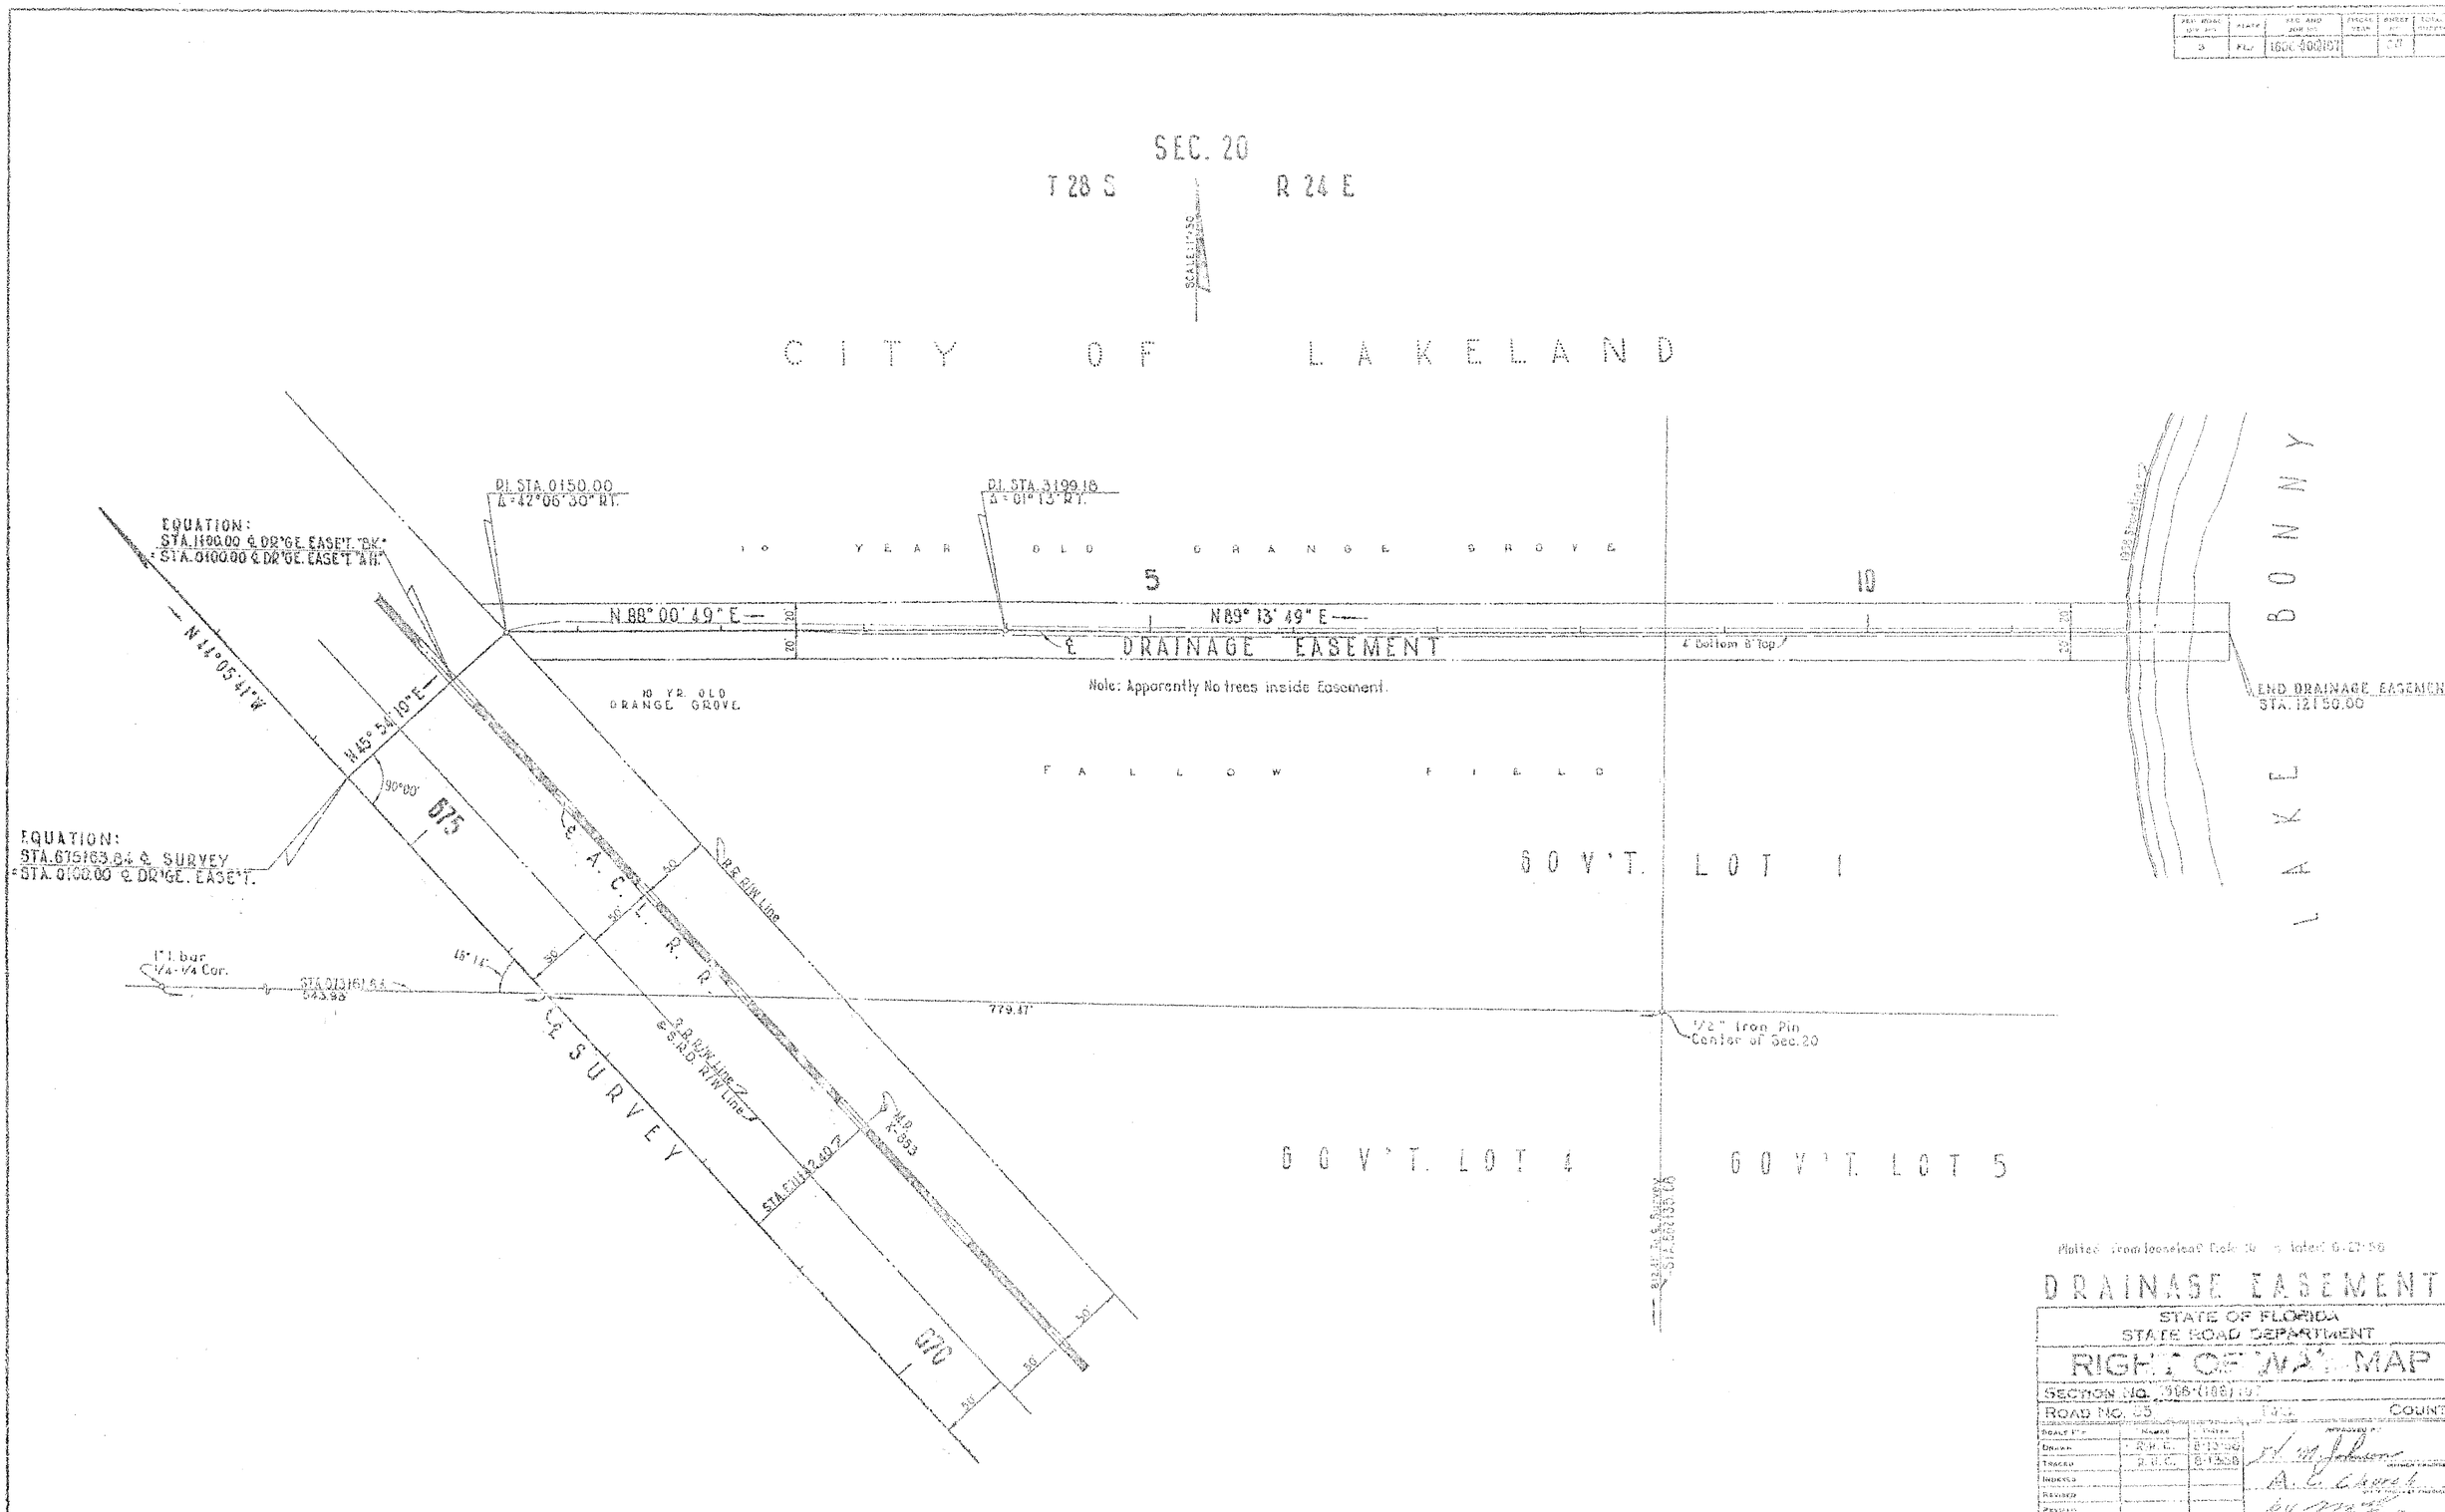
SEC. 20
T 28 S
R 24 E
CITY OF LAKELAND
10 YEAR OLD ORANGE GROVE
5
10
N 88° 00' 49" E
N 89° 13' 49" E
℄ DRAINAGE EASEMENT
Note: Apparently No trees inside Easement.
10 YR. OLD ORANGE GROVE
FALLOW FIELD
END DRAINAGE EASEMENT STA. 12+50.00
BONNY
LAKE
EQUATION: STA. 1+00.00 ℄ DR'GE. EASE'T. "BK." = STA. 0+00.00 ℄ DR'GE. EASE'T. "AH."
EQUATION: STA. 675+63.84 ℄ SURVEY = STA. 0+00.00 ℄ DR'GE. EASE'T.
N 44° 05' 41" W
N 45° 54' 10" E
90°00'
675
℄ A.C.L. R.R.
R.R. R/W Line
℄ SURVEY
℄ R.R. R/W Line
℄ S.R.D. R/W Line
STA. 611+42.40
M.P. K-853
670
1" I. bar 1/4-1/4 Cor.
STA. 673+61.84 543.93
779.47'
1/2" Iron Pin Center of Sec. 20
GOV'T. LOT 1
GOV'T. LOT 4
GOV'T. LOT 5
DRAINAGE EASEMENT
STATE OF FLORIDA
STATE ROAD DEPARTMENT
RIGHT OF WAY MAP
SECTION No. 1906-(108)107
ROAD No. 35
COUNTY
DRAWN
TRACED
INDEXED
REVISED
PASSED
CHECKED BY: W.J.P. 8-13-58