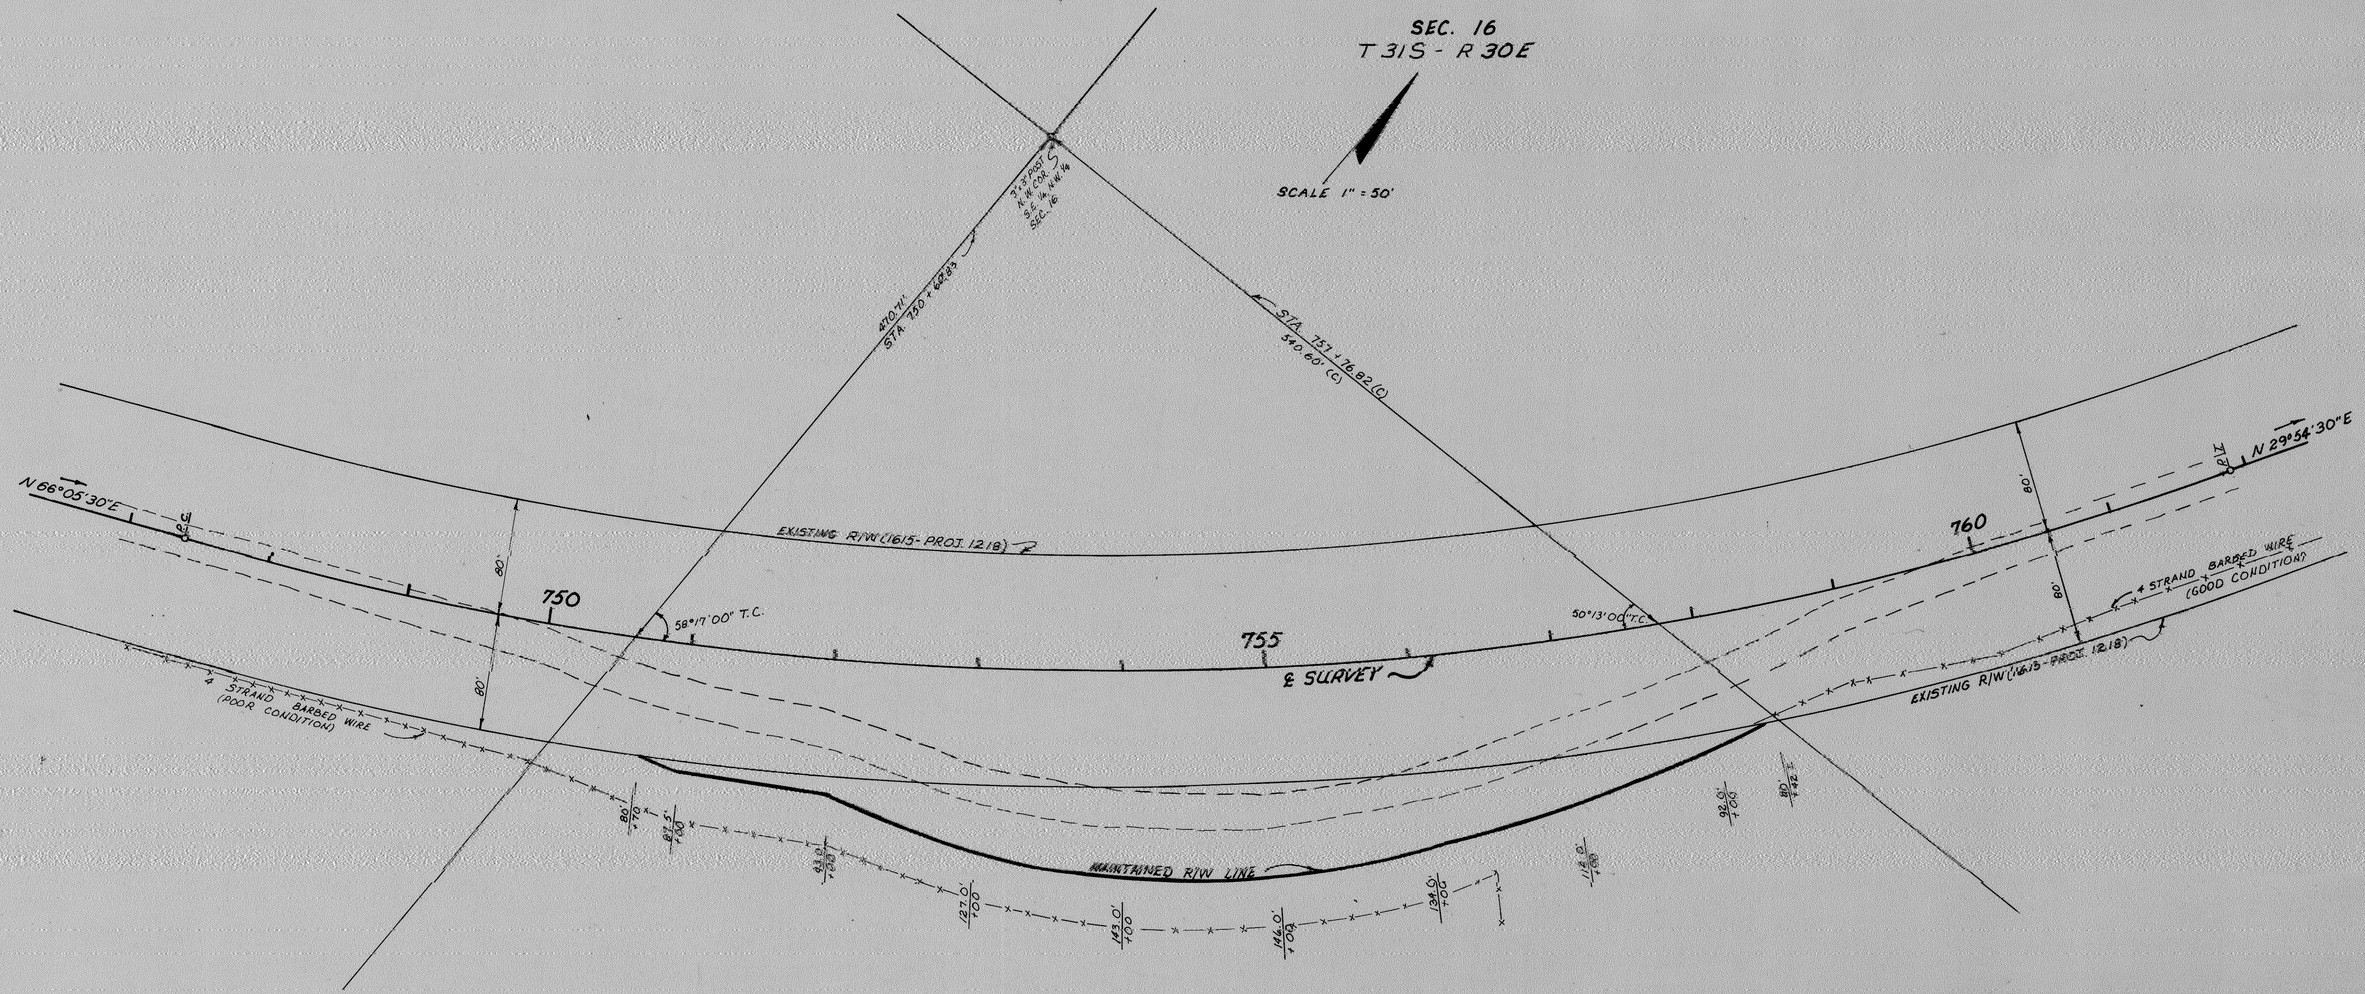

CURVE DATA
P.I. STA. = 754 + 89.78
Δ = 36°11'00" LT.
D = 2°30'
T = 748.78'
L = 1447.33'
P.C. STA. = 747. + 41.00
P.T. STA. = 761 + 88.33

MAINTAINED R/W, ALIGNMENT, TOPOGRAPHY TAKEN FROM F.B. #022231
BEARINGS TAKEN FROM 1615-PROJ. 1218

THIS IS TO CERTIFY that the within and attached sheets numbered _____ to _____ inclusive, constitute a true copy of the official RIGHT OF WAY MAP showing Location and Survey by the State of Florida, Department of Transportation for a portion of State Road 630, designated as Section 16150 in Polk County, Florida.

THE PROPERTY outlined in RED ink and labeled MAINT. R/W LINE in the said sheets has been vested in the State of Florida, Department of Transportation, pursuant to the provisions of Section 95.361 Florida Statutes.

IN WITNESS WHEREOF, We have hereunto set our hands and affixed the seal of the State of Florida, Department of Transportation, at Tallahassee, Florida, this 28th day of March, A.D. 1979.

SECRETARY OF TRANSPORTATION
STATE OF FLORIDA, DEPARTMENT OF TRANSPORTATION

Carolyn Scarlett
EXECUTIVE SECRETARY
STATE OF FLORIDA, DEPARTMENT OF TRANSPORTATION

"This right of way map when recorded is an instrument of title conveyance, transferring in accordance with Florida Statutes 337.29(1977) all right, title, and interest of the Florida Department of Transportation in the road, street, highway, set forth on this map to _____ County."

Recorded in Public Records of _____ County, Florida, this _____ day of _____, A.D. 19__ in Road Plat Book _____ Page _____

Clerk of Circuit Court
_____ County, Florida

STATE OF FLORIDA
DEPARTMENT OF TRANSPORTATION

MAINTAINED
RIGHT OF WAY MAP

STATE ROAD NO. 630 POLK COUNTY

	BY	DATE	APPROVED BY	DATE
DRAWN	JJS	3-1-79	C. W. Monte De Ocampo	3-8-79
TRACED	BSB	3-1-79		DISTRICT ENGINEER
CHECKED	CWK	3-6-79	J. E. Whitehead	3-26-79
				ENGINEER OF RIGHT OF WAY
COMPARED				
INDEXED				STATE HIGHWAY ENGINEER

SECTION 16150- SH. 1 OF 1