FED. ROAD DIV. No.	STATE	SEC. AND JOB No.	FISCAL YEAR	SHEET No.	TOTAL SHEETS
3	FLA.	1621-201		1A	

211

WASHINGTON PARK SUBDIVISION

Plat Book C Pg. 99
Filed June 13, 1912
N.E. 1/4 OF S.E. 1/4 Sec. 12 - Twp. 28S - R23E

LAKELAND, FLA.

SCALE: 1" = 50'

City Box
S.W. Cor. - N.E. 1/4 - S.E. 1/4
Sec. 12 - TWP. 28 S. - R 23 E

20.46'

20'

S. 00°13'19" E. 2638.0' (Plotted)

S. 00°13'19" E. 2638.0' (Plotted)

20.75'

City Box
N.W. Cor. N.E. 1/4
S.E. 1/4 Sec. 12-T28S-R23E.

21.57'

BOOKER T. WASHINGTON PARK

SWINDEL AVE. (Plotted)

NEW YORK AVE. (City Map)

LOCKHART'S RE-SUB OF WASHINGTON PARK
Plat Book 9 Pg. 23
Filed Jan. 7, 1925

CITY PARK

NORTH FLORIDA AVE.
Asphalt Block Surface Treated

S. 5TH ST. (Paved)

S. 6TH ST. (Paved)

S. 7TH ST. (Paved)

S. 8TH ST. (Paved)

HUNTER

KELLY

FAIR

ELEVENTH (Unimproved)

N. 00°23'30" W. — Job and Zonge Line Are Identical

Sec. 12 - T28S - R23E

Sec. 7 - T28S - R24E

Note: From 1/4-1/4 Line To 1/4 Line
Distance By Plat = 1396.19'
Distance By Metes = 1395.28'

Beg. S.E. Cor. N.E. 1/4 Of The S.E. 1/4 Sec. 12 - Twp. 28 S - R 23 E

R/W Line

ADDITIONAL R/W REQ'D.

City Box is the P.I.

N.E. Cor. of N.E. 1/4 of S.E. 1/4 Sec. 12 Twp. 28S - R23E

N.E. Cor. of N.W. 1/4 of S.W. 1/4 Sec. 7 T28S - R24E L.S. Spike

Scale: 1" = 300'

C.M. - 50' Rt. of & on Property Line

Sta. 260 + 51.71 = Sta. 0+0.0 on Ditch

Spike

495.58' S. Spike

613.0'

N. 00°08'30" E. R/W Line

N. 89°44'30" E.

90°

12.5'

12.5'

697.0' to Sec. Line

225.0'

Mobil Marker

10.8'

N. 89°55' E.

980.0' Property Line Prolong. to Spike

Sec. Line P.

SEC. 25, T. 27 S., R. 23 E.

26 23 25 24

I.P. Sec. Cor.

10.8' to Spike & Conc. Mon.

Conc. Mon.

N.C.M.

LAKE

GIBSON

S. 00°23'30" E. 2220.0' to Sta. 22+20.0 on Ditch

End Sta. 22+20.0

LATERAL DITCH RT.
STA. 260+51.71

R/W WIDTHS REQUIRED

Sta.	To	Sta.	Lt.	Rt.
19+69.65		63+04.93	40'	40'

Note: See C.R.P.'s Key Map Revised 4/28/49. Bearing Taken From This Map

Brg. Equ. N. 0°23'30" W. Ah. = N. 0°23'30" W. B.K.

P.T. STA. 63+04.93
Δ = 0°15' Rt.
NO CURVE

ADDITION TO C.R. ROBINSONS MAP SOUTH OF HIS BEGINNING R/W JOB

STATE OF FLORIDA
STATE ROAD DEPARTMENT

RIGHT OF WAY MAP

SECTION NO. 1621-201 1220 Sh. 1-A
ROAD NO. 35 POLK COUNTY

SCALE 1" = 50'	NAMES	DATES	APPROVED BY
DRAWN	J.A.L.	5/30/49	
TRACED	J.A.L.	6/2/49	
INDEXED			
REVISED	E.J.H.	6-7-49	
REVISED	Corrected	9-30-49	
REVISED	E.J.H.	9-26-49	
Prelim. Check	E.E.J.	5/31/49	
Checked By	E.E.J.	6/3/49	

Bd. Rec. 9-23-50

INDUSTRIAL SERIES 5

FED. ROAD DIVN. NO.	STATE	PROJ. No.	FISCAL YEAR	SHEET No.	TOTAL SHEETS
3	FLA.	1621-201			

Scale: 1" = 100'

BEG R/W JOB
STA 49+69.65

Pen. Tel. Co. Parking Lot
3 X-Arm 3 W. Elec.
No X-Arm 3 W. Tel (N)
To Underground Cable South
1 X-Arm 3 W. Tele 2 W. Elec. (N)
2 X-Arm 4 Tel, 2 Elec (N) 5 Tel, 3 Elec (E) 8 Tel, 2 Elec S.
2 X-Arms 5 Wires (S)
2 X-Arms 4 W. Tel (N)
2 X-Arms 4 W. Tel (S)
1 X-Arm 3 W. Tele 2 W. Elec (N)
No X-Arm 2 W. Tel (S)
No X-Arm 2 W. Tel (N)
Ground Sign
Henley Field
Conc. T.O.
NORTH FLA. AVE.
10 R.B.S.T.
5' Raised Conc. Curb
Conc. T.O.
Conc. St.
Conc. Walk
Parking Lot
4 X Arms 10 Wires (N) (S)
6' Conc. S.W.
6.5' S.W.
Bryant Stadium (Conc. Blk. Grandstand)
2 X-Arms 4 Wires
Clear Field
1 Sty. Conc. Brick Res.
2' Hedge
6' Conc. S.W.
3' Hedge
1 Sty. Fr. Res.
Elec. Cable
City Water Tank
Dirt T.O.
Wire Fence
Picket Fence
1 Sty. Fr. Bldg.
1 Sty. Fr. Res.
3' Chain Link
Parking Lot
Open Field
1 Sty. Fr. Res.
1 Sty. Conc. Block Res.
Scattered Pine
Cleared Field
4 X Arms 1 W. Elec. 2 W. Tel
Sta. 631+06.9 C&GS Triangulation Sta. F2. X in 1" x1" head Br.
12" Bolt
14" Conc. P.
No X Arm - 1 Telep. to Underground Cable
NORTH FLORIDA AVENUE
N 0° 08' 30" W
2 X Arms 5 Wires
Sta. 631+78.4 C&GS. B.M. F2 1943 8" x 8" Conc. Mon.
Sta. 631+29.8 C&GS. B.M. F2 1943 8" x 8" Conc. Mon.
4 X Arms G.W. Elect. N. & S. 3 W. Elect. W. 3 W. Elect., 2 W. Tel. (E.)
Cleared Field
TENTH ST.
STA. 63+04.93
12" I.B.P.W.C.P.
Asph. Widening Strip
2-12" Conc. P.
12" Pine
N 83° 58' E
126.84' E 20.6 C.B.S.F.
70
65
60
55
50
FIFTH ST.
SIXTH ST.
SEVENTH ST.
EIGHT ST.
NINTH ST.
10' Alley
20' Dirt St.
Cleared Field

Scale: 1" = 100'

70
Cleared Field
75
Few Scattered Pine & Palmetto
80
85
90
95
100
+41.5 ℄ Trail Rd
+39.5 ℄ Trail Rd
℄ Trail Rd.
1 Sty. Block Bldg.
1 Sty Fr. Res.
No X Arms 2 W. Tele 2" Under Gr. Cable
Timber Span
Row Aus Pines
Lawn
Row Aus Pines
Timber Span
+40.7 ℄ 16 Grade
Cleared Field
Timber Span
30.5'-18" V.C.P.
Pine Woods
1 Sty Block Gar.
10" V.C.P.
Few Pines
1 X Arm 8 W Tele
R/W Marker
R/W Marker
18" Conc. P
18" Conc P
12' Graded St.
℄ 12' Graded Rd.
+48.5 ℄ 12' Grade
36' Grade
Fr. Shed
1 Sty Fr. Res.
NORTH FLORIDA AVENUE
N 0° 08' 30" W
PINEHURST DRIVE
2 X Arms 5 Wires
20" Oak
3 X Arms 1 W. Elec.
4 X Arms 3 Wires N&S 3 Wires West
Few Scattered Pine & Palmetto
Dense Scrub Oak & Palmetto
Cleared Field
9" Ditch Rt.
+11 ℄ 12' Graded Rd
+90 ℄ 3' Bottom Ditch
1 Sty Fr. & Blk Bldg.
6" Raised Conc. Curb
+70 ℄ 15' Clay Brick St.
12" Conc P
4 X Arms 7 W Elec N & S 3 W " East 4 W-Tel N & S
+92.4 ℄ 15' Red Clay Brick St.
OCONEE ST.
15" V.C.P
130 ℄ Trail Rd
139 ℄ 2' Bottom Ditch
+46.5
+60 ℄ Bottom Ditch
+07 ℄ 12' Graded Rd
+17 ℄ 12' Graded Rd
9" Ditch Rt.
+36 ℄ 3' Bottom Ditch
22' TC

Scale: 1" = 100'

100
105
110
115
120
125
130
+44.5 ℄
15' Graded Rd
Cultivated Field
18" Conc. Pipe
18" Conc Pipe
3% Grade in Pl.
Palmetto & Few Scattered Pine
P.T. STA. 114+09.11
Thick Myrtle Swamp & Willow
Thick Bayhead Swamp
Thick Bayhead Swamp
Thick Bayhead Swamp
43°44' TC
52°08' TC
R/W Marker
R/W Marker
R/W Markers
R/W Markers
N 42° 51' 30" W
Cleared Field
Partly Cleared Field
Cultivated Field
Cleared Field
Thick Myrtle & Willow
Thick Bayhead Swamp
Thick Bayhead Swamp
℄ 2' Bottom Ditch
℄ 1' Bottom Ditch
6' Bottom Ditch
4' Bottom Ditch
Scale: 1" = 100'

STATE OF FLORIDA
STATE ROAD DEPARTMENT

RIGHT OF WAY MAP

SECTION NO. 1621-201
ROAD NO. 35
POLK COUNTY

	NAMES	DATES
SCALE 1"		
DRAWN		
TRACED		
INDEXED		
REVISED		
REVISED		
CHECKED	E.E.I.	6-27-45

APPROVED BY
DIVISION ENGINEER
STATE HIGHWAY ENGINEER

13

FED. ROAD DIVN. NO.	STATE	PROJ. NO.	FISCAL YEAR	SHEET NO.	TOTAL SHEETS
3	FLA.	1621-201			

Thick Bayhead Swamp
Pine Woods
Cleared Field
Young Citrus Spaced 25'x25' 12 Rows
Young Citrus Spaced 25'x25' 9 Rows
Young Citrus
Asp. Shingles 1-Sty Res
Cleared Field
Bottom Ditch
Field
2' Bottom Ditch
Bayhead
12' Asphalt T.O.
16' Broken Asp. T.O.
3' Bottom Ditch
Bayhead
Scale: 1"=100'
130 135 140 145 150 155 160
Sta. 130+00 Sta. 135+00 Sta. 140+00 Sta. 145+00 Sta. 150+00 Sta. 155+00 Sta. 160+00
138+04.10 ℄ 3 R.B.S.T.
℄ of Job
N 42° 51' 30" W
24" Conc. P
Dirt T.O.
36" Grade in Place
18" Conc. P
24" C.M.P
2 X Arms 2 W - Elec 2 W Tele
2-18" Conc. P
1-Sty Conc. Blk Res.
Last Pole 1 X-Arm 2 W South
18" Conc. P
13 Rows Young Citrus Spaced 25'x25'
5 Rows Young Citrus Spaced 25'x25'
Few Pine
Few Scattered Pine
R/W Markers
3' Ditch
Garden
3' Ditch
1 Sty Fr. Res
3 X Arms 1 Wires 1 Transf
Trail Road
Cultivated Field
Bayhead
Dirt T.O.
24" Conc. P
Dirt T.O.
24" Conc. P
47°20'
24" C.M.P
Few Scattered Pine

Cultivated Field
Scattered Pine
Cleared Field
Few Palmettos
Scattered Pine
Cultivated Field
Cleared Field
Bearing Grove Spaced 30'x30'
Present State Rd. No. 35
Orig. S.R. Clay Rd.
Bearing Grove Spaced 30'x30'
Bearing Grove Spaced: 30'x30'
Lawn
5-1 Sty. Stucco Res. With Stucco Garage
Cleared Field
Scale: 1"=100'
165 170 175 180 185 190
Sta. 165+00 Sta. 170+00 Sta. 175+00 Sta. 180+00 Sta. 185+00 Sta. 190+00
P.C. +37.68
2' Bottom Ditch
3' Bottom Ditch
15' Graded Rd.
℄ Graded Rd.
℄ of Job
Old Fence Posts
18" Conc. P
36" Grade in Place
R/W Marker
R/W Marker
R/W Marker
N 42° 51' 30" W
Cultivated Field
Scattered Pine
Cleared Field
Few Palmettos
Orig. S.R. Clay Rd.
Bearing Grove Spaced 30'x30'
Lawn
5-1 Sty. Stucco Res. With Stucco Garage
Cleared Field
P.T. +104.33
Bearing Grove Spaced: 30'x30'
Lawn
Lawn
Lawn

FED. ROAD DIVN. NO.	STATE	PROJ. NO.	FISCAL YEAR	SHEET NO.	TOTAL SHEETS
3	FLA.	1621 - 201			

223

Scale: 1" = 100'

Scattered Pine
Pine Woods
Cleared Field
1 Sty. Fr Res
1' Bot. yard ditch
Hibiscus Hedge
Lawn
6" Palm
10" Palm
8" Palm
Trail Road
3 X Arms 3 Power Wires 10 Tel Wires
Guy Wires
1 X Arm 8 Tel Wires
3 X Arms 6 Power Wires 1 Trans
3 Arms 8 Power Wires 8 Tel (N) Wires West
Fd 3/8" Iron Pipes
2 X Arms 3 Power Wires 8 Tel Wires
20' 18" Conc P
105.5 ℄ 15' Graded Rd
2 Tel Wires 2 Power Wires
3 X Arms 3 Power Wires 1 Tel Wires 1 Transf
Guy Wire
Exist Avg 16' RBST. Rd.
Metal Fence
Timb. Span
43' - 18" Conc P
Conc. Pump Isl.
1 Sty. Conc. Block Drive-in
Metal Fence +13.8
30 ℄ 20' Graded Rd
N 0° 08' 30" E
P.O.T.
24.8' - 24" Conc P
16.5' - 12" Conc. P
12.8' - 12" Conc. P
37 ℄ 20' Graded Rd

Scale: 1" = 100'

Cleared Field
1 Sty Fr Res
Scattered Pine
Pine Woods
Few Scattered Oaks
Thick Bayhead
Cleared
1 Sty Fr Chicken Ho
1 Sty Fr. Res.
1 Sty Blk. Ho.
1 Sty Blk Ser Sta
153' - 15" Conc P
2' Bot Ditch
3 X Arms 6 W Elec 1 Transf
No X Arm 8 W Tele
3 X Arms 6 W Elec 1 Transf 4 W Tele
14" Aus Oak
4 X Arms 3 W Elec 8 W Tele
+36.5 ℄ 6'x3' Conc Culv.
12" C.M.P
1' Bottom Ditch
4 X-Arms 5-Elec (S) 6-Elec (W) 9-Tel. N.&S.
+13 ℄ 15' Gr. Rd
3 Wires Elect
+44.9 ℄ 18" RBST
U.S.C.&G.S. R.M. 2
Limerock Widening Strips
Elec Cable
U.S.C.&G.S. Trang Sta
Limerock Strip
Present S.R. No. 35
P.O.T.
N 0° 08' 30" E
U.S.C.&G.S. R.M. #1
Broken Asphalt Old Serv Sta Site
Timber Gap
Timber Span
Oaks
2' Bottom Ditch
+19.5 ℄ 12' Gr Rd
Conc Ramp
1 Sty Blk Ser Sta
12' Conc. P
42.5' - 18" Conc P
6 X-Arms 6 Wires (N.) 3 " (S.) 3 " (E.)
No Arms 2 Tele N.&S. 2 Tele (E.)
15' Conc. P
4 X Arms 12 W Elec 8 W Tele.
Tim. Span
+15.55 8'x6' Conc Culvt.
Bearing Citrus (No Def. Spacing) Stress within 50' of 1 Sty Fr Res
Young Citrus Spaced 26' x 26'
Cleared Field Trailer Park
3' Hedge
3' Hedge
+18.7 ℄ 10' Gr. Rd
+83.5 ℄ 12' Limerock Rd
+50 ℄ Trail Rd
4 Natural Running Stream
Pine Woods
Cleared Field
Cult. Field
Edge Lawn
Edge of Lawn
Trail Road
Graded Rd
+42 ℄ Trail Rd
+16 Edge Lawn
+38 Edge of Lawn
+46 ℄ 15' Gr Rd

Scale: 1" = 100'

Young Bearing Citrus Spaced: 29' N&S 25' E&W
Bearing Citrus Spaced 30'x30'
Cult. Field
Pine Woods
Partly Cleared Field (Pine Stumps)
Scattered Pine
Few Scattered Pine
Cultivated Field
1 Sty Fr Res
1 Sty Conc Blk Residence
Chicken Yard
Fr Chicken House U.S.C.&G.S. R.M. 1 1943
1 Sty Asp Shingle Res
1 Sty Fr Drive-in Stand
6 trees within 50' of ℄
Young Citrus Spaced 20'x20'
Row Bearing Citrus
1 Sty Asp Shingle Res.
1 Sty Conc Block Serv Sta.
1 Sty Fr Res.
Lawn
1 Elec 2 Tel.
Trail Rd
Trail Road
℄ of Job
P.C. +92.61
30.2' - 15" Conc. P.
+129.2 ℄ 18' Gr. Rd
P.I. +109.27
N 0° 08' 30" E
N 0° 19' W
Curve 0° 03' Lt.
U.S.C.&G.S. B.M. No B 104-1942
U.S.C.&G.S. R.M. 2-1
Dirt T.O.
20' Aus Oak
15.2' - 15" Conc. P
184' - 15" Conc. P
244' - 15" Conc. P
1 Wire Electric Fence
+62 - 15' Graded Road
+129.65 ℄ 16' RBST
Avg. 16' RBST Road in Place
Elec Cables
Porch 5.5' Wide
Fr Chicken House
Fr Chicken House
Fr Chicken House

FED. ROAD DIVN. NO.	STATE	PROJ. NO.	FISCAL YEAR	SHEET NO.	TOTAL SHEETS
3	FLA.	1621-201			

22

Scale: 1"=100'

Scattered Pine & Palmetto
Thick Bayhead
Scattered Pine & Palmetto
Cultivated Field
Cultivated Field
Thick Bayhead
Dense Oak
310
315
320
325
330
335
340
2' Bottom Ditch
14' Graded Rd.
3' Bottom Ditch
15' Graded Rd.
1-Sty Fr. Res.
1-Sty Fr. Res.
1-Sty Conc. Blk Res.
Timber Span
Timber Span
Timber Gangplank
18.5'-15" Conc. P
15.7'-24" Conc. P
3 x-Arms 6 W. Elec. 6 W. Tele.
3 x-Arms 8 Power Wires 1 Transf.
No X-Arm 6 Tel. Wire
Timber Span
Timber Span
15'-24" Conc. P
N 0° 19' W
Avg. 16' R.B.S.T. Pvmt.
18.6'-18" Conc. P
2-24" Conc. P
1 x Arm 2 W. Elec. 2 W. Tele.
Bearing Yard Grove
Spaced 15 N.E.S. 20' E.&W. 6 Trees Within 50' E
Timber Span Lawn
18" Conc. Pipe
Timber Span
1 Sty Fr. Res.
1 Sty Fr. Res.
1 Sty Fr. Res.
Trail Rd.
1' Ditch
Bottom Ditch
2' Bottom Ditch
2' Bottom Ditch
3' Bottom Ditch
1' Bottom Ditch
32.6' 6'x2' Conc. Box Culv.
Scattered Pine
Cleared Field
Few Scattered Pines
Scattered Pine

Scale 1"=100'

Cultivated Field
Cleared Field
Scattered Pine
Cultivated Field
340
345
350
355
360
365
370
5 x-Arms 8 Power Wires 6 Tel. Wires
4 Hibiscus Hedge
Young Citrus Spaced 27'x27'
1-Sty Fr. Res.
Young Citrus
1 Power Wire 2 Tel. Wire
2 Tel. Wires
2 Pow. Wires
1 Pow. Cable 2 Tel. Wires
1-Sty Fr. Res.
1-Sty Fr. Res.
1-Sty Fr. Res.
W. W. Grass Pond
3 x-Arms 3 Power Wires (S.) 5 Power Wires (N.) 4 Tel. Wires. 1 Transf.
U.S.C.&G.S. B.M. A-104
395'-18" Conc. P
18.5'-15" Conc. P
Timb. Span
Timb. Span
Timb. Span
Timb. Span
Timb. Span
Timb. Span
Timber Span
Timber Span
Timb. Span
Timb. Span
Timb. Span
Timb. Span
Timb.

FED. ROAD DIVN. No.	STATE	PROJ. No.	FISCAL YEAR	SHEET No.	TOTAL SHEETS
3	FLA.	1621-201			

222

Scale 1"=100'

Cultv'd Field

400 405 410 415 420 425 430

33.6'-24" Conc. P.

2 X-Arms 3 Power Wires (S) 3 Power Wires (N) 2 Tel. Wires

9 X-Arms 4 Power Wires (S) 3 Power Wires (N) 1 Transf.

No X-Arm 2 Tel. Wires 2 Pow. Cable

3'-24" V.C.P.

Scattered Pine

Pine & Palmetto

Timb. Span

30.5'-15" Conc. P.

15'-18" Conc. P.

1 Sty. Fr. Res.

4 X-Arms 4 Power Wires 2 Tel. Wires 4 Power Wires (E)

3 X-Arms 4 Power Wires 1 Transf. 2 Tel. Wires

Fr. Shed

Exist. Avg. 16' RBST. Rd.

Pine Woods

Lawn 2 Power Wires

1 Sty. Fr. Res.

1 X-Arm 3 Power Wires 2 Tel. Wires

38'-18" Conc. P.

Clay Drive

Conc. Water Shed

1 Sty. Fr. Serv. Sta. Groc. & Res.

12.5'-18" Conc. P.

+47.0

Pine & Palmetto

Cultv'd Field

N 0°19' W

Tim. Span

11'-12" Conc. P.

Row Citrus Plants 2 Trees Within 50' E

1 Sty. Fr. Res.

2 Power Wires 2 Tel. Wires

2 X-Arms 4 Power Wires

12 Wires

1 Sty. Fr. Res.

Citrus Plants Spaced 30.5'X30.5' 5 Trees Within 50' of E

S 89°08' E

Scale 1"=100'

4' Hibiscus Hedge

1 Sty. Fr. Res.

430 435 440 445

Chicken Yard

1 Sty. Fr. Res.

Fr. Gar.

Chicken Yard

5' Oaks

10' Oak

24" Oak

18" Locust

12" Pine

P.O.T.

S.R.D. R/W Mkr.

16.3'-18" C.M.P.

6"x6" Conc. R/W Mkr.

Asph. T.O.

1 X-Arm 2 Power Wires 2 Tel. Wires

32.3'-18" C.M.P.

2°00' Curve Lt.

N 0°19' W

Existing 16' RBST. Rd.

Scattered 6"-8" Oaks Along Back of fence

Bearing Citrus Spaced 26.5 N&S, 28' E&W 8 Trees Within 50' of E

EQUATION
P.C. STA. 440+89.79 BACK
= STA. 440+89.43 AHEAD

END R/W JOB
STA. 439+75.50

S.R.D. R/W Mkr.

183.3' 1° Grade

Left

STATE OF FLORIDA
STATE ROAD DEPARTMENT

RIGHT OF WAY MAP

SECTION No. 1621-201

ROAD No. 35 POLK COUNTY

SCALE 1	NAMES	DATES
DRAWN		
TRACED		
INDEXED		
REVISED		
REVISED		

APPROVED BY

DIVISION ENGINEER

STATE HIGHWAY ENGINEER

Checked: E.E.I. 6-29-49

16

FED. ROAD DIV. No.	STATE	SEC. AND JOB No.	FISCAL YEAR	SHEET No.	TOTAL SHEETS
3	FLA.	1621-201		15	

217

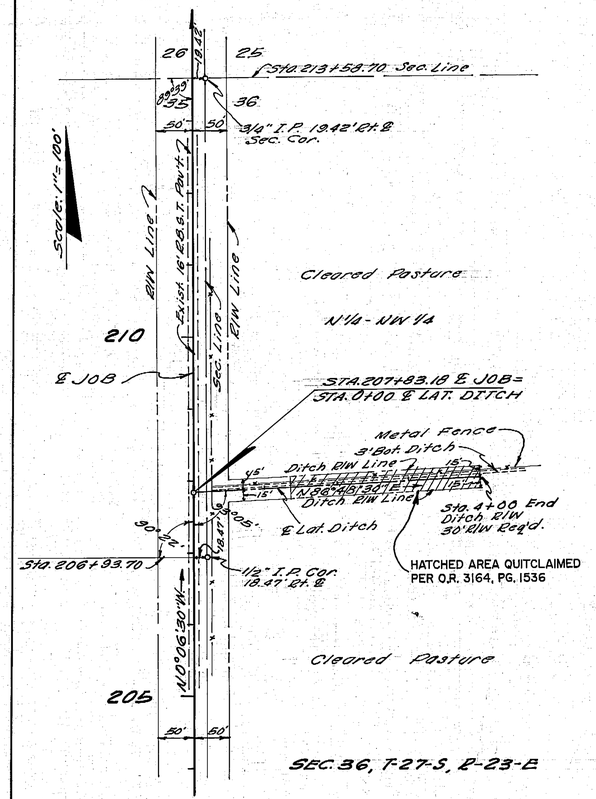

LATERAL DITCH RT. STA. 207+83.18

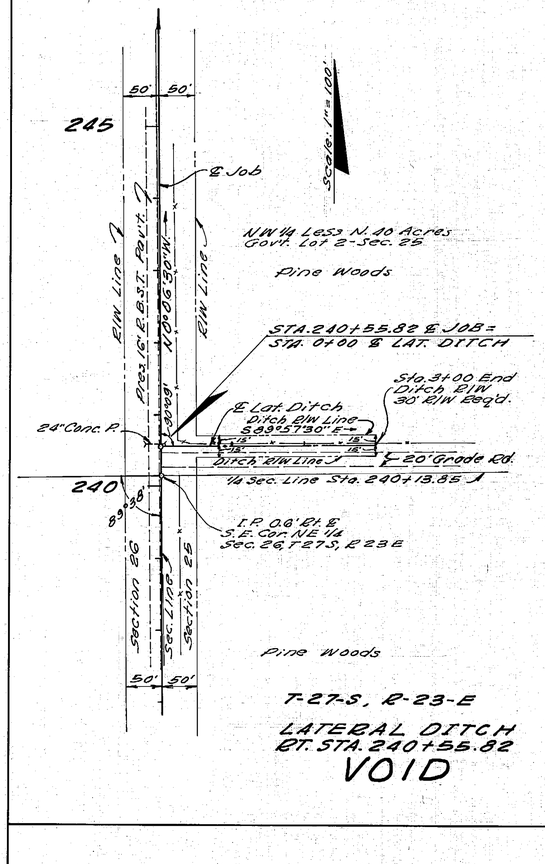

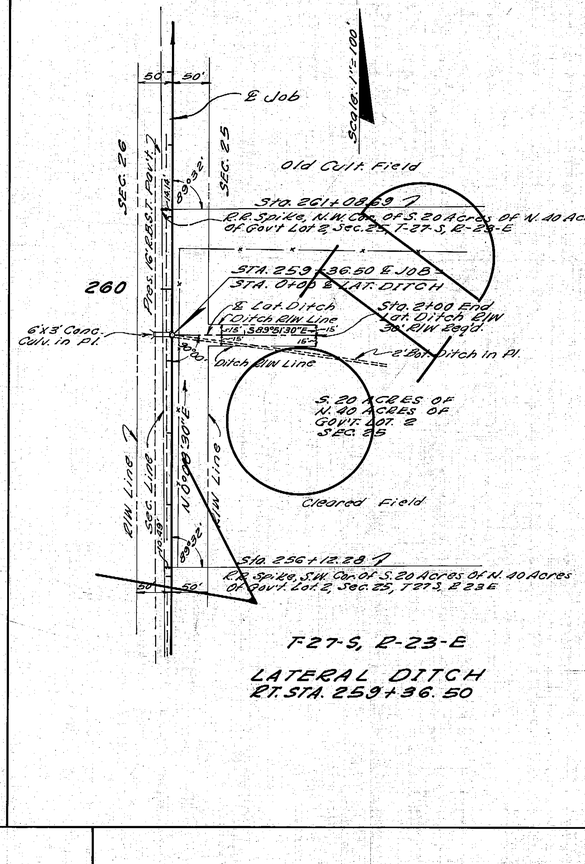

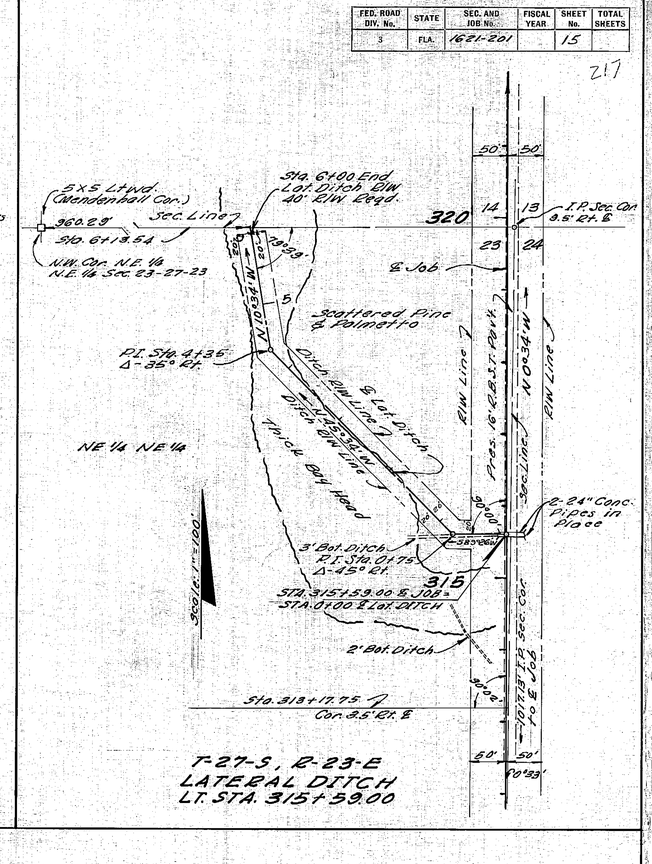

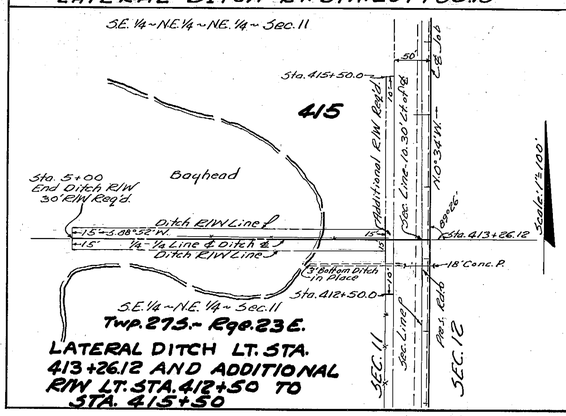

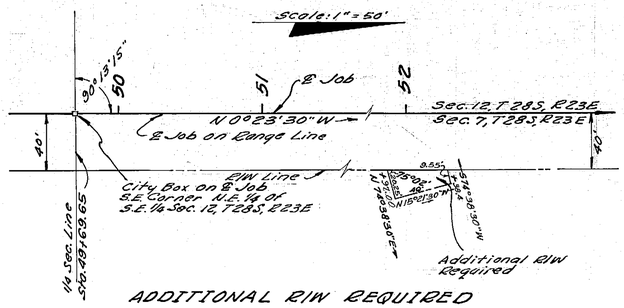

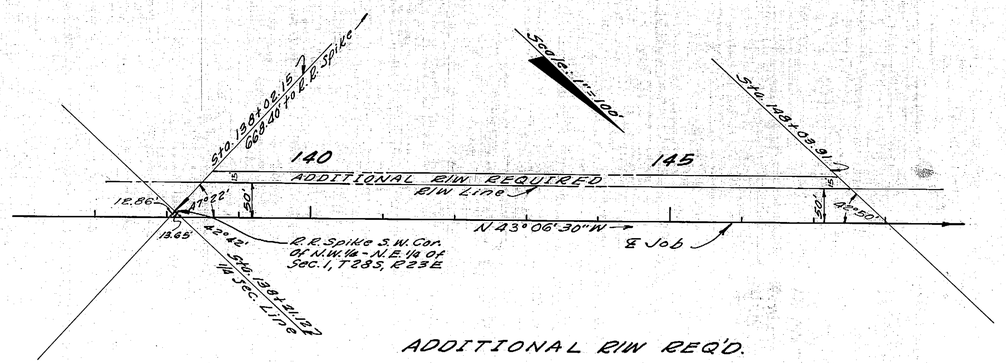

STATE OF FLORIDA
STATE ROAD DEPARTMENT

RIGHT OF WAY MAP

SECTION No. 1621-201 PROJ 1220 SA, 1A

ROAD No. 35 POLK COUNTY

	NAMES	DATES	APPROVED BY
SCALE 1"=			
DRAWN	J.R.C.		K.E. Lewis DIVISION ENGINEER
TRACED	J.A.L.	8-10-49	
INDEXED			
REVISED Sta. — R/W		9-27-49 10-31-49	S. Bramhall STATE HIGHWAY ENGINEER
REVISED		11-23-49 12-22-49	
Checked	E.E.D.	8-17-49	

A. R. COGSWELL, JACKSONVILLE

FED. ROAD DIV. No.	STATE	SEC. AND JOB No.	FISCAL YEAR	SHEET No.	TOTAL SHEETS
3	FLA.	1621-201		16	

218

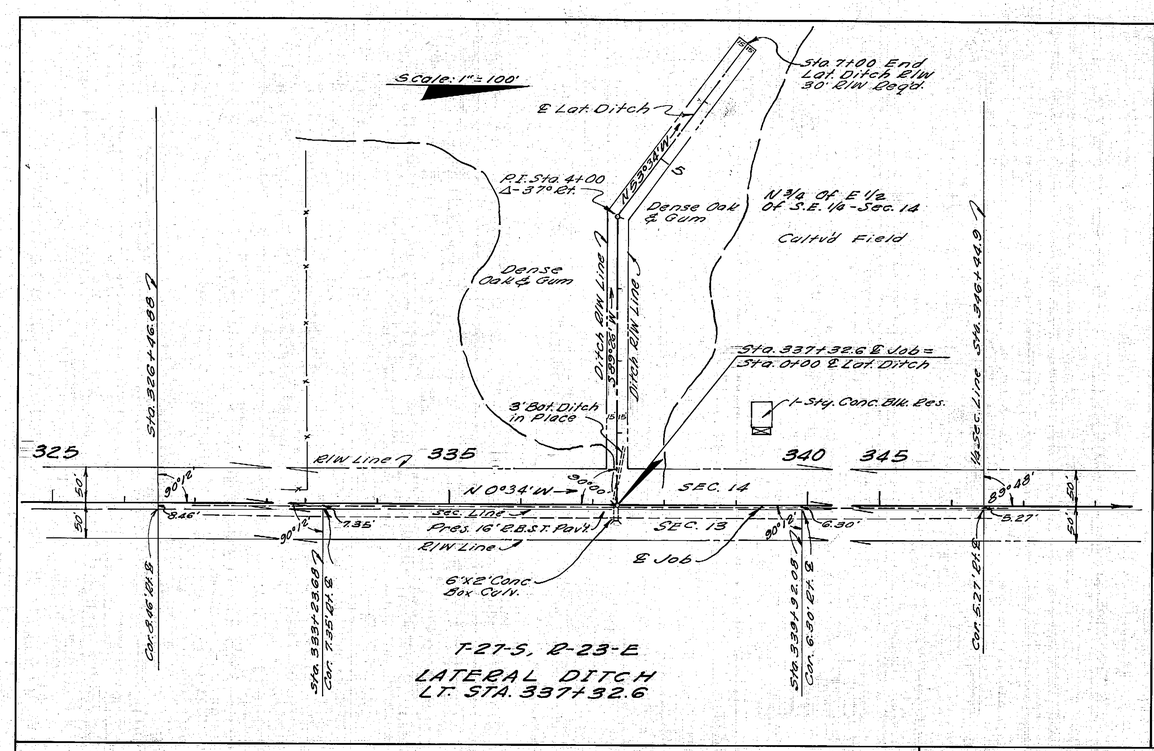

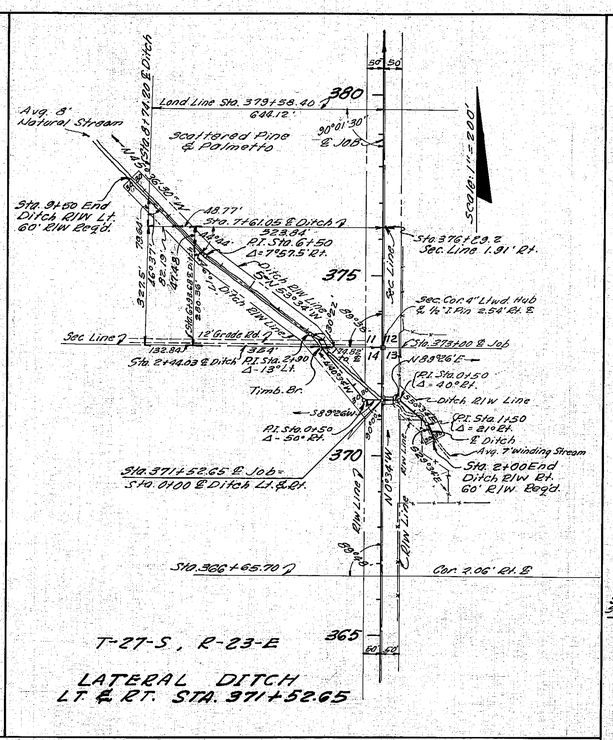

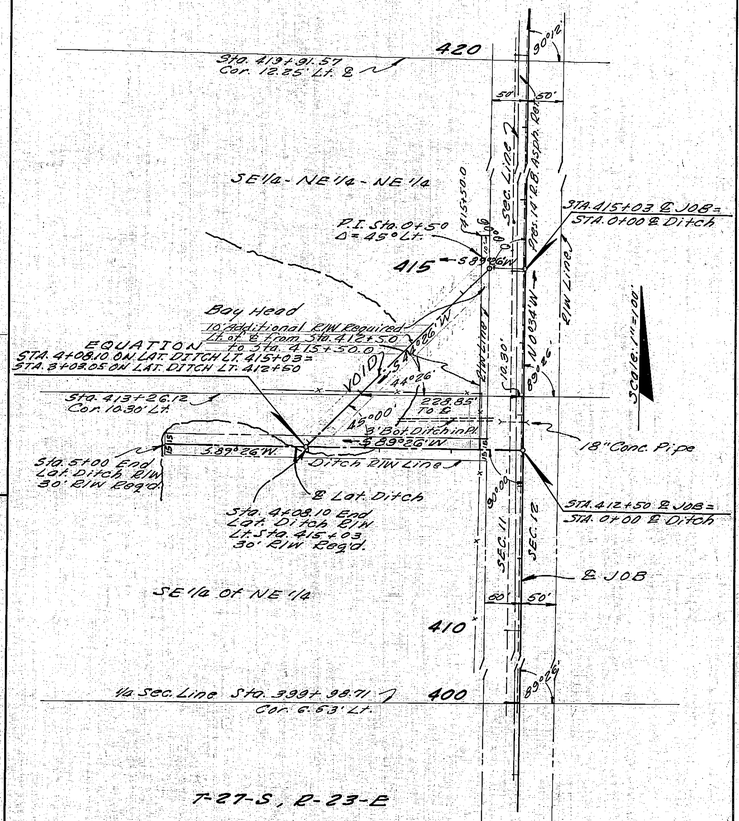

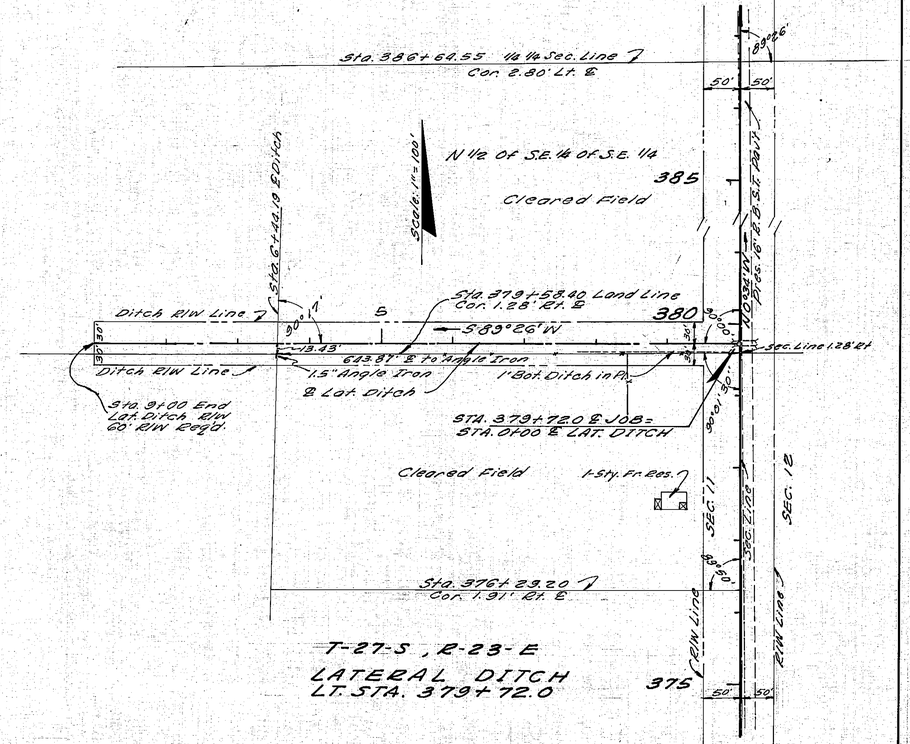

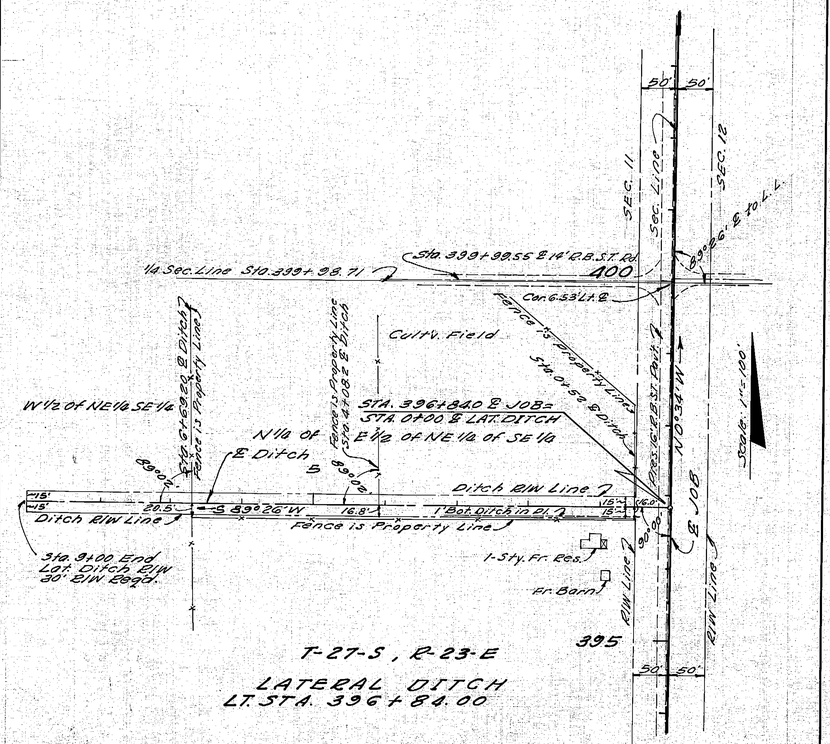

STATE OF FLORIDA
STATE ROAD DEPARTMENT

RIGHT OF WAY MAP

SECTION No. 1621-201 PROJ 1220 Sh. 4/6

ROAD No. 35 POLK COUNTY

	NAMES	DATES	APPROVED BY
SCALE 1" = 100'			
DRAWN	J.R.C		
TRACED	J.A.L.	8-18-49	H.G. Lewis DIVISION ENGINEER
INDEXED			
REVISED Bearings	Approved	9-27-49	
REVISED	Drawn	11-3-49	S.D. Bamberg STATE HIGHWAY ENGINEER
Checked	E.E.S.	8-19-49	

A. R. COGSWELL, JACKSONVILLE

(12)