FED. ROAD DIV. No.	STATE	SEC. AND JOB No.	FISCAL YEAR	SHEET No.	TOTAL SHEETS
3	FLA.	1654 -			

266

MAP OF FLORIDA DEVELOPMENT CO. TRACT

Plat Book 3, Page 60
Filed September 4, 1914

No dimensions on recorded Plat. Owners in vicinity consider street dedication to be 30' in width.

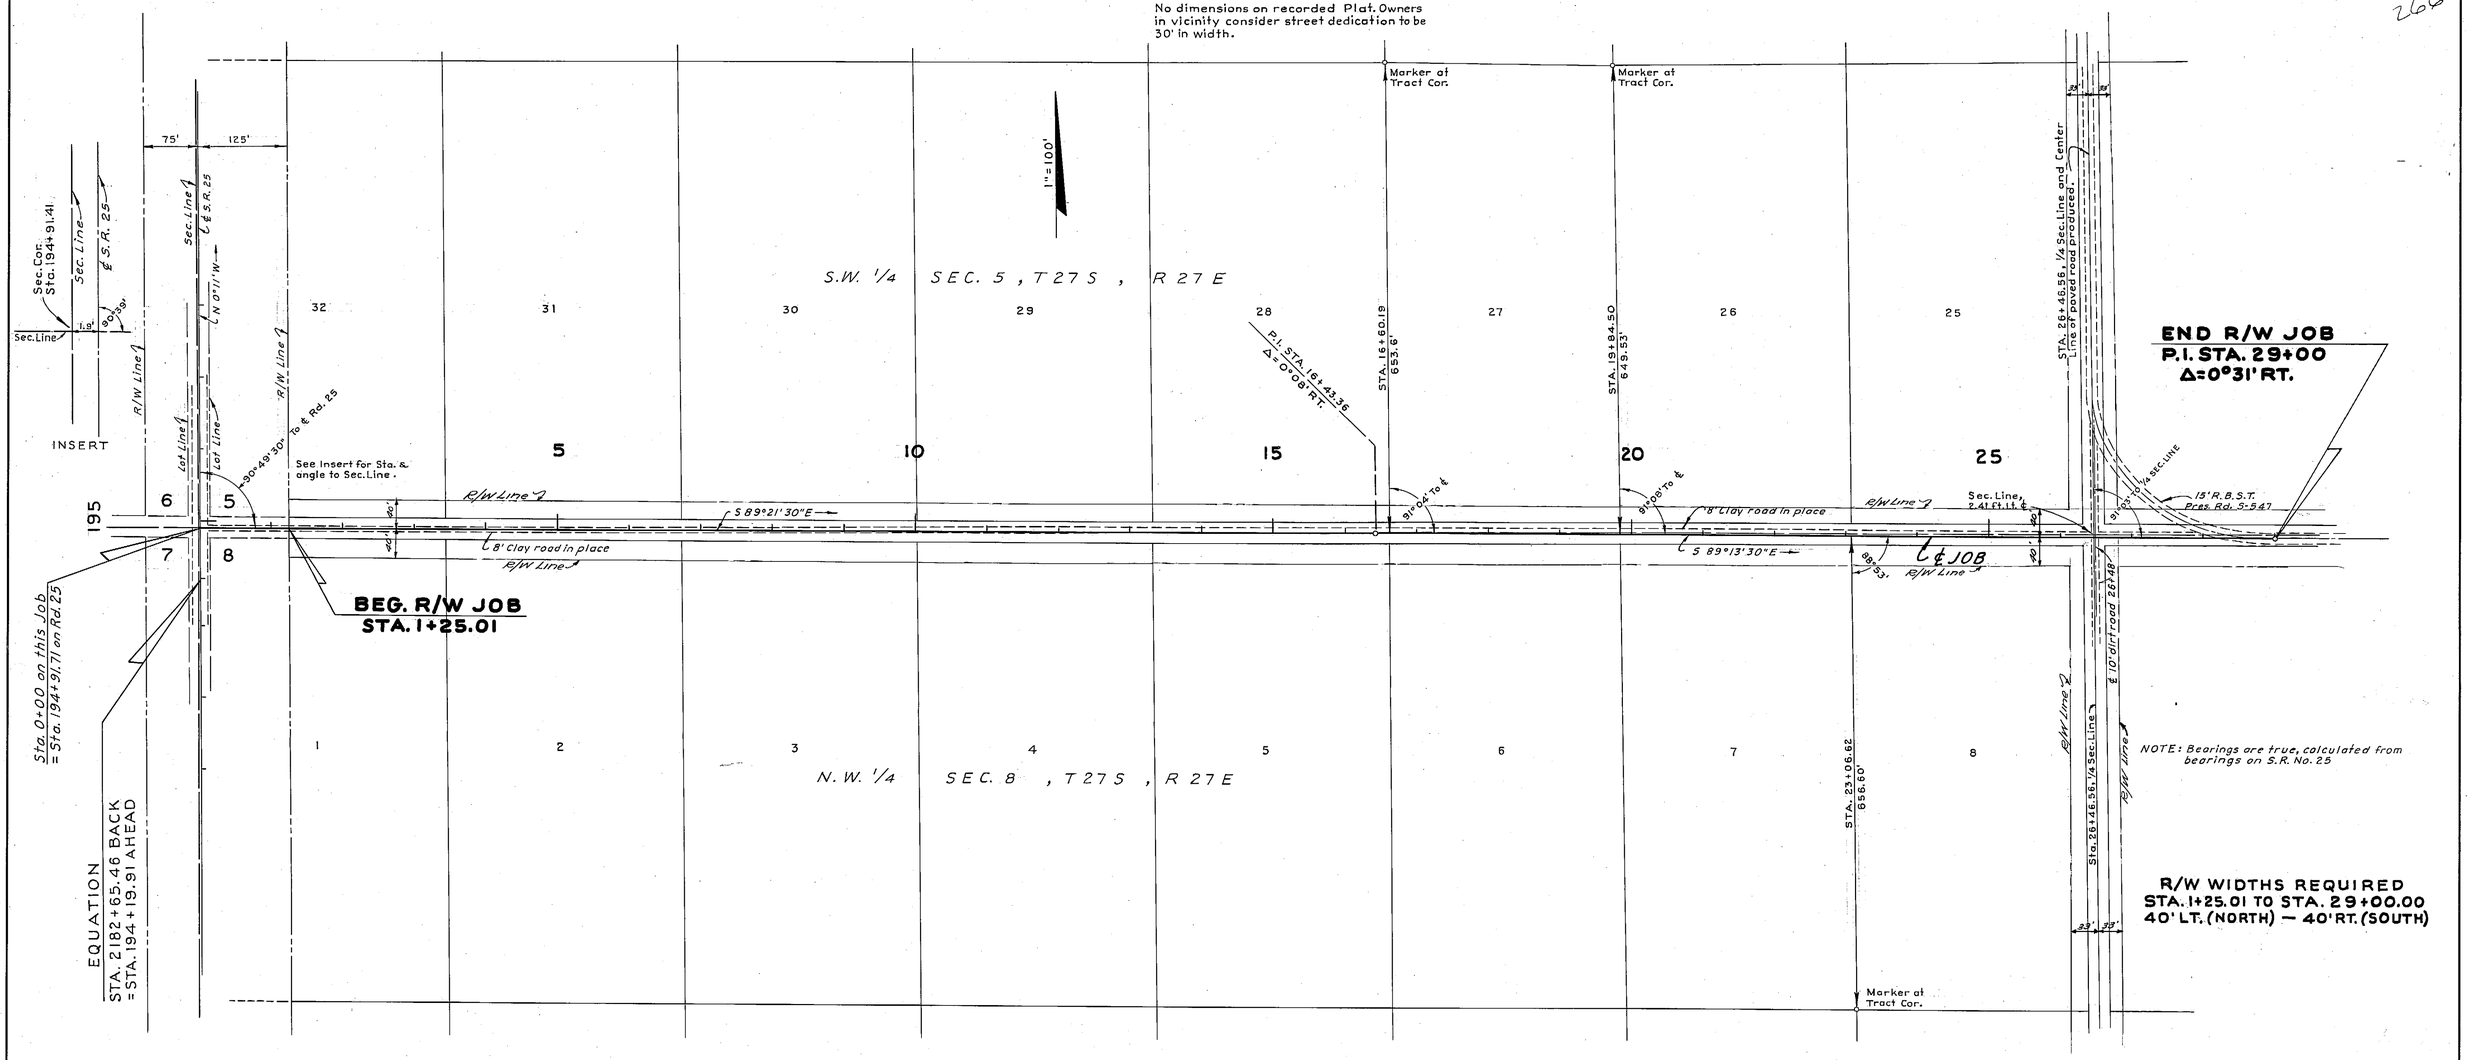

TABULATION OF DEEDS IN FILE

SRD. NO.	GRANTOR	INSTRUMENT	DATE OF EXEC.	RECORDED BOOK	RECORDED PAGE	CLERKS NO.	REMARKS
1R	Theresa Genevive Nichols et ux	Warranty Deed	6-21-51	907	55	622713	R/W
2R	Edna McCorkell Clark et ux	Warranty Deed	6-2-51	905	559	621622	R/W
3	Frieda E.H. Rust et ux	Warranty Deed	3-20-51	900	86	616085	R/W
4	Triple "E" Development Co.	Sale-Satisfied					
5	Alfred H. Nelson et ux	Warranty Deed	3-14-51	899	285	615648	R/W
6	Dennis W. Smith et ux	Warranty Deed	5-23-51	905	45	620633	R/W
7	Leila V. Ferrell McCollough et ux	Warranty Deed	4-19-51	902	426	618367	R/W
8	Leila V. Ferrell McCollough et ux	Warranty Deed	3-16-51	899	426	615819	R/W
9	J.R. Jensen	Warranty Deed	3-16-51	899	423	615816	R/W
10	Hattie M.M. Lockrow	Warranty Deed	2-21-51	897	468	614166	R/W
11	Clyde Hoke Hemphill et ux	Warranty Deed	5-15-51	904	289	620071	R/W
12	A.F. Bowen et ux	Warranty Deed	5-15-51	904	304	620072	R/W
13	Doris Hall Foile	Warranty Deed	5-14-51	904	239	619980	R/W
14		Warranty Deed	6-2-51	905	557	621429	R/W
15							
16							
17							
18							
19							
20							

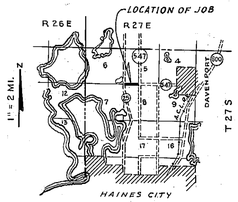

VICINITY MAP

Drawn from Notebook No. 242156

STATE OF FLORIDA
STATE ROAD DEPARTMENT

RIGHT OF WAY MAP

SECTION No. 1654-151

ROAD No. S-547 POLK COUNTY

SCALE 1" = 100'	NAMES	DATES
DRAWN	E.E.I.	11-16-50
TRACED	B.E.C.	11-17-50
INDEXED		
REVISED		
REVISED		
CHECKED	E.E.I.	11-20-50

APPROVED BY
DIVISION ENGINEER
STATE HIGHWAY ENGINEER

A. R. COGSWELL, JACKSONVILLE