FED. ROAD DIV. No.	STATE	SEC. AND JOB No.	FISCAL YEAR	SHEET No.	TOTAL SHEETS
3	FLA.	1667-150		1	

338

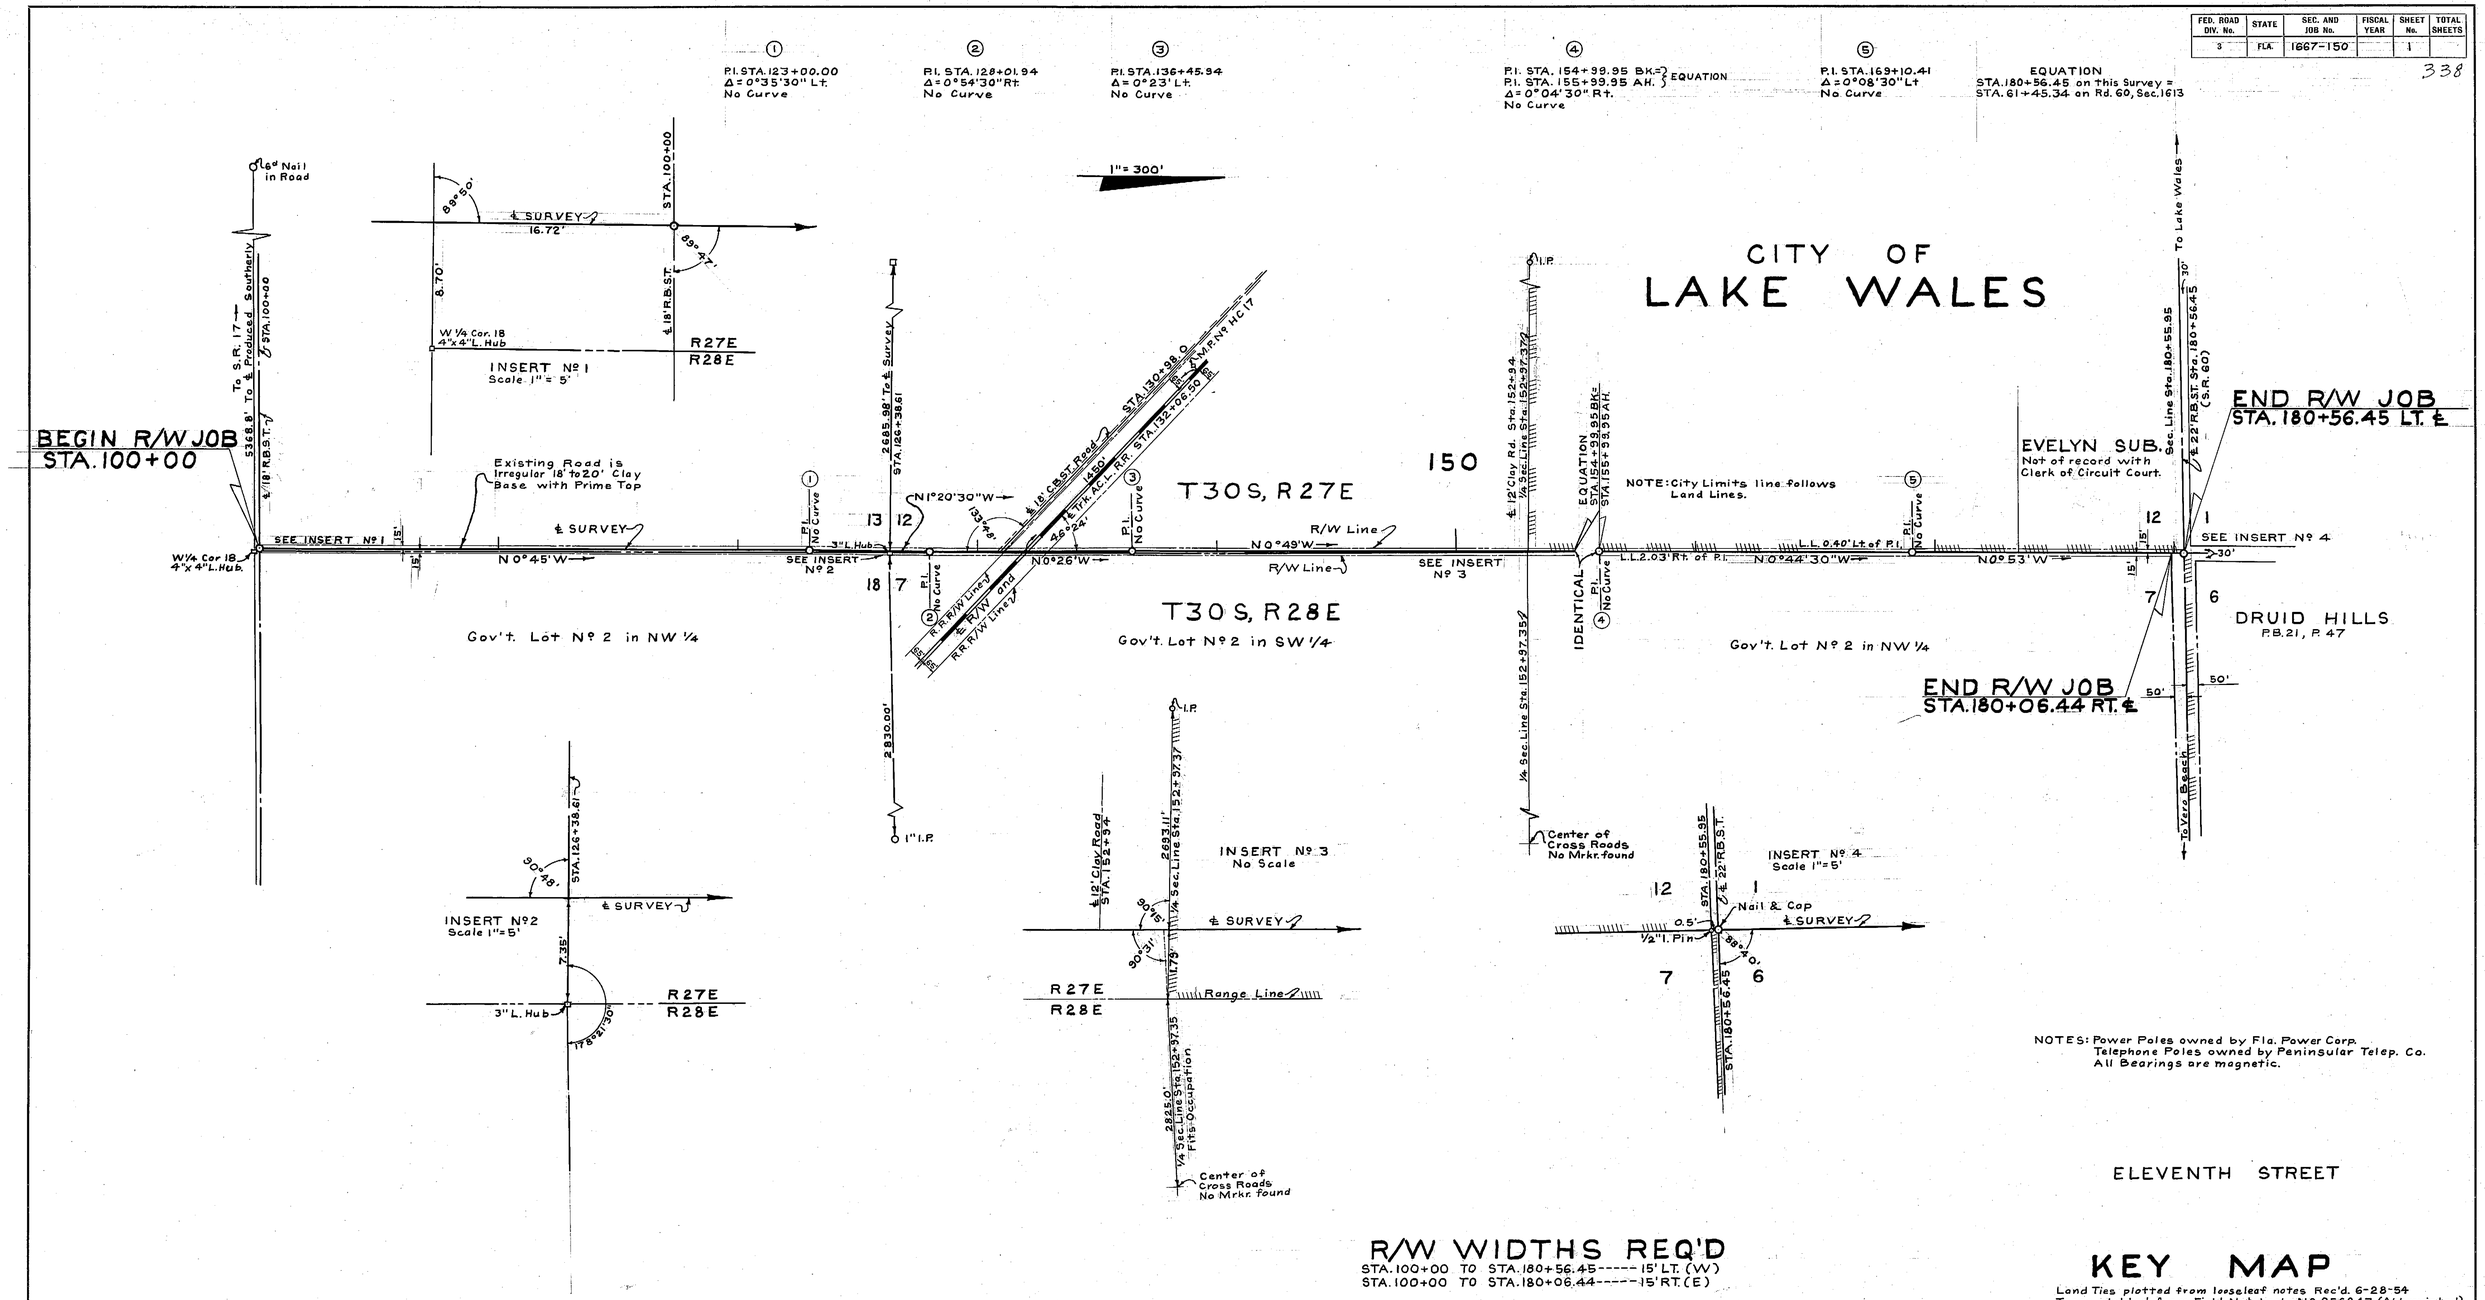

NOTES: Power Poles owned by Fla. Power Corp.
Telephone Poles owned by Peninsular Telep. Co.
All Bearings are magnetic.

R/W WIDTHS REQ'D

STA. 100+00 TO STA. 180+56.45 ----- 15' LT. (W)
STA. 100+00 TO STA. 180+06.44 ----- 15' RT. (E)

KEY MAP

Land Ties plotted from looseleaf notes Rec'd. 6-28-54
Topog. plotted from Field Notebook No 256843 (Abbreviated)

STATE OF FLORIDA
STATE ROAD DEPARTMENT

RIGHT OF WAY MAP

SECTION No. 1667-150 Sh. 1

ROAD No. S-17-A POLK COUNTY

SCALE 1" =	NAMES	DATES	APPROVED BY
DRAWN	E.E.I. & H.B.W.	6-28-54	
TRACED	H.B.W. & R.M.T.	6-30-54	DIVISION ENGINEER
INDEXED			
REVISED			STATE HIGHWAY ENGINEER
REVISED			
CHECKED:	E.E.I.	7-1-54	

A. R. COGWELL, JACKSONVILLE