FED. ROAD DIV. No.	STATE	SEC. AND JOB No.	FISCAL YEAR	SHEET No.	TOTAL SHEETS
3	FLA.	1668-150		1	

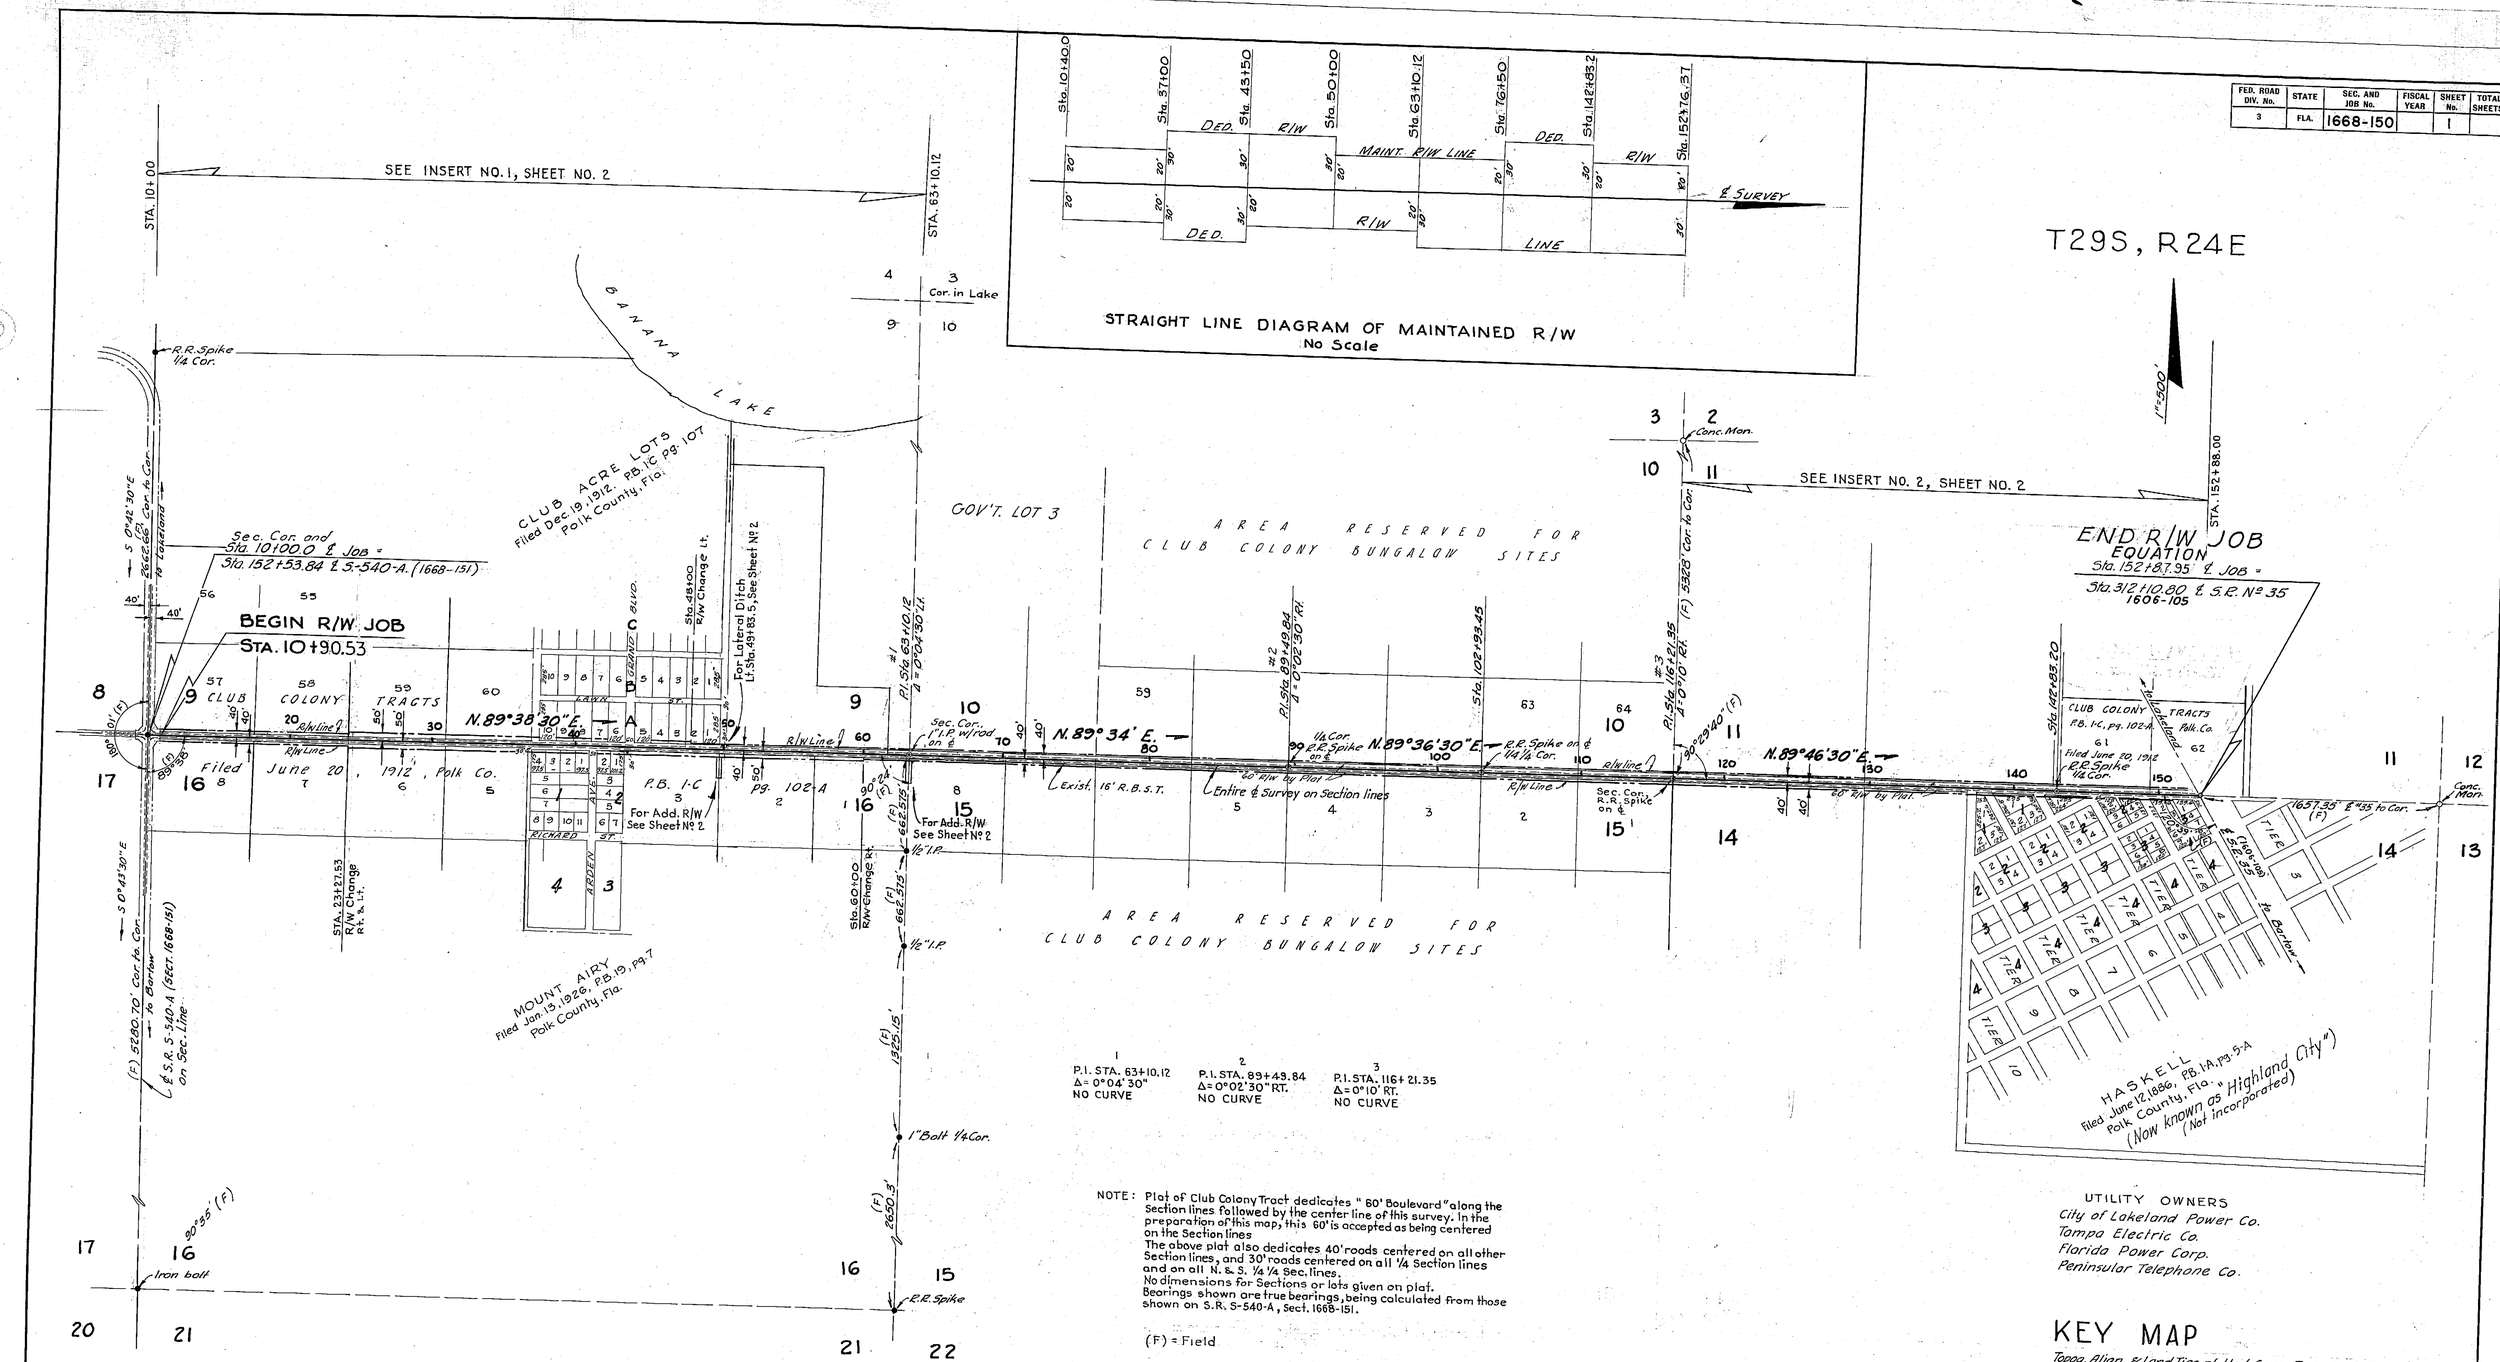

1	2	3
P.I. STA. 63+10.12	P.I. STA. 89+49.84	P.I. STA. 116+21.35
Δ = 0°04'30"	Δ = 0°02'30" RT.	Δ = 0°10' RT.
NO CURVE	NO CURVE	NO CURVE

NOTE: Plat of Club Colony Tract dedicates "60' Boulevard" along the Section lines followed by the center line of this survey. In the preparation of this map, this 60' is accepted as being centered on the Section lines
The above plat also dedicates 40' roads centered on all other Section lines, and 30' roads centered on all 1/4 Section lines and on all N. & S. 1/4 1/4 Sec. lines.
No dimensions for Sections or lots given on plat.
Bearings shown are true bearings, being calculated from those shown on S.R. S-540-A, Sect. 1668-151.

(F) = Field

UTILITY OWNERS
City of Lakeland Power Co.
Tampa Electric Co.
Florida Power Corp.
Peninsular Telephone Co.

KEY MAP

Topog., Align., & Land Ties plotted from Field Books.

STATE OF FLORIDA
STATE ROAD DEPARTMENT

RIGHT OF WAY MAP

SECTION No. 1668-150 Sh. 1
ROAD No. S-540 POLK COUNTY

SCALE 1"=500'	NAMES	DATES
DRAWN	E.R.M.	4-1-57
TRACED	E.R.M.	"
INDEXED		
REVISED		
REVISED		
CHECKED	W.K.D.	

APPROVED BY
H. M. Johnson
DIVISION ENGINEER
Hoyt Burghardt 6-10-57
for STATE HIGHWAY ENGINEER

DRAWN & CHECKED BY
W. K. DAUGHERTY & ASSOCIATES
W. K. Daugherty

COGSWELL, JACKSONVILLE

FED. ROAD DIV. No.	STATE	SEC. AND JOB No.	FISCAL YEAR	SHEET No.	TOTAL SHEETS
3	FLA.	1668-150		2	

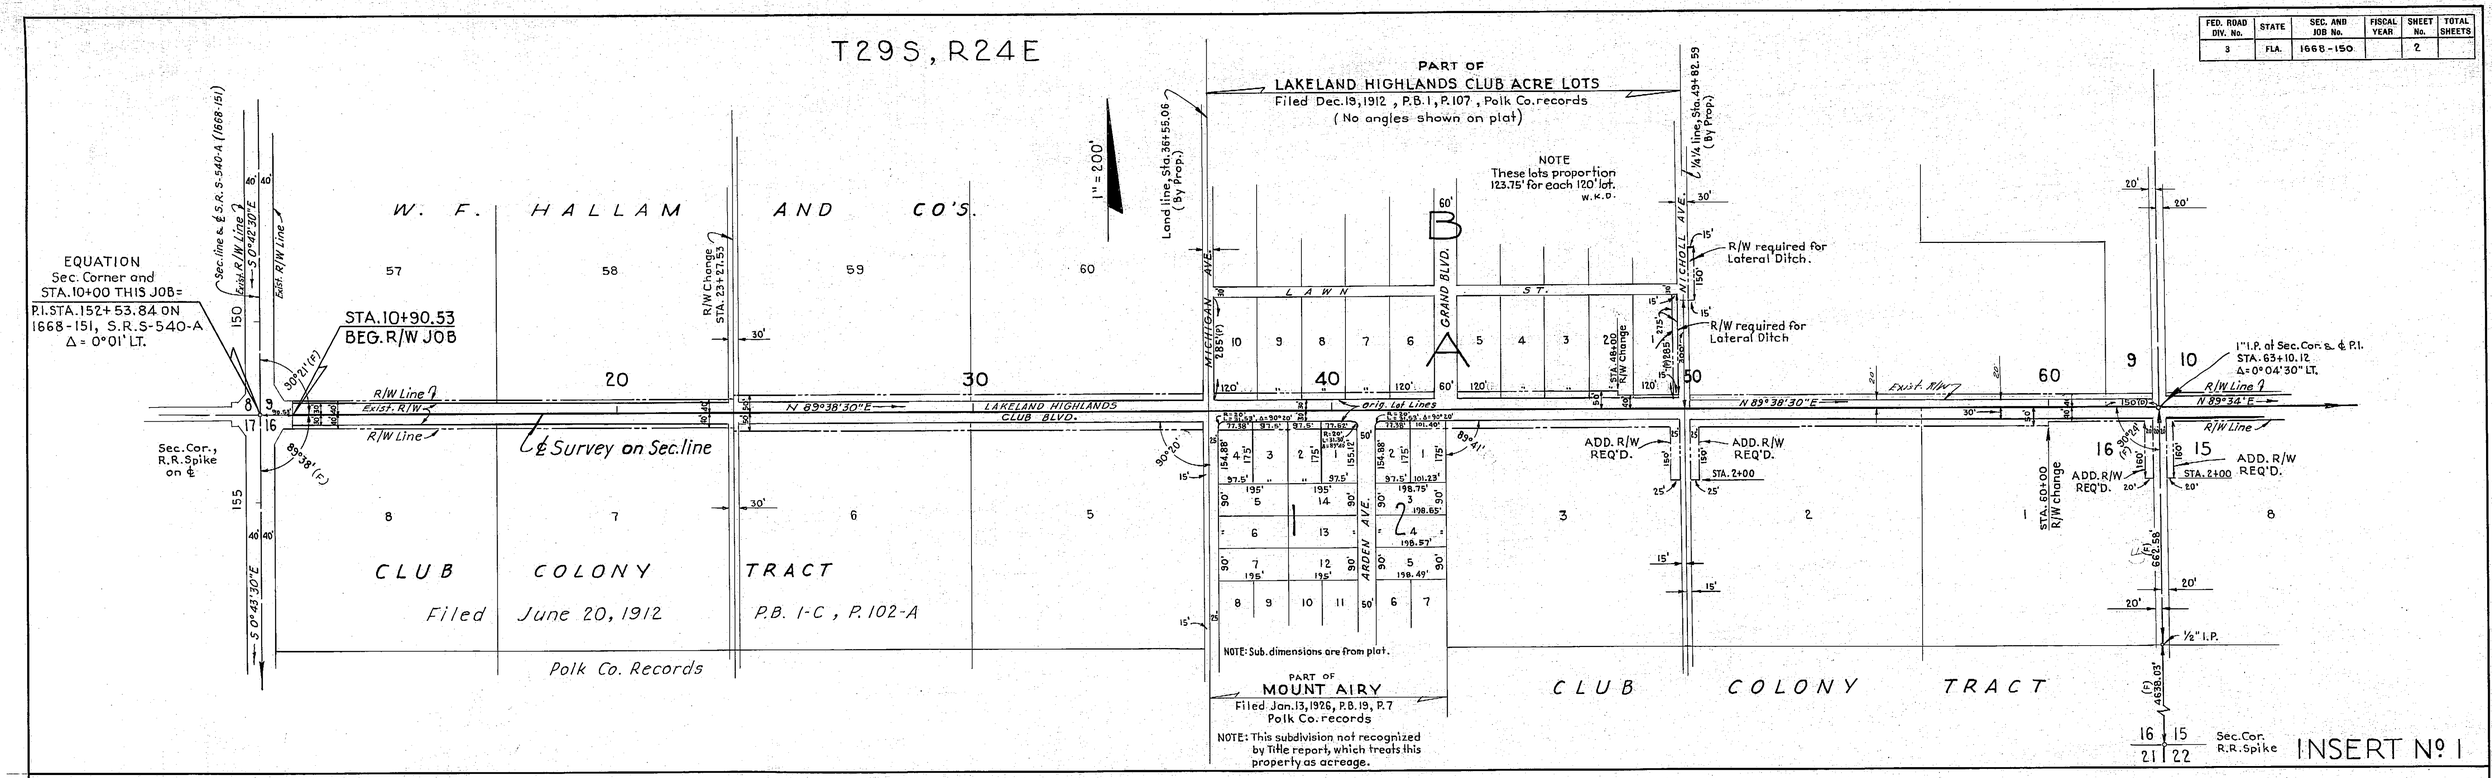

INSERTS

STATE OF FLORIDA
STATE ROAD DEPARTMENT

RIGHT OF WAY MAP

SECTION No. 1668-150 Sh. 2

ROAD No. S-540 POLK COUNTY

SCALE 1"=	NAMES	DATES
DRAWN	B.E.C.	5-10-57
TRACED	"	"
INDEXED		
REVISED	F.K. H.T.R.	8-23-57 2-18-58
REVISED		

APPROVED BY
H. M. Johnson DIVISION ENGINEER
Horton Bugham 6-10-57 for STATE HIGHWAY ENGINEER

CHECKED: W.K.D.

A. R. COGSWELL, JACKSONVILLE