FED. ROAD DIV. No.	STATE	SEC. AND JOB No.	FISCAL YEAR	SHEET No.	TOTAL SHEETS
3	FLA.	1671		1	

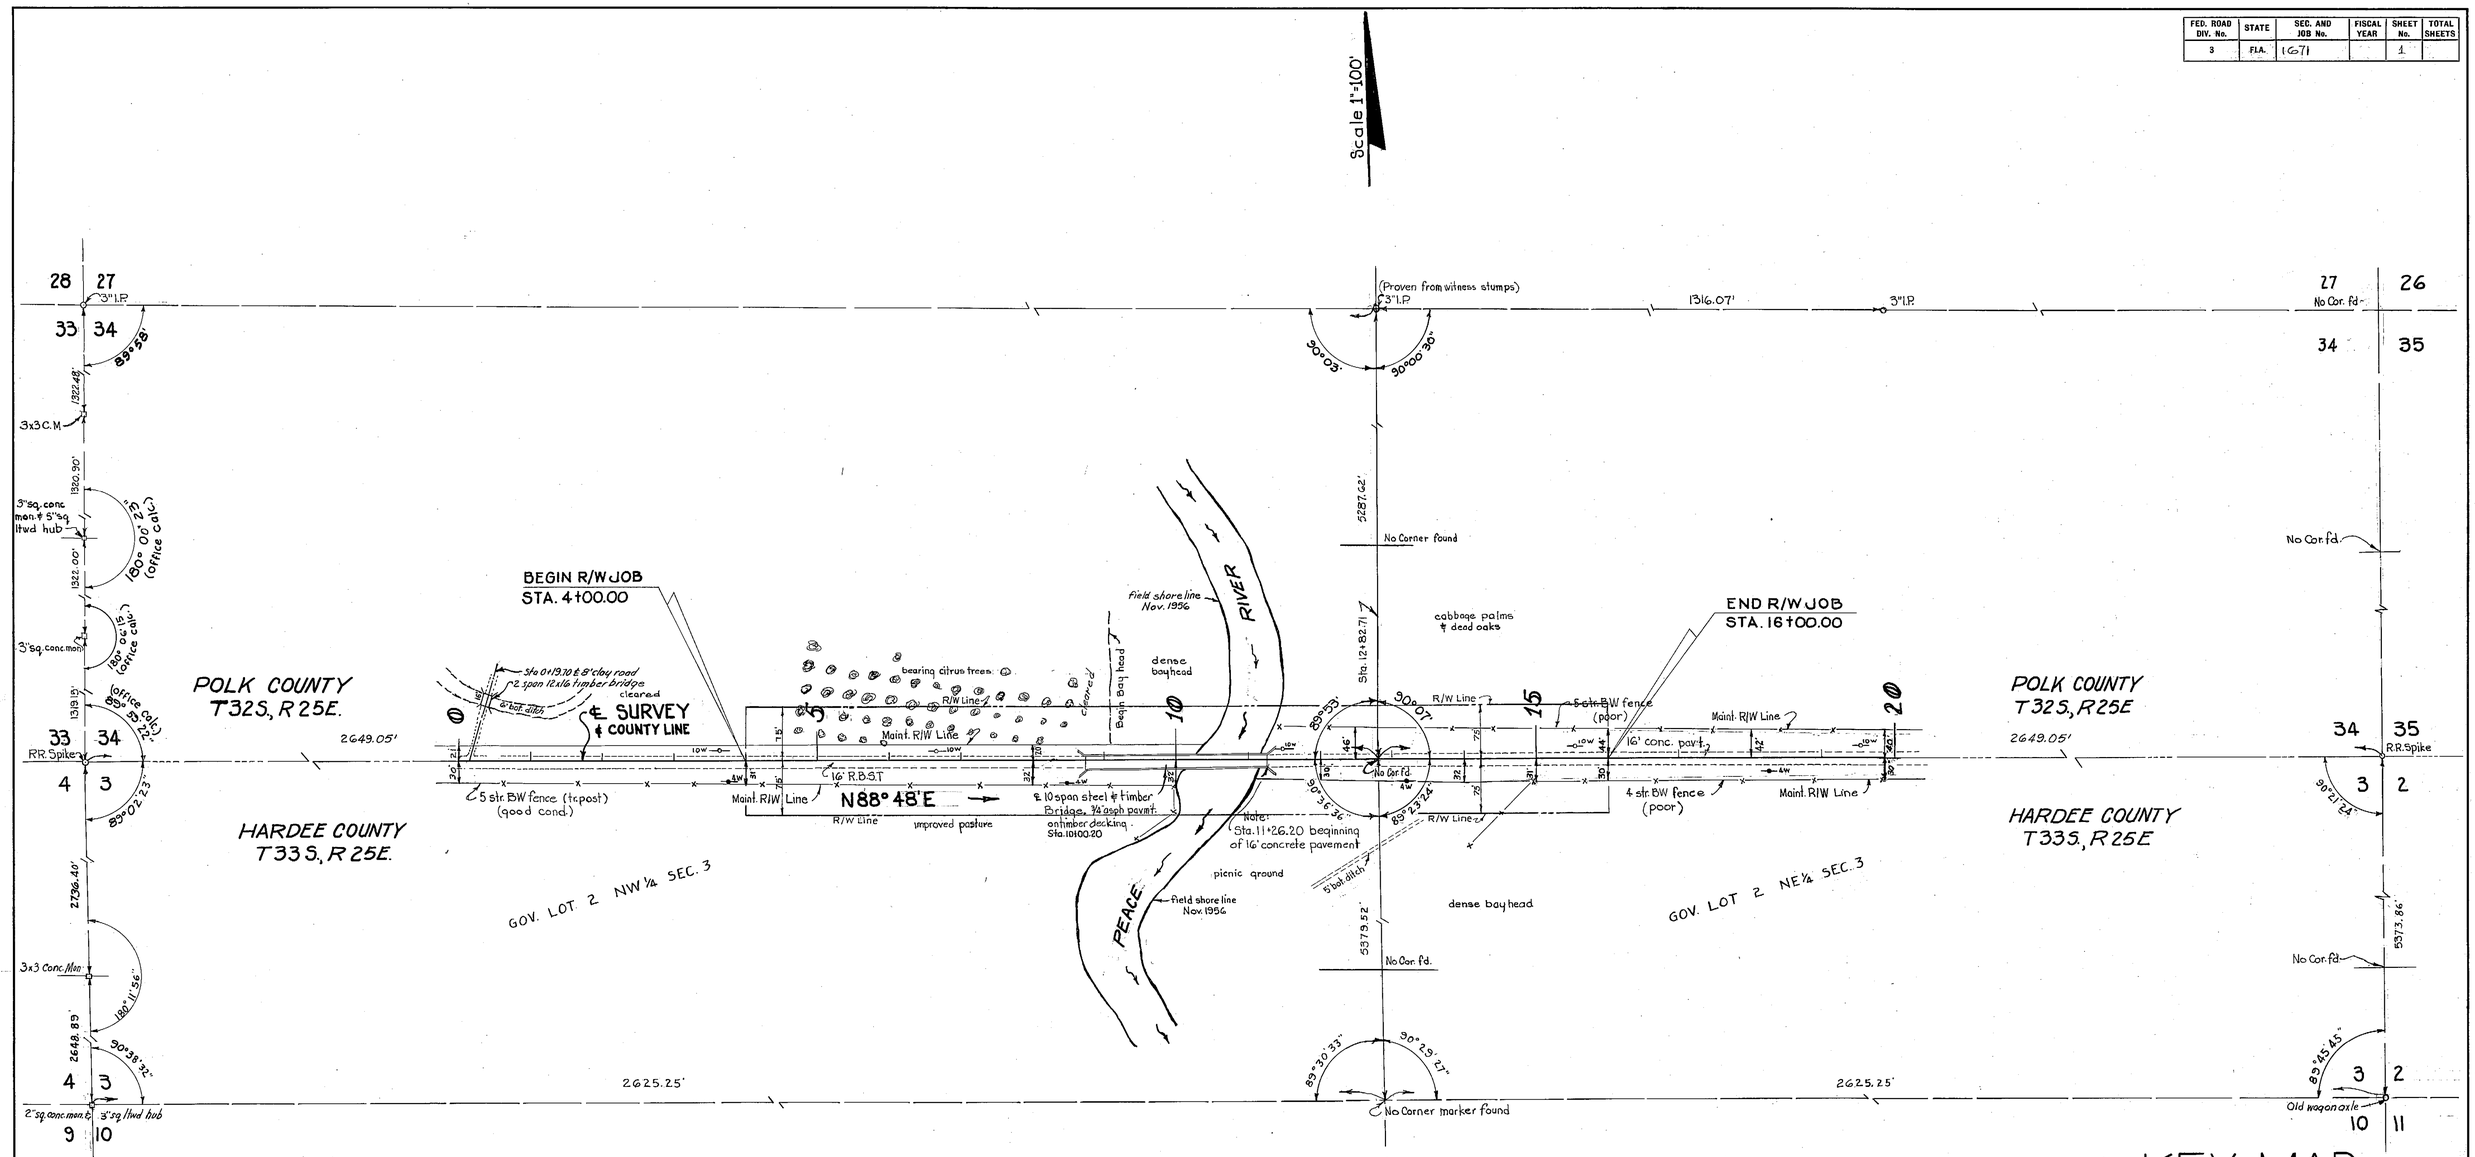

KEY MAP

PEACE RIVER BRIDGE

Bearing are true being calculated from a Polaris Observation taken Nov. 3rd 1956 Sta 0+00.00 time 9-10-24 P.M. E.S.T.

Land ties plotted from Field Book 268984
Topog. plotted from Field Book 268985

~~Job # for Hardee?~~
all work to be done under job No. 1671-150 EXO

UTILITY OWNERS
Power poles & lines: R.E.A. Corp., Wauchula, Fla.
Telephone poles & lines: Inter-County Telephone Co., Wauchula, Fla.

STATE OF FLORIDA
STATE ROAD DEPARTMENT

RIGHT OF WAY MAP

SECTION No. 1671-150 Sh. 1

ROAD No. S-664 POLK-HARDEE COUNTY

SCALE 1"=100'	NAMES	DATES	APPROVED BY
DRAWN	W.J.P.	12-12-56.	H. M. Johnson DIVISION ENGINEER
TRACED	W.J.P.	12-14-56.	Hoffen Buchan 3-25-57 for STATE HIGHWAY ENGINEER
INDEXED			
REVISED			
REVISED			

CHECKED: H.W. & E.E.I. 1-28-57

A. R. COGSWELL, JACKSONVILLE