AF 9782

F.A. PROJECT NO.	SHEET NO.
N/A	

Sec. 6
Township 36 South - Range 17 East

Curve Data: Per R/W Map (1703-proj 1215)

(1)
P.I. Sta. 466+42.8
Δ = 11° 40' Rt.
D: 4° 15'
T = 137.73'
L = 274.51'
R = 1348.14'
P.C. Sta. 465+05.07
P.T. Sta. 467+79.58

(2)
P.I. Sta. 489+67.07
Δ = 12° 15' Rt.
D = 4° 30'
T = 136.63'
L = 272.22'
R = 1273.24'
P.C. Sta. 488+32.44
P.T. Sta. 491+04.66

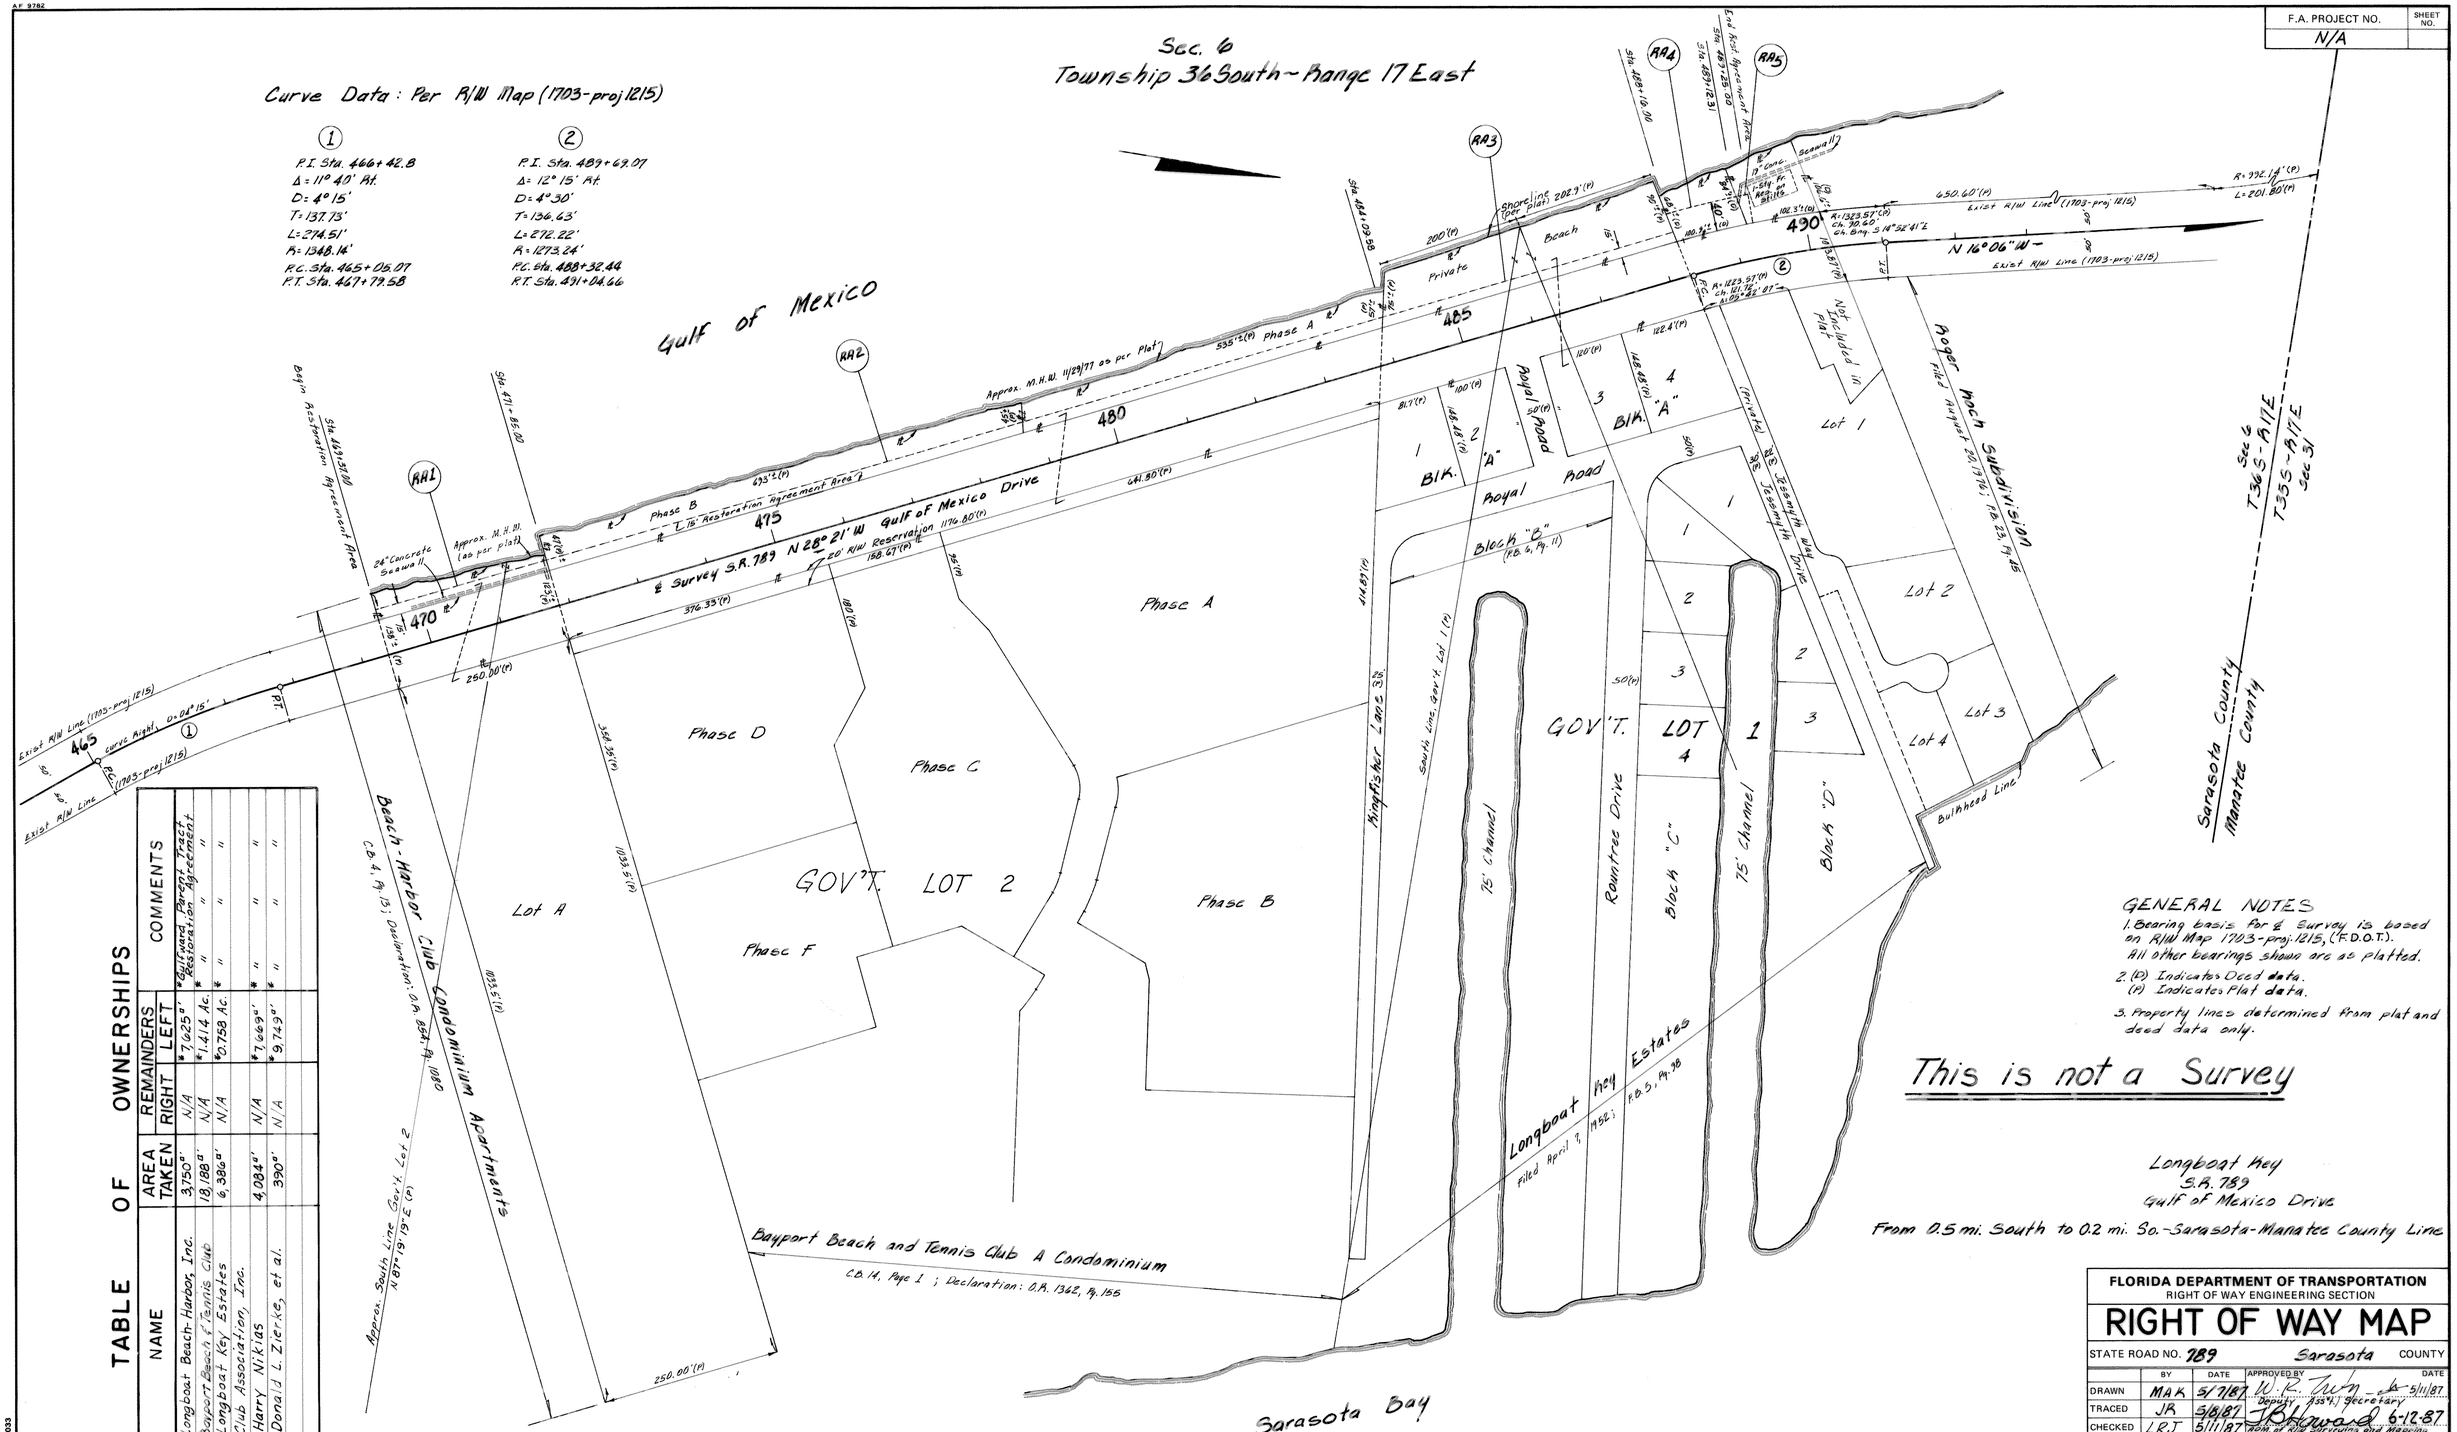

TABLE OF OWNERSHIPS

PARCEL NO	NAME	AREA TAKEN	REMAINDERS RIGHT	REMAINDERS LEFT	COMMENTS
RA. 1	Longboat Beach-Harbor, Inc.	3,750 ^{a}	N/A	*7.625 ^{a}	*Bulkhead, Parcel Tract Restoration Agreement
RA. 2	Bayport Beach & Tennis Club	18,188 ^{a}	N/A	*1.414 Ac.	* " " "
RA. 3	Longboat Key Estates Club Association, Inc.	6,388 ^{a}	N/A	*0.758 Ac.	* " " "
RA. 4	Harry Niklas	4,084 ^{a}	N/A	*7.669 ^{a}	* " " "
RA. 5	Donald L. Zierke, et al.	390 ^{a}	N/A	*9.749 ^{a}	* " " "

GENERAL NOTES

1. Bearing basis for ℄ Survey is based on R/W Map 1703-proj. 1215, (F.D.O.T.). All other bearings shown are as platted.
2. (P) Indicates Deed data. (P) Indicates Plat data.
3. Property lines determined from plat and deed data only.

This is not a Survey

Longboat Key
S.R. 789
Gulf of Mexico Drive
From 0.5 mi. South to 0.2 mi. So.-Sarasota-Manatee County Line

REVISION	BY	DATE
Name Change R.R.C.	P.B.-M.B.	6-3-87

FLORIDA DEPARTMENT OF TRANSPORTATION
RIGHT OF WAY ENGINEERING SECTION

RIGHT OF WAY MAP

STATE ROAD NO. 789 Sarasota COUNTY

	BY	DATE	APPROVED BY	DATE
DRAWN	MAK	5/7/87	W. R. Tuin, Deputy State Secretary	5/11/87
TRACED	JR	5/8/87	J. R. Howard, Chief of Right of Way Surveying and Mapping	6-12-87
CHECKED	LRJ	5/11/87		

MAPS PREPARED BY First District
FIELD BOOK NO'S. 000405 - Topo.
W.P.I. NO. 1119244
SCALE 1" = 100'
SECTION 17030-2528
SHEET 1 of 1

© GRAF POLYTRACE 033