FED. ROAD DIV. No.	STATE	SEC. AND JOB No.	FISCAL YEAR	SHEET No.	TOTAL SHEETS
3	FLA.	0657-			

32

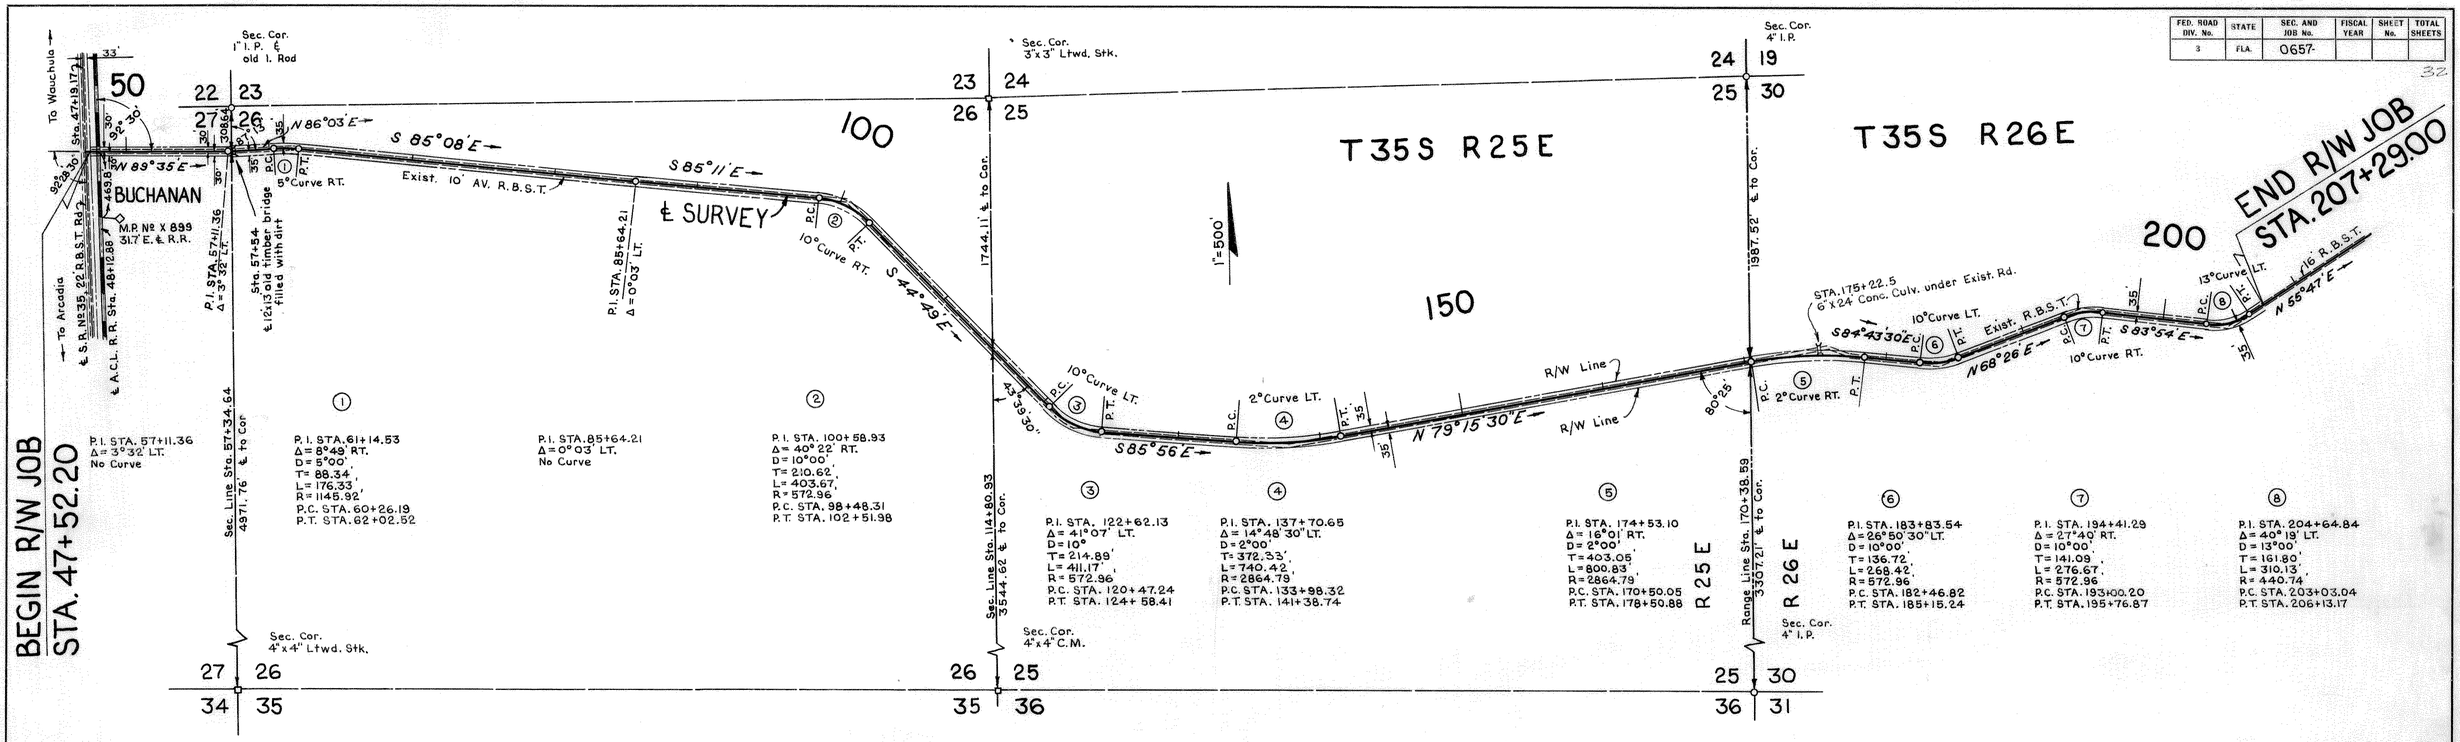

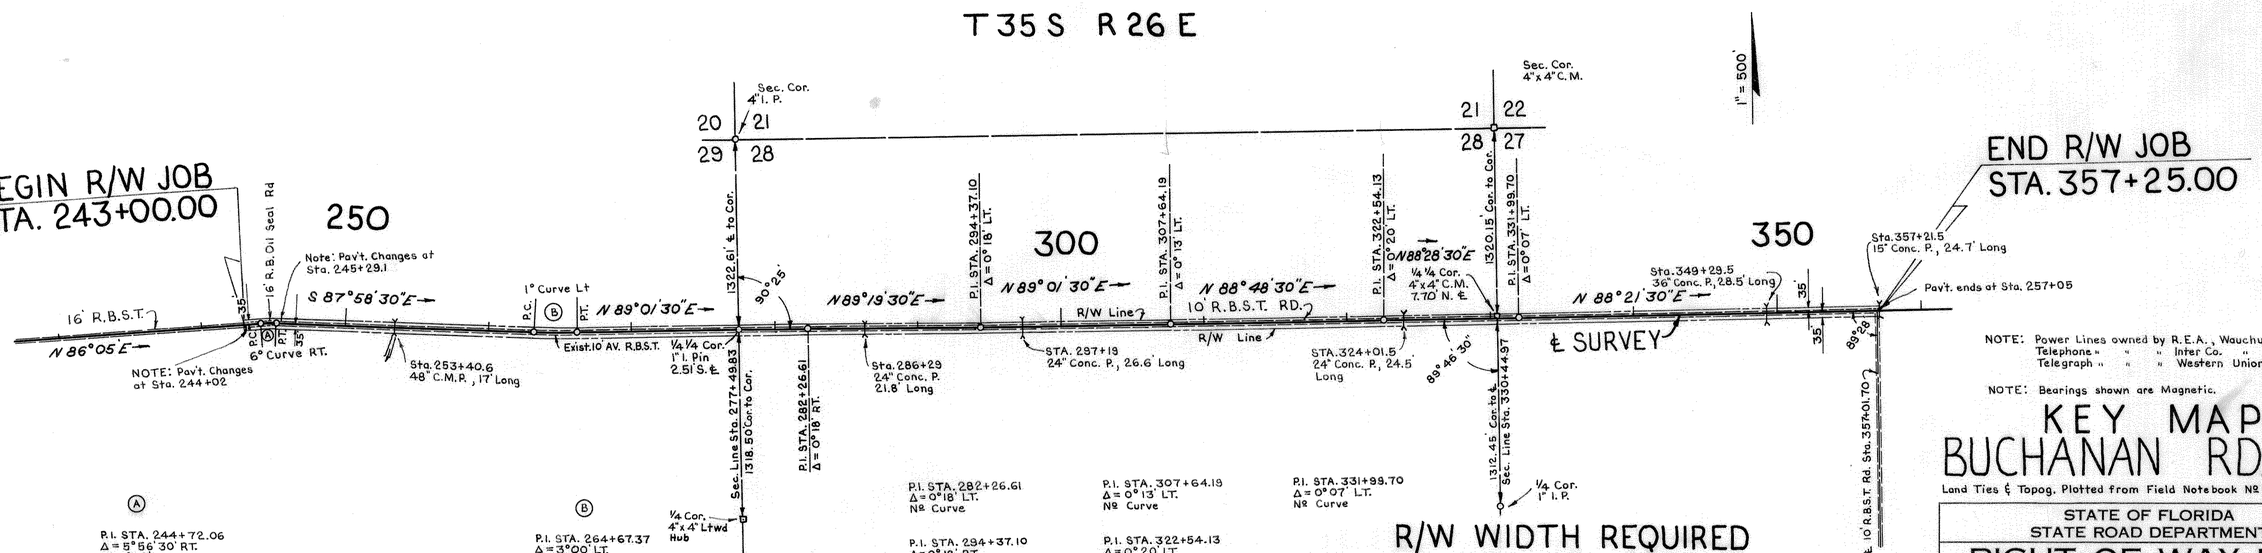

NOTE: Power Lines owned by R.E.A., Wauchula Fla.
Telephone " " " Inter Co. " "
Telegraph " " " Western Union

NOTE: Bearings shown are Magnetic.

KEY MAP
BUCHANAN RD.

Land Ties & Topog. Plotted from Field Notebook Nº 259577

R/W WIDTH REQUIRED

STA. 47+52.20 To STA. 57+34.64	30' LT.	30' RT.
STA. 57+34.64 To STA. 207+29.00	35' LT.	35' RT.
STA. 243+00.00 To STA. 357+25.00	35' LT	35' RT.

STATE OF FLORIDA
STATE ROAD DEPARTMENT

RIGHT OF WAY MAP

SECTION No. 0657-151

ROAD No. S-634 HARDEE COUNTY

SCALE 1" = 500	NAMES	DATES	APPROVED BY
DRAWN	B.E.H.	7-22-54	DIVISION ENGINEER
TRACED	B.E.H.	7-23-54	STATE HIGHWAY ENGINEER
INDEXED			
REVISED			
REVISED			

CHECKED: V.C. 7-29-54