FED. ROAD DIV. No.	STATE	SEC. AND JOB No.	FISCAL YEAR	SHEET No.	TOTAL SHEETS
3	FLA.	1702-(110) 204		1	

33

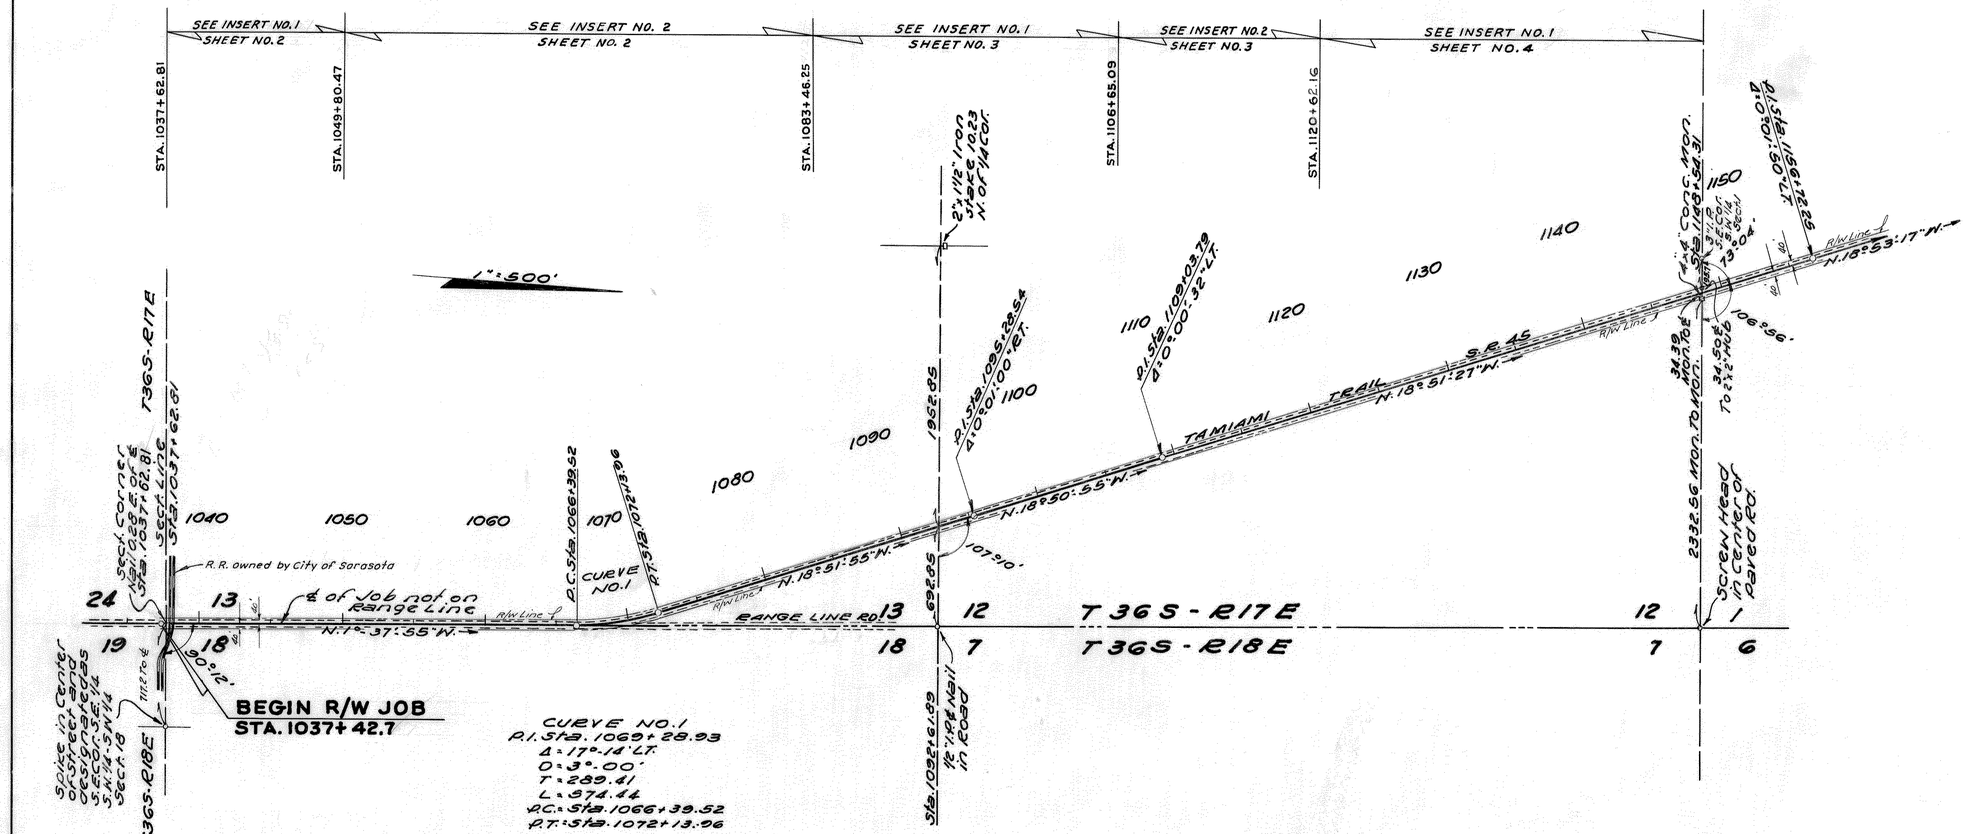

NOTE: Bearings shown are True Bearings, Calculated from Polaris at P.I. Sta. 1069+28.93 on June 13, 1950 at 11:51:36 P.M. Eastern Standard Time

RIGHT OF WAY WIDTHS REQUIRED			
STATION	STATION	LEFT	RIGHT
1037+42.7 to	1190+25.15	40'(W)	40'(E)
1190+25.15 to	1203+92.67	40'(W)	40'(E)

STATE OF FLORIDA
STATE ROAD DEPARTMENT

RIGHT OF WAY MAP

SECTION NO. 1702-(110) 204 Sh. 1

ROAD NO. 45 SARASOTA COUNTY

SCALE 1"=500'	NAMES	DATES	APPROVED BY
DRAWN	REH	11-6-50	
TRACED	REH	11-13-50	DIVISION ENGINEER
INDEXED			
REVISED	WTB	7-3-51	STATE HIGHWAY ENGINEER
REVISED			
CHECKED	E.E.I.	11-14-52	

FED. ROAD DIV. No.	STATE	SEC. AND JOB No.	FISCAL YEAR	SHEET No.	TOTAL SHEETS
3	FLA.	1702-(110)		2	

204

34

A RE-SUBDIVISION OF
PAYNE TERMINAL
That Part and portion of the Fractional Part of Sect. 13-T36S-R17E Lying S. of HOG CREEK
Plat Book 2 Page 206
Filed 2-24-27

BOAT BASIN
WHARF
BLOCK "A"
BLOCK "C"
BLOCK B
TERMINAL ST.
DOCK ST.
Sta. 1031+62.81 Sect. Line
S.W. COR. Sect. 18
N.2.10.28 E. of ℄
Sta. 1033+10.83
N.P.P.
Sta. 1031+62.81
M.C. BOX
Sta. 1037+42.7
PROSPERITY AVE.
Fence claimed by City of Sarasota
Sta. 1052+27.19
Sta. 1056+11.39
Sta. 1059+11.49
Sta. 1057+11.29
Sta. 1060+75.84
Sta. 1060+33.12
Sta. 1063+10.82
Sta. 1065+23.56
Sta. 1067+34.05
Sta. 1070+64.25
Sta. 1073+53.23
Sta. 1076+38.57
Sta. 1078+80.47
Sta. 1083+45.00
Sta. 1085+42.94
Sta. 1089+42.64
Sta. 1093+26.88
Sta. 1096+12.32
Sta. 1098+42.94
1040
1045
1050
1055
1060
1065
1070
1075
1080
1085
T36S-R17E
T36S-R18E
BROADWAY (platted Name)
TAMIAMI TRAIL
℄ Job Not on Range Line
N. 1°-37'-55" W.
R/W Line of
NO MK. Fd.
Disclaimed 6-6-1930 Pg. 1781
NO RM FOUND
Forescent Bank
SOTA CREEK
Present Bank
A.H. HAMMOND SUBD.
OF LOT 3 BLOCK B
OF WHITAKERS SUBD. of that part of Fractional Sect. 13 T36S-R17E. Lying N. of HOG CREEK. Acc. To Plat Filed 10.16.95 Filed 10-3-24 Plat Book 1 pg. 67
HAMMOND CT.
see insert NO.2
LOT 8 BLOCK "B"
90°-19' plat 90°-24' field
90°-28' field 89°-37' plat
WHITAKER AVE.
4"x4" C.M.
DAVID NEWTON RE-SUBD. OF F.C. WHITAKER SUBD.
NW1/4-SW1/4-SW1/4-Sect. 18-T36S-R18E and the RE-SUB. of BLOCK A & B of the Plat of BOULEVARD ADDITION TO THE CITY OF SARASOTA FLORIDA Above LESS LOTS 13, 14, & 15 OF F.C. WHITAKERS SUBD. As recorded in Plat Book 1 Page 3 Sarasota Co. Plat Book 2 Page 122 Filed 3-30-1926
NOTE: Railroad is owned by City of Sarasota But used by A.C.L. & S.A.L.R.R. No E.E. R/W Recd.
PLAT OF BOULEVARD ADDITION TO SARASOTA FLORIDA
being the E 1/2-SW 1/4-SW 1/4 and SW 1/4-SW 1/4 of the S.W. 1/4 and 99' off the West Side of S.E. 1/4-SW 1/4-Sect. 18-T36S-R18E
Plat Book 1-Page 212 Manatee County
Filed Nov. 14-1911
F.C. WHITAKER'S SUBDIVISION Of N.W. 1/4 of S.W. 1/4 of S.W. 1/4 of Sec. 18, T36S-R18E and Resub. of Blk. 5 A and B of Plat of Boulevard Addn. Plat Book 1, Page 3, Sarasota County Public Records.
NOTE: This Line not accepted by Owners
NOT INCLUDED IN THIS PLAT
Part of Lot 15
PARADISE AVE.
CREEK
BLOCK "B"
BLOCK "A"
BLOCK 6
INSERT NO.1

1"=100'

W. H. WHITAKERS SUBD.
Fractional Sect. 13-T36S-R17E Lying North of Hog Creek
Plat Book "A" Page 31
Filed in Manatee Co. 10-16-1895
in Plat Book 1 Page 120
Fence claimed by Owner
BLOCK "B"
33' S.E.D. claimed R/W
R/W Line of
Plat Book 4-Pg. 88
TAHITI PARK
A Subd. of a part of Lot 2 Block "B" Whitakers Subd. Sect. 13-T36S-R17E Lying North of Hog Creek P.B.1 Manatee County Filed in Sarasota
S. TAHITI PARKWAY
W.H. WHITAKERS SUB.
LOT 1 BLOCK B of that part of Tract 1 of Sect. 13 T36S-R17E Lying N. of Hog Creek, Recorded in Manatee County Plat Book 1, Page 120
CURVE NO.1
1070
3° CURVE LT.
Part of Lot #1 of W.H. Whitakers Sub.
SYLVAN SHORES Plat Book 1 Page 141
A SUBDIVISION OF LOTS 3-11 of Block "A" of WHITAKERS SUBDIVISION according To Map of said Subd. Plat Book 1, Page 120 Manatee County
SYLVAN DR.
CEDAR ST.
BLOCK 8
BLOCK 4
BLOCK 3
BLOCK 2
BLOCK 1
OSCEOLA ST.
BAY AVE.
COUNTY HIGHWAY
TAMIAMI TRAIL
℄ Job N. 18°-51'-55" W.
Platted Shore Lines Sect. 13-T36S-R17E Sect. 18-T36S-R18E
BAYOU
PANAMA (PANANA) AVE.
JEFFERSON ST.
EDGEWATER
A SUBDIVISION OF NW 1/4-SW 1/4 NW 1/4-Sec. 18-T36S-R18E and N 1/2-SW 1/4-SW 1/4-NW 1/4-Sec. 18 All in Sarasota County Plat Book 1 Page 160 Filed 3.2.25
REVISED PLAT OF VALENCIA TERRACE
A SUBDIVISION OF NW 1/4-SW 1/4-SECT. 18-T36S-R18E
Plat Book 1 Page 45 Filed July 7 1924
Streets are dedicated for Thoroughfares only
INSERT NO. 2

STATE OF FLORIDA
STATE ROAD DEPARTMENT
RIGHT OF WAY MAP
SECTION No. 1702-(110) 204 S.H. 2
ROAD No. 45 SARASOTA COUNTY

	NAMES	DATES
SCALE 1"=		
DRAWN	R.E.H.	11-12-50
TRACED	R.E.H.	11-15-50
INDEXED		
REVISED	W.C.S.	5-21-52
REVISED		
CHECKED	E.E.I.	1-10-52

APPROVED BY
DIVISION ENGINEER
STATE HIGHWAY ENGINEER

Disclaim Area W&M Feb. 6-5-53

E. CODSWELL, JACKSONVILLE

FED. ROAD DIV. No.	STATE	SEC. AND JOB No.	FISCAL YEAR	SHEET No.	TOTAL SHEETS
3	FLA.	1702-110		3	

35

NOTE: This I.P. used to locate N. boundary of North Highland Sub.

NORTH HIGHLAND

A Subdivision of that part of Lot 2 Block A of WHITAKERS SUBD. Lying N. of Tamiami Trail Plat Book 1 Page 129 Filed 9-10-1925

BLOCK B

BLOCK A

OAK AVE.

GREENWOOD

A Subdivision in the City of Sarasota Plat Book 2 Page 137 Filed 3-24-1922

LANE

ROSEMARY

INDIAN BEACH

GREENWOOD

N.H. WHITAKERS SUB.

Subdivision Plat of that part of Sect 13 T36S R17E lying N. of Roe Creek in Manatee County. Plat Book 1 Page 120 Filed Oct. 16-1895

Part of Lot 2 Block A

T36S R17E

13 12

18 7

T36S R18E

BAY HAVEN

Being a Subdivision of the S½-SE¼ Sec. 12 T36S-R17E Sarasota Co Plat Book 1 Page 168-171

VIRGINIA AVE.

WEST 60' TAMIAMI CIRCLE

EAST 60' TAMIAMI CIRCLE

PATTERSON

AVE. No width on plat

N.18°50'55"W.

℄ Job

1"=100'

INSERT NO.1

HIGHLAND PINES

INDIAN BEACH FLA.

NOTE: Radii of Block Corners are 15' unless shown differently

Rec'd. Feb. 11 1924 Plat Book 1 Page 23

MOORES SUBD.

OF Plat of BLOCK 75, INDIAN BEACH T36S-R17E Sec. 12 in Manatee County Plat Book 1 Page 96 Filed Oct. 1. 1891

Plat Book 3 Page 59

RE-PLAT

of Lots 20, 21, 22, 23 Block 75 of MOORES SUB. Rec'd. Feb. 11 1924 Plat Book 1 Page 23

STREET

DRIVE

COLUMBIA

HIGHLAND

PUTNAM DRIVE

COLLETON DR.

MYRTLE AVE.

N.18°50'55"W.

p.l. Sta. 1109+03.79 N.18°51'27"N.

Δ=0°00'32" Lt.

1"=100'

NOTE: COLLETON D.R. R/W thru Lots 36 & 37 in Exchange for 12' Alley. Alley closed to public use.

HIGHLAND PINES INDIAN BEACH FLA.

Plat Book 1 Page 130 Filed Jan. 21-1925

A RE-SUBDIVISION OF INDIAN BEACH. Being a Subd. of Lots 76-77-78-79-85-86 of the PLAT INDIAN BEACH SUBD. Filed in Manatee County Plat Book 1 Page 96 on Oct. 1-1891

INSERT NO.2

STATE OF FLORIDA
STATE ROAD DEPARTMENT

RIGHT OF WAY MAP

SECTION No. 1702-110) 204 Sh. 3

ROAD No. 45 SARASOTA COUNTY

	NAMES	DATES	APPROVED BY
SCALE 1"=			
DRAWN	REH	10-31-50	DIVISION ENGINEER
TRACED	REH	11-20-50	
INDEXED			
REVISED	[illegible]	7-7-54	STATE HIGHWAY ENGINEER
REVISED			
CHECKED	E.E.I.	12-21-50	

R. COGSWELL, JACKSONVILLE

FED. ROAD DIV. No.	STATE	SEC. AND JOB No.	FISCAL YEAR	SHEET No.	TOTAL SHEETS
3	FLA.	1702-(110)		4	

204

36

INDIAN BEACH

Being a subdivision of Lots 1-2-3 the SW1/4 of NE1/4 and N1/2 of SE1/4 Sect. 12-T36S-R17E Manatee County Plat Book 1 Page 96 Filed Oct. 1, 1881

SECT. 12-T36S-R17E

BOLICH PROPERTIES

Being the E1/2 of Indian Beach located in the SW1/4-NE1/4 Sect. 12 T36S-R17E Sarasota County Plat Book 2 Page 145 Filed April 2 1926

1" = 100'

1120 1125 1130 1135 1140 1145 1150

BLOCK 71 BLOCK 70 BLOCK 67 BLOCK 66

E1/2 Block 65 West of Trail

TAMIAMI TRAIL

R/W Line

± Job North on Range Line N. 18°-51'-27" W.

MYRTLE Sta. 11201+61.82

INDIAN BEACH

MARLOWE PARK

Plat Book 4 - Page 90 Filed April 22 1927

Being a re-subdivision of that part of Lot 66 Indian Beach (PRB 1 Page 96 in Manatee Co.) lying E. of Tamiami Trail and that part of Lot 65 INDIAN BEACH lying E. of Tamiami Trail and South of 48th St. comprising Lot 3 Block 2 and Lots 1 thru 21 incl. BOLICH PROPERTIES (PRB 2 - Pgs 145 in Sarasota County)

Block 72

Block 66

40' R/W Line as dedicated by Bolich Prop.

33' R/W Line as shown on Marlowe Park Plat (apparently in error)

TRACT 1 TRACT 2 TRACT 3 TRACT 4 TRACT 5 TRACT 6 TRACT 7 TRACT 8

46TH ST. (NOT DEVELOPED)

LEE COURT

A subd. in that part of the NW1/4 Sect. 12 T36S R17E lying E. of Tamiami Trail Sarasota County Plat Book 3 Page 23

RE-PLAT OF JOHN PHILLIPS SUB.

That part of the NW1/4-NE1/4 of Sect. 12-T36S-R17E lying E. of Tamiami Trail Plat Book 4 page

NOTE: This Subd. described in Abstract as Acreage.

30 STREET

Sta. 1142+96.63 565.65

Sta. 1147+01.87 242.2

Sta. 1150+54.31

No 1/4 cor. Fd. 3/4" I.P. Sta. 1148+54.20

Screw Head in center of Paved Rd.

12 | 11 R17E / 7 | 6 R18E

INSERT NO. 1

STATE OF FLORIDA
STATE ROAD DEPARTMENT

RIGHT OF WAY MAP

SECTION No. 1702-(110) 204 Sh. 4

ROAD No. 45 SARASOTA COUNTY

	NAMES	DATES
SCALE 1" =		
DRAWN	REH	10-31-50
TRACED	REH	11-22-50
INDEXED		
REVISED	Corrs.	7-9-54
REVISED		
CHECKED	E.E.I.	12-21-50

APPROVED BY

DIVISION ENGINEER

STATE HIGHWAY ENGINEER

A. R. COGSWELL, JACKSONVILLE

FED. ROAD DIV. No.	STATE	SEC. AND JOB No.	FISCAL YEAR	SHEET No.	TOTAL SHEETS
3	FLA.	1702(110) 204		5	

SEC. 1, T36S, R17E

1"=100'

SAPPHIRE HEIGHTS UNIT NO.1

Being a subd. situated in the SE¼-SW¼-Sect.1 T36S R17E City of Sarasota Plat Book 2 Page 142 Filed Mar. 31-1926

BLOCK "F"

3" I.P., S.E. cor. SW¼ of Sec.1 according to Replat of John Phillips Sub.

STA.1148+54.31

30' 90°15'30" (Plat)

Sapphire Hts. Sta. 10+39.93 24"I.P. 15.46' 2" I.P.

Sapphire Hts. & Broadway Court overlap 0.62'

SARASOTA AVE.

1150 1155 1160

BLOCK D

12'±51' Plat ALLEY

BLOCK E

TYLER AVE.

60'

Taxes Paid 2013 (Sapphire Hts.)

No Mrkr. Fd.

N 18°51'27" W

115.72

N 18°53'17" W

BROADWAY COURT OF INDIAN BEACH

A subdivision of the SE¼-SE¼-Sec.1-T36S-R17E Plat Book 1, Page 161 Filed Mar. 16-25

BROADWAY

STA.1148+54.29 990.32

STA.1152+92.68

STA.1151+00.35 656.67

STA.1145+44.13

STA.1135+46.90

STA.1132+92.68

3" I.P. not inside county R/W corner

3¼" I.P.

4"x4" C.M.

R/W Line

107°18'

107°08'

107°06'

107°05'

107°09'

107°17'

107°14'

107°08'

107°39'

107°33'

107°28'

107°33'

107°33'

107°33

FED. ROAD DIV. No.	STATE	SEC. AND JOB No.	FISCAL YEAR	SHEET No.	TOTAL SHEETS
3	FLA.	1702(110) 204		6	

SECTION · 13 TOWNSHIP · 36 · S., RANGE · 17 · E.

SCALE 1" = 20'

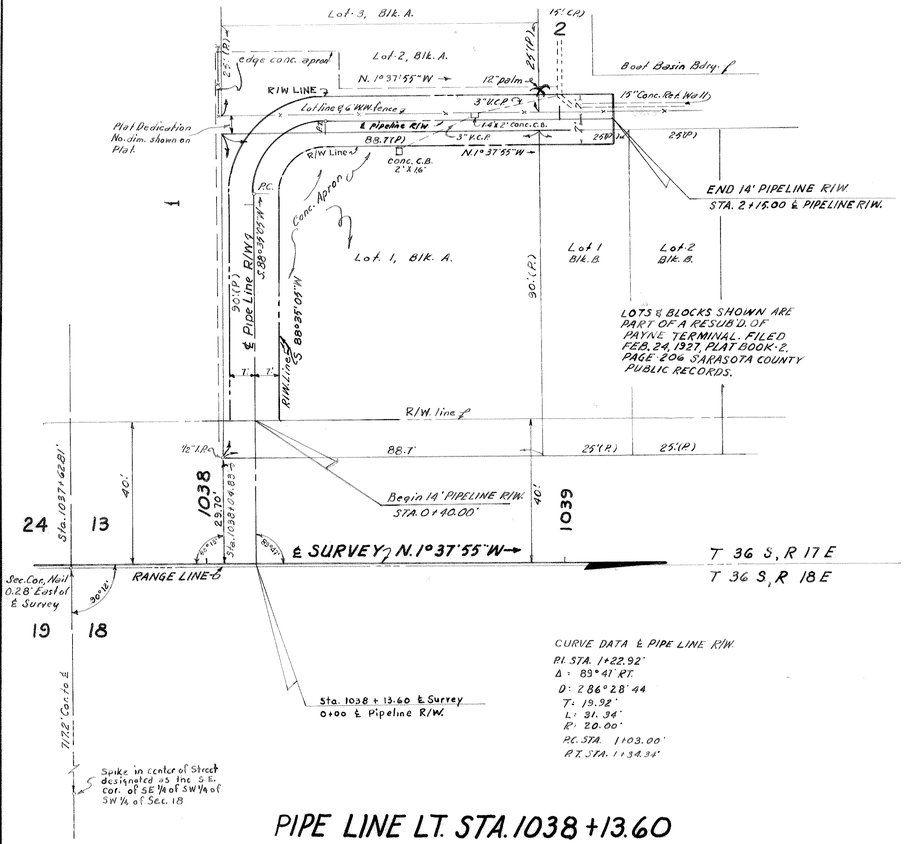

CURVE DATA ℄ PIPE LINE R/W.
P.I. STA. 1+22.92'
Δ = 89°41' RT.
D = 286°28'44"
T = 19.92'
L = 31.34'
R = 20.00'
P.C. STA. 1103.00'
P.T. STA. 1134.34'

PIPE LINE LT. STA. 1038 + 13.60

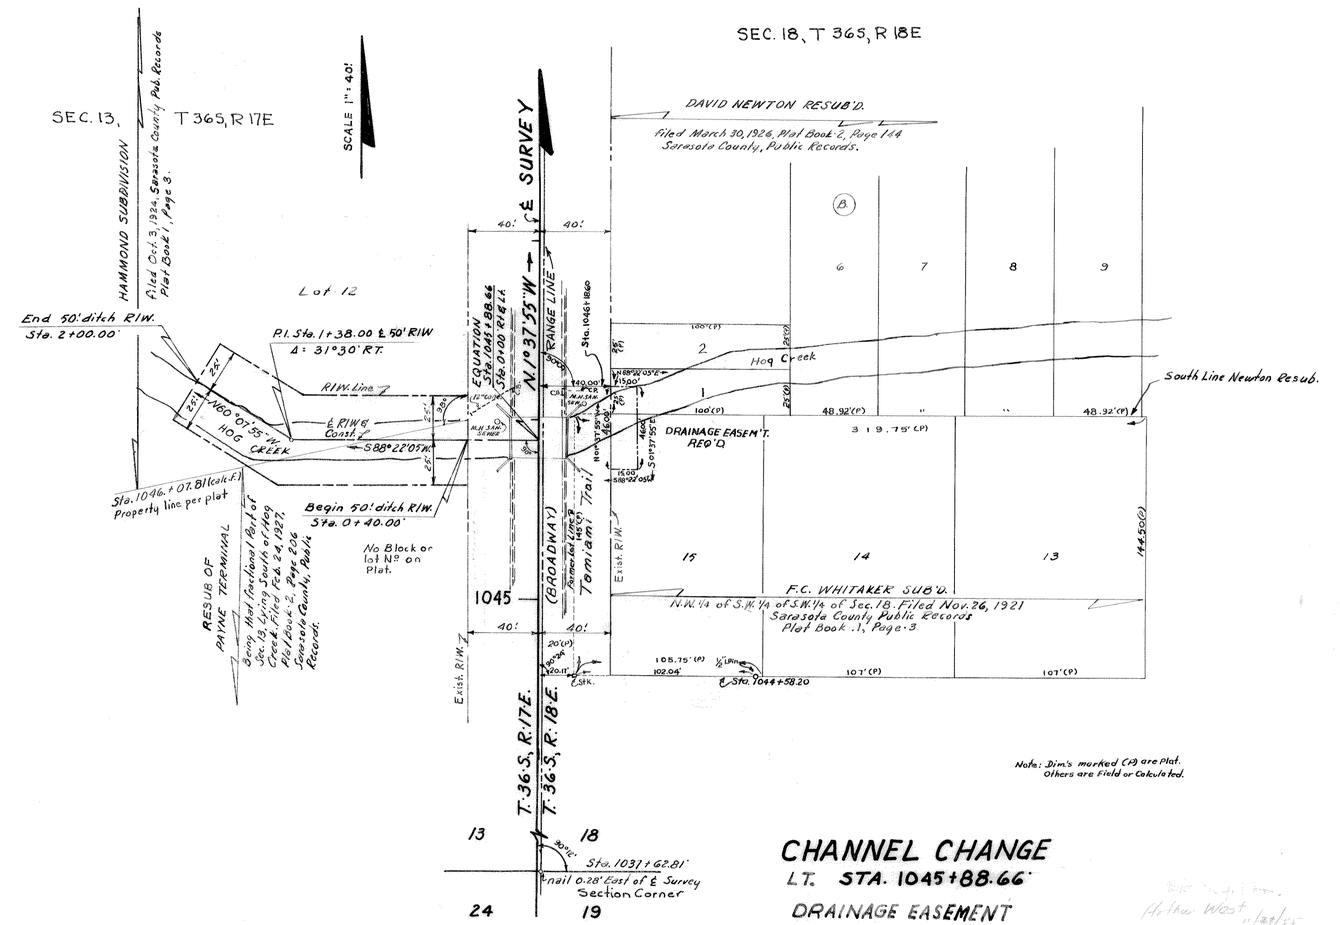

Note: Dim's marked C&J are Plat. Others are Field or Calculated.

CHANNEL CHANGE

L.T. STA. 1045+88.66'

DRAINAGE EASEMENT

RT. STA. 1046+18.60

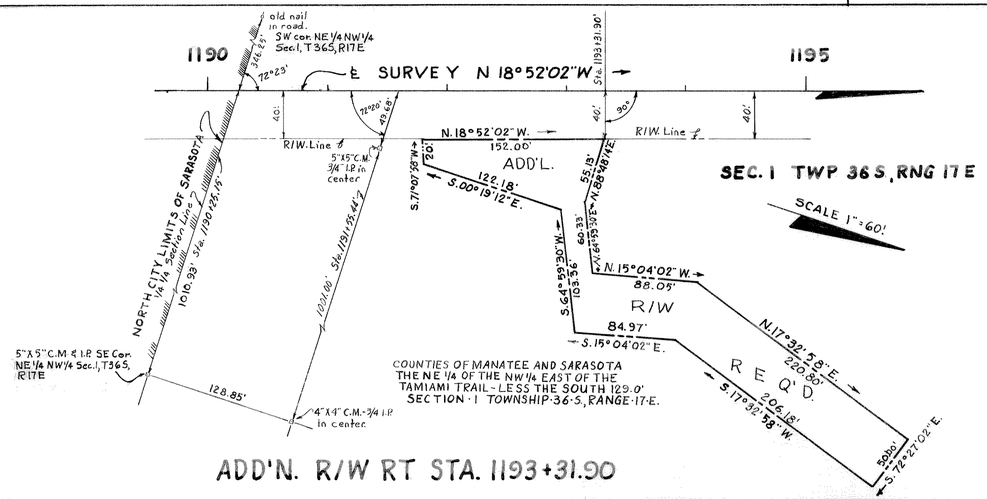

ADD'N. R/W RT STA. 1193+31.90

NOTE: ADD'L. R/W LT. STA. 1174+17.21' & LT. STA. 1175+22.40' SEE INSERT No 1, SHEET 5.

PIPELINE, CHANNEL CHANGE, AND ADD'L. R/W REQ'D., AND DRAINAGE EASEMENT

Ties and Topog. Plotted from Field Books No 241222 and 254122, 260569

STATE OF FLORIDA
STATE ROAD DEPARTMENT

RIGHT OF WAY MAP

SECTION No. 1702(110) 204 S.A.b

ROAD No. 45 SARASOTA COUNTY

	NAMES	DATES	APPROVED BY
SCALE 1"=			
DRAWN	W.P.D. D.C.	10-7-55 10-7-55	
TRACED	W.J.P.	10-11-55.	
INDEXED			DIVISION ENGINEER
REVISED	W.C.S.	5-22-56	
REVISED			11-30-55 ASST. STATE HIGHWAY ENGINEER

CHECKED: V.C. & W.F.D. 11-9-55

CODWELL, JACKSONVILLE

FED. ROAD DIV. No.	STATE	SEC. AND JOB No.	FISCAL YEAR	SHEET No.	TOTAL SHEETS
3	FLA.	1702-(10) 204		7	

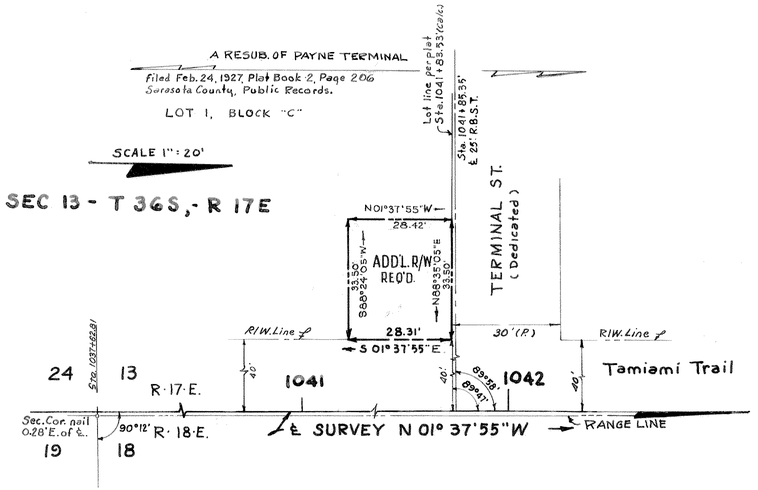

ADD'N. R/W REQ'D. LT. STA. 1041 + 83.53

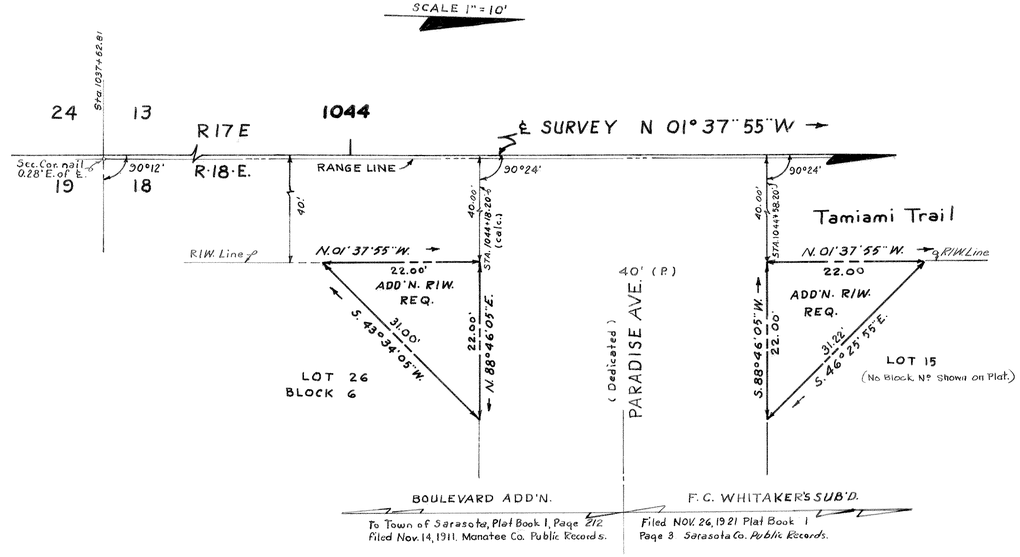

ADD'N. R/W REQ'D. RT. STA. 1044 + 18.20' & 1044 + 58.20'

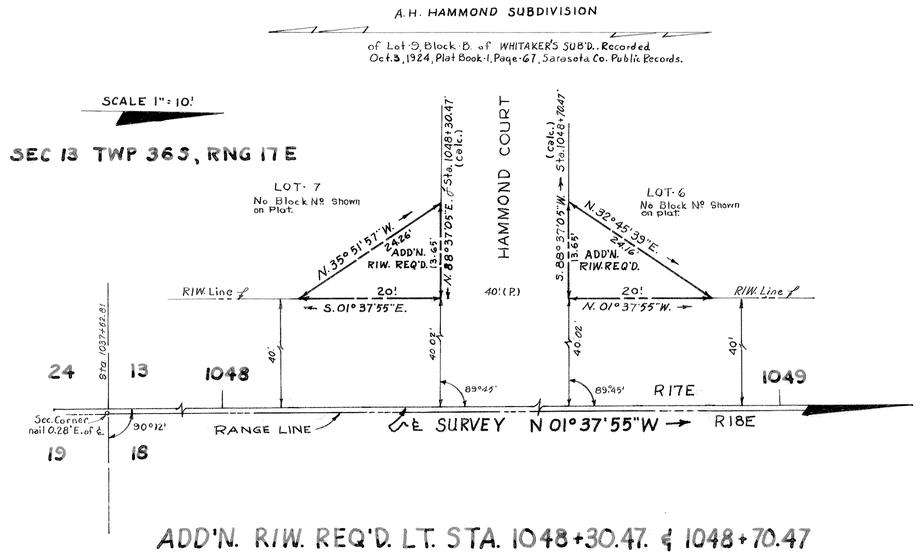

ADD'N. R/W REQ'D. LT. STA. 1048+30.47. & 1048+70.47

SEC. 13 TWP 36S, RNG 17E

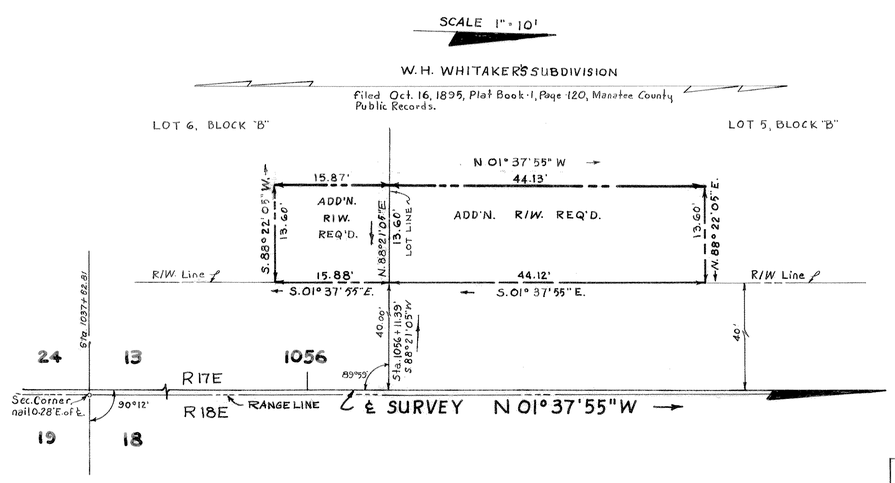

ADD'N. R/W. REQ'D. LT. STA. 1056 + 11.39

Ties Plotted From Field Books Nº 24122 - 254122

STATE OF FLORIDA
STATE ROAD DEPARTMENT

RIGHT OF WAY MAP

SECTION No. 1702-(110) 204 S.H. 7

ROAD No. 45 SARASOTA COUNTY

Scale 1"=	Names	Dates
Drawn	D.C.	10-10-55
Traced	W.J.P.	10-11-55
Indexed		
Revised		
Revised		
CHECKED V.C. & W.F.D. 11-9-55		

Approved by
W. M. Johnson DIVISION ENGINEER
M. E. Dean STATE HIGHWAY ENGINEER
11-30-55

INDEXED DEC 5 1955

R. COGWELL, JACKSONVILLE

FED. ROAD DIV. No.	STATE	SEC. AND JOB No.	FISCAL YEAR	SHEET No.	TOTAL SHEETS
3	FLA.	1702-(10)-204		8	

SEC. 13 T 36 S, R 17 E

SCALE 1" = 10'

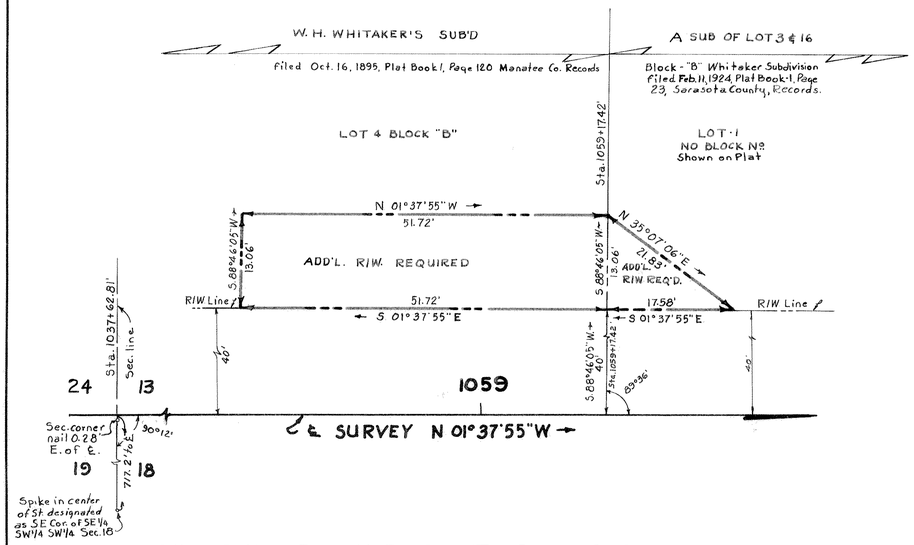

ADD'L. R/W REQUIRED LT. STA. 1059+17.42

SEC. 13, T 36 S R 17 E

SCALE 1" = 10'

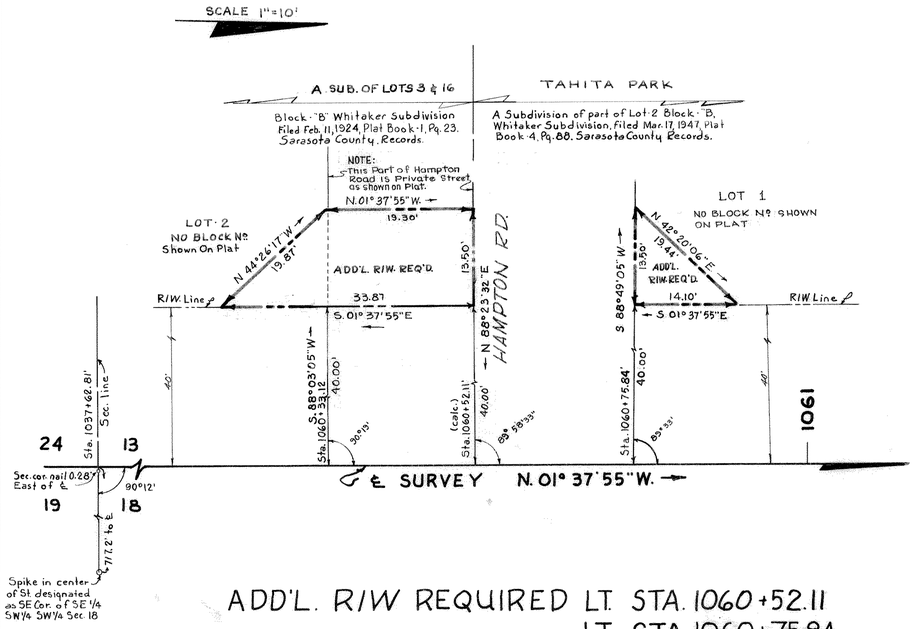

ADD'L. R/W REQUIRED LT. STA. 1060+52.11
LT. STA. 1060+75.84

SCALE 1" = 10'

SEC. 18, T 36 S, R 18 E

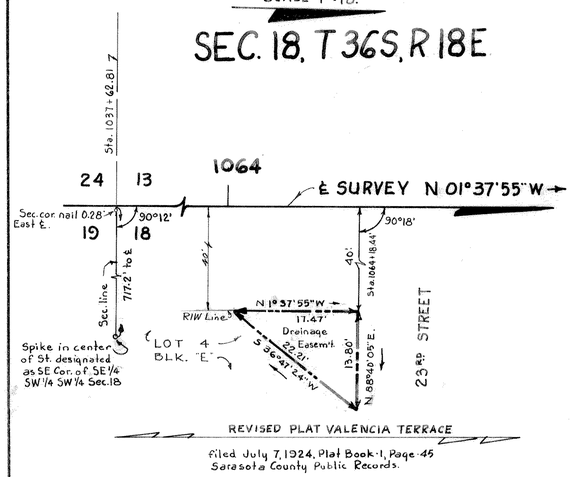

DRAINAGE EASEM'T. RT. STA. 1064+18.44.

SEC. 18 T 36 S, R 18 E

SCALE 1" = 10'

CURVE (1)
P.I. Sta. 1069+28.93
Δ = 17°14' Lt.
D = 3°00'
T = 289.41'
L = 574.44'
R = 1905.86'
P.C. Sta. 1066+39.52
P.T. Sta. 1072+13.96

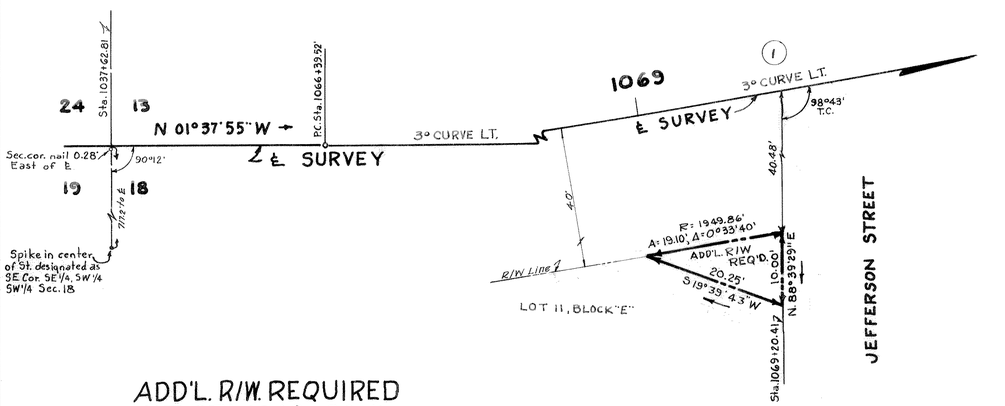

ADD'L. R/W. REQUIRED
RT. STA. 1069+20.41

SEC. 13 T 36 S R 17 E

SCALE 1" = 50'

CURVE (1)
P.I. Sta. 1069+28.93'
Δ = 17°14' Lt.
D = 3°00'
T = 289.41'
L = 574.44'
R = 1905.86'
P.C. Sta. 1066+39.52'
P.T. Sta. 1072+13.96'

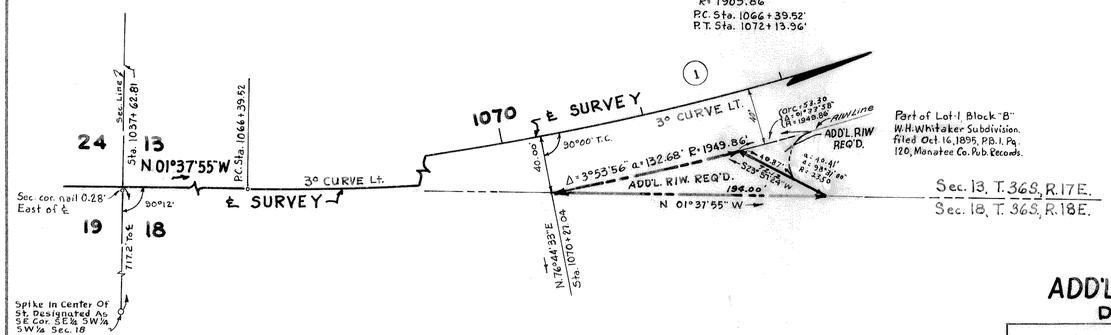

ADD'L. R/W REQUIRED LT. STA. 1070+27.04

ADD'L. R/W. REQUIRED & DRAINAGE EASEM'T.

STATE OF FLORIDA
STATE ROAD DEPARTMENT

RIGHT OF WAY MAP

SECTION No. 1702-(10)-204 SH. 8

ROAD No. 45 SARASOTA COUNTY

	NAMES	DATES	APPROVED BY
SCALE 1" =			
DRAWN	D.C.	10-11-55.	H. M. Johnson DIVISION ENGINEER
TRACED	W.J.P.	10-21-55.	
INDEXED			
REVISED	W.J.P. W.C.S. P.R.	12-22-55 3-26-56 12-6-56	W E Dean 11-30-55 STATE HIGHWAY ENGINEER
REVISED			

CHECKED H.W. & D.C. 11-10-55

CROMWELL, JACKSONVILLE
INDEXED

SEC. 12 T 36 S, R 17 E

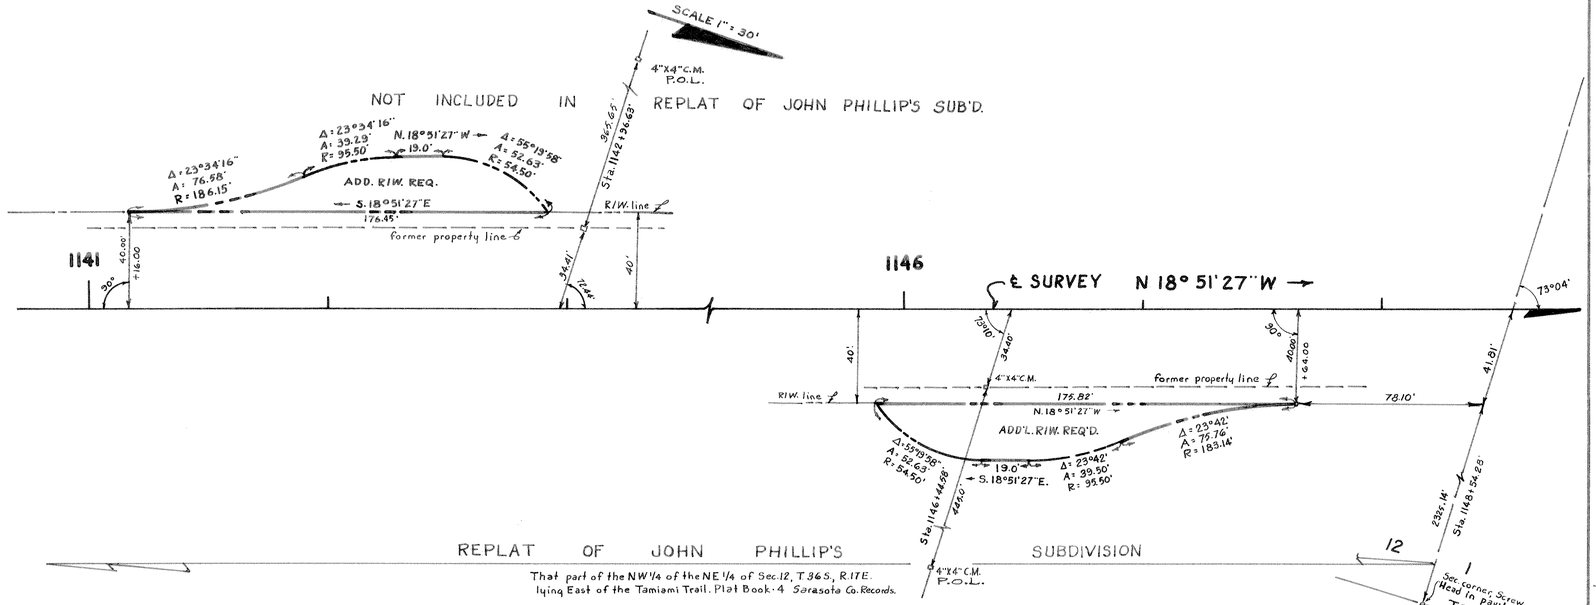

ADD'L. R/W. REQ'D. LT. STA. 1141+16.00 & RT. STA. 1147+64.00

SEC. 1, T 36 S, R 17 E

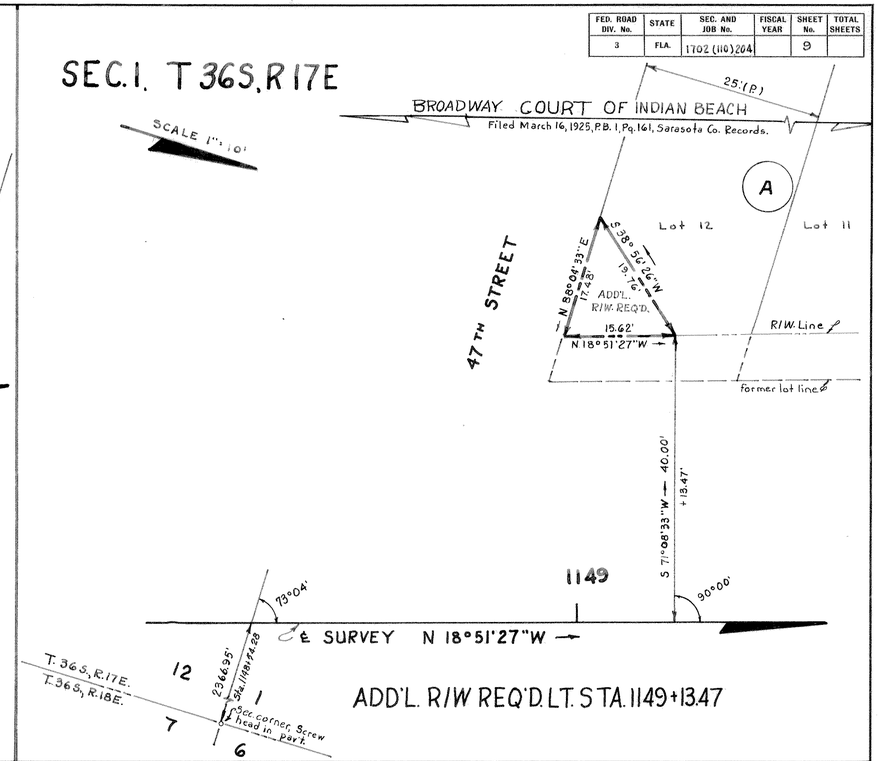

ADD'L. R/W REQ'D. LT. STA. 1149+13.47

SEC. 1, T 36 S, R 17 E

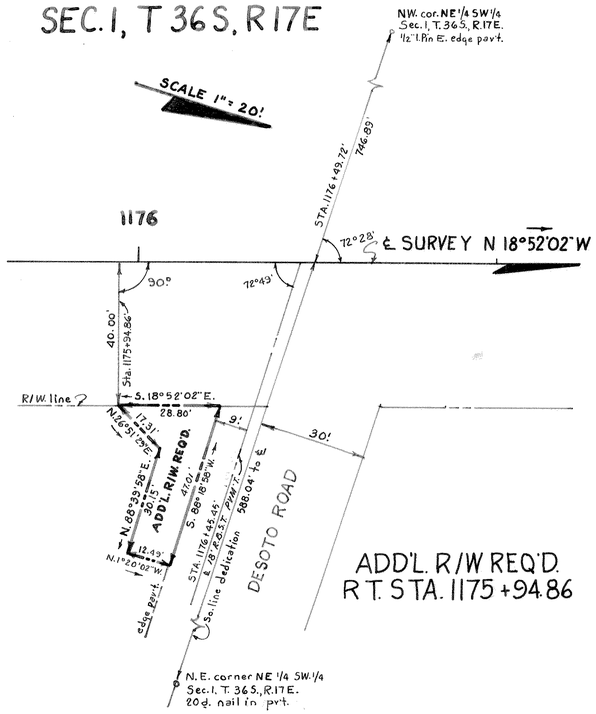

ADD'L. R/W REQ'D.
RT. STA. 1175 + 94.86

SEC. 1, T 36 S, R 17 E

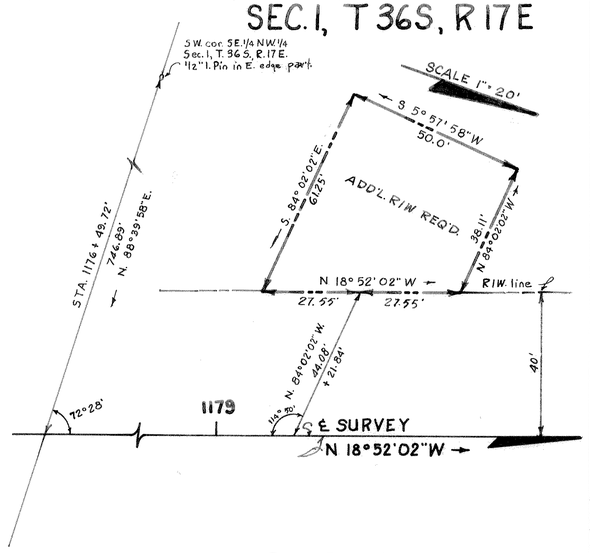

ADD'L. R/W REQ'D.
LT. STA. 1179+21.84

SEC. 1, T 36 S, R 17 E

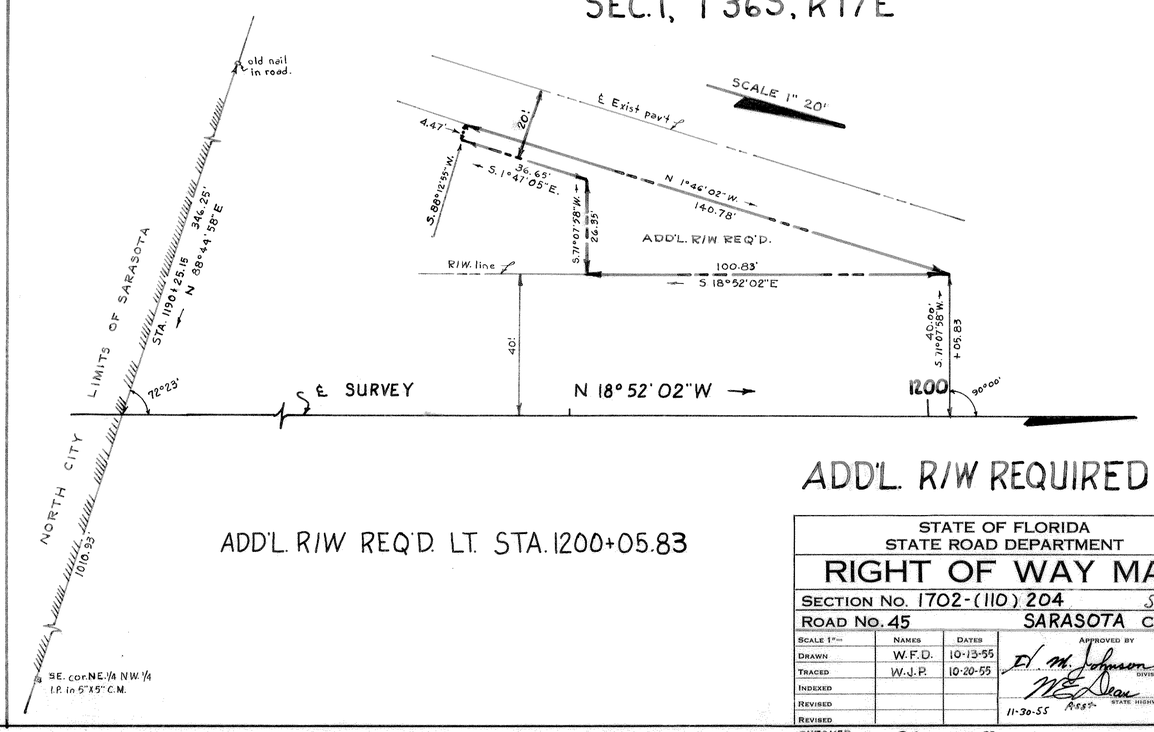

ADD'L. R/W REQ'D. LT. STA. 1200+05.83

ADD'L. R/W REQUIRED

FED. ROAD DIV. No.	STATE	SEC. AND JOB No.	FISCAL YEAR	SHEET No.	TOTAL SHEETS
3	FLA.	1702 (110) 204		9	

STATE OF FLORIDA
STATE ROAD DEPARTMENT

RIGHT OF WAY MAP

SECTION No. 1702-(110) 204 SH. 9
ROAD No. 45 SARASOTA COUNTY

	NAMES	DATES
SCALE 1"=		
DRAWN	W.F.D.	10-13-55
TRACED	W.J.P.	10-20-55
INDEXED		
REVISED		
REVISED		
CHECKED	D.C.	11-10-55.

APPROVED BY
D. M. Johnson DIVISION ENGINEER
M. E. Dean STATE HIGHWAY ENGINEER
11-30-55

INDEXED

FED. ROAD DIV. No.	STATE	SEC. AND JOB No.	FISCAL YEAR	SHEET No.	TOTAL SHEETS
3	FLA.	1702-(110) 204		10	

SEC. 13, T 36 S, R 17 E

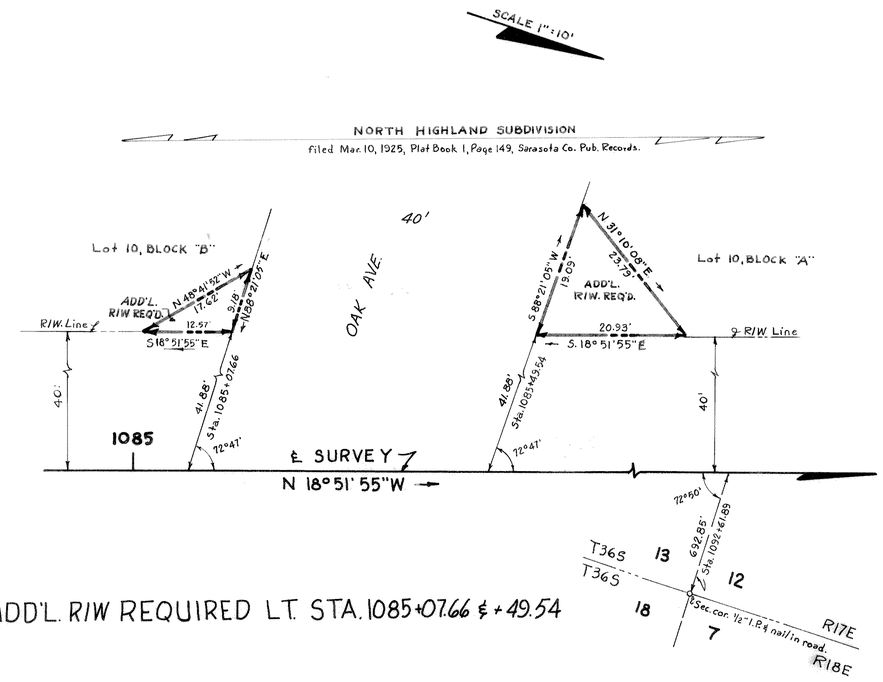

ADD'L. R/W REQUIRED LT. STA. 1085+07.66 & +49.54

SEC. 13, T 36 S, R 17 E

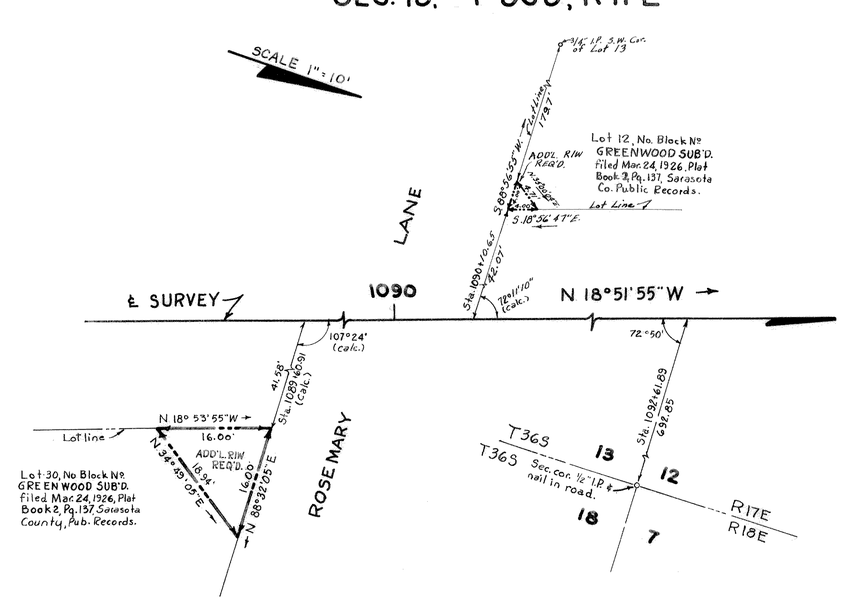

ADD'L. R/W. REQUIRED RT. STA. 1089+60.91
LT. STA. 1090+11.25

SEC. 12, T 36 S, R 17 E

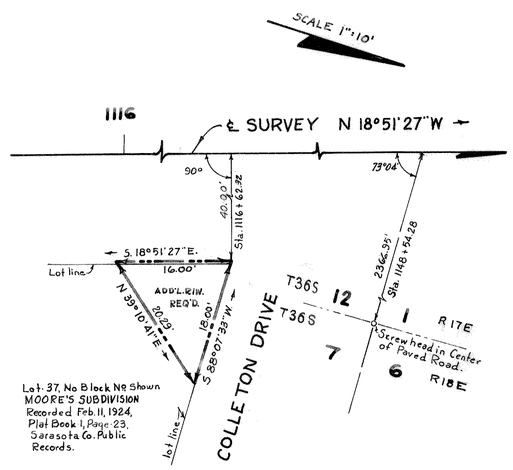

ADD'L. R/W REQUIRED RT. STA. 1116+62.32

SEC. 12, T 36 S, R 17 E

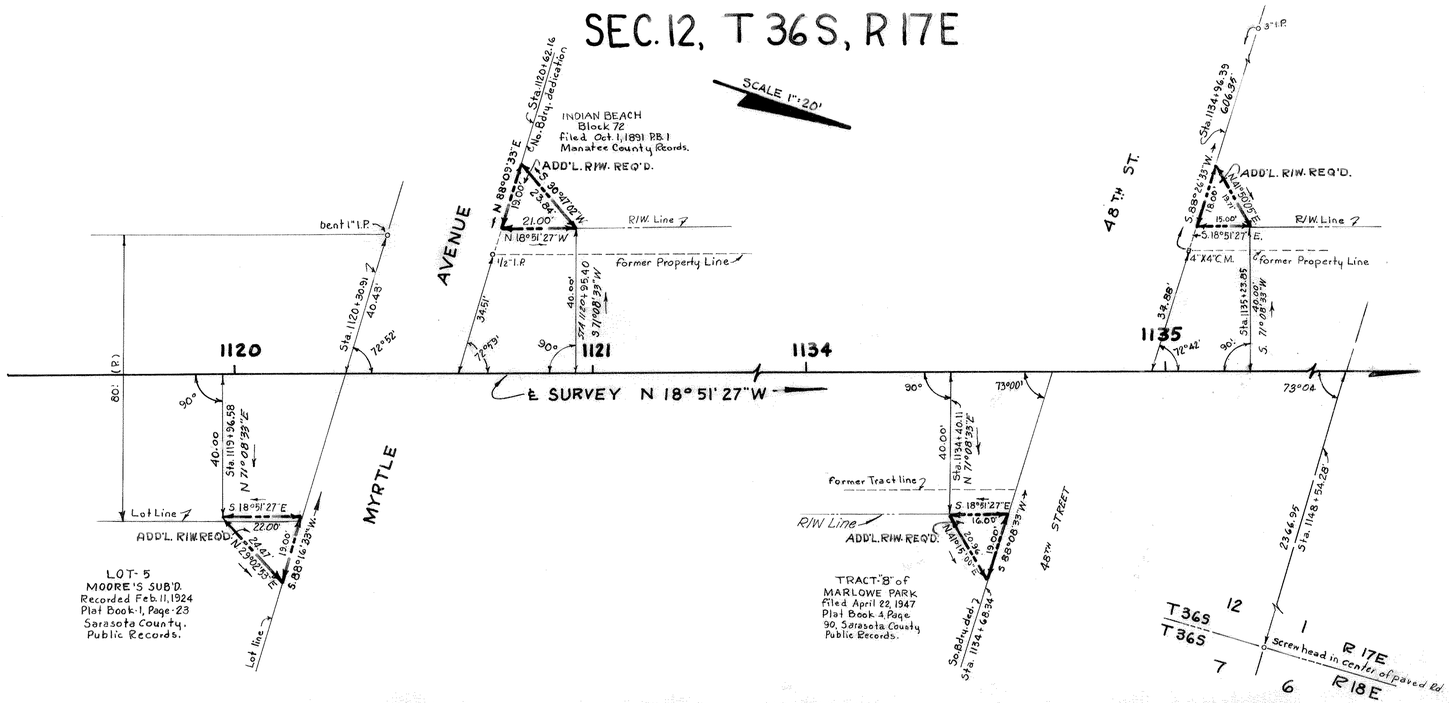

ADD'L. R/W. REQUIRED RT. STA. 1119+96.58, LT. STA. 1120+95.40, RT. STA. 1134+40.11 & LT. STA. 1135+23.85

SEC 12, T 36 S, R 17 E

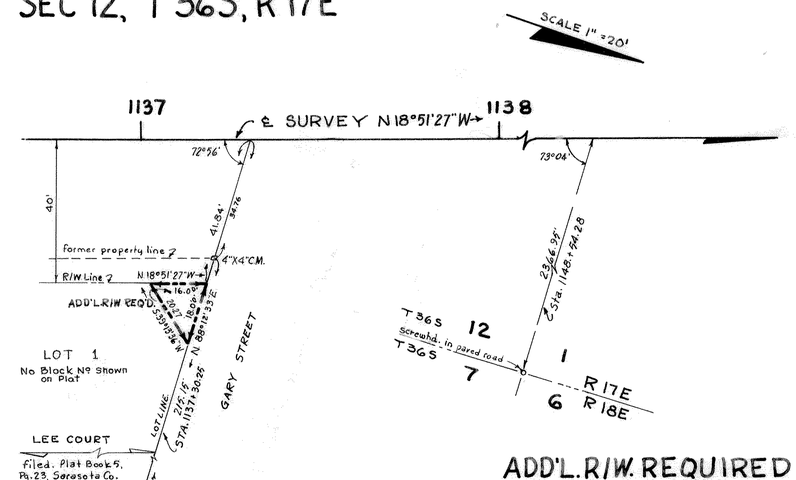

ADD'L. R/W. REQUIRED
RT. STA. 1137+30.25

STATE OF FLORIDA
STATE ROAD DEPARTMENT

RIGHT OF WAY MAP

SECTION No. 1702-(110) 204 Sh. 10

ROAD No. 45 SARASOTA COUNTY

	NAMES	DATES
SCALE 1"=		
DRAWN	W.F.D., D.C., H.W.	10-18-55.
TRACED	W.J.P.	10-21-55.
INDEXED	H.H.C.	12-14-55
REVISED		
REVISED		

APPROVED BY

N. M. Johnson DIVISION ENGINEER

W. E. Dean Asst. STATE HIGHWAY ENGINEER

11-30-55

CHECKED: H.W. 6 W.F.D. 11-10-55

COGWELL, JACKSONVILLE

FED. ROAD DIV. No.	STATE	SEC. AND JOB No.	FISCAL YEAR	SHEET No.	TOTAL SHEETS
3	FLA.	1702-(110) 204		11	

DRAINAGE EASEMENT RT. STA. 1137+36.60

EQ: STA. 1137+36.60 ℄ SURVEY = STA. 0+00.00 ℄ DRAINAGE EASEMENT

HARRIET SUB. Filed: June 7, 1954 P.B. 7 Pg. 79 Sarasota Co. Records

RE-PLAT OF JOHN PHILLIPS SUB Filed: P.B. 4 Sarasota County

OSBORNE DRIVE

GARY STREET

LEE COURT Filed: P.B. 5 Page 23 Sarasota Co. Records

48th STREET

TAMIAMI TRAIL

NO BLKS. OR LOTS SHOWN ON PLAT

STA. 0+41.84 BEG. DRAINAGE EASMT.

NOTE: R/W From Sta. 0+41.80 To Sta. 6+91.76 Is 10.00' Wide Adjacent To And North Of North Bdry. Lee Court. From Sta. 6+91.76 To Pl. Sta. 7+25.00 R/W Is 5.00' Lt. & Rt. Of ℄ Easement.

SWAMP AREA

UNPLATTED

Pl. Sta. 7+25.00 Δ = 45°00' Rt.

Pl. Sta. 10+60.80 Δ = 44°38'36" Lt.

PINE & PALMETTO

LOW MUCK AREA

℄ DRAINAGE EASM'T.

Pl. Sta. 21+20.11 Δ = 37°41'26" Rt.

NO BLOCK NUMBERS SHOWN ON PLAT

BRAEBURN SUB. Filed: May 14, 1925 Sarasota County P.B. 1 Pg. 198 Records

NOTE: See Plat For Owner's Reservations Dedication On Streets.

NOTE: Dim. Marked (P) Are Plat. All Others Are Field.

T 36 S R 17 E

T 36 S R 18 E

SUNNYBROOK SUB. Filed: April 10, 1925 Sarasota County P.B. 1 Pg. 179 Records

PALMETTO & SAPLING PINES

VACANT LOT WITH SCATTERED PINES

UNDERBRUSH CABBAGE & PALMETTO

Pl. Sta. 21+68.78 Δ = 37°24'51" Lt.

PALM GROVE SUB. Filed: Oct. 16, 1924 Sarasota Co. P.B. 1 Pg. 69 Records

COCOANUT AVE.

Canal Dedication 33 Increasing Going South

NOTE: Gas Lines Owned By Southern Gas Co. Sarasota, Fla.
Water Lines Owned By City Of Sarasota.
Power Lines Owned By Fla. Power & Light Co.
Underground Cables Owned By Peninsular Tele. Co.

SEC. 13, T36S, R17E

Scale: 1"=30'

GREENWOOD Plat Book 2, Page 137 Sarasota Co. Records. (No Block Numbers on Plat)

LOT 13

ROSEMARY LANE

TAMIAMI TRAIL

℄ SURVEY

Released 36.2' to Owner 26.25' See Board Minutes July 11, 1963

ADDITIONAL R/W REQ'D.
LT. STA. 1090+10.65

DRAINAGE EASM'T.

& ADD'L. R/W REQ'D.

Plotted From Field Book No 260569

STATE OF FLORIDA
STATE ROAD DEPARTMENT

RIGHT OF WAY MAP

SECTION No. 1702-(110) 204 Sh. 11

ROAD No. 45 SARASOTA COUNTY

	NAMES	DATES	APPROVED BY
SCALE 1"=			
DRAWN	H.W.	12-7-55	
TRACED	H.W.	12-12-55	F. M. Johnson DIVISION ENGINEER
INDEXED			
REVISED	H. C. S. C.U.K.-C.D.W.	2-28-60 8-6-63	STATE HIGHWAY ENGINEER
REVISED			
CHECKED:	W.F.D.	12-15-55	

A. R. COCKWELL, JACKSONVILLE

FED. ROAD DIV. No.	STATE	SEC. AND JOB No.	FISCAL YEAR	SHEET No.	TOTAL SHEETS
3	FLA.	1702 & 1301		A	

SEC 12

T 36 S — 1"=5' — R 17 E

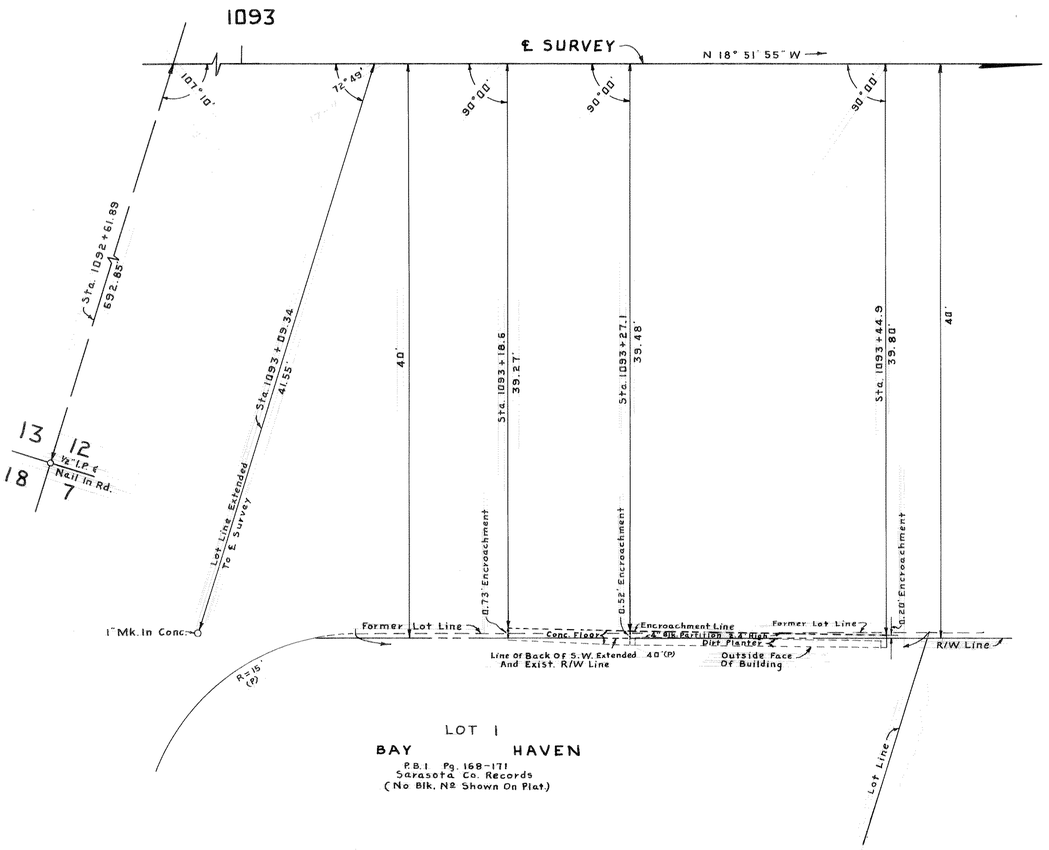

LOT 1

BAY HAVEN

P.B.1 Pg. 168-171
Sarasota Co. Records
(No Blk. Nos Shown On Plat.)

SKETCH SHOWING R/W ENCROACHMENT IN RELATION TO PROPERTY OF MR. STANLEY H. GIVEN AND MR. WALLY KLEINPOPPEN OWNERS OF TAIL O' THE PUP DRIVE-IN.

NOTE: Dim. Marked (P) Are Plat. Others Are Field Or Calc.

1702-204

SEC. 35

T 35 S — 1"=5' — R 17 E

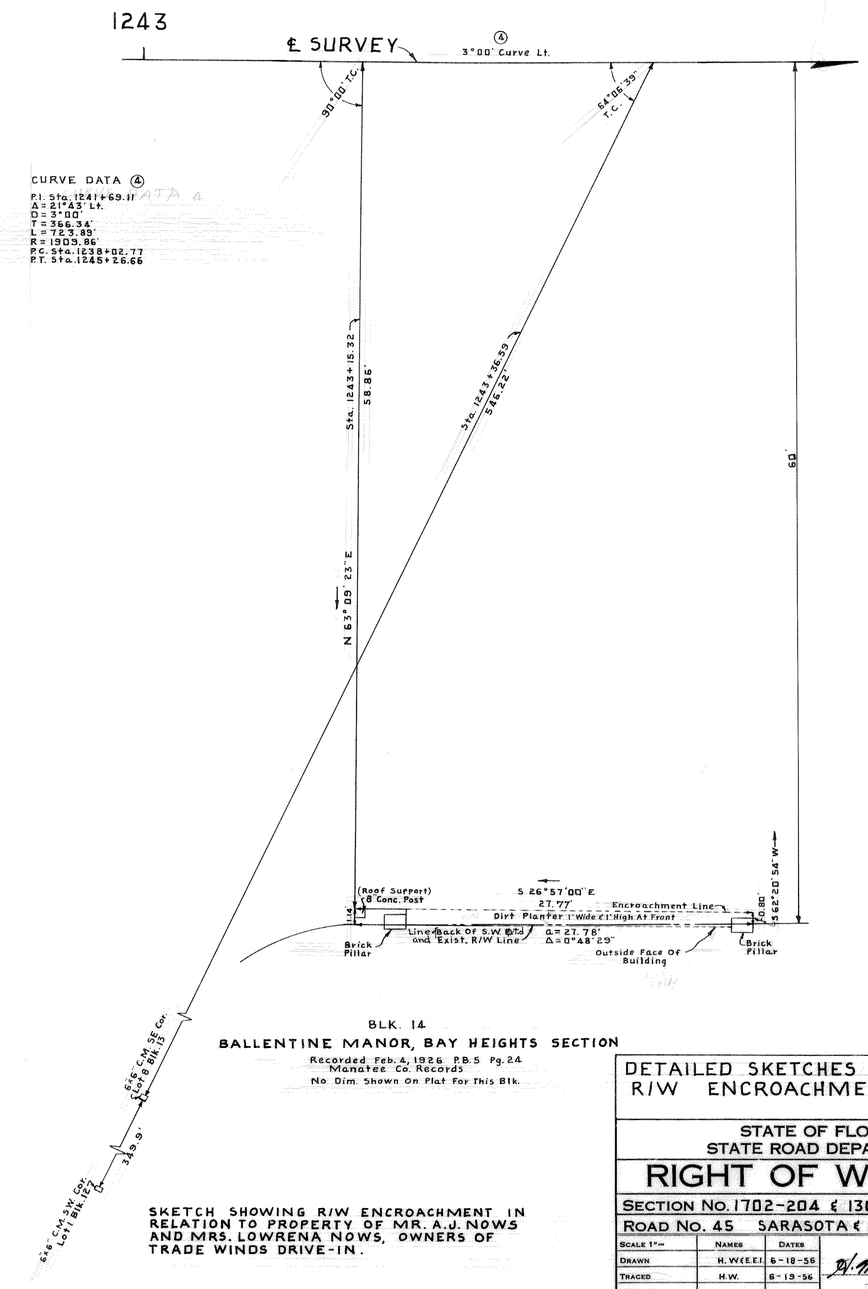

CURVE DATA Ⓐ
P.I. Sta. 1241+69.11
Δ = 21°43' Lt.
D = 3°00'
T = 366.34'
L = 723.89'
R = 1909.86'
P.C. Sta. 1238+02.77
P.T. Sta. 1245+26.66

BLK. 14

BALLENTINE MANOR, BAY HEIGHTS SECTION

Recorded Feb. 4, 1926 P.B.5 Pg. 24
Manatee Co. Records
No Dim. Shown On Plat For This Blk.

SKETCH SHOWING R/W ENCROACHMENT IN RELATION TO PROPERTY OF MR. A.J. NOWS AND MRS. LOWRENA NOWS, OWNERS OF TRADE WINDS DRIVE-IN.

1301-201

DETAILED SKETCHES SHOWING R/W ENCROACHMENTS

STATE OF FLORIDA
STATE ROAD DEPARTMENT

RIGHT OF WAY MAP

SECTION NO. 1702-204 & 1301-201 Sh. "A"

ROAD NO. 45 SARASOTA & MANATEE COUNTY

	NAMES	DATES
SCALE 1"=		
DRAWN	H. W. (E.E.I.)	6-18-56
TRACED	H.W.	6-19-56
INDEXED		
REVISED		
REVISED		
CHECKED:	E.E.I.	6-27-56

APPROVED BY

D. M. Johnson
DIVISION ENGINEER

T. D. Spurlock
STATE HIGHWAY ENGINEER

7-6-56

A. R. COGSWELL, JACKSONVILLE

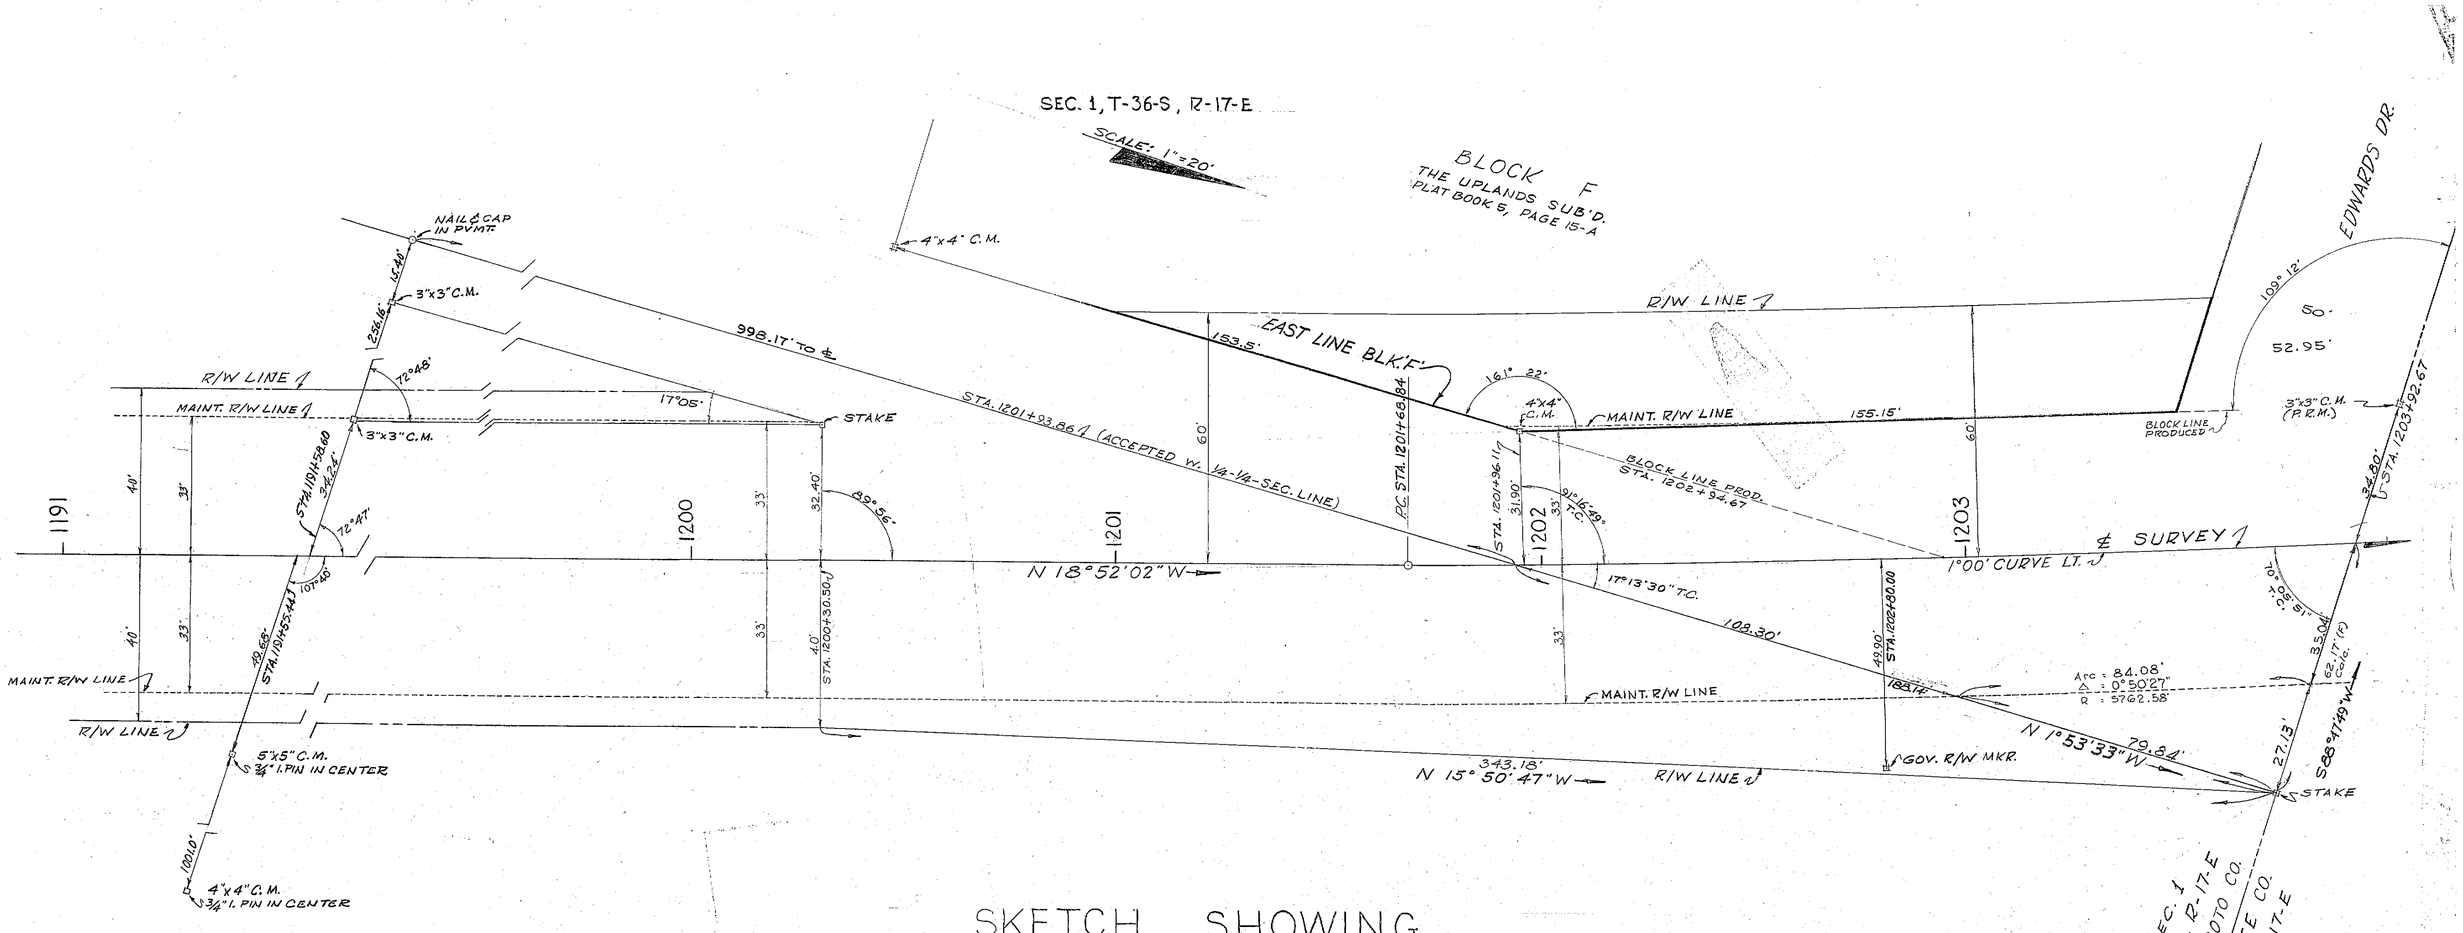

SKETCH SHOWING

R/W REQUIREMENTS OF S. R. 45, SEC. 1702-110
AS AFFECTING BLOCK 'F', THE UPLANDS SUBDIVISION
& SMALL TRIANGULAR PARCEL EAST OF TAMIAMI TRAIL
ALL BEING IN T36S, R17E, SARASOTA CO., FLORIDA

1702-(110)204
Rd. 45
SARASOTA CO. (13)