FED. ROAD DIST. NO.	STATE	PROJ. NO.	FISCAL YEAR	SHEET NO.	TOTAL SHEETS
	FLA.	1010		1	

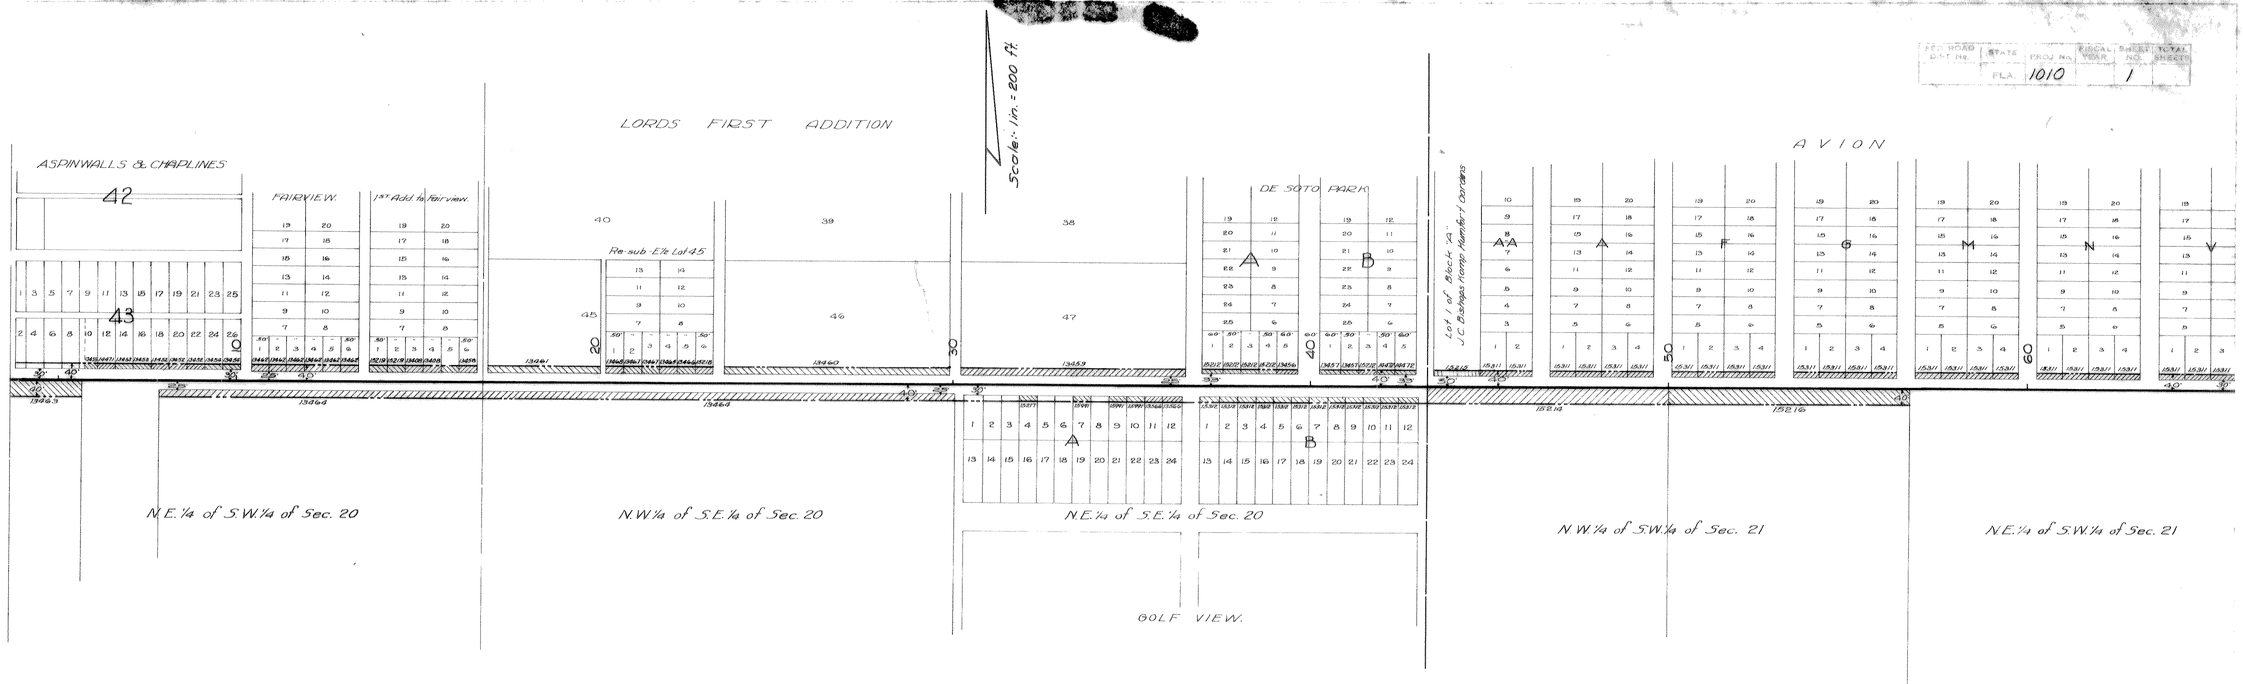

Township 36 South - Range 18 East

Sec 1704

1704-proj. 1010
S.R. 780
Sarasota Co.
Sh. 1

Grantor	Grantee	Instrument		Recorded, Sarasota County			
		Kind	Dated	Book	Page	Date	Number
The Charles Ringling Company	Sarasota County	R/W.D.	Mar.-2-1925	35	494	Jan.-2-1926	15216
C.W. Robie	" "	R/W.D.	Feb.-24-1925	35	516	Jan.-6-1926	15214
~~Andrew Mc. Ansh~~	" "	~~R/W.D.~~	~~Apr.-27-1925~~	~~35~~	~~323~~	~~Dec.-17-1925~~	~~15032~~
First National Company of Sarasota.	" "	R/W.D.	Apr.-23-1925	35	393	Dec.-22-1925	15311
Jessie T. Naugle	" "	R/W.D.	Apr.-11-1925	35	490	Jan.-2-1926	15212
John A. Mann	" "	R/W.D.	Feb.-21-1925	30	315	Oct.-8-1925	13466
Jackson Morrow	" "	R/W.D.	Feb.-21-1925	30	310	Oct.-8-1925	13461
William T. Lewis	" "	R/W.D.	Feb.-27-1925	30	307	Oct.-8-1925	13459
P.T. Ward	" "	R/W.D.	Feb.-28-1925	30	304	Oct.-7-1925	13457
Edwin A. Lamb	" "	R/W.D.	Feb.-21-1925	30	303	Oct.-7-1925	13465
Agnes R. Burgett	" "	R/W.D.	Feb.-26-1925	30	313	Oct.-8-1925	13467
M. Blanche Mann	" "	R/W.D.	Apr.-14-1925	35	479	Dec.-31-1925	15219
J.J. Barnes	" "	R/W.D.	Feb.-25-1925	36	365	Dec.-29-1925	15218
E.A. Mohan	" "	R/W.D.	Feb.-21-1925	30	309	Oct.-8-1925	13460
J.W. Harvey	" "	R/W.D.	Feb.-27-1925	30	322	Oct.-9-1925	13456
Harry Jones	" "	R/W.D.	Mar.-9-1925	30	306	Oct.-8-1925	13462
Charles Dickerman	" "	R/W.D.	Jan.-31-1925	30	318	Oct.-9-1925	13468
Harry Rigby	" "	R/W.D.	Feb.-25-1925	30	321	Oct.-9-1925	13458
J.M. Stianson	" "	R/W.D.	Mar.-24-1925	36	184	Dec.-11-1925	14472
A.B. Edwards	" "	R/W.D.	Feb.-17-1925	30	316	Oct.-8-1925	13463
The Charles Ringling Company	" "	R/W.D.	Mar.-2-1925	30	319	Oct.-9-1925	13464
Mrs. H.D. Finney	" "	R/W.D.	Apr.-9-1925	36	367	Dec.-29-1925	15217
A.S. Johnson	" "	R/W.D.	May-12-1925	35	260	Dec.-15-1925	15991
A.S. Johnson	" "	R/W.D.	Mar.-4-1925	29	549	Oct.-28-1925	13566
The First National Co. of Sarasota	" "	R/W.D.	Apr.-27-1925	35	394	Dec.-22-1925	15312
Aaron Yoemans	" "	R/W.D.	Feb.-26-1925	29	415	Oct.-10-1925	13453
William T. Lewis	" "	R/W.D.	Feb.-27-1925	29	409	Oct.-9-1925	13454
D.F. Ryan Jr.	" "	R/W.D.		36	160		14471
William H. Tharp	" "	R/W.D.	Feb.-26-1925	29	422	Oct.-10-1925	13452
A.B. Edwards	" "	R/W.D.	Feb.-17-1925	30	314	Oct.-8-1925	13455
Emma L. Tharp	" "	R/W.D.	Mar.-16-1925	35	472	Dec.-30-1925	15215

1010 2

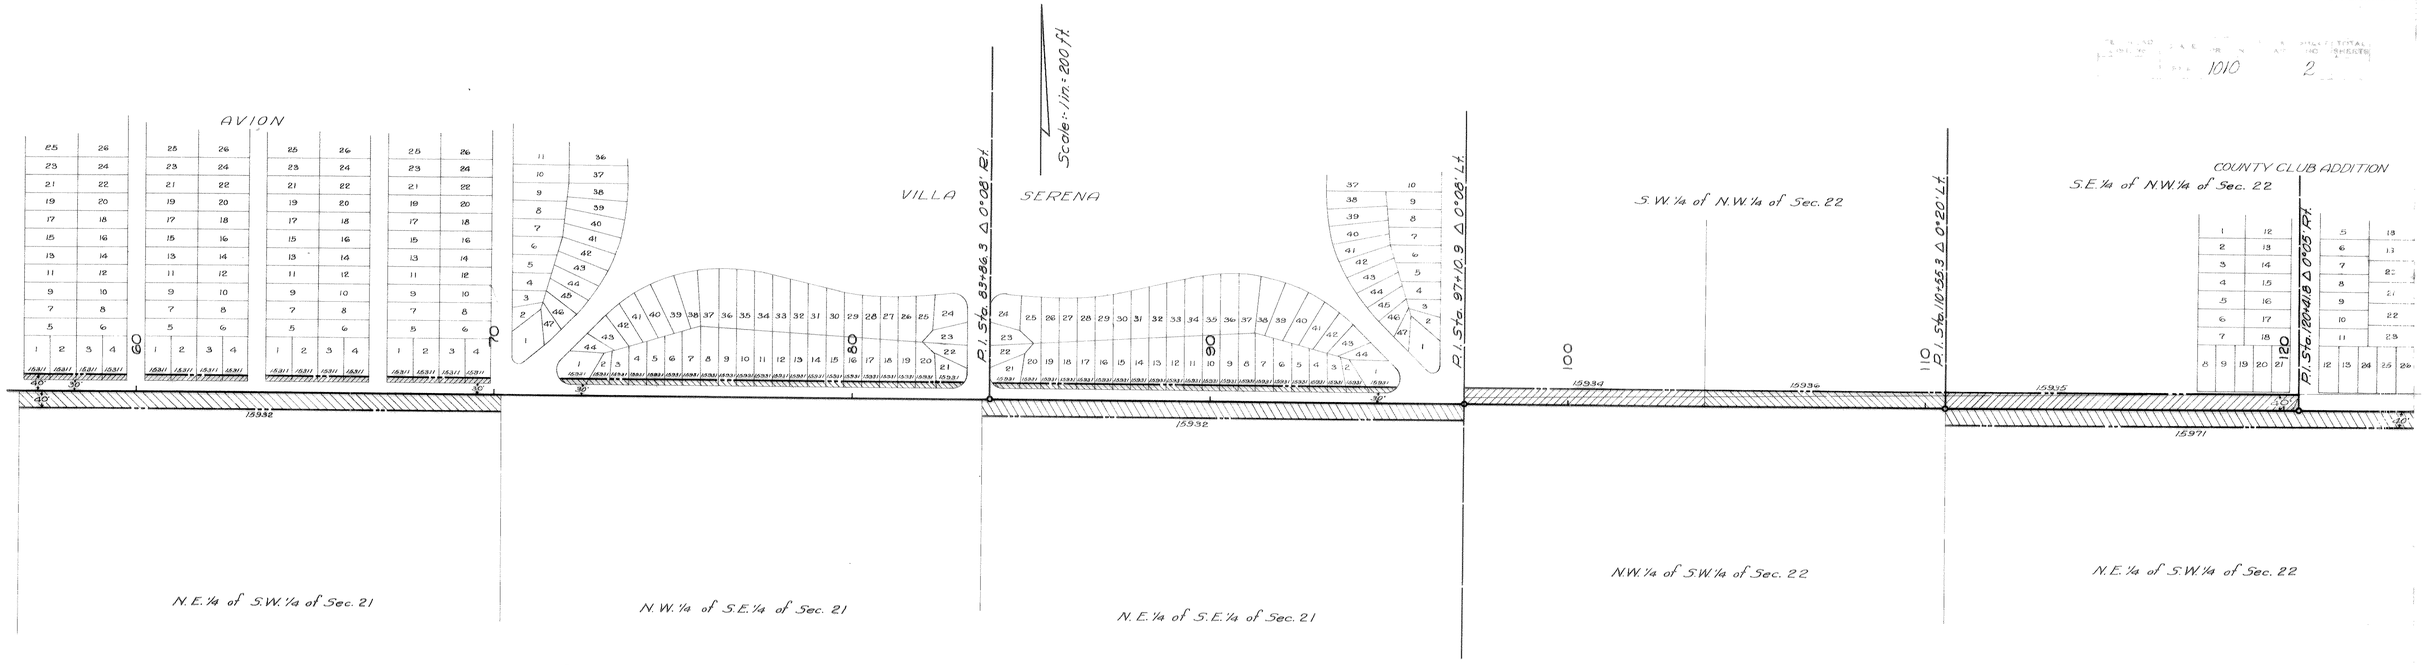

1704-proj 1010
S.R. 780
Sarasota Co.
Sh. 2

Grantor	Grantee	Instrument		Recorded, Sarasota County			
		Kind	Dated	Book	Page	Date	Number
First National Company of Sarasota	Sarasota County	R/W.D.	Apr.-23-1925	35	393	Dec.-22-1925	15311
Andrew Mc Ansh	" "	R/W.D.	Apr.-27-1925	35	323	Dec.-17-1925	15932
Julia A. Waite	" "	R/W.D.	May-9-1925	36	361	Dec.-29-1925	15971
Honore' Palmer	" "	R/W.D.	Feb.-3-1925	35	308	Dec.-16-1925	15936
Honore' Palmer	" "	R/W.D.	Feb.-3-1925	35	306	Dec.-16-1925	15934
D.C. Clarke	" "	R/W.D.	Apr.-25-1925	35	315	Dec.-17-1925	15931
Honore' Palmer	" "	R/W.D.	Jan.-3-1925	35	487	Jan.-2-1926	15935

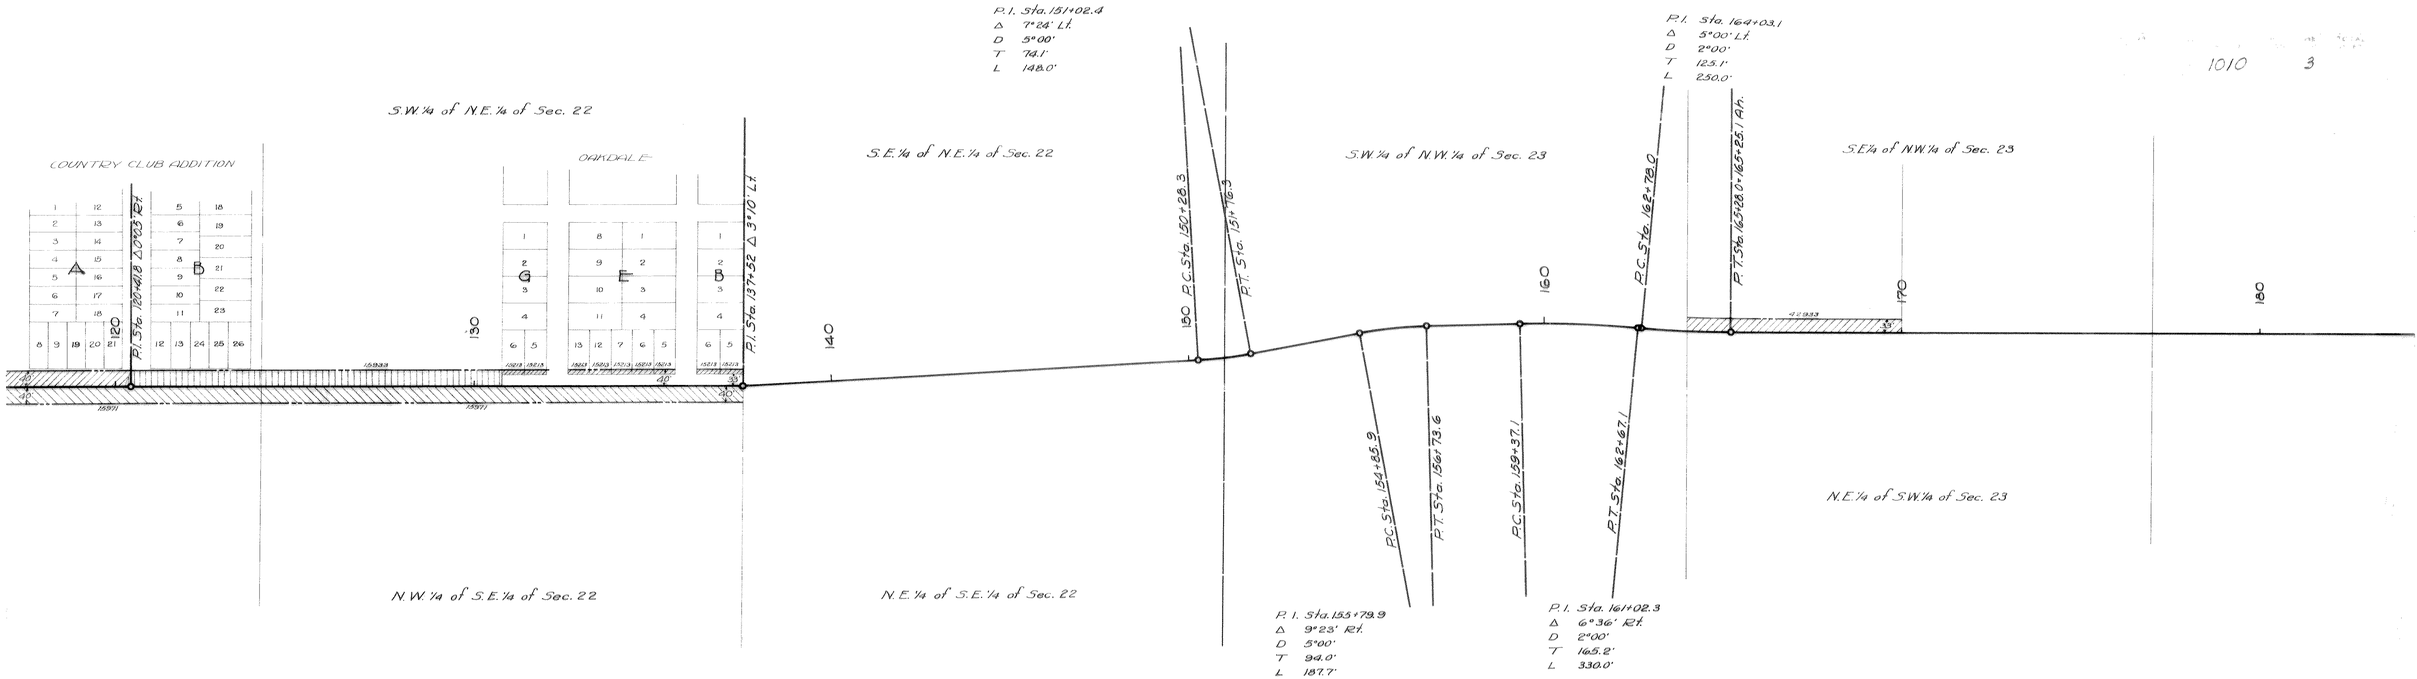

1704-proj 1010
SR. 780
Sarasota Co.
Sh. 3

Grantor	Grantee	Instrument		Recorded, Sarasota County			
		Kind	Dated	Book	Page	Date	Number
Julia A. Waite	Sarasota County	R/W.D.	May 9-1925	36	361	Dec.- 29-1925	15971
Walter M. Hand	" "	R/W.D.	Sept.- 1-1926	79	511	Mar.- 8-1927	42933
F.H. Wheeler	" "	R/W.D.	Feb.- 2-1925	35	528		15213
Honore' Palmer	" "	R/W.D.	Feb.- 3-1925	36	281	Dec.- 17-1925	15933