FED. ROAD DIV. No.	STATE	SEC. AND JOB No.	FISCAL YEAR	SHEET No.	TOTAL SHEETS
3	FLA.	1705-107		1	

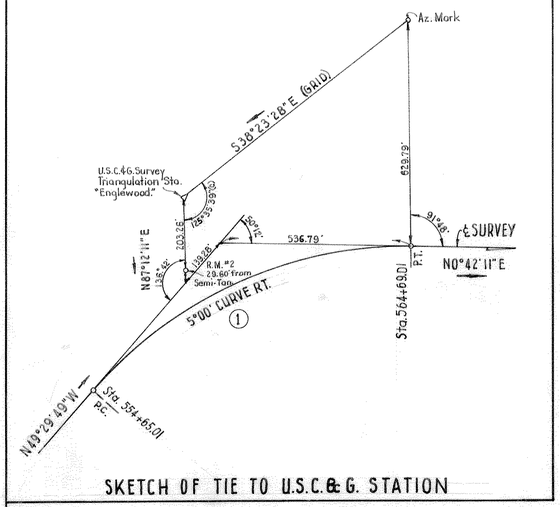

SKETCH OF TIE TO U.S.C.&G. STATION

SCALE: 1"=500'

INSERT 1 , SHEET # 4

INSERT 2 , SHEET #4

INSERT 1 , SHEET #5

INSERT 2 , SHEET # 5

CHARLOTTE COUNTY
T41S, R19E
T41S, R20E

T40S, R19E
SARASOTA COUNTY
T40S, R20E

Sec. Cor. 4"x4" C.M.

Sta. 557+56.93

575 600 625 650

R/W LINE

16' R.B.S.T. RD.

℄ SURVEY & RANGE LINE

N 0°42'11" E

N 0°37'41" E

Sec. Cor. & P.I. 1" I.P.

P.I. STA. 616+83.32
Δ = 0°04'30" LT.

1289.37'

1/2" I.P. on line

Sta. 643+26.45

4"C.M. 10'S. 1/4 Sec. Line

4"x4" Ltwd. Hub 1/4 Cor. on ℄

4"C.M. 10'S. 1/4 Line

0°06' P.I. in Range Line

01°30' CURVE LT.

Sta. 707+13.10

1/4 Cor. 3" I.P.

782.35'

50°55'

80'

R/W LINE

16'

700

15' Dirt Grade

C.I.P. Dirt Grade

539.45'

674.85'

2055.97'

Sta. 698+67.90

12"x12" C.M. 1/4 Cor.

3" I.P. 1/4 Cor.

675

Sta. 672+38.84

3" I.P. 1/4-1/4 Cor.

303.90'

N 37° 50' 19" W

℄ SURVEY

P.I.

31°56'

1015.63'

T40S, R19E
T40S, R20E

Sec. Cor. 3" I.P.

END R/W JOB 0106
STA. 557+56.93
BEGIN R/W JOB 1705-107

To Placida

N 49°29'49" W

1079.16'

5°00' CURVE RT.

P.C.

4"x4" C.M. on line

1315.26'

90°01'15"

1/4 1/4 Cor. 4" C.M.

1/4 1/4 Cor. 1 bolt w/cross

1335.06'

T.O. 115.41'

R/W CHANGE RT.

623.50'

R/W CHANGE LT.

Sta. 584+00 R/W CHANGE LT.

Sta. 586+00 R/W CHANGE LT.

Sta. 587+42.24

Sta. 557+56.93

Sta. 564+69.01

Sta. 616+83.32

Sta. 643+26.45

Sta. 657+07.45

Sta. 669+39.23

550

55+44.53
01060 - 2501

① CURVE DATA
P.I. STA. 560+01.80
Δ = 50°12' RT.
D = 5°00'
T = 536.79'
L = 1004.00'
R = 1145.92'
P.C. STA. 554+65.01'
P.T. STA. 564+69.01'

P.I. STA. 616+83.32
Δ = 0°04'30" LT.
(No Curve)

② CURVE DATA
P.I. STA. 657+07.45
Δ = 38°28' LT.
D = 1°30'
T = 1332.66'
L = 2564.44'
R = 3819.72'
P.C. STA. 643+74.79
P.T. STA. 669+39.23

Utility Ownership
Power poles : Florida Power Corp.
Telephone poles: Peninsular Telephone Co.

KEY MAP "A"

Topog plotted from field book number 272797
Land ties plotted from field book number 375263

STATE OF FLORIDA
STATE ROAD DEPARTMENT

RIGHT OF WAY MAP

SECTION No. 1705-107

ROAD No. 775 SARASOTA COUNTY

	NAMES	DATES
SCALE 1"= 500'		
DRAWN	W. J. P.	12-31-57
TRACED	R. H. C.	1-6-58
INDEXED		
REVISED	R. H.	3-4-58
REVISED		

APPROVED BY
E. M. Johnson DIVISION ENGINEER
A. D. West Asst STATE HIGHWAY ENGINEER
10-27-58

CHECKED: W.F.D. & E.E.I. 5-28-58.

1

T. CODDWELL, JACKSONVILLE

FED. ROAD DIV. No.	STATE	SEC. AND JOB No.	FISCAL YEAR	SHEET No.	TOTAL SHEETS
3	FLA.	1705-107		2	

INSERT 1 , SHEET #6

INSERT 2 , SHEET #6

INSERT 1 , SHEET #7

INSERT 2 , SHEET #7

INSERT 1 , SHEET #8

Sta. 735+00.00

Sta. 766+40.05

Sta. 799+30.40

Sta. 828+10.05

T 40 S, R 19 E

Scale 1"=500'

700 725 750 775 800 825 850

℄ SURVEY

R/W LINE

R/W LINE

16' R.B.S.T. RD.

16' R.B.S.T. RD.

R/W LINE

N 37°50'19" W

N 27°44'19" W

N 27°41'34" W

N 45°12'04" W

Sta. 707+13.10

Sta. 698+61.90

Sta. 741+14.37

Sta. 747+85.06

Sta. 787+33.00
℄ 2 Span Timber bridge with conc. deck.

Sta. 798+68.6
℄ Conc. Arch

Sta. 799+15.4
℄ 24' C.V.P.

Sta. 807+24.65

Sta. 845+77.6
183.2
188.3
(3-48" Conc. Pipes)

Sta. 766+23
Conc. Arch

Sta. 785+09.80

Sta. 778+31.13

Sta. 807+30.76

Sta. 852+18.89

Sta. 838+10.56

809 Nail
1/4 - 1/4 Cor.

3" I.P.
1/4 Cor.

3" I.P.
1/4 Cor.

4" I.P.
1/4 Cor.

1½" I.P.
1/4 Cor.

4" C.M.
1/4 Cor.

4" C.M.
1/4 Cor.

4" C.M.
1/4 Cor.

1" I.P. P.O.L.
1" I.P.
1/4 Cor.

1/4 Cor.
2"x2" stk.

Old stk.
on line

Sec. Cor.
4" C.M.

Sec. Cor.
2"x2" Ltwd. Hub

2"x2" Ltwd. Hub
1/4 - 1/4 Cor.

2"x2" Ltwd. Hub
1/4 - 1/4 Cor.

Sta. 719+00
R/W Change Rt.

Sta. 716+60
R/W Change Rt.

Sta. 778+59
R/W CHANGE LT.

Sta. 784+00
R/W Change Rt.

Sta. 787+55
R/W Change Rt.

Sta. 841+50
R/W Change Rt.

Sta. 844+00
R/W Change Rt.

Sta. 848+39
R/W CHANGE RT.

Sta. 852+00
R/W Change Lt.

Sta. 853+39
R/W CHANGE RT.

P.I. STA. 807+30.76
Δ = 0°02'45" RT.
(NO CURVE)

PI STA 807+30.76
Δ = 0°02'45" RT.

1398.50'

1868.50'

1698.55'

915.84'

585.90'

315.66'

853.39'

50' 55"

38°22"

38°36'

89°17'40"

52°08'20"

62°08'30"

62°29'

19°38'20"

107.16'

50'

30'

40'

60'

80'

100'

120'

R/W

℄

③

P.I. STA. 781+72.33
Δ = 10°06' RT.
D = 4°00'
T = 126.59'
L = 252.50'
R = 1432.40'
P.C. STA. 780+45.74
P.T. STA. 782+98.24

④

P.I. STA. 852+08.24
Δ = 17° 30' 30" LT.
D = 5°00'
T = 176.46'
L = 350.17'
R = 1145.92'
P.C. STA. 850+31.78
P.T. STA. 853+81.95

KEY MAP "B"

STATE OF FLORIDA
STATE ROAD DEPARTMENT

RIGHT OF WAY MAP

SECTION No. 1705-107

ROAD No. 775 SARASOTA COUNTY

	NAMES	DATES	APPROVED BY
SCALE 1"=			
DRAWN	W. J. P.	1-3-58	E. M. Johnson DIVISION ENGINEER
TRACED	R. H. C.	1-31-58	
INDEXED			A. D. Dees 10-27-58 STATE HIGHWAY ENGINEER
REVISED	A.W.C.	9-9-58 12-20-58	
REVISED			

CHECKED BY: W.F.D. & E.E.I. 5-25-58.

RECEIVED OCT 29 1958

(2)

R. COGSWELL, JACKSONVILLE

FED. ROAD DIV. NO.	STATE	SEC. AND JOB NO.	FISCAL YEAR	SHEET NO.	TOTAL SHEETS
3	FLA.	1705-107		3	

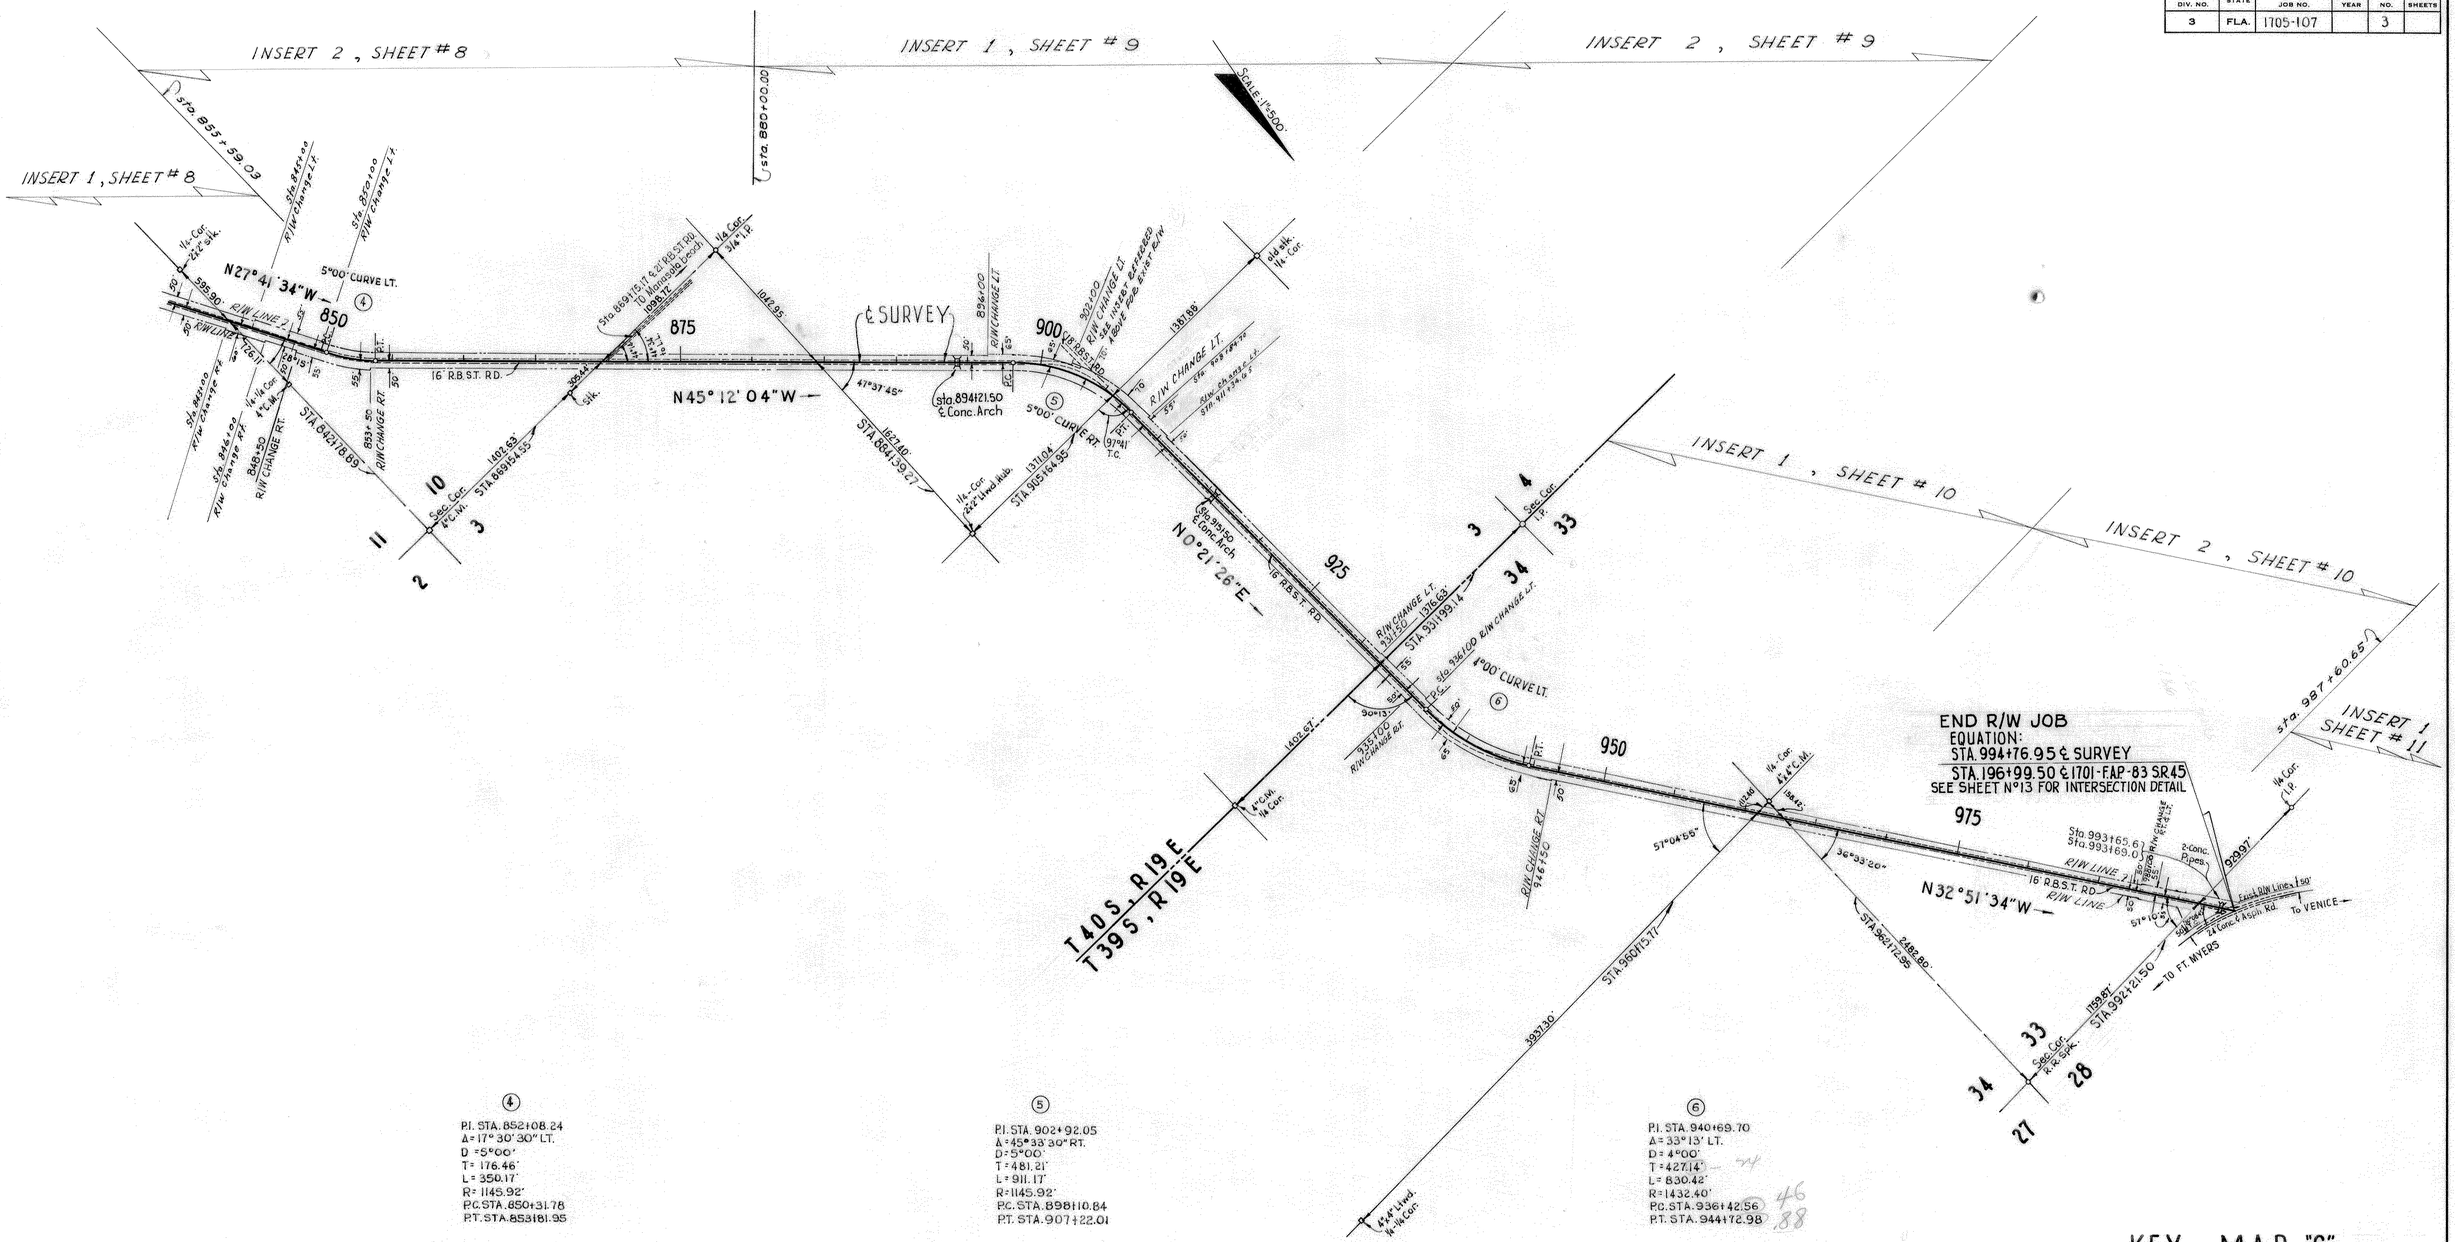

④
P.I. STA. 852+08.24
Δ = 17° 30' 30" LT.
D = 5°00'
T = 176.46'
L = 350.17'
R = 1145.92'
P.C. STA. 850+31.78
P.T. STA. 853+81.95

⑤
P.I. STA. 902+92.05
Δ = 45°33'30" RT.
D = 5°00'
T = 481.21'
L = 911.17'
R = 1145.92'
P.C. STA. 898+10.84
P.T. STA. 907+22.01

⑥
P.I. STA. 940+69.70
Δ = 33°13' LT.
D = 4°00'
T = 427.14'
L = 830.42'
R = 1432.40'
P.C. STA. 936+42.56
P.T. STA. 944+72.98

KEY MAP "C"

STATE OF FLORIDA
STATE ROAD DEPARTMENT

RIGHT OF WAY MAP

SECTION No. 1705-107

ROAD No. 775 SARASOTA COUNTY

SCALE 1" =	NAMES	DATES	APPROVED BY
DRAWN	W. J. P.	1-6-58	H. M. Johnson DIVISION ENGINEER
TRACED	R. H. C.	1-31-58	A. R. West 10-27-58 ASST. STATE HIGHWAY ENGINEER
INDEXED			
REVISED	A.R.	9-4-58	
REVISED			

CHECKED BY: W.F.D. V.E.E.I. 6-2-58.

3

FED. ROAD DIV. NO.	STATE	SEC. AND JOB NO.	FISCAL YEAR	SHEET NO.	TOTAL SHEETS
3	FLA.	1705-107		4	

SUB'D BLOCK-10 HORTON ESTATES
FILED NOV. 4, 1925, P.B. 2, Pg. 52, RECORDS SARASOTA CO., FLA.

TYLER & DARLING'S FIRST ADD'N TO ENGLEWOOD
FILED _____ P.B. 1, Pg. 59, RECORDS SARASOTA CO., FLA.
(No Block No 28 Shown on Plat)

SCALE: 1" = 100'

FIRST ADDITION TO BRUCEWOOD
FILED JUNE 17, 1953, P.B. 6, Pg. 99
RECORDS OF SARASOTA CO., FLA.

ALTA VISTA DRIVE

CHARLOTTE COUNTY
T41S, R19E

SARASOTA COUNTY

Private Street for the use of abutting property owners

PRIVATE STREET

THIRD AVENUE

McCALL ROAD

SR-775

BAY STREET

FIRST AVE.

SECOND AVE.

CEMETERY
(Not Included in Plat)

T41S, R19E
T41S, R20E
T40S, R19E
T40S, R20E

RIVER VIEW AVE.

McCALL RD.

HORTON AVENUE

NORTH STREET

INDIANA AVENUE

HOSMER AVE.

SELMA AVE.

565
570
575
580
585

See Detail above

BEGIN R/W JOB 1705-107
STA. 557+56.93
END R/W JOB 0106-

CURVE No 1
P.I. STA. 540+01.80
Δ = 50° 12' Rt.
D = 5° 00'
T = 536.79'
L = 1004.00'
R = 1145.92'
P.C. STA. 554+65.01
P.T. STA. 564+69.01

THE HORTON ESTATES
FILED JULY 28, 1925, P.B. 1, Pg. 214
RECORDS SARASOTA COUNTY, FLA.

BAY VIEW MANOR
FILED AUG. 28, 1925, P.B. 2, Pg. 13A
RECORDS SARASOTA COUNTY, FLA.

INSERT No. 1

FIRST ADD'N TO BRUCEWOOD
(SEE ABOVE)

ALLENWOOD
FILED JUNE 20, 1955, P.B. 8, Pg. 72, RECORDS SARASOTA CO., FLA.

ENGLEWOOD PLAT
FILED AUG. 17, 1896, P.B. 1, Pg. 130
RECORDS MANATEE CO., FLA.
Note: 40' on all sides of Lot 94 retained by Sarasota County for purposes not expressed.

GOULD ADDITION
SUB'D OF LOT 92 OF ENGLEWOOD
FILED MAY 7, 1946, P.B. 4, Pg. 66
RECORDS SARASOTA CO., FLA.

SUBDIVISION OF LOTS 87 & 88
AS SHOWN ON PLAT OF ENGLEWOOD
FILED FEB. 26, 1925, P.B. 1, Pg. 160
RECORDS SARASOTA CO., FLA.

ALTA VISTA DR.

THIRD AVENUE

VIRGINIA COURT

SMYTH STREET

ALLEY

LOT 94

600

595

590

605

615

COWLES STREET

GOULD STREET

LANGSNER ST.

GREEN STREET

R/W LINE 2

T40S, R19E

T40S, R20E

INDIANA AVENUE

N 0° 42' 11" E

℄ SURVEY ℄ RANGELINE

maint. R/W Line

90° 01' 15"

L O T 8

NOTE: Existing Ditch Does not Fit Easement

15' Drainage R/W per P.B. 384, Pg. 207 Deed

E Exist. Ditch STA. 593+33ee

L O T 6

FOR ADD'L. R/W REQ'D. SEE SHEETS No. 11 & 15

P.I. STA. 616+83.32
Δ = 0° 04' 30" LT.
(NO CURVE)

P.I. STA. 616+83.32
Δ = 0° 04' 30" LT.
NO CURVE

SEC. Cor. P.I.

See Detail - Sht. 11

PROSPECT PARK
FILED NOV. 15, 1924, P.B. 1, Pg. 98
RECORDS SARASOTA COUNTY, FLA.

INSERT No. 2

(C) Indicates office calculations
(F) Indicates Field Dimension

INSERTS

STATE OF FLORIDA
STATE ROAD DEPARTMENT

RIGHT OF WAY MAP

SECTION No. 1705-107

ROAD No. 775 SARASOTA COUNTY

	NAMES	DATES
SCALE 1" = 100'		
DRAWN	W.J.P.	2-7-58
TRACED	W.E.S.	2-14-58
INDEXED		
REVISED	J.K.	9-18-59
	W.C.	10-30-59
REVISED	N.C.	3-14-60
CHECKED:	E.E.I.	2-28-58
	C.W.G.	3-5-58
REV.	J.H.P.	11-21-60
REV.	C.W.G.	11-6-61

APPROVED BY
D. M. Johnson
DIVISION ENGINEER
A. R. Neat 10-27-58
ASST. STATE HIGHWAY ENGINEER

4

196 IMPRINTED DRAWING CLOTH T.M. 62096

BREW CO. - JACKSONVILLE

FED. ROAD DIV. NO.	STATE	SEC. AND JOB NO.	FISCAL YEAR	SHEET NO.	TOTAL SHEETS
3	FLA.	1705-107		5	

TOWN CENTER
A SUB'D OF LOTS 83 & 84 OF PLAT OF ENGLEWOOD
FILED SEPT. 14, 1948, P.B. 5, Pg. 5, RECORDS SARASOTA CO., FLA.
(NO BLOCK Nos SHOWN ON PLAT)

LASBURY PINE ACRES SECTION OF ENGLEWOOD
FILED DEC. 26, 1951, P.B. 5, Pg. 81 RECORDS SARASOTA CO., FLA.
(NO BLOCK Nos SHOWN ON PLAT)

PLAT OF ENGLEWOOD
FILED AUG. 17, 1896, P.B. 1, Pg. 130
RECORDS MANATEE COUNTY, FLA.
(NO BLOCK Nos SHOWN ON PLAT)
ALONG THIS JOB
ALSO SHOWN ON PAGE 29, P.B. A
SARASOTA COUNTY RECORDS

SCALE: 1" = 100'

DEARBORN ST. & SR. S-777 · ALLEY · HAWTHORN PLACE · LASBURY LANE · ORANGE AVENUE · LIME STREET · HARVARD ST.

THRALL AVENUE

CONNECTICUT AVENUE

T40S, R19E — T40S, R20E

℄ SURVEY ℄ RANGE LINE

N 0° 37' 41" E

SUNSET CIRCLE

HUNTINGTON MANOR
Replat of Lot 300 & 301 Englewood Gardens,
Filed Feb. 18, 1958, P.B. 10, Page 65, Records
Sarasota County, Fla.
(No Block Nos Shown on Plat)

JENNABELLE LANE

CORAL LANE

JENNABELLE LANE — CORAL LANE SUB'D
REPLAT OF LOT 302 ENGLEWOOD GARDENS FILED MAR. 12, 1957, P.B. 10 Pg. 5 RECORDS SARASOTA CO., FLA. (NO BLOCK Nos SHOWN ON PLAT)
REPLAT OF LOT 303 ENGLEWOOD GARDENS FILED MAR. 12, 1957, P.B. 10 Pg. 4 RECORDS SARASOTA CO., FLA. (NO BLOCK Nos SHOWN ON PLAT)

ENGLEWOOD GARDENS
FILED SEPT. 10, 1943 P.B. 4, Pgs 28 & 28A RECORDS SARASOTA COUNTY, FLA.
(NO BLOCK Nos SHOWN ON PLAT)

CURVE Nº ②
P.I. STA. 657+07.45
Δ = 38° 28' LT.
D = 1° 30'
T = 1332.66'
L = 2564.44
R = 3819.72
P.C. STA. 643+74.79
P.T. STA. 669+39.23

1° 30' CURVE LT.

INSERT Nº 1

PLAT OF ENGLEWOOD
FILED AUG. 17, 1896, P.B. 1, Pg 130 RECORDS MANATEE CO., FLA.
(NO BLOCK Nos SHOWN ON PLAT)
ALONG THIS JOB
ALSO SHOWN ON PAGE 29, P.B. A
SARASOTA COUNTY RECORDS.

THIRD ADD'N TO BAY-VISTA BLVD. SECTION OF ENGLEWOOD
FILED OCT. 9, 1925, P.B. 2, Pg. 37 RECORDS SARASOTA COUNTY, FLA.

SCALE 1" = 200'

T40S R19E

NOT INCLUDED IN PLAT OF ENGLEWOOD

PLAT OF ENGLEWOOD (SEE ABOVE)

℄ SURVEY — N 37° 50' 19" W

T40S, R19E — T40S, R20E

LEACH ST. · PURDY ST. · GILLESPIE ST.

CURVE Nº ②
P.I. STA 657+07.45
Δ = 38° 28' LT.
D = 1° 30'
T = 1332.66'
L = 2564.44'
R = 3819.72'
P.C. STA. 643+74.79
P.T. STA. 669+39.23

(F) Indicates Field Dimensions

FOR ADD'L. R/W REQ'D.
SEE SHEET Nº 11.

INSERT Nº 2

INSERTS

STATE OF FLORIDA
STATE ROAD DEPARTMENT

RIGHT OF WAY MAP

SECTION NO. 1705-107
ROAD NO. 775 SARASOTA COUNTY

	NAMES	DATES	APPROVED BY
SCALE 1" =			
DRAWN	W.A.R.	2-11-58	H. M. Johnson DIVISION ENGINEER
TRACED	W.E.S.	2-18-58	
INDEXED			E. E. Dyal 10-27-58 STATE HIGHWAY ENGINEER
REVISED	G.K.M. G.M.P.	10-29-58 11-6-86	
REVISED			
CHECKED:	G.E.I.	2-28-58	

ADD'L RIGHT OF WAY REQ'D. FOR HWY. ROUTE REVISION — JR 9/22/88 — BY

⑤

FED. ROAD DIV. NO.	STATE	SEC. AND JOB NO.	FISCAL YEAR	SHEET NO.	TOTAL SHEETS
3	FLA.	1705-107		6	

THIRD ADD'N TO BAY-VISTA BLVD.
FILED OCT. 9, 1925, P.B. 2, Pg. 37
RECORDS SARASOTA CO., FLA.
SECTION OF ENGLEWOOD

SEC. 24

T40S R19E

SCALE 1" = 100'

½-¼ Cor. 3" I.P.

DAKOTA AVE.

Sta. 707+37.10

R/W LINE

N 37° 50' 19" W

℄ SURVEY

R/W LINE

R/W LINE

R/W Change Pt. Sta. 733+00

R/W Change Pt. Sta. 726+40

Center of Sec. 24 3" I.P.

N 00° 31' 41" E 1340.35'(M)

SEE SHEET No. 13 FOR ADDITIONAL INFORMA. SECTION 17050-2107 SHEET 2

BORROW PIT No. 2

INSERT No. 1

HYGEIA REVISED BLOCK "J" ℄ "S"
FILED ..... P.B. 2, Pg. 21
RECORDS SARASOTA CO., FLA.

TECUMSEH DR.

PAWNEE AVE.

POWHATAN DRIVE

4" I.P. ¼ Cor.

Sta. 742+86.06

LONGACRE PARK

¼-¼ Cor. 60.8 nail

Sta. 741+14.37

T40S R19E

SCALE: 1" = 100'

APPROX ¼-¼ SEC. LINE

APPROX ¼-¼ SEC. LINE

T.I.I.T.F. Reservation Released Sept. 8, 1975

R/W LINE BY T.I.I.F. RESERVATION

EXIST. R/W LINE

℄ SURVEY

N 37° 50' 19" W

R/W LINE BY T.I.I.F. RESERVATION

EXIST. R/W LINE

R/W LINE

R/W LINE

Sta. 749+39.46

Sta. 746+40.05

SEC. Cor. 2x2 L.f.nwd. hub

NOT IDENTIFIED ON PLAT

Note: Property in Sec 23 not affected by T.I.I.F. Res.

Note: Plat notes that no part of lot 1 lies in Sec. 13. See detail on Sheet No. 14.

RANCH ACRES
FILED NOV. 21, 1952, P.B. 6, Pg. 25 RECORDS SARASOTA COUNTY, FLA.

FOR ADD'L. R/W REQ'D. SEE SHEET No. 14

INSERT No. 2

INSERTS

STATE OF FLORIDA
STATE ROAD DEPARTMENT

RIGHT OF WAY MAP

SECTION NO. 1705-107

ROAD NO. 775 SARASOTA COUNTY

	NAMES	DATES
SCALE 1" = 100'		
DRAWN	W.J.P.	2-11-58
TRACED	W.E.S.	2-19-58
INDEXED		
REVISED	A.W.C.	4-7-58 5-10-58
REVISED		
CHECKED	E.E.J.	3-3-58

APPROVED BY

F. M. Johnson DIVISION ENGINEER

C. D. West ASST STATE HIGHWAY ENGINEER 10-27-58

REVISED BORROW PIT #2	J.R.	4/23/58
Rev. T.I.I.T.F. Res.	B.H. J.W.	9-12-75

FED. ROAD DIV. NO.	STATE	SEC. AND JOB NO.	FISCAL YEAR	SHEET NO.	TOTAL SHEETS
3	FLA.	1705-107		7	

SEC. 14

T40S R19E

SCALE: 1" = 100'

PLAT OF GULF COAST GROVES - MANASOTA DEVELOPMENT CO.
SUB'D. Nº 1 - P.B. 1, PAGE 6, RECORD SARASOTA, CO., FLA.
NOTE: NO LOTS IN BLOCK "H"

OVERBROOK GARDENS SEC. 1
FILED JAN. 9, 1956, P.B. 9, Pg. 1-1A, RECORDS SARASOTA CO., FLA.
(NO BLOCK Nº3 SHOWN ON PLAT)

BARTLETT SUBDIVISION
FILED APR. 2, 1951, P.B. 5, Pg. 62 RECORDS SARASOTA CO., FLA.

RANCH ACRES SUB'D

BLOCK "H"

FORKED CREEK

FREDANN ST.

-2- Span Timber Bridge With 4" Conc. Deck

17' RESERVED ROADWAY

℄ SURVEY

N 37° 50' 19" W

N 27° 44' 19" W

EXIST. R/W LINE

R/W LINE BY T.I.I.F. RESERVATION

T.I.I.F. Reservation Released

T.I.I.F. Reservation Released Sept. 8, 1975

T.I.I.F. RES.

T.I.I.F. RESERVATION

T.I.I.F. Reserve Exception

CURVE Nº 3
P.I. STA. 781+72.33
Δ = 10° 06' RT
D = 4° 00'
T = 126.59'
L = 252.50'
R = 1432.40'
P.C. STA. 780+45.74
P.T. STA. 782+98.24

Sta. 785+09.60

Sta. 764+43.73

Sta. 768+78.18

Sta. 782+13.41

Sta. 791+90.40

Approx. 10 Acre Line

Shore line per Field

Reserved

Lt'ard Post SE Cor. Lot 13 Blk. 2

1/4-1/4 Cor. 4" C.M.

2x2 hub 1/4-1/4 Cor.

INSERT Nº 1

OVERBROOK GARDENS SEC. 1
(SEE ABOVE)

PLAT OF GULF COAST GROVES MANASOTA DEVELOPMENT CO. SUB'D Nº 1
FILED JAN. 30, 1922 PLAT BOOK 1, Page 6, RECORDS SARASOTA COUNTY, FLORIDA

SCALE: 1" = 100'

T40S R19E

OVERBROOK ROAD

LE PERA RD.

FORKED CREEK DRIVE

KEYWAY ROAD

LOT - A

℄ SURVEY

N 27° 44' 19" W

N 27° 41' 34" W

17' RESERVED PARKWAY

R/W LINE BY T.I.I.F. RESERVATION

FREDANN ST.

COUNTY RD.

R.R. SPIKE
P.I. STA. 807+30.76
Δ = 0° 02' 45" RT.
(NO CURVE)

Sec. Line as per Bartlett Sub.

Sec. Line per Survey 1108.5' C/F

Sta. 807+24.65 Sec. Line

Sta. 807+30.76 Sec. Line According to Overbrook Sub.

Sta. 806+93.50 P.T.

Sta. 806+30.35

Sta. 807+18.53

Sta. 822+13.41

Sta. 828+10.05

Lt'ard post SE Cor. Lot 13

1" I.P. 1/4 Cor.

INSERT Nº 2

Rev. T.I.I.T.F Reservation	BAL - JW	9-12-75
Rev. T.I.I.F. Reservation	BAL - MLD	1-9-76

FOR ADD'L. R/W REQ'D. SEE SHEET Nº 14

(F) Indicates Field Dimensions

INSERTS

STATE OF FLORIDA
STATE ROAD DEPARTMENT

RIGHT OF WAY MAP

SECTION No. 1705-107

ROAD No. 775 SARASOTA COUNTY

SCALE 1" = 100'	NAMES	DATES
DRAWN	W.J.P.	2-12-58
TRACED	W.E.S.	2-21-58
INDEXED		
REVISED	F.K.	8-4-58
REVISED	F.F. & AWD.	8-15-58 9-10-59 (2-22-60)
CHECKED	F.F.F.	2-2-62
Rev.	W.E.S.-J.H.P. B.L.N.-J.H.P.	3-16-62 10-24-62

APPROVED BY

D. M. Johnson
DIVISION ENGINEER

C. R. Wood for F. 10-27-58
STATE HIGHWAY ENGINEER Asst

7

FED. ROAD DIV. NO.	STATE	SEC. AND JOB NO.	FISCAL YEAR	SHEET NO.	TOTAL SHEETS
3	FLA.	1705-107		8	

PLAT OF GULF COAST GROVES
The Monasota Development Co. Sub'd No 1
Filed Jan 10, 1922, Plat Book 1, Page 6
Records Sarasota Co. Flo..

T40S, R19E
Scale 1"=100'

SECTION 10
SECTION 11

MANASOTA ACRES
Filed Apr. 17, 1952 P.B.S. Page 100 Records
of Sarasota Co. Fla.

PLAT OF GULF COAST GROVES The Monasota Development Co. Sub'd No 1
See Above

INSERT No 1

MANASOTA ACRES
Filed Apr. 17, 1952 P.B.S. Page 100
Records of Sarasota Co. Fla.

Note: The Plat of Manasota Land & Timber Co. shows it being in Sec. 3 and 10, Fractional Sec. 4, 5, 9 and 16 and the North ½ of Sec. 15, lying East of Lemon Bay. All being in T40S, R19E.
Lots and Blocks not shown are owned as acreage.

T40S, R19E
Scale 1"=100'

PLAT OF THE MANASOTA LAND & TIMBER COMPANY
P.B.A. Pg 27
Sarasota County Records
LOT · 15 BLOCK · M

FLORIDA TROPICAL HOMESITES AND LITTLE FARMS
Filed Aug. 8, 1951, P.B. 5, Pg. 71 Records Sarasota County, Florida

MANASOTA ACRES
See Above

Note: Plat of Manasota Acres appears to be in error. Plat notes that Lots 3 & 4 of Anderson Subdivision are not included.
According to Anderson Subdivision they have subdivided parts of Lot 2 & 3 and none of Lot 4, but actually have Subdivided all of Lot 4 and a portion of Lots 2 & 3.
Anderson Subd. filed July 13, 1925, P.B.1, Pg. 227. Records Sarasota Co.

INSERT No 2

CURVE No ④
P.I. STA. 852+08.24
Δ = 17°30'30" LT.
D = 5°00'
T = 176.46'
L = 350.17'
R = 1145.92'
P.C. STA. 850+31.78
P.T. STA. 853+81.95

NOTE
SEE SHEET No 11 FOR
ADD'L. R/W REQUIRED

INSERTS

STATE OF FLORIDA
STATE ROAD DEPARTMENT

RIGHT OF WAY MAP

SECTION No. 1705-107
ROAD No. 775 SARASOTA COUNTY

	NAMES	DATES	APPROVED BY
SCALE 1" =			
DRAWN	W J P	2-14-58	
TRACED	J C L	2-24-58	DIVISION ENGINEER
INDEXED			
REVISED	W.F. ANC.	9-4-58 9-11-59	ASST STATE HIGHWAY ENGINEER
REVISED			

CHECKED: E.E.I. 6-4-58

INDEXED OCT 60

FED. ROAD DIV. NO.	STATE	SEC. AND JOB NO.	FISCAL YEAR	SHEET NO.	TOTAL SHEETS
3	FLA.	1705-107		9	

FLORIDA TROPICAL HOMESITES AND LITTLE FARMS

Filed Aug. 8, 1951, P.B.5. Pg.71, Records Sarasota County, Fla.

SEC. 3
T40S, R19E

Scale 1"=100'

ENGLEWOOD ROAD

SR 775

℄ SURVEY

R/W LINE

R/W LINE 2

N45° 12' 04" W

"BLOCK A"

JEFFERSON ROAD

Sta 892+00.82

Sta 892+50.82

GULF DRIVE

Sta 904+88.06

Sta 907+78.91

RIPVAN ROAD

BATES RD.

PARK

ROOSEVELT DR.

Sta 905+64.95

Sta 908+59.70

TEMPLE ROAD

N 0° 21' 26" E

CURVE Nº 5
P.I. Sta. 902+92.03
Δ = 45° 33' 30" Rt.
D = 5° 00'
T = 481.21'
L = 911.17'
R = 1145.92
P.C. Sta 898+10.84
P.T. Sta. 907+22.01

UNIT Nº 1
GULF VIEW ESTATES

Filed Aug. 4, 1954, P.B. 7, Pg. 86, Records Sarasota County, Fla.

(No Block Nº's Shown For Lots on This Plat.)

UNIT Nº 33
SOUTH VENICE

Filed Sept. 30 1953, P.B.7, Pg. 20
Records Sarasota County
(No Blk. Nº's Shown on Plat.)

INSERT Nº 1

UNIT Nº 53
SOUTH VENICE

A Resub'd of lots 8,9,10 & 11 Block B of Manasota Land and Timber Co.
P.B. A Pg. 27, Sarasota Co., Fla. Records. Filed Sep. 30, 1953 P.B. 7 Pg. 20. Records Sarasota Co., Fla.

(No Block Nº's Shown on This Plat.)

UNIT Nº 52
SOUTH VENICE

A Resub'd of lots 8,11,12,13,14 & 15 Block B and lots 1,2, & 3 Block C of Manasota Land and Timber Company
P.B. "A" Pg. 27, Sarasota County Fla. Records. Filed Sept. 30, 1953 P.B.7 Pg. 19 Records Sarasota County, Florida

(No Block Nº's Shown on This Plat)

SEC. 3
T40S, R19E

Scale 1" = 100'

BATES ROAD

TEMPLE RD.

LOYOLA ROAD

STANFORD ROAD

CORNELL ROAD

TULANE ROAD

OBERLIN ROAD

CLEMSON ROAD

DARTMOUTH ROAD

ENGLEWOOD ROAD

maint R/W Line 2

N 0° 21' 26" E

℄ SURVEY

maint. R/W Line 4

R/W LINE

R/W LINE 4

PART OF LOT 15 - BLOCK B
MANASOTA LAND & TIMBER CO.
PLAT BOOK "A", PAGE 27, RECORD SARASOTA CO.
originally filed Apr. 4, 1918 P.B. 2, Pg. 29
Manatee County Records

Sec. Cor. I.P.

T40S, R19E

T39S, R19E

PLAT OF THE MANASOTA LAND & TIMBER COMPANY

Plat Book "A" Page 27, Public Records Sarasota County, Florida.
originally Filed Apr. 4, 1918 in P.B. 2, Pg. 29, Manatee Co. Records.

INSERT Nº 2

NOTE
FOR ADD'L. R/W REQ'D. FOR
INTERSECTIONS, SEE SHEET Nº 11 & 12

Note: The Plat of Manasota Land & Timber Co. shows it being in Sec. 3 and 10 Fractional Section 4, 5, 9 and 16 and the North 1/2 of Sec. 15, lying East of Lemon Bay. All being in T40S, R19E.
Lots and Blocks not shown are owned as acreage.

INSERTS

STATE OF FLORIDA
STATE ROAD DEPARTMENT

RIGHT OF WAY MAP

SECTION No. 1705-107

ROAD No. 775 SARASOTA COUNTY

	NAMES	DATES
SCALE 1" =		
DRAWN	W.J.P.	2-28-58
TRACED	J.C.L.	3-5-58
INDEXED		
REVISED	F.K. M.T.R.	9-4-58 10-28-58
REVISED		

APPROVED BY
D. M. Johnson
DIVISION ENGINEER
C. A. West 11-27-58
ASST STATE HIGHWAY ENGINEER

CHECKED: E.E.I. 3-13-58

9

166 IMPERIAL DRAWING GUIDE U.M. 63098 BREW CO. - JACKSONVILLE

FED. ROAD DIV. NO.	STATE	SEC. AND JOB NO.	FISCAL YEAR	SHEET NO.	TOTAL SHEETS
3	FLA.	1705-107		10	

INSERT Nº 1

SOUTH VENICE UNIT Nº 51

FILED SEPT. 8, 1953, P.B. 7, Pg. 17, RECORDS SARASOTA CO., FLA.
(NO BLOCK Nºs SHOWN ON PLAT)

T40S, R19E / T39S, R19E

RUTGERS RD. — BOWDOIN RD. — CYPRESS ROAD — FLORIDA ROAD — PRINCETON ROAD

R/W LINE BY T.I.I.F. RESERVATION

N 0°21'26" E

CURVE Nº 6
P.I. STA. 940+69.70
Δ = 33°13' LT.
D = 4°00'
T = 427.14'
L = 830.42'
R = 1432.40'
P.C. STA. 936+42.56
P.T. STA. 944+72.98

4°00' CURVE LT. 6

R/W CHANGE PT. STA 935+00

R/W CHANGE PT. STA 946+50

R/W Line — Maint. R/W Line — ENGLEWOOD ROAD — N 32° 51' 34" W — E SURVEY

SCALE: 1" = 100'

SOUTH VENICE UNIT Nº 12

FILED FEB. 16, 1953, P.B. 6, Pg. 48,
RECORDS SARASOTA CO, FLA.
(NO BLOCK Nºs SHOWN ON PLAT)

BONITA RD. — ABALONE RD.

Sta 962+72.95 — 2482.60'(R) — 2331.30'(R) Sta. 960+75.77

4"x4" Ltwd ¼-¼ Cor.

Sec. Cor. R.R. Spk.

INSERT Nº 2

SOUTH VENICE UNIT Nº 12

(SEE ABOVE)

SOUTH VENICE UNIT Nº 13

FILED FEB. 16, 1953, P.B. 6, Pg. 49, RECORDS SARASOTA CO., FLA.
(NO BLOCK Nºs SHOWN ON PLAT)

BONITA RD. — ABALONE RD. — TORTOISE ROAD — ENGLEWOOD — E SURVEY

Sta 962+72.95 — 2482.60'(R)

Sec. Cor. R.R. Spk.

SOUTH VENICE UNIT Nº 14

FILED FEB. 16, 1953, P.B. 6, Pg. 50 RECORDS SARASOTA CO., FLA
(NO BLOCK Nºs SHOWN ON PLAT)

T39S R19E

SCALE: 1" = 100'

PALMETTO DRIVE — FLAMINGO RD. — BLOSSOM ROAD — SOUTHLAND RD. — SOUTH VENICE UNIT Nº 15

Sta. 977+29.04 — Sta. 981+38.27 — Sta. 987+60.65

N 32° 51' 34" W

ADD'L. R/W REQ'D.

FOR ADD'L. R/W REQ'D.
SEE SHEET Nº 13, 17, & 18
SECTION 17050-2107
SHEET 1

NOTE: (R) Indicates Field Dimensions

INSERTS

STATE OF FLORIDA
STATE ROAD DEPARTMENT

RIGHT OF WAY MAP

SECTION No. 1705-107
ROAD No. 775 SARASOTA COUNTY

	NAMES	DATES	APPROVED BY
SCALE 1" =			
DRAWN	W.J.P.	3-4-58	H. M. Johnson, DIVISION ENGINEER
TRACED	W.E.S.	3-6-58	C. A. West, 10-27-58, STATE HIGHWAY ENGINEER
INDEXED			
REVISED	A.W.A.	6-11-58	
REVISED	A.W.A. 2-24-59 / BLA-TION 3-25-59	6-11-58	Asst

CHECKED: E.E.I. 6-11-58.

REVISION	BY	DATE

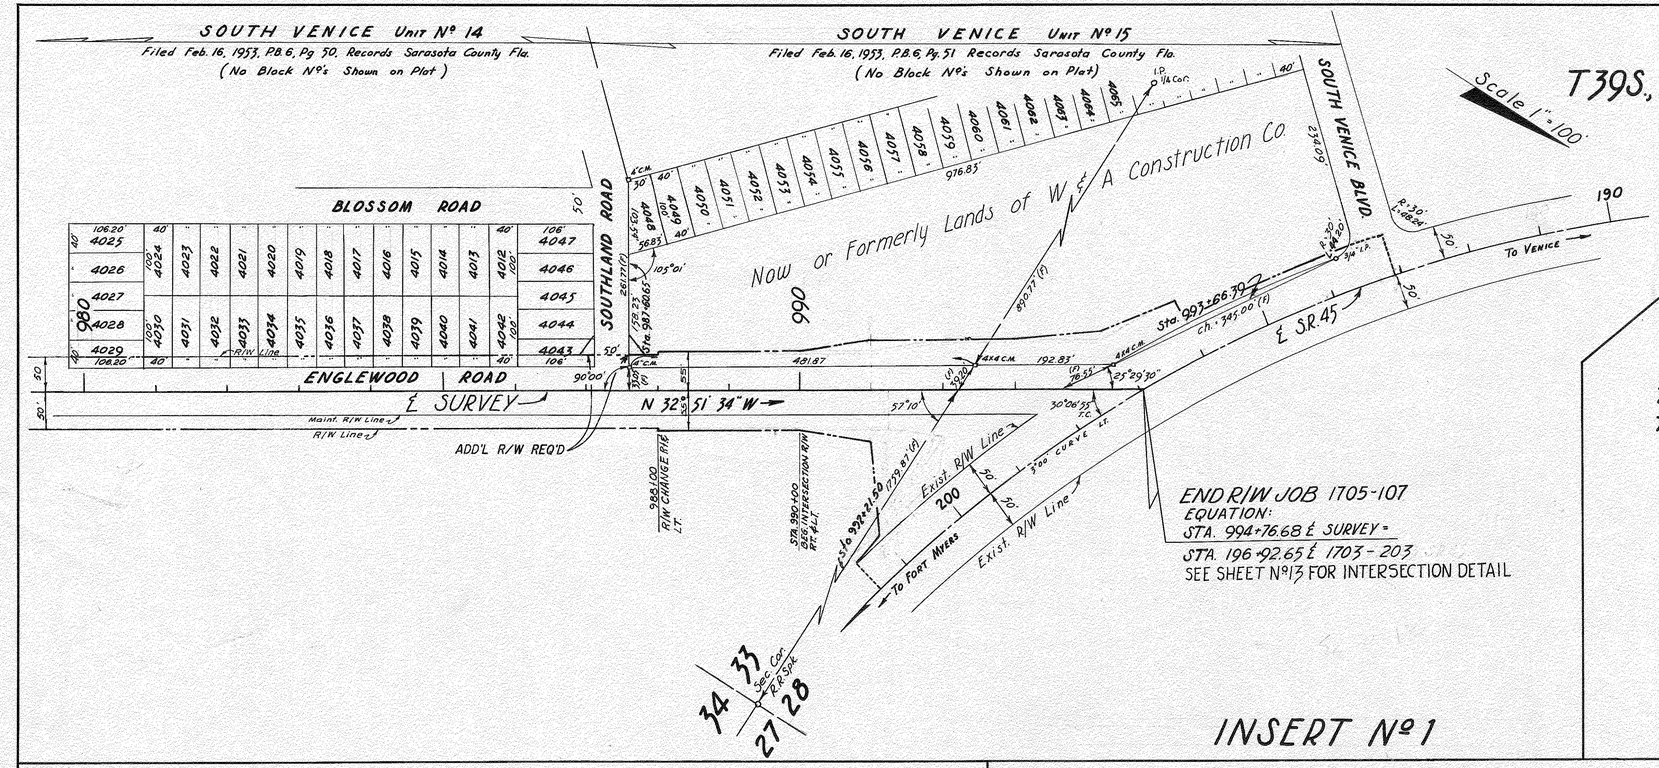
SOUTH VENICE Unit Nº 14
Filed Feb. 16, 1953, P.B. 6, Pg 50. Records Sarasota County Fla.
(No Block Nº's Shown on Plat)
SOUTH VENICE Unit Nº 15
Filed Feb. 16, 1953, P.B. 6, Pg 51 Records Sarasota County Fla.
(No Block Nº's Shown on Plat)
T39S., R19E
Scale 1" = 100'
BLOSSOM ROAD
SOUTHLAND ROAD
SOUTH VENICE BLVD.
ENGLEWOOD ROAD
Now or Formerly Lands of W & A Construction Co.
990
980
℄ SURVEY
N 32° 51' 34" W
℄ S.R. 45
To Venice
To Fort Myers
Exist. R/W Line
200
ADD'L R/W REQ'D
R/W CHANGE PT.
END R/W JOB 1705-107
EQUATION:
STA. 994+76.68 ℄ SURVEY =
STA. 196+92.65 ℄ 1703-203
SEE SHEET Nº13 FOR INTERSECTION DETAIL
INSERT Nº 1

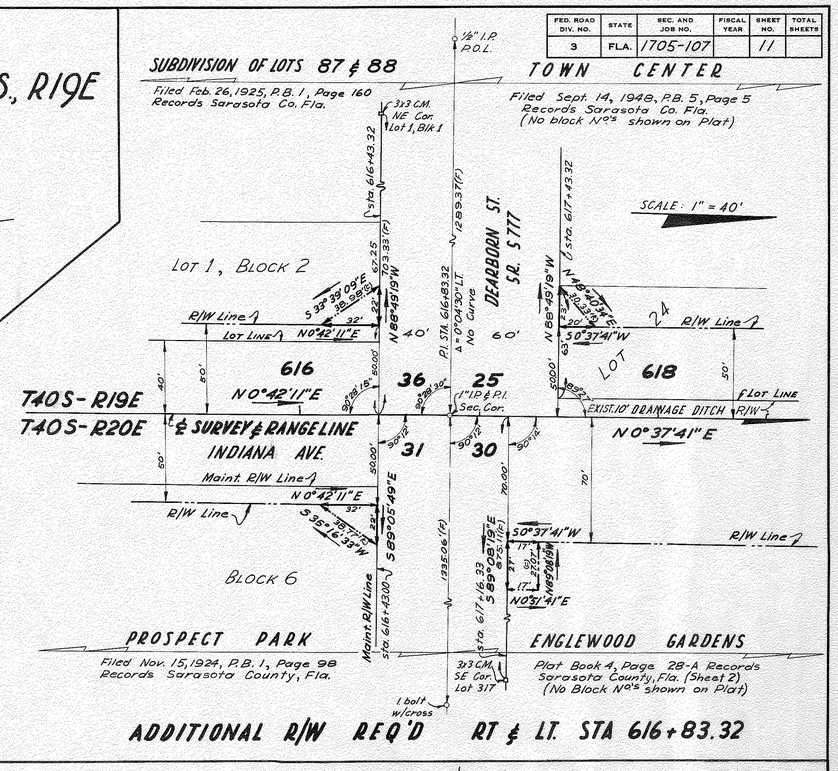
FED. ROAD DIV. NO. 3 | STATE FLA. | SEC. AND JOB NO. 1705-107 | FISCAL YEAR | SHEET NO. 11 | TOTAL SHEETS
SUBDIVISION OF LOTS 87 & 88
Filed Feb. 26, 1925, P.B. 1, Page 160
Records Sarasota Co. Fla.
TOWN CENTER
Filed Sept. 14, 1948, P.B. 5, Page 5
Records Sarasota Co. Fla.
(No block Nº's shown on Plat)
SCALE: 1" = 40'
DEARBORN ST. SR. S 775
Lot 1, Block 2
Block 6
INDIANA AVE.
PROSPECT PARK
Filed Nov. 15, 1924, P.B. 1, Page 98
Record's Sarasota County, Fla.
ENGLEWOOD GARDENS
Plat Book 4, Page 28-A Records
Sarasota County, Fla. (Sheet 2)
(No Block Nº's shown on Plat)
T40S-R19E
T40S-R20E
℄ SURVEY & RANGE LINE
EXIST. 10' DRAINAGE DITCH
ADDITIONAL R/W REQ'D RT & LT. STA 616+83.32

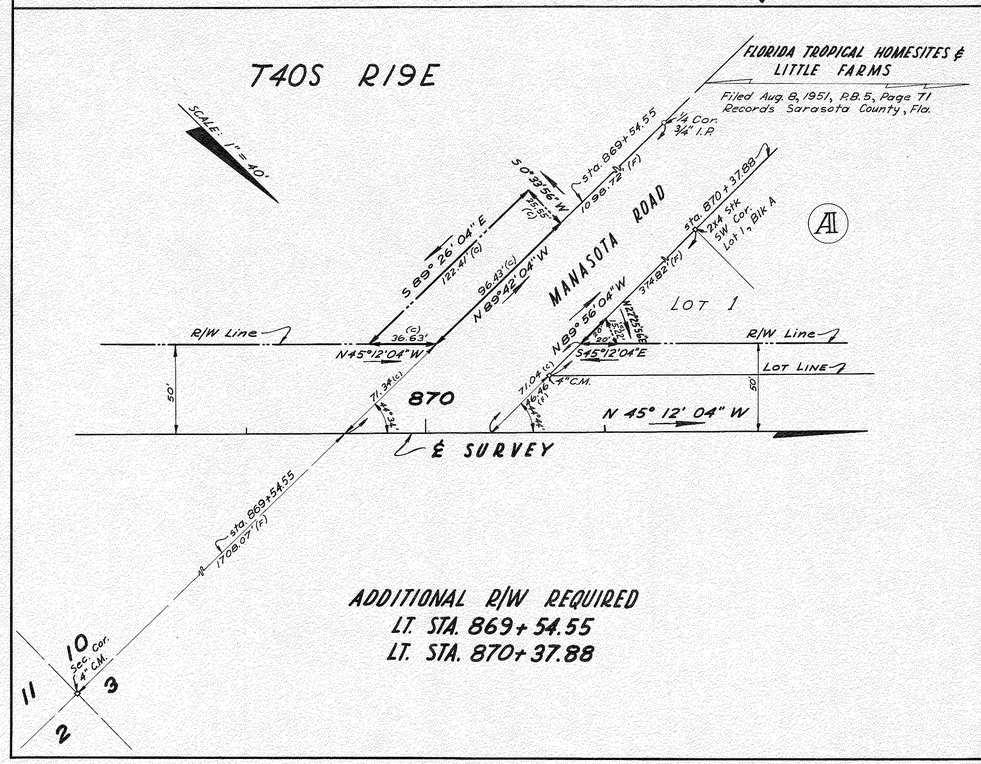
T40S R19E
FLORIDA TROPICAL HOMESITES & LITTLE FARMS
Filed Aug. 8, 1951, P.B. 5, Page 71
Record's Sarasota County, Fla.
SCALE: 1" = 40'
MANASOTA ROAD
LOT 1
870
℄ SURVEY
N 45° 12' 04" W
ADDITIONAL R/W REQUIRED
LT. STA. 869+54.55
LT. STA. 870+37.88

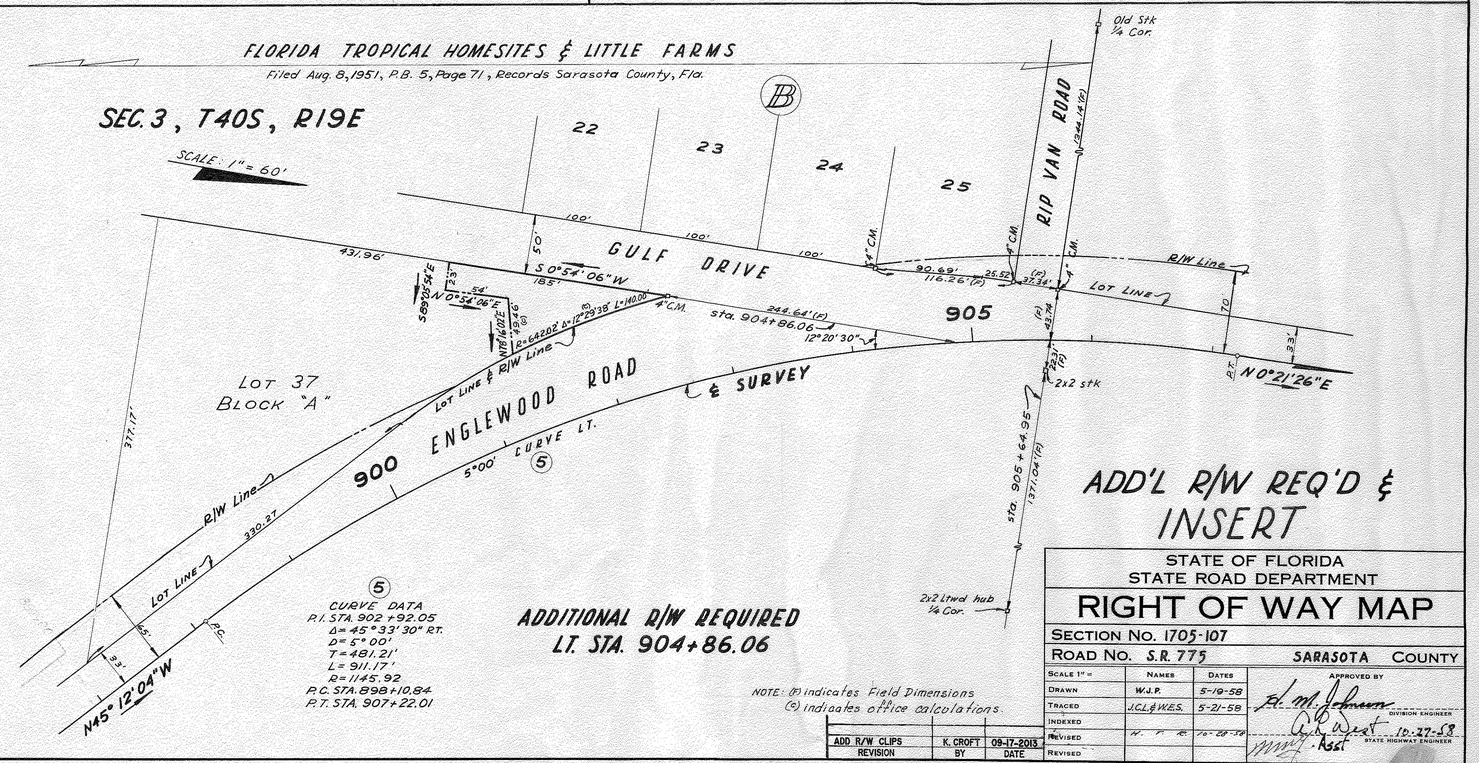
FLORIDA TROPICAL HOMESITES & LITTLE FARMS
Filed Aug. 8, 1951, P.B. 5, Page 71, Records Sarasota County, Fla.
SEC. 3, T40S, R19E
SCALE: 1" = 60'
RIP VAN ROAD
GULF DRIVE
ENGLEWOOD ROAD
℄ SURVEY
LOT 37 BLOCK "A"
905
900
5° 00' CURVE LT.
N45° 12' 04" W
ADDITIONAL R/W REQUIRED
LT. STA. 904+86.06
CURVE DATA
P.I. STA. 902+92.05
Δ = 45° 33' 30" RT.
D = 5° 00'
T = 481.21'
L = 911.17'
R = 1145.92
P.C. STA. 898+10.84
P.T. STA. 907+22.01
NOTE: (F) indicates Field Dimensions
(C) indicates office calculations.
ADD R/W CLIPS | K. CROFT | 09-17-2013
REVISION | BY | DATE
ADD'L R/W REQ'D & INSERT
STATE OF FLORIDA
STATE ROAD DEPARTMENT
RIGHT OF WAY MAP
SECTION No. 1705-107
ROAD No. S.R. 775
SARASOTA COUNTY
Drawn W.J.P. 5-19-58
Traced JCL&WES. 5-21-58
Indexed
Revised H. F. R. 10-28-58
Revised
APPROVED BY
DIVISION ENGINEER
STATE HIGHWAY ENGINEER
Checked: (Layout) D.C. 5-26-58
(Calc.) R.T.B. 5-24-58

FED. ROAD DIV. No.	STATE	SEC. AND JOB No.	FISCAL YEAR	SHEET No.	TOTAL SHEETS
3	FLA.	1705-107		12	

SEC. 3, T40S, R19E

SCALE: 1"=30'

UNIT Nº 53 SOUTH VENICE

Plat Book 7, Page 20. Sarasota County Records.
(No Block Nº's shown on plat.)

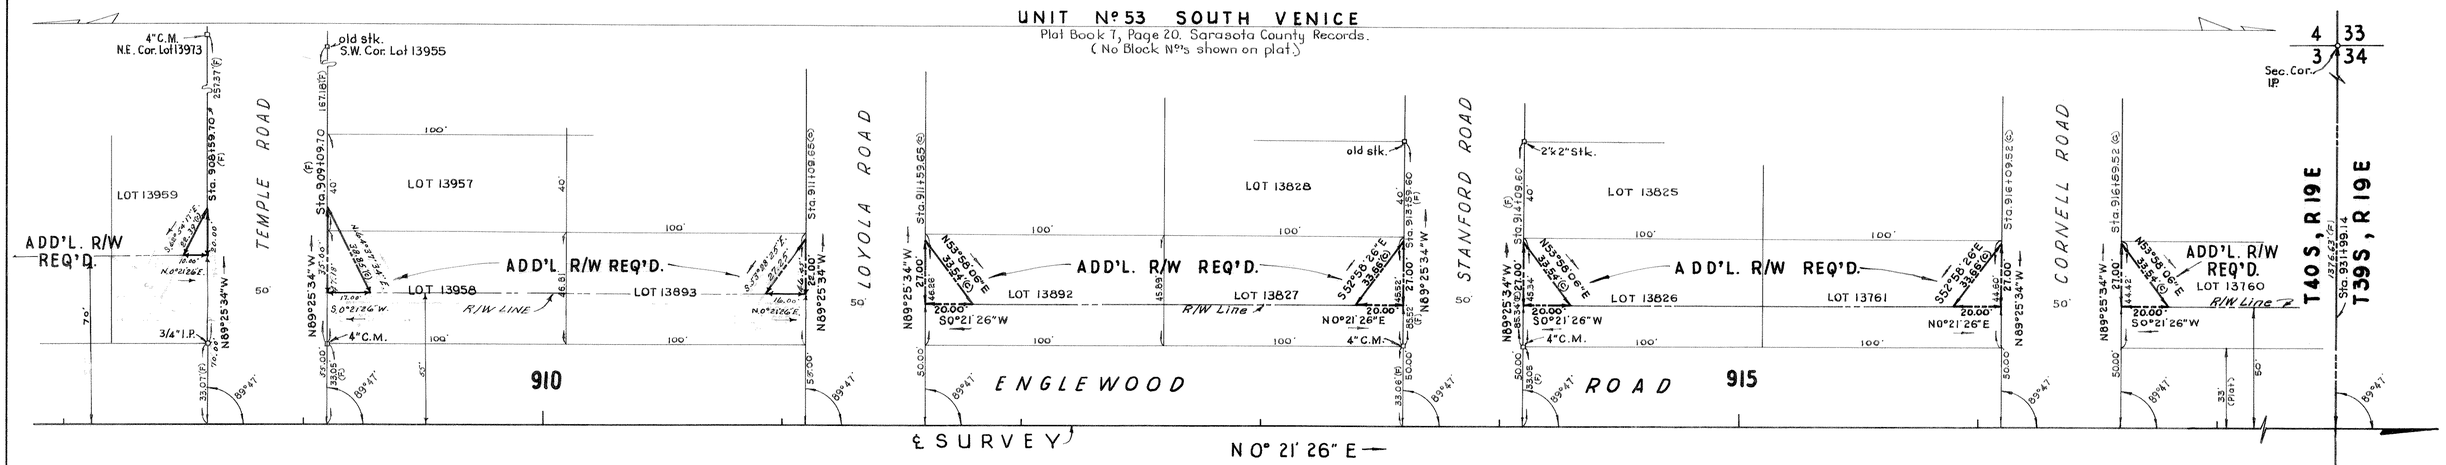

& SURVEY

N 0° 21' 26" E

SEC. 3, T40S, R19E

SCALE: 1"=30'

UNIT Nº 52 SOUTH VENICE

Plat Book 7, Page 19. Sarasota County Records.
(No Block Nº's Shown on Plat)

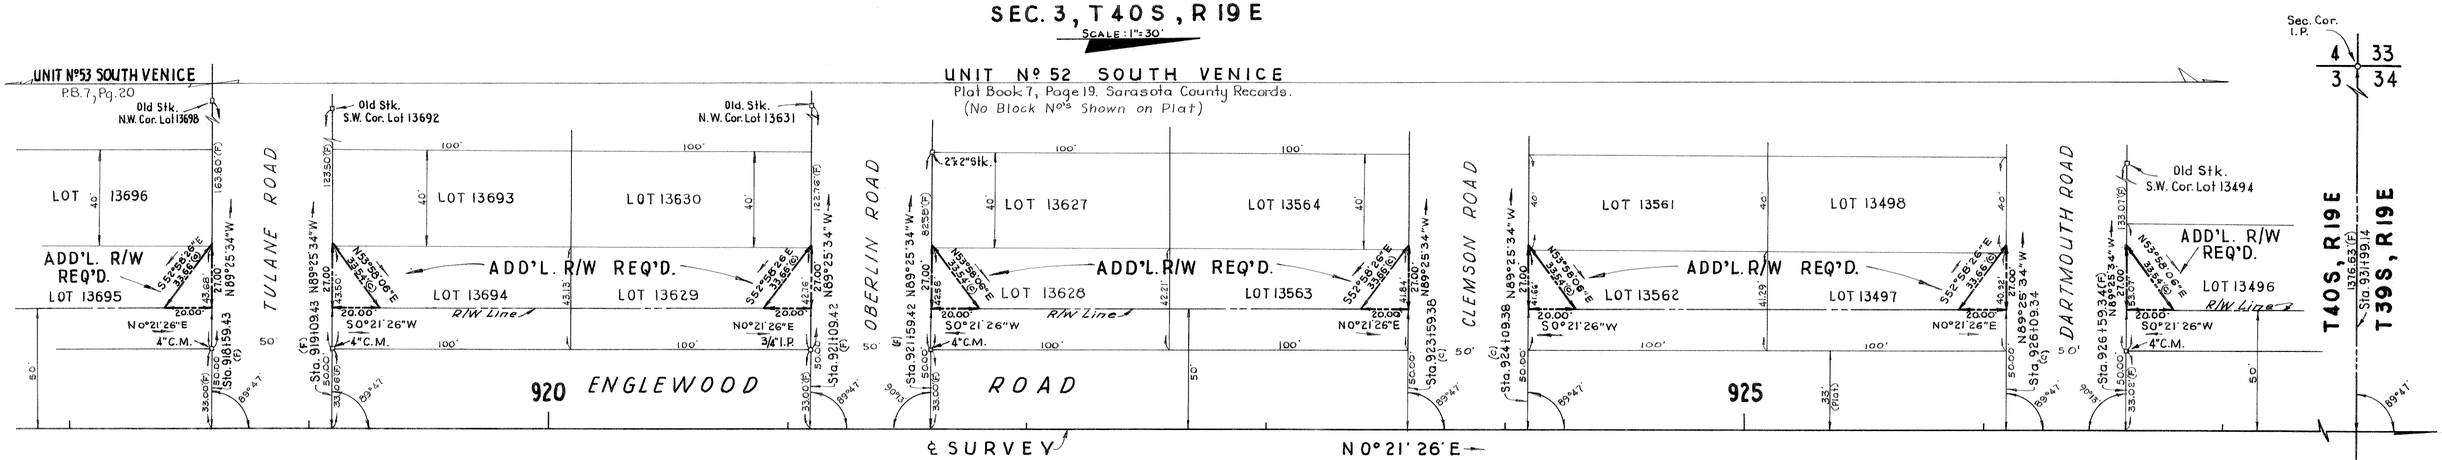

& SURVEY

N 0° 21' 26" E

Note: (F) indicates field dimensions.
(C) indicates Office Calculations.

ADDITIONAL R/W REQUIRED

STATE OF FLORIDA
STATE ROAD DEPARTMENT

RIGHT OF WAY MAP

SECTION NO. 1705-107

ROAD NO. 775 SARASOTA COUNTY

SCALE 1"= 30'	NAMES	DATES
DRAWN	W.F.D.	5-20-58
TRACED	R.H.C.	5-21-58
INDEXED		
REVISED	F.K.	9-9-58
REVISED		

APPROVED BY
H. M. Johnson
DIVISION ENGINEER
A. E. West 10-27-58
STATE HIGHWAY ENGINEER
Asst

CHECKED: R.T.B. 5-21-58 (calc.)
W.J.P. 5-22-58 (layout)

12

INDEXED
OCT 29 1958

CAULDWELL, JACKSONVILLE

SOUTH VENICE UNIT #51

Filed Sept. 8, 1953, P.B. 7, Pg. 17, Sarasota County Public Records
Note: No Block Numbers on Plat

FED. ROAD DIV. No.	STATE	SEC. AND JOB No.	FISCAL YEAR	SHEET No.	TOTAL SHEETS
3	FLA.	1705-107		13	

SCALE: 1" = 30'

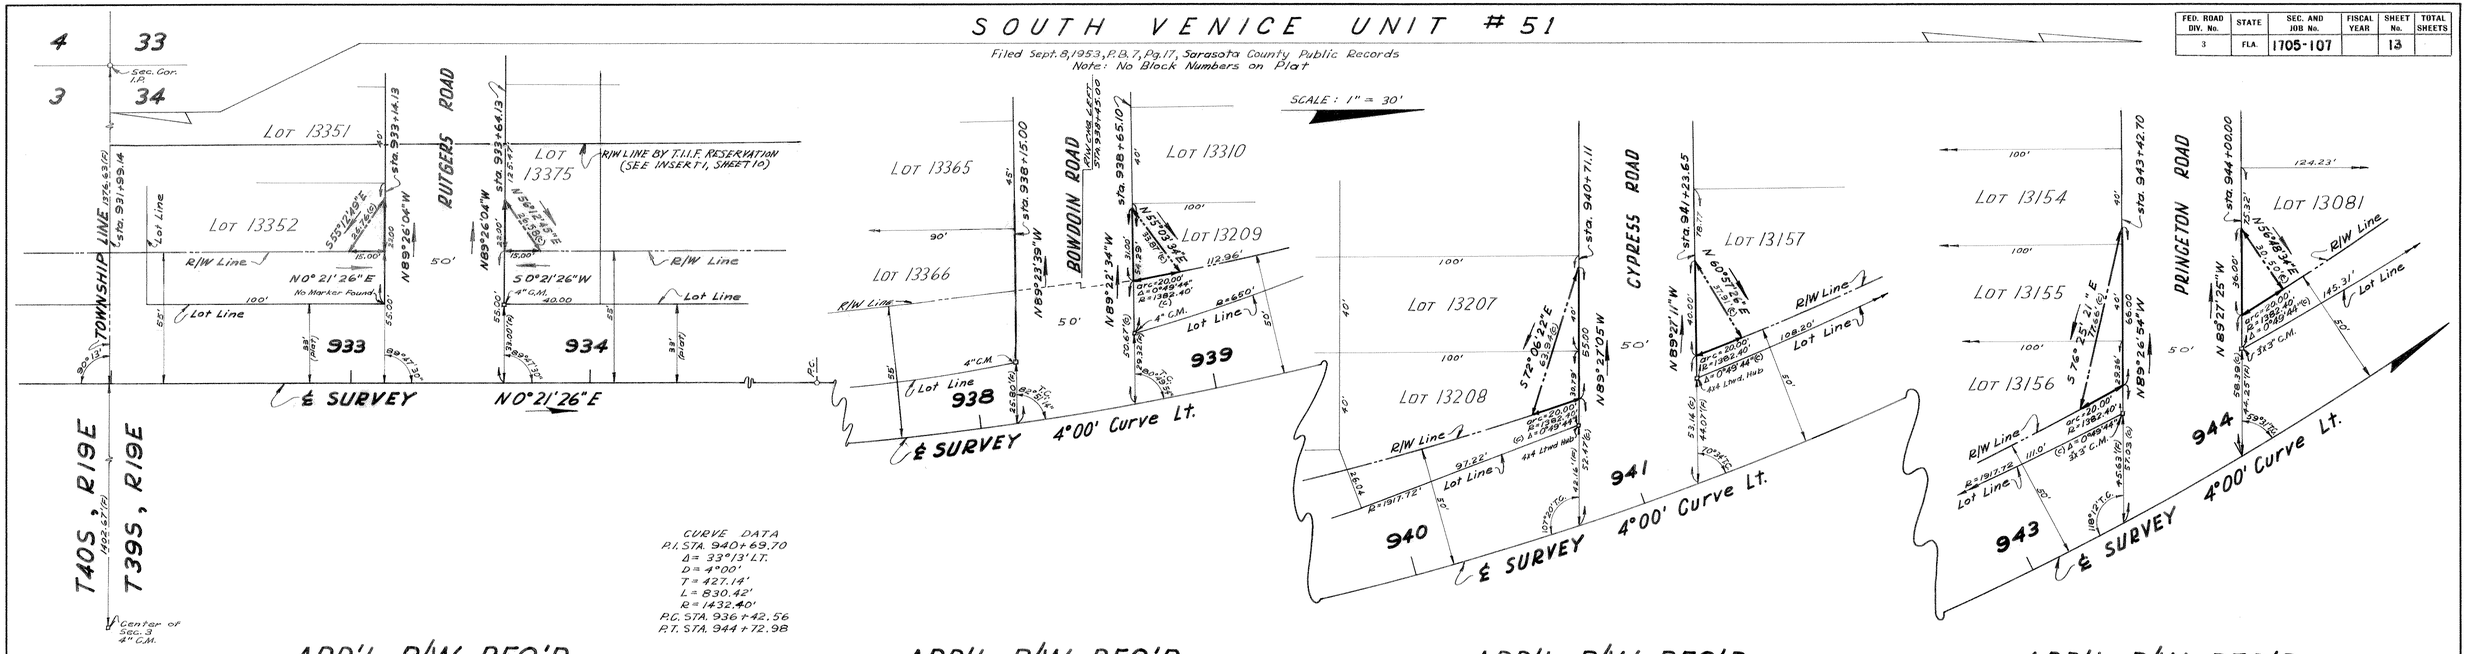

CURVE DATA
P.I. STA. 940+69.70
Δ = 33°13' LT.
D = 4°00'
T = 427.14'
L = 830.42'
R = 1432.40'
P.C. STA. 936+42.56
P.T. STA. 944+72.98

ADD'L R/W REQ'D
LT. STA. 933+14.13
LT. STA. 933+64.13

ADD'L R/W REQ'D
LT. STA. 938+15.00
LT. STA. 938+65.10

ADD'L R/W REQ'D
LT. STA. 940+71.11
LT. STA. 941+23.65

ADD'L R/W REQ'D
LT. STA. 943+42.70
LT. STA. 944+00.00

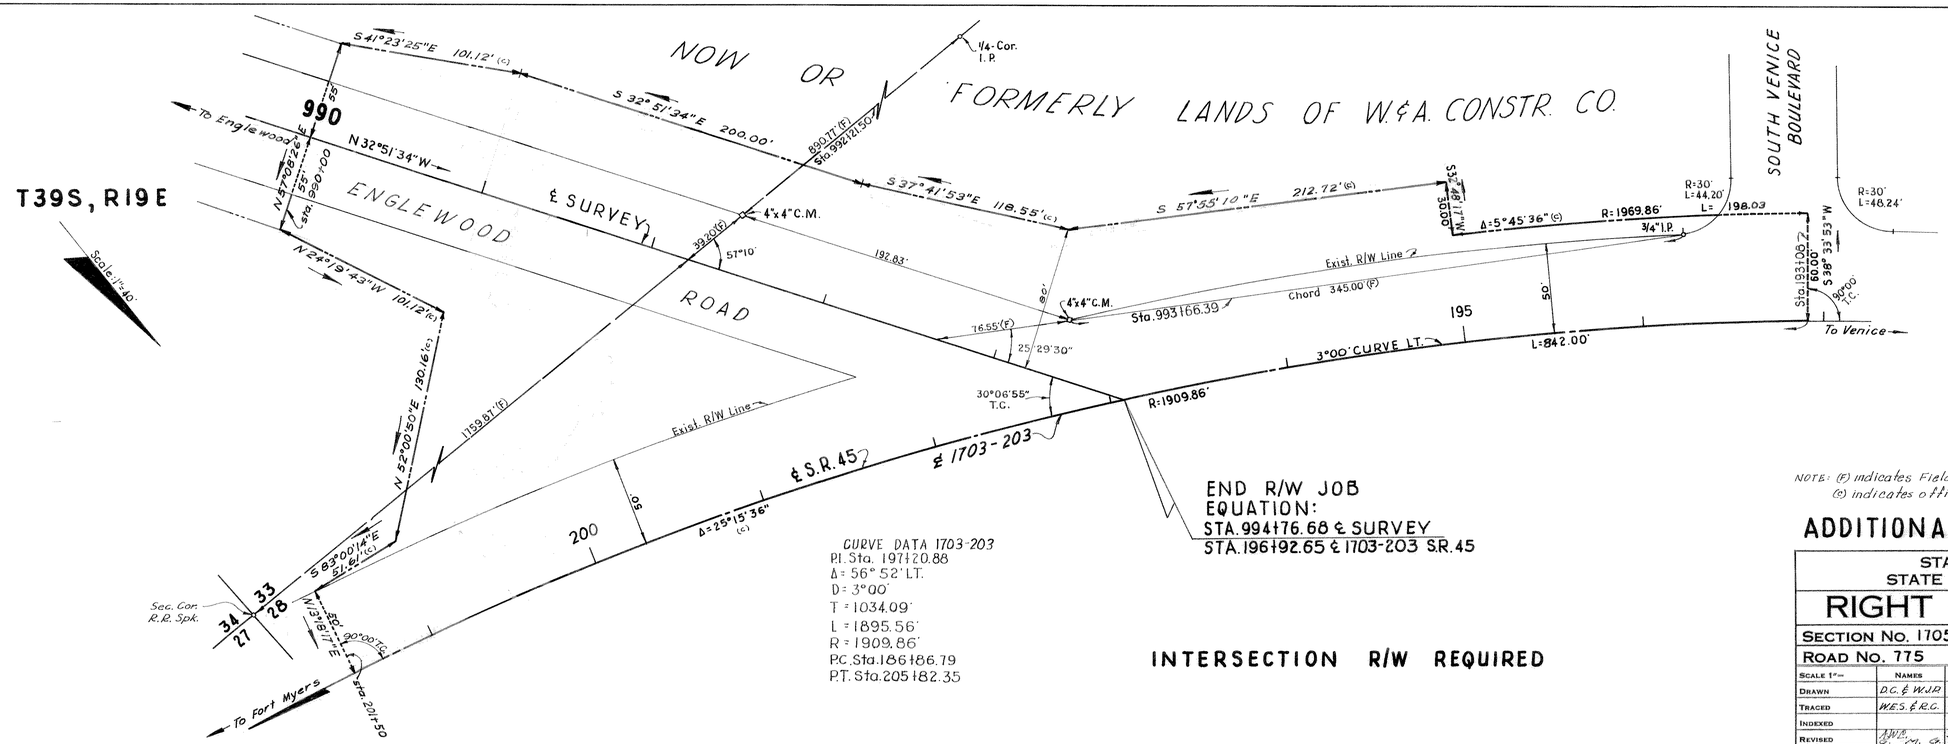

CURVE DATA 1703-203
P.I. Sta. 197+20.88
Δ = 56° 52' LT.
D = 3°00'
T = 1034.09'
L = 1895.56'
R = 1909.86'
P.C. Sta. 186+86.79
P.T. Sta. 205+82.35

END R/W JOB
EQUATION:
STA. 994+76.68 ℄ SURVEY
STA. 196+92.65 ℄ 1703-203 S.R. 45

INTERSECTION R/W REQUIRED

NOTE: (F) indicates Field Dimensions.
(c) indicates office calculations.

ADDITIONAL R/W REQUIRED

STATE OF FLORIDA
STATE ROAD DEPARTMENT

RIGHT OF WAY MAP

SECTION NO. 1705-107
ROAD NO. 775 SARASOTA COUNTY

SCALE 1"=	NAMES	DATES	APPROVED BY
DRAWN	D.C. & W.J.R.	5-29-58	E. M. Johnson DIVISION ENGINEER
TRACED	W.E.S. & R.C.	6-5-58	R. L. Wood 10-27-58 STATE HIGHWAY ENGINEER
INDEXED			
REVISED	J.W.R.	7-10-58	
REVISED	Sta. 205+50	8-12-58	
REVISED		8-1-58	

Top CHECKED W.F.D. 6-9-58
Bottom CHECKED R.T.B. (oak) D.C. (layout)

INDEXED
OCT 30 1958

FED. ROAD DIV. No.	STATE	SEC. AND JOB No.	FISCAL YEAR	SHEET No.	TOTAL SHEETS
3	FLA.	1705-107		14	

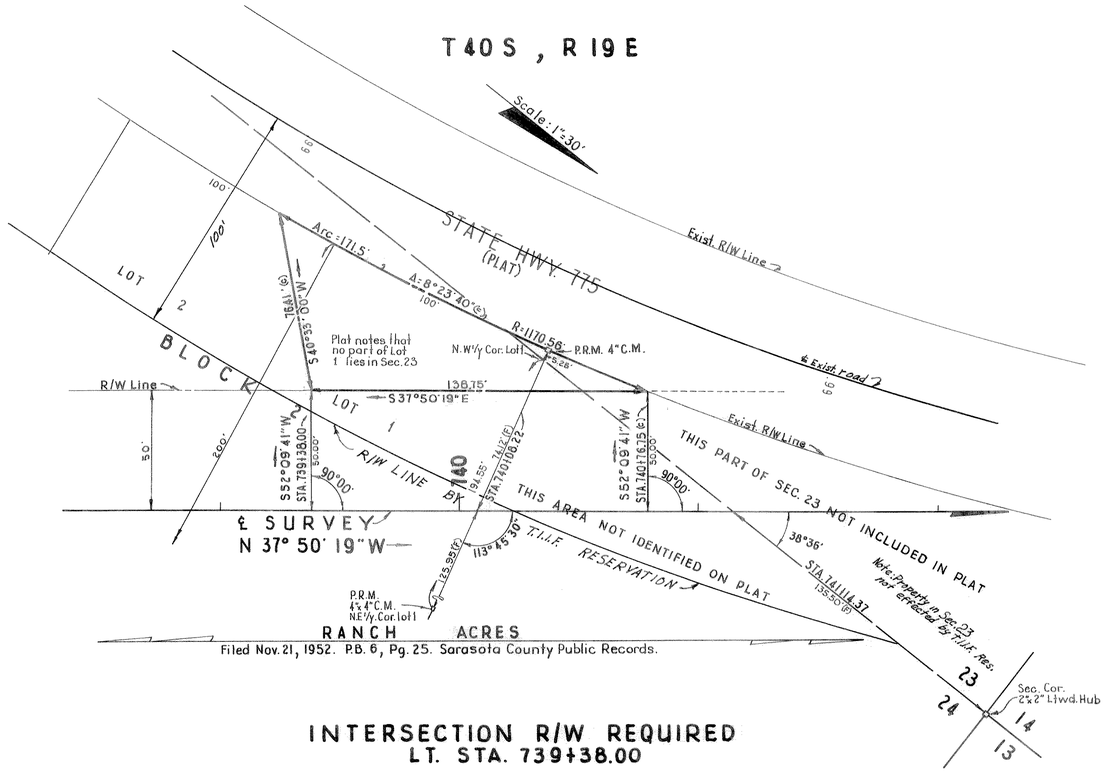

INTERSECTION R/W REQUIRED
LT. STA. 739+38.00

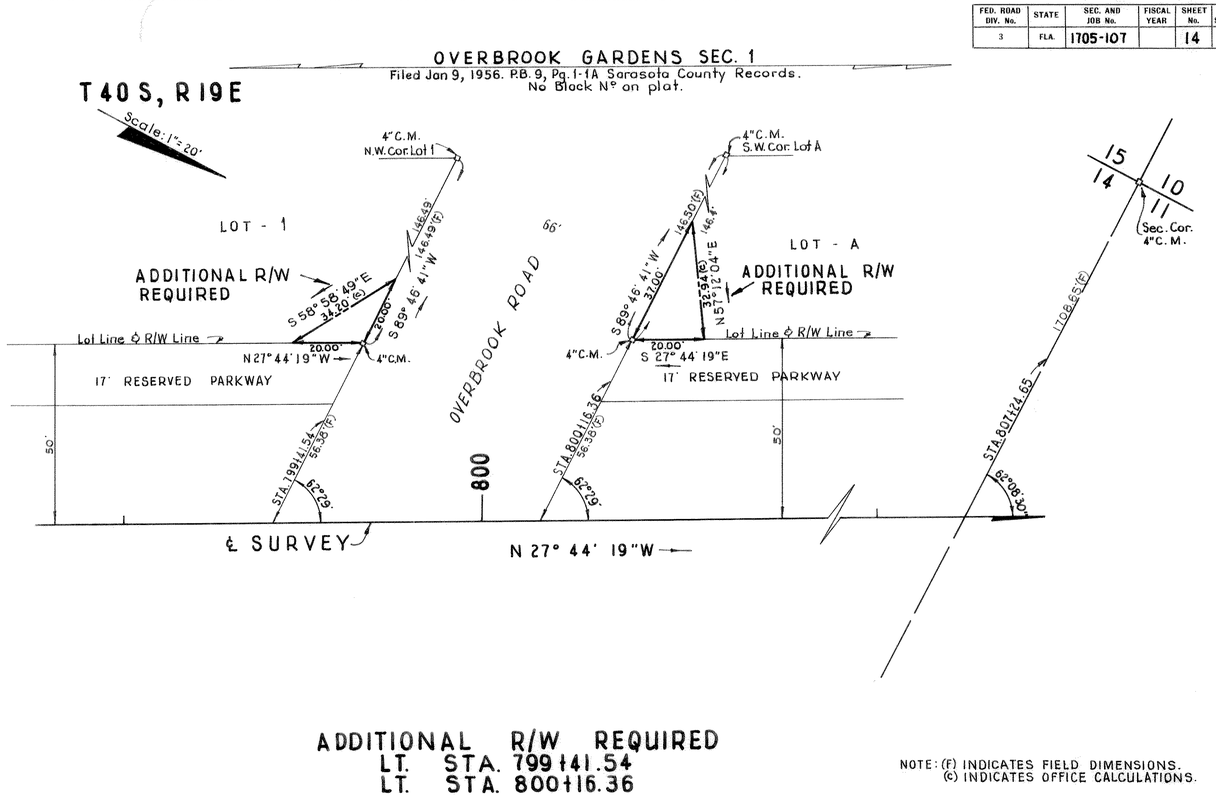

ADDITIONAL R/W REQUIRED
LT. STA. 799+41.54
LT. STA. 800+16.36

NOTE: (F) INDICATES FIELD DIMENSIONS.
(C) INDICATES OFFICE CALCULATIONS.

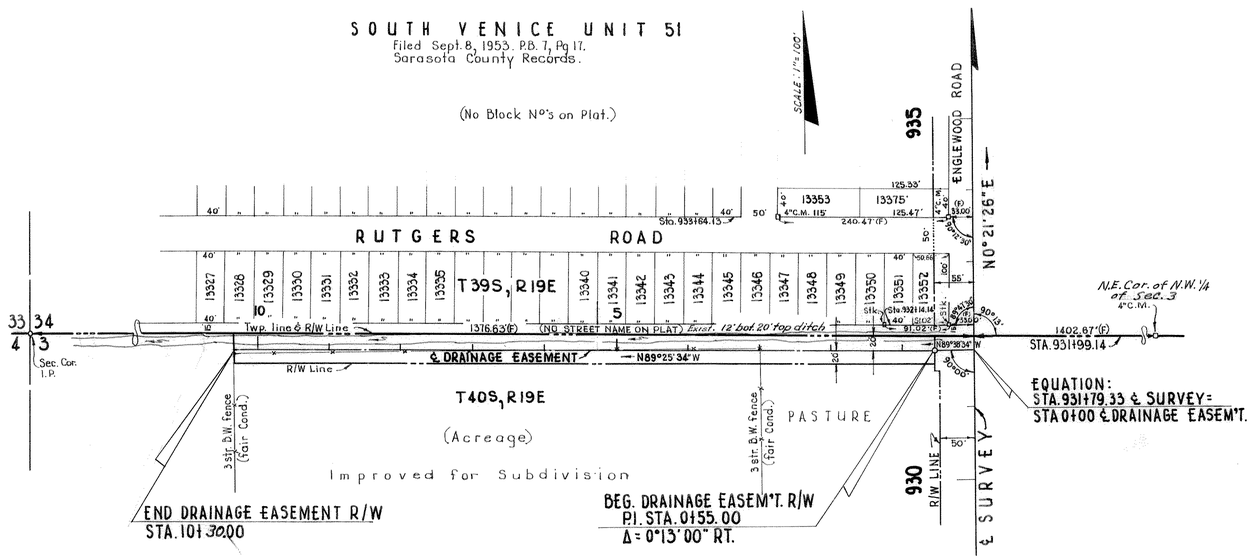

DRAINAGE EASEMENT
LT. STA. 931+79.33

DRAINAGE EASEMENT
INTERSECTION R/W REQUIRED
AND ADDITIONAL R/W REQUIRED

STATE OF FLORIDA
STATE ROAD DEPARTMENT

RIGHT OF WAY MAP

SECTION No. 1705-107

ROAD No. 775 SARASOTA COUNTY

	NAMES	DATES	APPROVED BY
SCALE 1"=			
DRAWN	W.J.P. & R.H.C.	6-11-58	
TRACED	R. H. C.	6-12-58	DIVISION ENGINEER
INDEXED			
REVISED	A.W.O.	8-19-58 10-10-58	STATE HIGHWAY ENGINEER
REVISED			14

CHECKED: - W. F. D. - 7-16-58

INDEXED OCT 30 1958

A. R. COGSWELL, JACKSONVILLE

FED. ROAD DIV. NO.	STATE	SEC. AND JOB NO.	FISCAL YEAR	SHEET NO.	TOTAL SHEETS
3	FLA.	1705-107		15	

T41S R19E | T40S R19E
1 | 36
6 | 31
T41S R20E | T40S R20E

4x4 CM

CHARLOTTE COUNTY
T41S R20E
T40S R20E
SARASOTA COUNTY

SCALE: 1" = 30'

SUB'D BLOCK-10 HORTON ESTATES
Filed Nov. 4, 1925, P.B. 2, Page 52 Records Sarasota Co., Fla.

TYLER & DARLINGS FIRST ADDITION TO ENGLEWOOD
P.B. 1, Page 59, Records Sarasota County, Florida
(No Block Nos Shown on Plat)

McCALL ROAD SR. 775

BEGIN R/W JOB
STA. 557+56.93

557

559

563

565 INDIANA AVENUE

576

SEC. 36 T40S R19E
SEC. 31 T40S R20E

℄ SURVEY ℄ RANGELINE N 0° 42' 11" E

5°00' CURVE RT. CURVE No. 1

SURVEY CURVE No. 1

Δ = 50°12' RT.
D = 5°00'
T = 536.79'
L = 1004.00'
R = 1145.92
P.C. Sta. 558+65.01
P.T. Sta. 564+69.01

(1) CURVE DATA

ADD'L R/W REQUIRED
RT. STA. 558+03.13

INTERSECTION R/W REQUIRED
RT. STA. 564+14.45
LT. STA. 564+54.60
RT. STA. 564+94.46

ADD'L R/W REQUIRED
LT. STA. 576+41.61
LT. STA. 576+88.49

INTERSECTON & ADD'L R/W REQUIRED

(F) Indicates field dimensions
(C) Indicates office calc.

THE HORTON ESTATES
Filed July 28, 1925, P.B. 1, Page 214 Records Sarasota Co., Fla.

STATE OF FLORIDA
STATE ROAD DEPARTMENT

RIGHT OF WAY MAP

SECTION NO. 1705-107
ROAD NO. 775 SARASOTA COUNTY

SCALE 1" = 30	NAMES	DATES	APPROVED BY
DRAWN	W.J.P.	6-13-58	
TRACED	W.E.S.	6-17-58	DIVISION ENGINEER
INDEXED			
REVISED	W. F. M.	10-28-58	STATE HIGHWAY ENGINEER
REVISED			

CHECKED W.F.D. 7-11-58

FED. ROAD DIV. NO.	STATE	SEC. AND JOB NO.	FISCAL YEAR	SHEET NO.	TOTAL SHEETS
3	FLA.	1705-107		16	

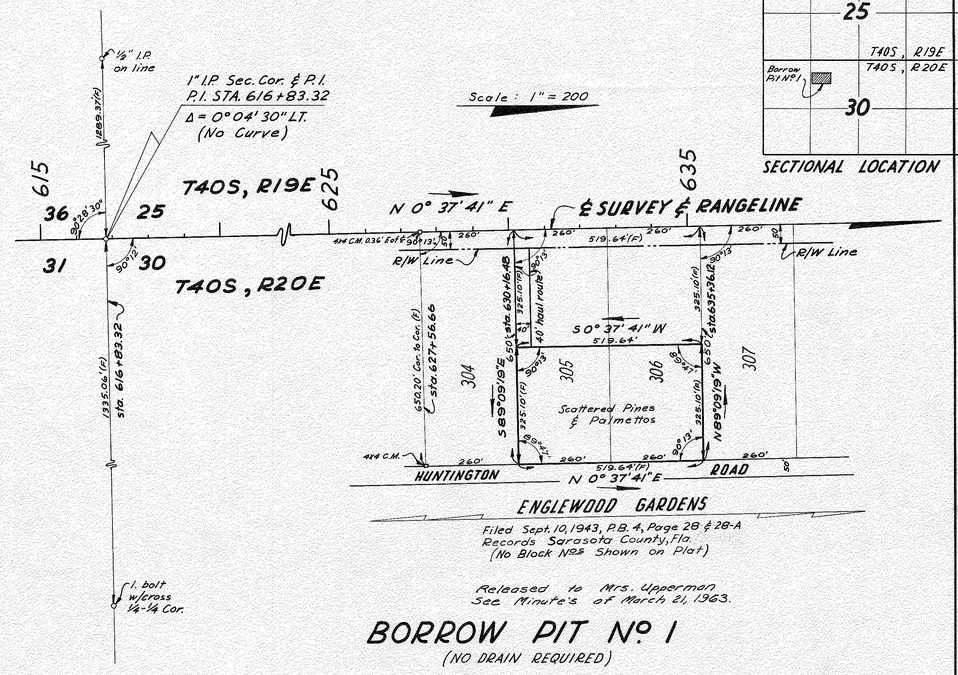

BORROW PIT Nº 1
(NO DRAIN REQUIRED)

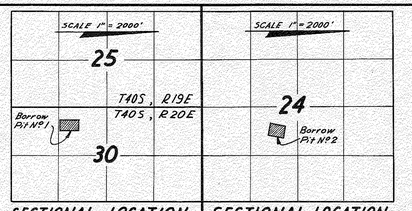

SECTIONAL LOCATION

SECTIONAL LOCATION

SEC. 24
T40S R19E

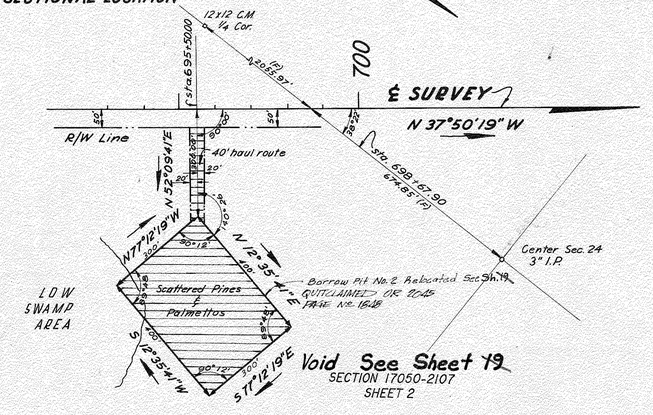

Void See Sheet 19
SECTION 17050-2107
SHEET 2

BORROW PIT Nº 2
(NO DRAIN REQUIRED)

SECTIONAL LOCATION

SEC. 14
T40S R19E
SCALE 1" = 200'

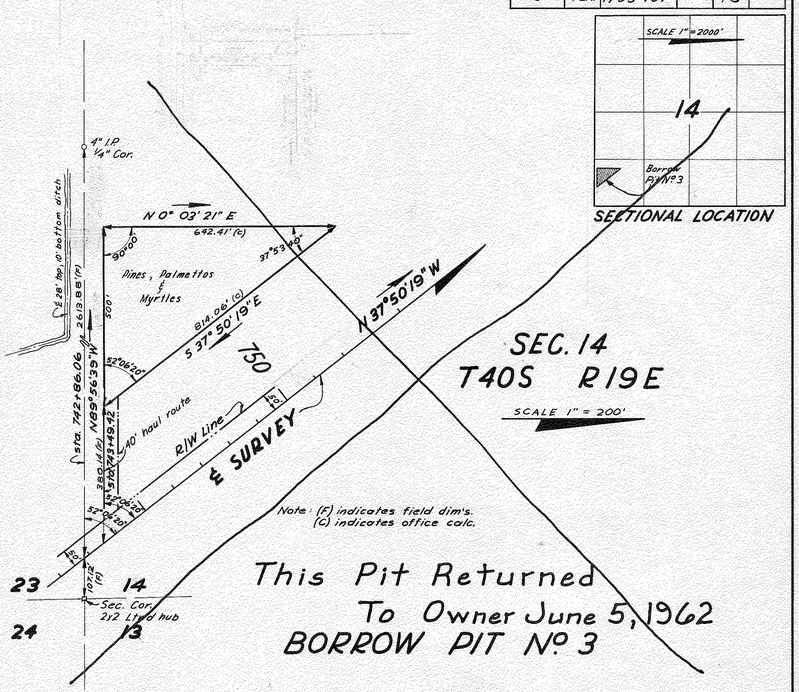

This Pit Returned
To Owner June 5, 1962
BORROW PIT Nº 3

SEC. 14, T40S, R19E
SCALE: 1" = 300'

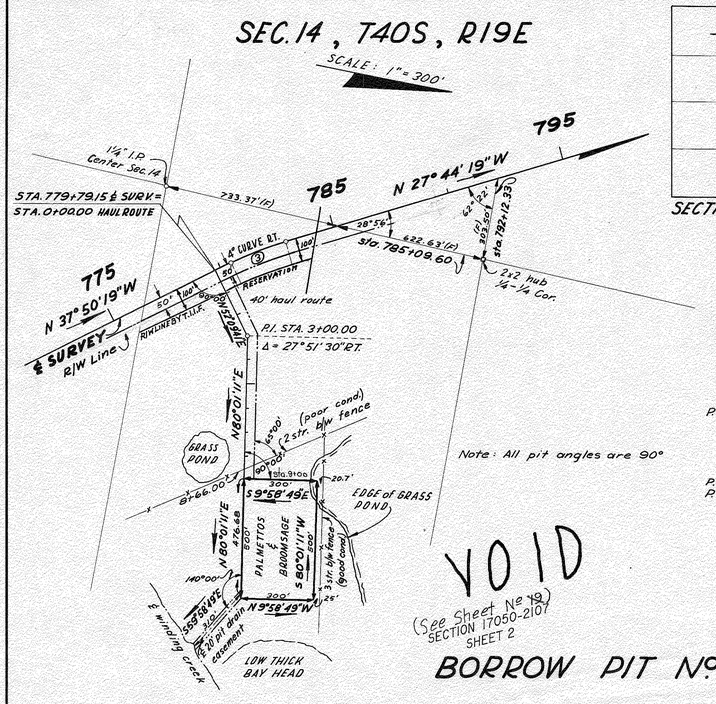

CURVE Nº ③
P.I. STA. 781+72.33
Δ = 10°06' RT.
D = 4° 00'
T. = 126.90'
L = 252.50'
R = 1432.40'
P.C. STA. 780+45.74
P.T. STA. 782+98.24

Note: All pit angles are 90°

VOID
(See Sheet Nº 19)
SECTION 17050-2107
SHEET 2

BORROW PIT Nº 4

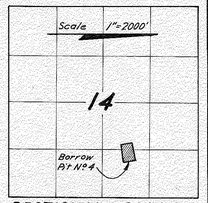

SECTIONAL LOCATION

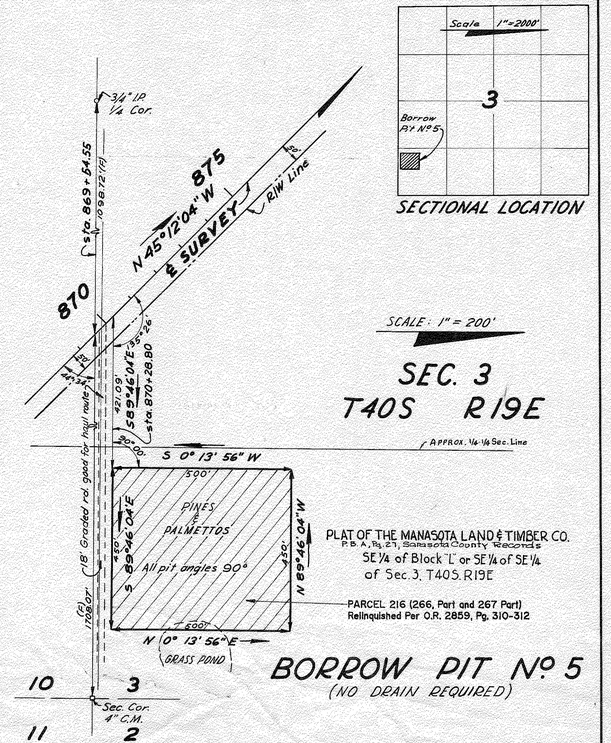

PLAT OF THE MANASOTA LAND & TIMBER CO.
P.B.A., Pg. 21, Sarasota County Records
SE¼ of Block 'L' or SE¼ of SE¼ of Sec. 3, T40S. R19E

PARCEL 216 (266, Part and 267 Part)
Relinquished Per O.R. 2859, Pg. 310-312

BORROW PIT Nº 5
(NO DRAIN REQUIRED)

SECTIONAL LOCATION

SEC. 3
T40S R19E
SCALE: 1" = 200'

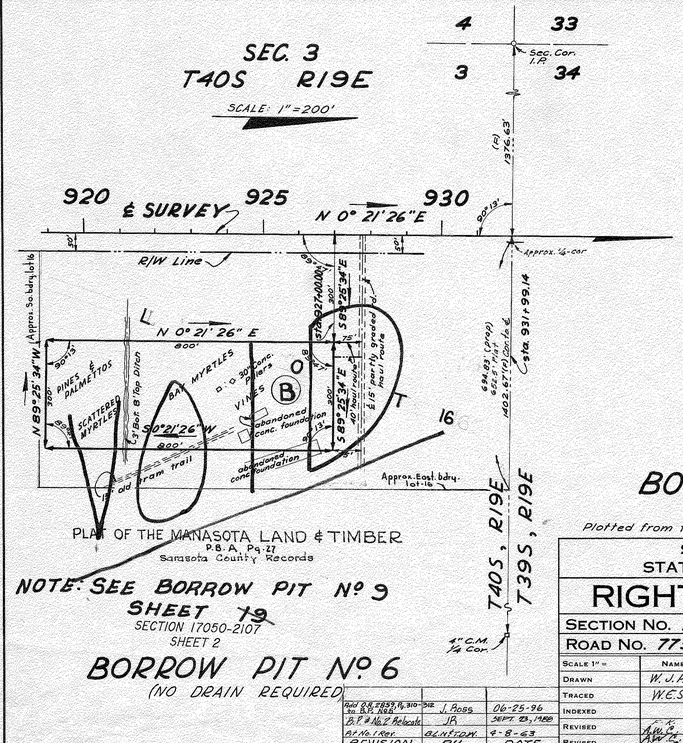

PLAT OF THE MANASOTA LAND & TIMBER
P.B.A. Pg. 27
Sarasota County Records

NOTE: SEE BORROW PIT Nº 9
SHEET 19
SECTION 17050-2107
SHEET 2

BORROW PIT Nº 6
(NO DRAIN REQUIRED)

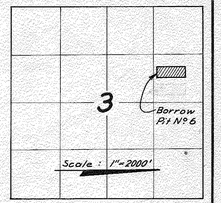

SECTIONAL LOCATION

BORROW PITS

Plotted from field book Nº 377693

STATE OF FLORIDA
STATE ROAD DEPARTMENT

RIGHT OF WAY MAP

SECTION No. 1705-107

ROAD No. 775 SARASOTA COUNTY

Scale 1" =	Names	Dates	Approved by
Drawn	W.J.P.	5-29-58	E. M. Johnson DIVISION ENGINEER
Traced	W.E.S.	6-3-58	
Indexed			C. E. West 10-27-58
Revised	J.H.P.	8-9-58	STATE HIGHWAY ENGINEER
Revised	J.H.P.	6-16-59	
Revised	J.H.P.	12-22-59	
		1-12-60	

REVISION	BY	DATE
Add O.R. 2859 Pg. 310-312 Sec. 3, T40S, R19E	J. Boss	06-25-96
B.P.# 1 & 2 Relocate	JA	SEPT. 23, 1980
B.P. No. 1 Rev.	GLN/TCM	8-8-63

CHECKED: W.E.D. & D.C. 6-10-58
W.E.S. 7-22-58
J.H.P. 7-6-61
J.H.P. 6-12-62

16


FED. ROAD DIV. NO.	STATE	SEC. AND JOB NO.	FISCAL YEAR	SHEET NO.	TOTAL SHEETS
3	FLA.	1705-107		17	

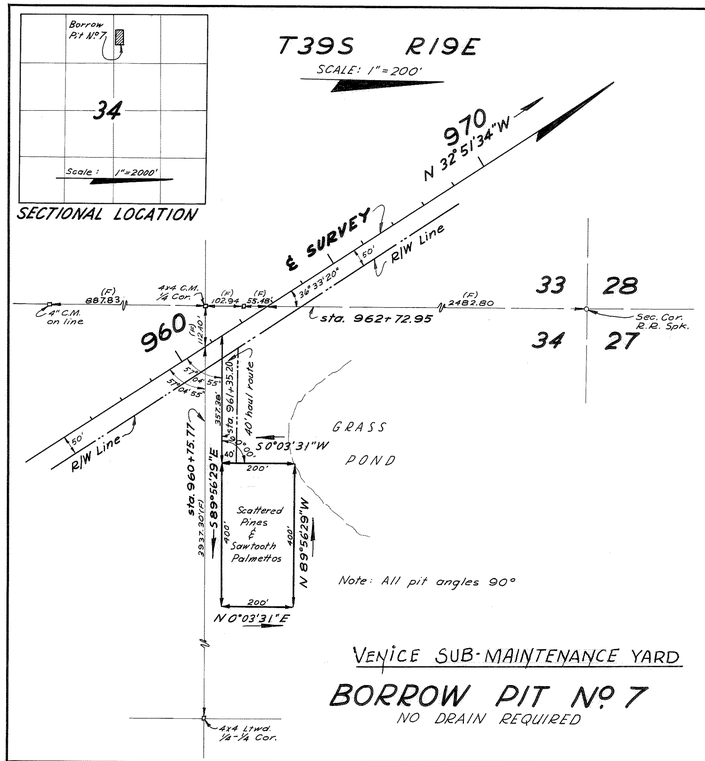

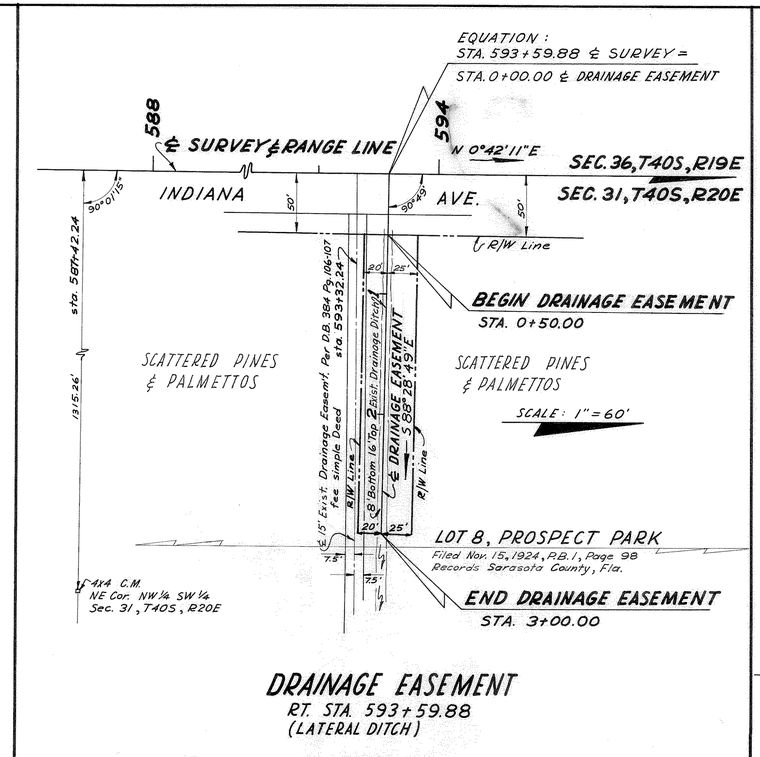

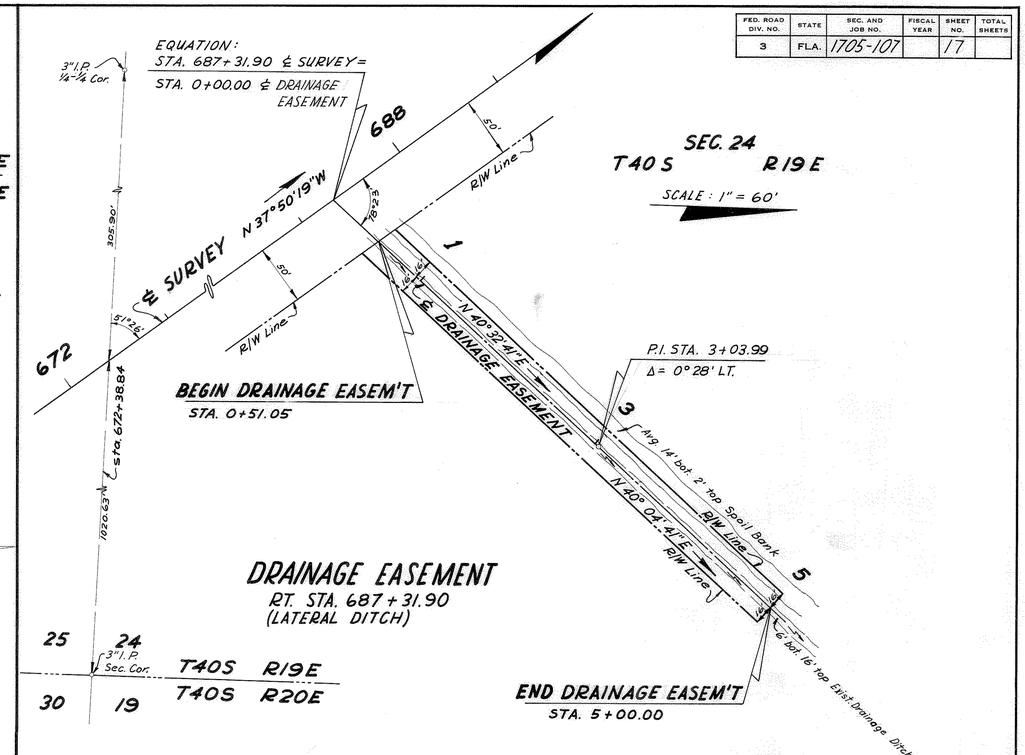

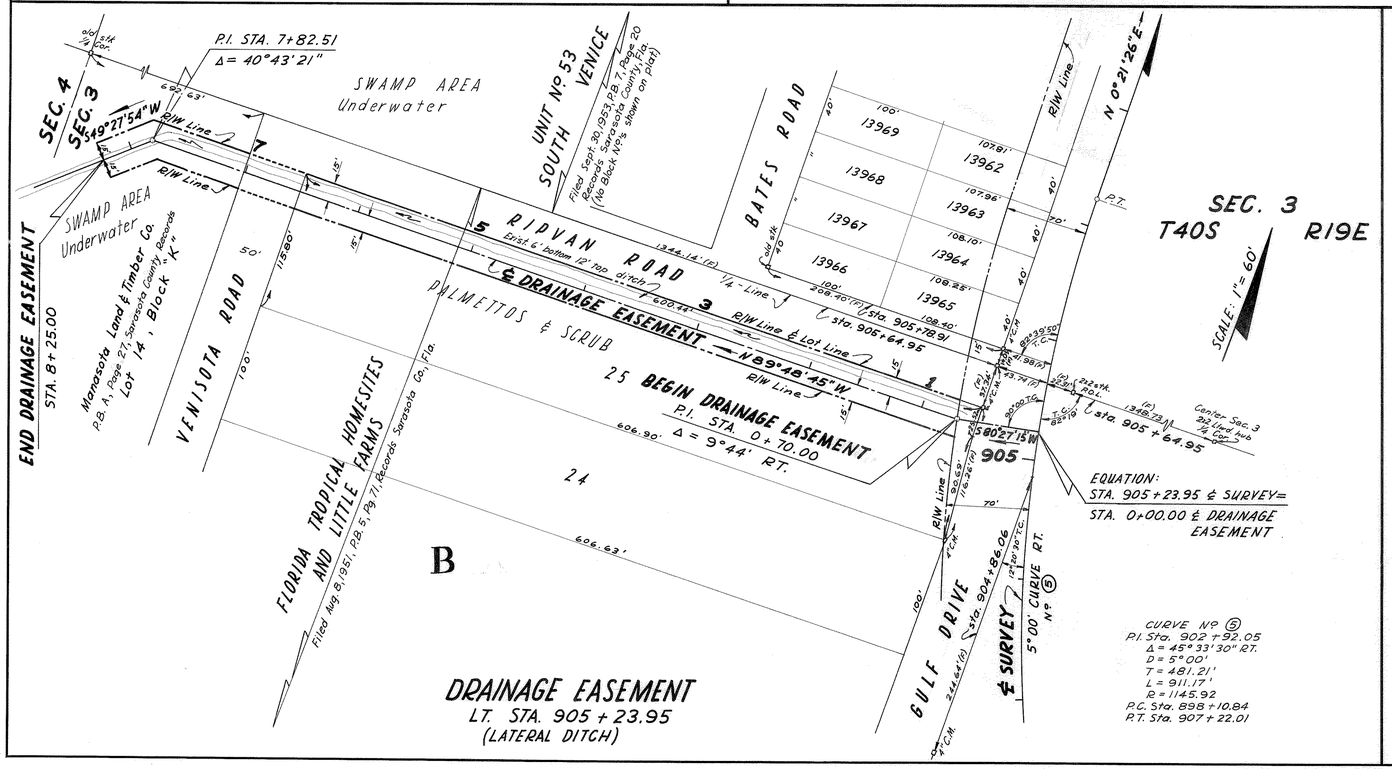

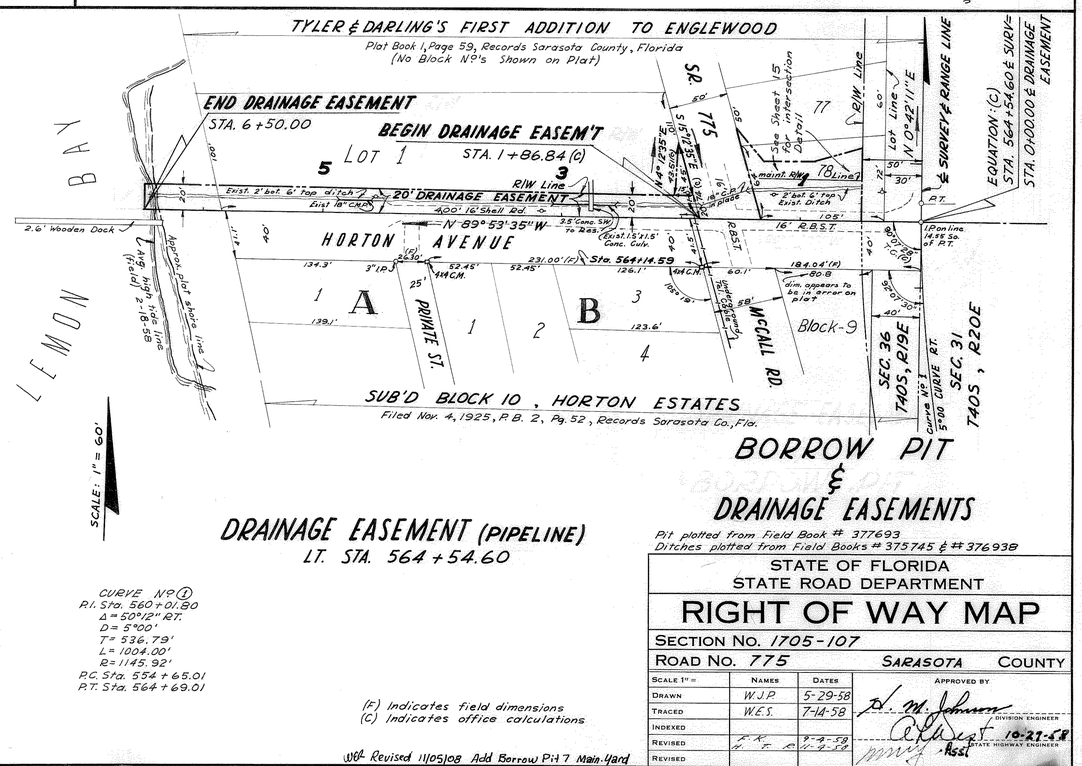

CURVE No 1
P.I. Sta. 560+01.80
Δ = 50°12" RT.
D = 5°00'
T = 536.79'
L = 1004.00'
R = 1145.92'
P.C. Sta. 554+65.01
P.T. Sta. 564+69.01

(F) Indicates field dimensions
(C) Indicates office calculations

Ltr. Revised 11/05/08 Add Borrow Pit 7 Main Yard

STATE OF FLORIDA
STATE ROAD DEPARTMENT

RIGHT OF WAY MAP

SECTION No. 1705-107

ROAD No. 775 SARASOTA COUNTY

	NAMES	DATES
SCALE 1"=		
DRAWN	W.J.P.	5-29-58
TRACED	W.E.S.	7-14-58
INDEXED		
REVISED	P.K.	9-4-58
REVISED	P.K. & P.E.P.	10-9-58
REVISED		

APPROVED BY
D. M. Johnson
DIVISION ENGINEER
10-27-58
STATE HIGHWAY ENGINEER

CHECKED: D.C. (P.T.) 6-10-58
M.K.D. (Pitches) 7-17-58

17