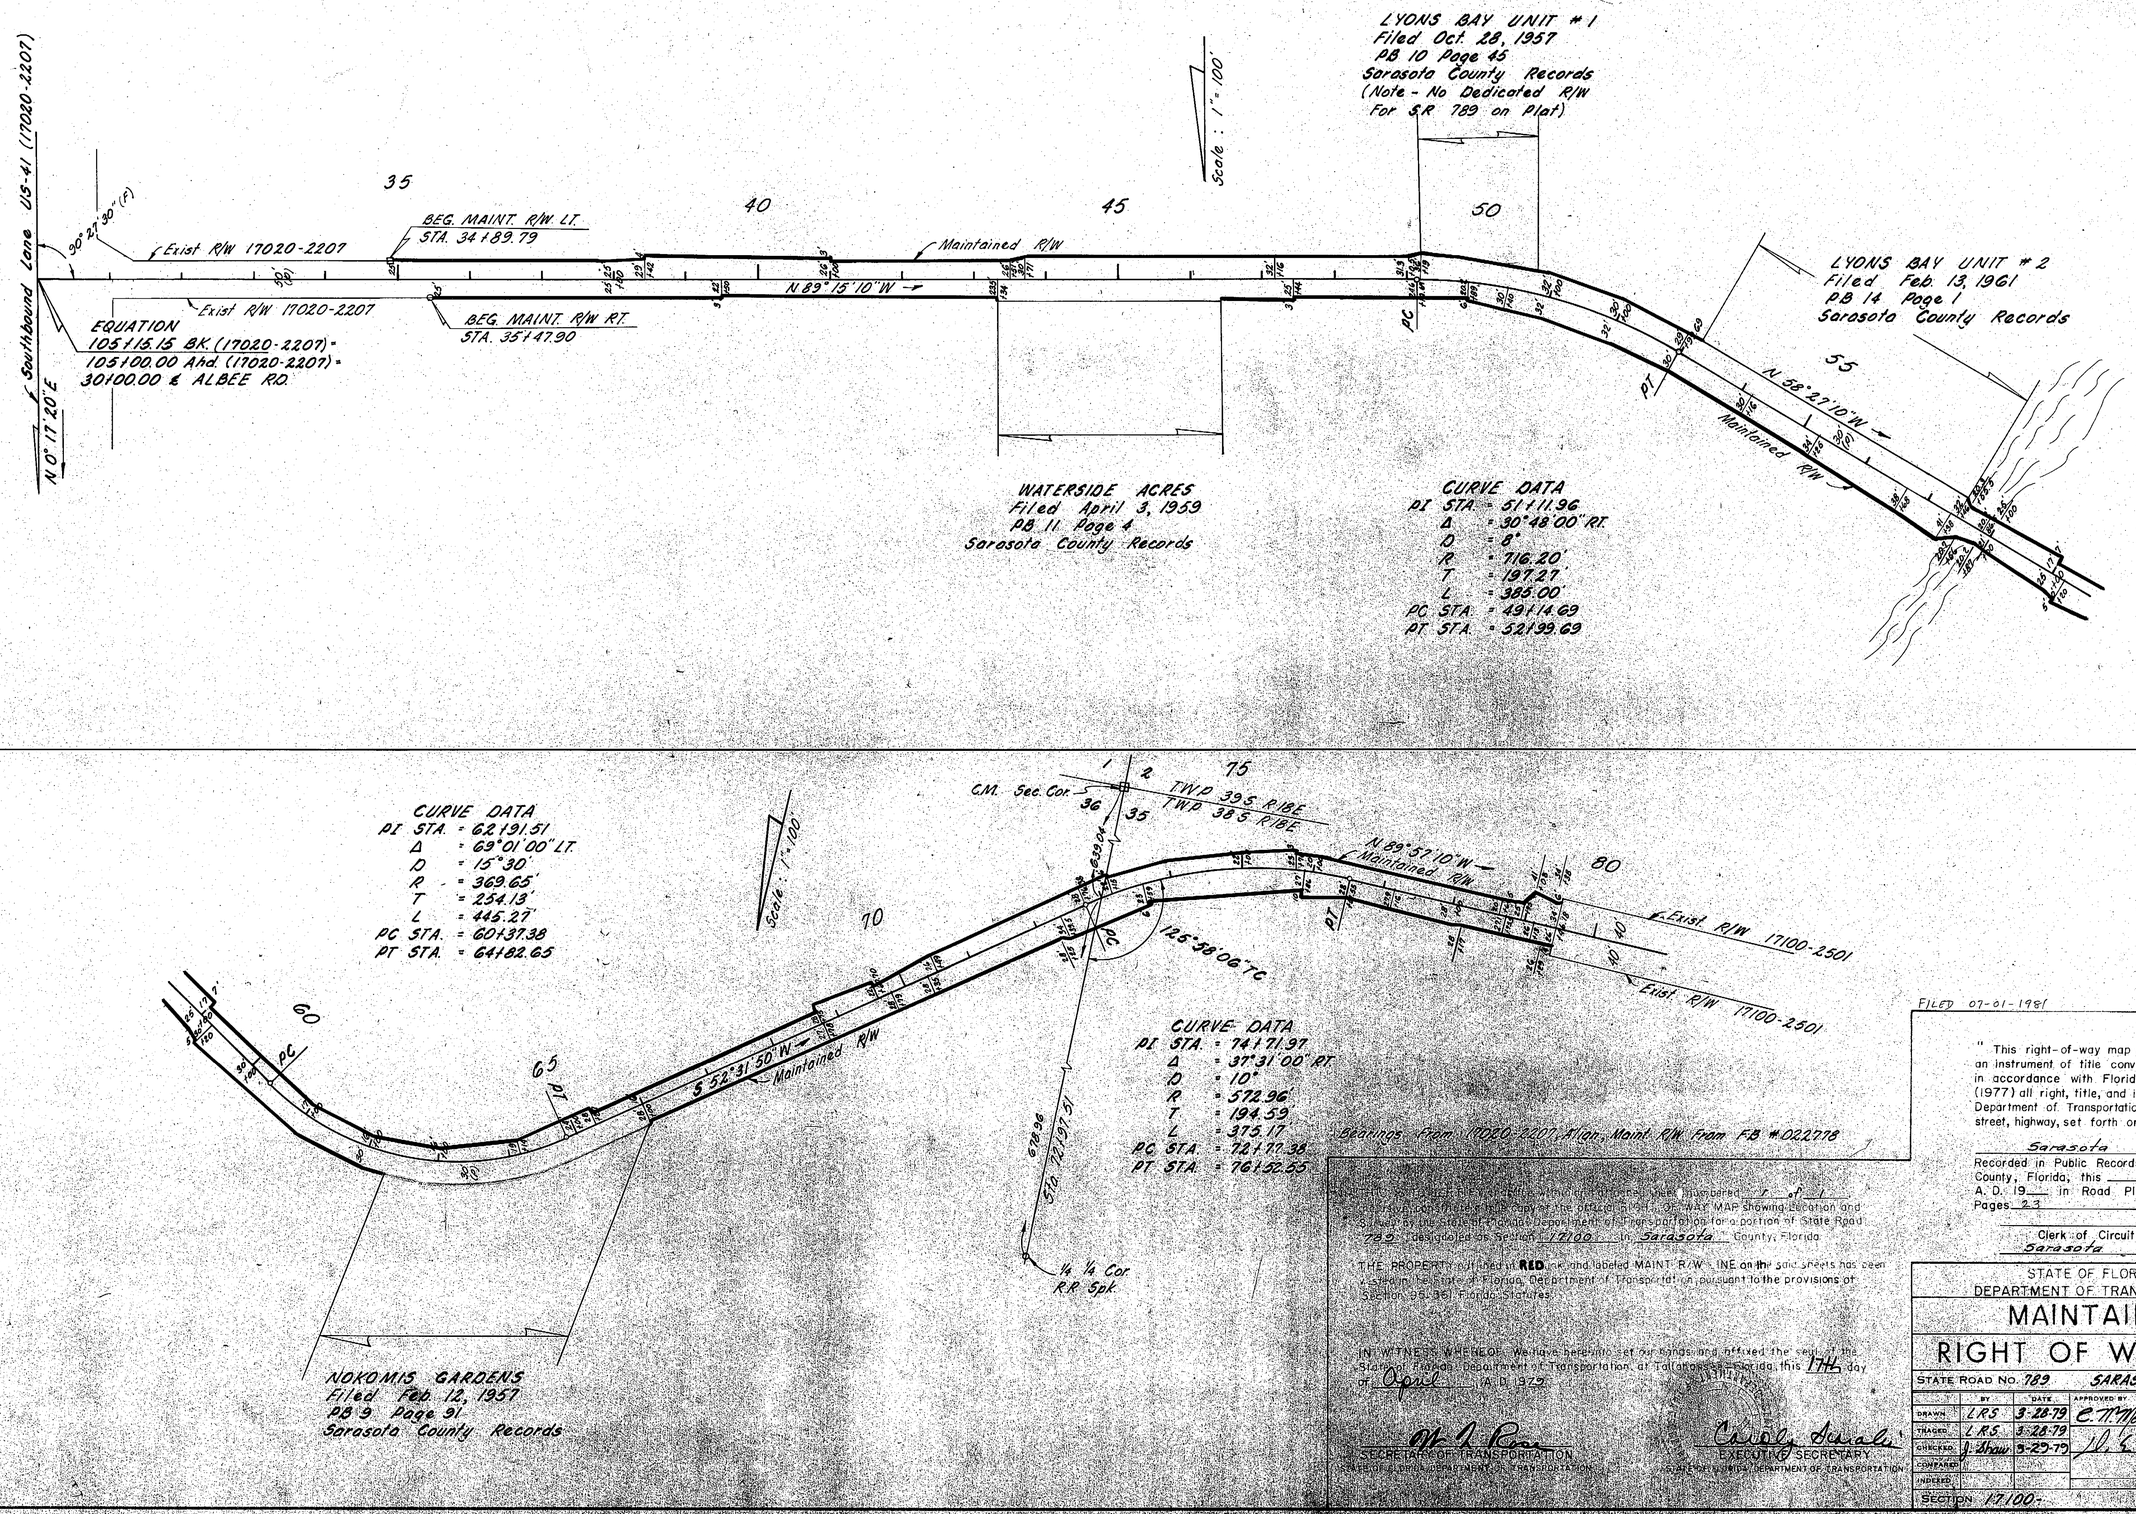

FILED 07-01-1981

" This right-of-way map when recorded is an instrument of title conveyance, transferring in accordance with Florida Statutes 337.29 (1977) all right, title, and interest of the Florida Department of Transportation in the road, street, highway, set forth on this map to Sarasota County."

Recorded in Public Records of Sarasota County, Florida, this ____ day of ____ A. D. 19__ in Road Plat Book 2 Pages 23

Clerk of Circuit Court
Sarasota County, Florida

THE PROPERTY outlined in **RED** ink and labeled MAINT. R/W LINE on the said sheets has been vested in the State of Florida, Department of Transportation pursuant to the provisions of Section 95.36, Florida Statutes.

IN WITNESS WHEREOF, we have hereunto set our hands and affixed the seal of the State of Florida, Department of Transportation, at Tallahassee, Florida, this 17th day of April, A.D. 1979.

SECRETARY OF TRANSPORTATION
STATE OF FLORIDA, DEPARTMENT OF TRANSPORTATION

EXECUTIVE SECRETARY
STATE OF FLORIDA, DEPARTMENT OF TRANSPORTATION

STATE OF FLORIDA
DEPARTMENT OF TRANSPORTATION

MAINTAINED RIGHT OF WAY MAP

STATE ROAD NO. 789 SARASOTA COUNTY

	BY	DATE	APPROVED BY	DATE
DRAWN	LRS	3-28-79	C. M. Monte De Occa	3-29-79
TRACED	LRS	3-28-79		CHIEF ENGINEER
CHECKED	J. Shaw	3-29-79		4-2-79
COMPARED				ENGINEER OF RIGHT OF WAY
INDEXED				DATE
				STATE RIGHT OF WAY ENGINEER

SECTION 17100- SH. 1 of 1

A