FED. ROAD DIV. No.	STATE	SEC. AND JOB No.	FISCAL YEAR	SHEET No.	TOTAL SHEETS
3	FLA.	4602-110	'49	1	1

21

SEC. 14, T-4-S, R-14-W

℄ BEARINGS ESTABLISHED FROM TRIANG. STA. BRITTON 1934

BEGIN JOB NO. 4602-110
STATION 11+25.0

END JOB NO. 4602-110
STATION 34+00

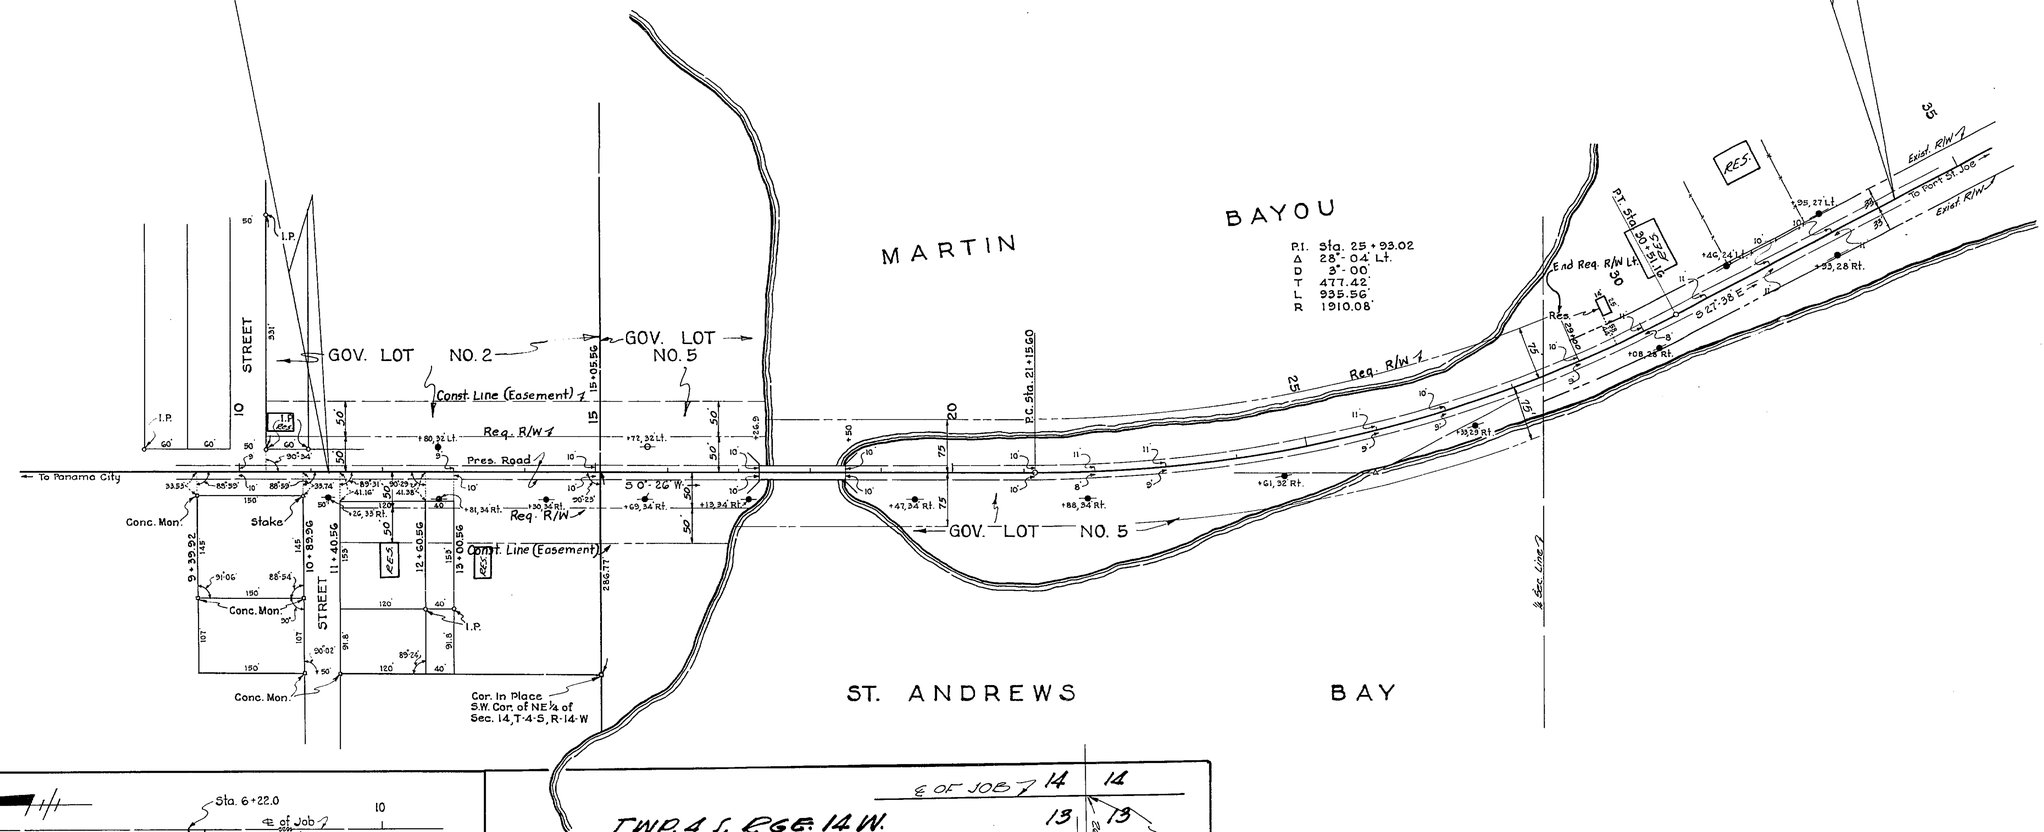

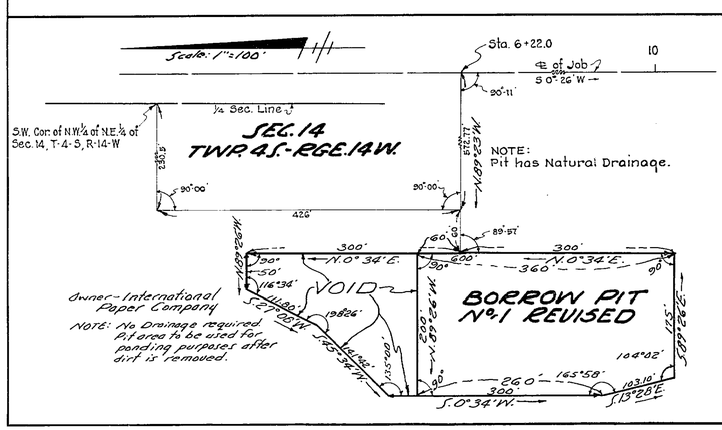

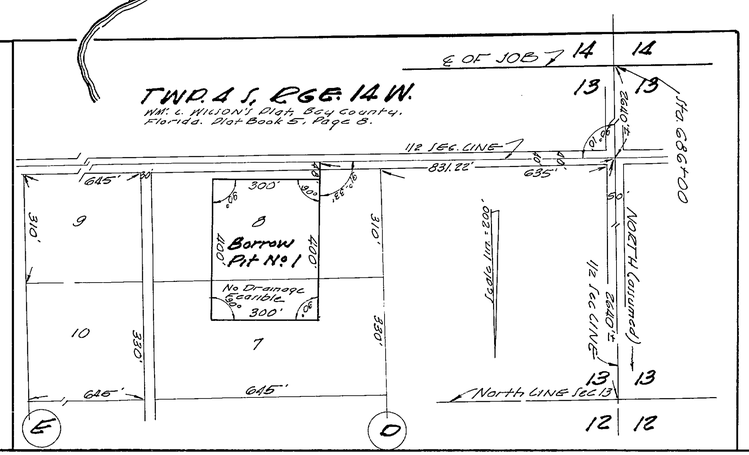

REQUIRED R/W WIDTH

STATE OF FLORIDA
STATE ROAD DEPARTMENT

RIGHT OF WAY MAP

SECTION No. 4602-110

ROAD No. 30 BAY COUNTY

SCALE 1"=100'	NAMES	DATES	APPROVED BY
DRAWN	W.P.	6-22-49	
TRACED	W.P.	6-22-49	DIVISION ENGINEER
INDEXED			
REVISED	RSD	6-13-53	
REVISED	[illegible]	7-12-79	STATE HIGHWAY ENGINEER
REVISED	RS-P.E.	4/15/80	
	BW-MLD	3-18-80	