F.A. PROJECT NO.	SHEET NO.
N/A	

T-2-S, R-14-W

PI STA. 243+19.53
Δ- 35° 19' 14" (RT)
D - 4° 00' 00"
L - 883.011'
T - 456.04'
R - 1,432.39'
PC STA. 238+63.49
PT STA. 247+46.50

LEGEND

(C)	-COMPUTED	P.C.	-POINT OF CURVATURE
℄	-CENTERLINE	P.I.	-POINT OF INTERSECTION
C.R.	-COUNTY ROAD	℘	-PROPERTY LINE
(FA)	-FIELD ADJUSTED	P.L.S.	-PROFESSIONAL LAND SURVEYOR
D	-DEGREE	P.T.	-POINT OF TANGENCY
BK.	-BACK	R	-RADIUS/RANGE
(F)	-FIELD	°	-DEGREES
F.A.	-FEDERAL AID	R.L.S.	-REGISTERED LAND SURVEYOR
AHD.	-AHEAD	R/W	-RIGHT OF WAY
S.F.	-SQUARE FEET	SEC.	-SECTION
L	-LENGTH	STA.	-STATION
EXIST.	-EXISTING	'	-FEET/MINUTES
NO.	-NUMBER	T	-TANGENT/TOWNSHIP
N/A	-NOT APPLICABLE	"	-INCHES/SECONDS
N	-NORTH	Δ	-DELTA ANGLE
E	-EAST	PRELIM	-PRELIMINARY
W	-WEST	W.P.I.	-WORK PROJECT ITEM
S	-SOUTH	T.C.E.	-TEMPORARY CONSTRUCTION EASEMENT
RT	-RIGHT	REQ.	-REQUIRED

GENERAL NOTES:

1. THE BEARINGS SHOWN HEREON ARE BASED ON GRID BEARINGS AS TIED TO B.L.C. NO. 46-91-A16 AND 46-91-A15 WHICH WERE ESTABLISHED BY TRAVERSE FROM LYNN TRIANGULATION STATION TO DUMA TRIANGULATION STATION.
2. PROPERTY BOUNDARIES DETERMINED FROM FIELD SURVEY, PLATS OF RECORD AND RECORD TITLE.
3. UNDERGROUND FOUNDATION ENCROACHMENTS NOT LOCATED.
4. RIGHT OF WAY MONUMENTS TO BE SET AFTER CONSTRUCTION OF PROJECT IS COMPLETE..
5. ONLY FIXED IMPROVEMENTS PERTINENT TO THE PARCELS TO BE ACQUIRED ARE SHOWN. FIXED INTERIOR IMPROVEMENTS NOT LOCATED.
6. THIS RIGHT OF WAY MAP WAS PREPARED FOR THE PURPOSE OF PREPARING LEGAL LAND DESCRIPTIONS, ACQUISITION DOCUMENTS, MONUMENTATION, PROPERTY MANAGEMENT AND AS AN AID IN THE APPRAISAL OF THE RIGHT OF WAY REQUIRED FOR TRANSPORTATION FACILITIES.
   THIS MAP IS NOT A SURVEY.
7. THIS RIGHT OF WAY MAP IS SUPPORTED BY A MAINTENANCE MAP DATED AUGUST 20, 1991, PREPARED UNDER THE RESPONSIBLE CHARGE OF JOHN D. JOHNSON, FLORIDA REGISTERED LAND SURVEYOR NUMBER 1499. CERTIFIED COPIES OF THIS SURVEY ARE FILED OF RECORD IN THE DISTRICT 3 OFFICE IN CHIPLEY.

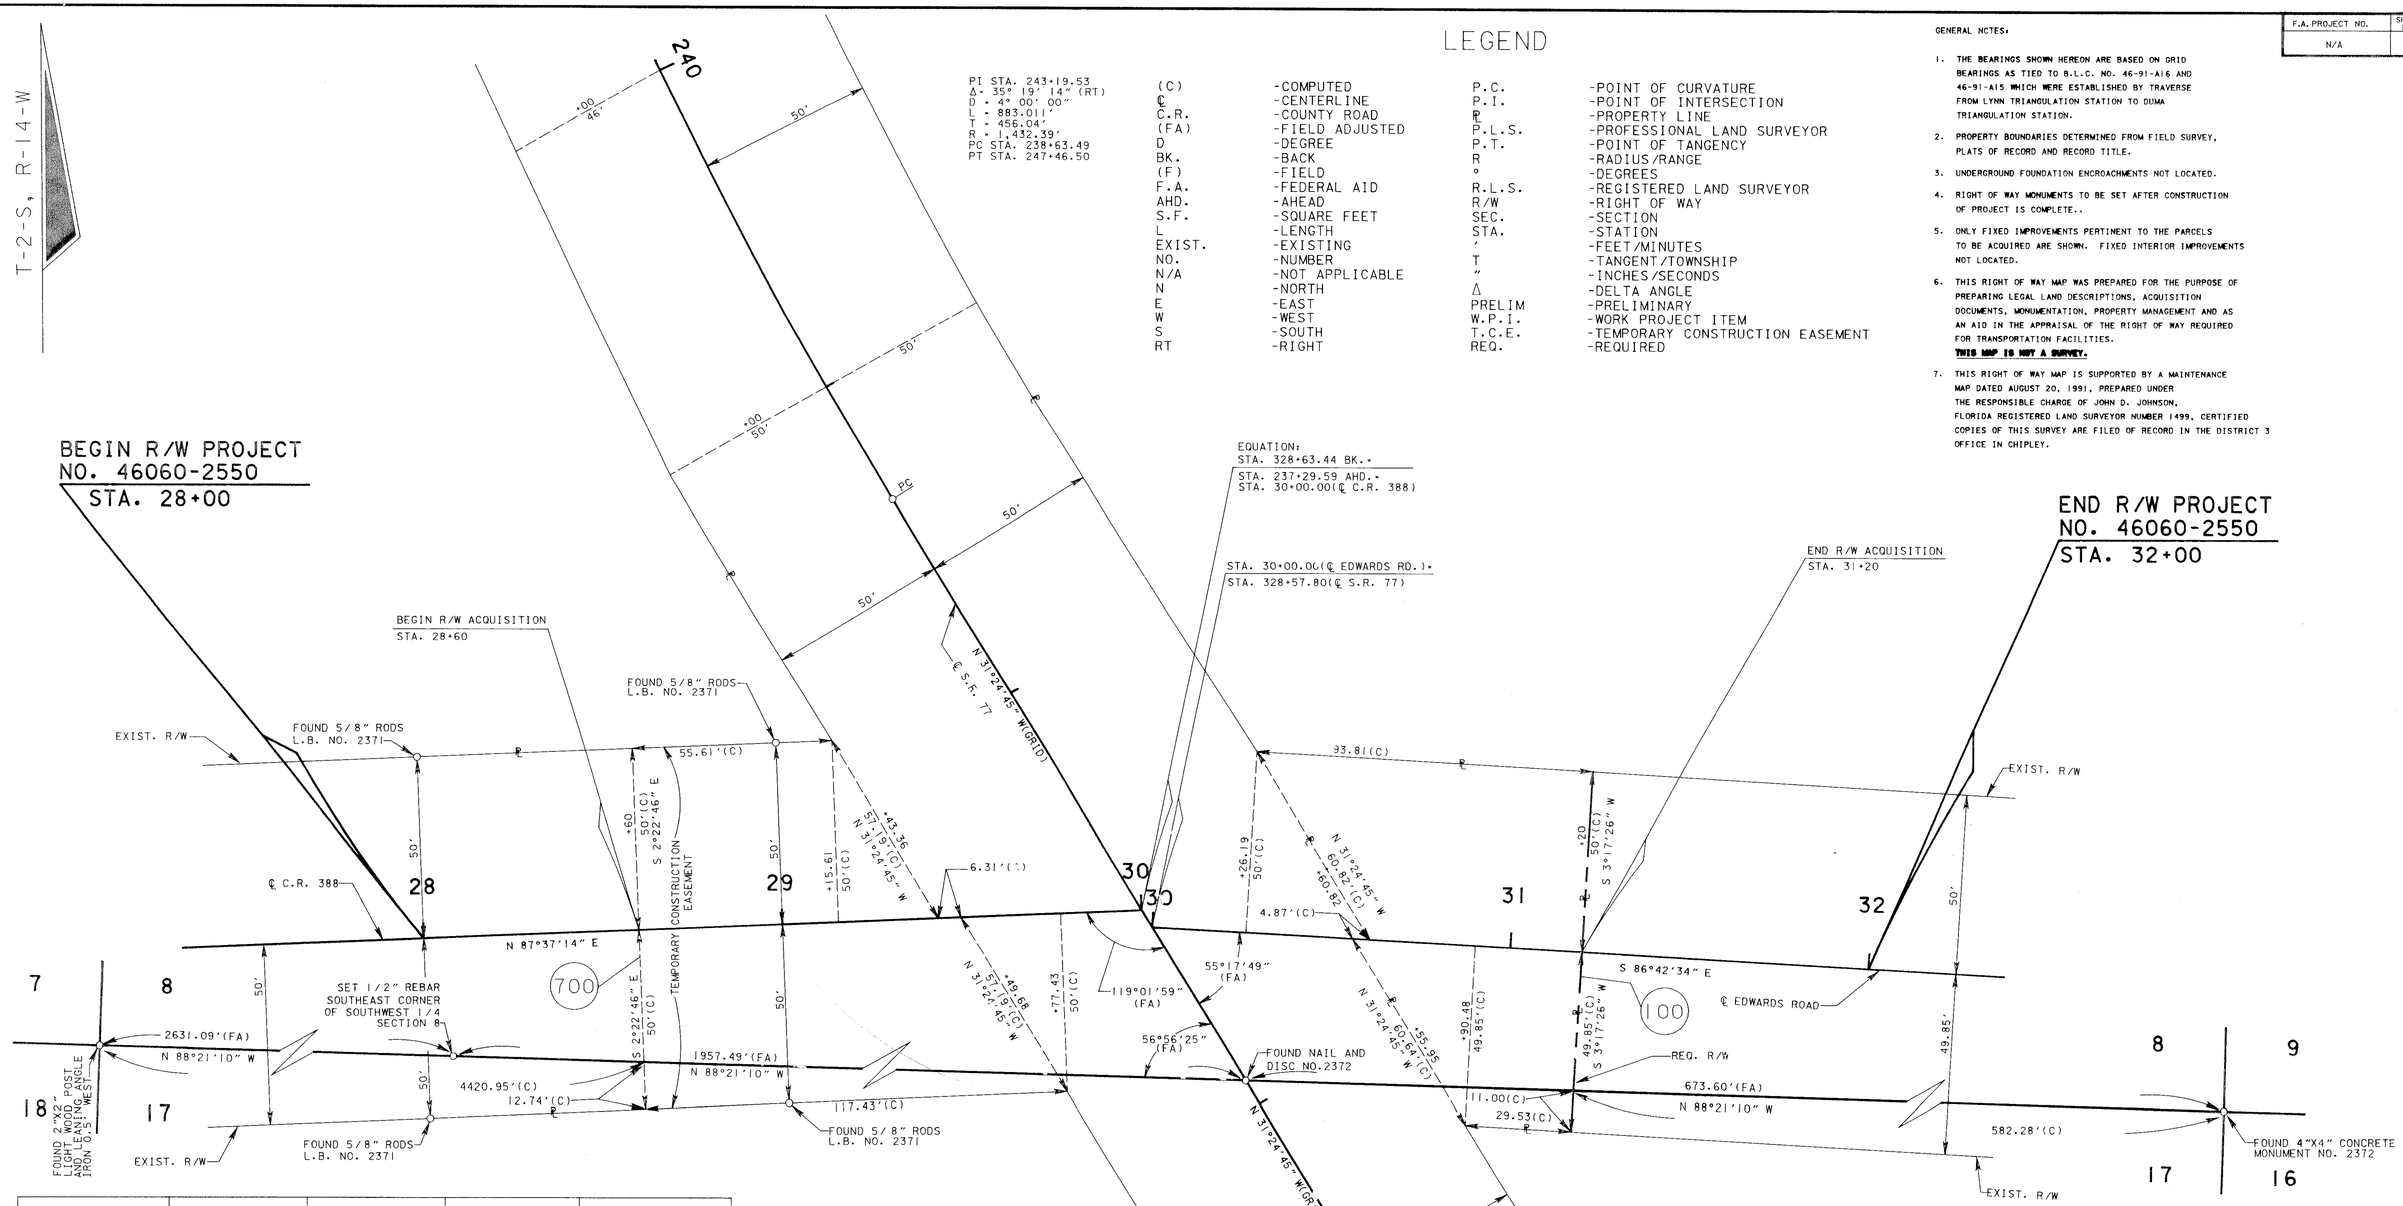

STATION	X	Y	CONVERGENCE	SCALE FACTOR
STA. 238+63.49	1634034.303	482722.803	-0°34'58.38"	0.99995208
STA.327+00.00	1633214.576	491423.413	-0°35'03.59"	0.99995329

TABLE OF OWNERSHIPS

PARCEL NO.	SHEET NO.	NAME	AREA TAKEN	REMAINDERS RIGHT	REMAINDERS LEFT	COMMENTS	RECORDING DATA
100	1	BAY COUNTY	6157 S.F.	——	——		
700	1	BAY COUNTY	8652 S.F.	——	——	T.C.E.	

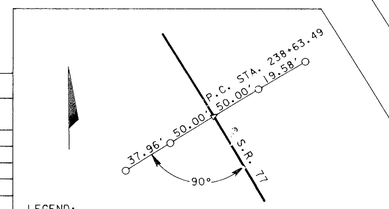

LEGEND:
O-P.K. NAIL WITH L.S. NO. 1499 BRASS DISC.
Δ-1/2" STEEL REBAR L.B. NO. 4346 WITH YELLOW CAP.

REFERENCE POINT
NOT TO SCALE

THIS MAP IS NOT A SURVEY.

FLORIDA DEPARTMENT OF TRANSPORTATION
RIGHT OF WAY MAPPING

RIGHT OF WAY MAP

STATE ROAD NO.77 — BAY COUNTY

	BY	DATE	APPROVED BY	DATE
PRELIM	RGN	06-29-94		
FINAL	RGN	07-07-94	R.A. Hood	7-15-94
CHECKED	RGM	07-01-94	DISTRICT SURVEYOR ADMINISTRATOR	

MAPS PREPARED BY: THIRD DISTRICT
FIELD BOOK NO.'S: N/A
W.P.I. NO. 3110330
SCALE: 1" = 20'
SECTION 46060-2550
SHEET 1 OF 1

REVISION	BY	DATE

STATE ROAD 77 FROM COUNTY ROAD 388 TO WASHINGTON COUNTY LINE