FED. ROAD DIST. No.	STATE	FED. AID PROJ. No.	FISCAL YEAR	SHEET NO.	TOTAL SHEETS
8	FLA.	908	1936	1	2.

Book No. 11890, 11365, 12465, 11891, 11892

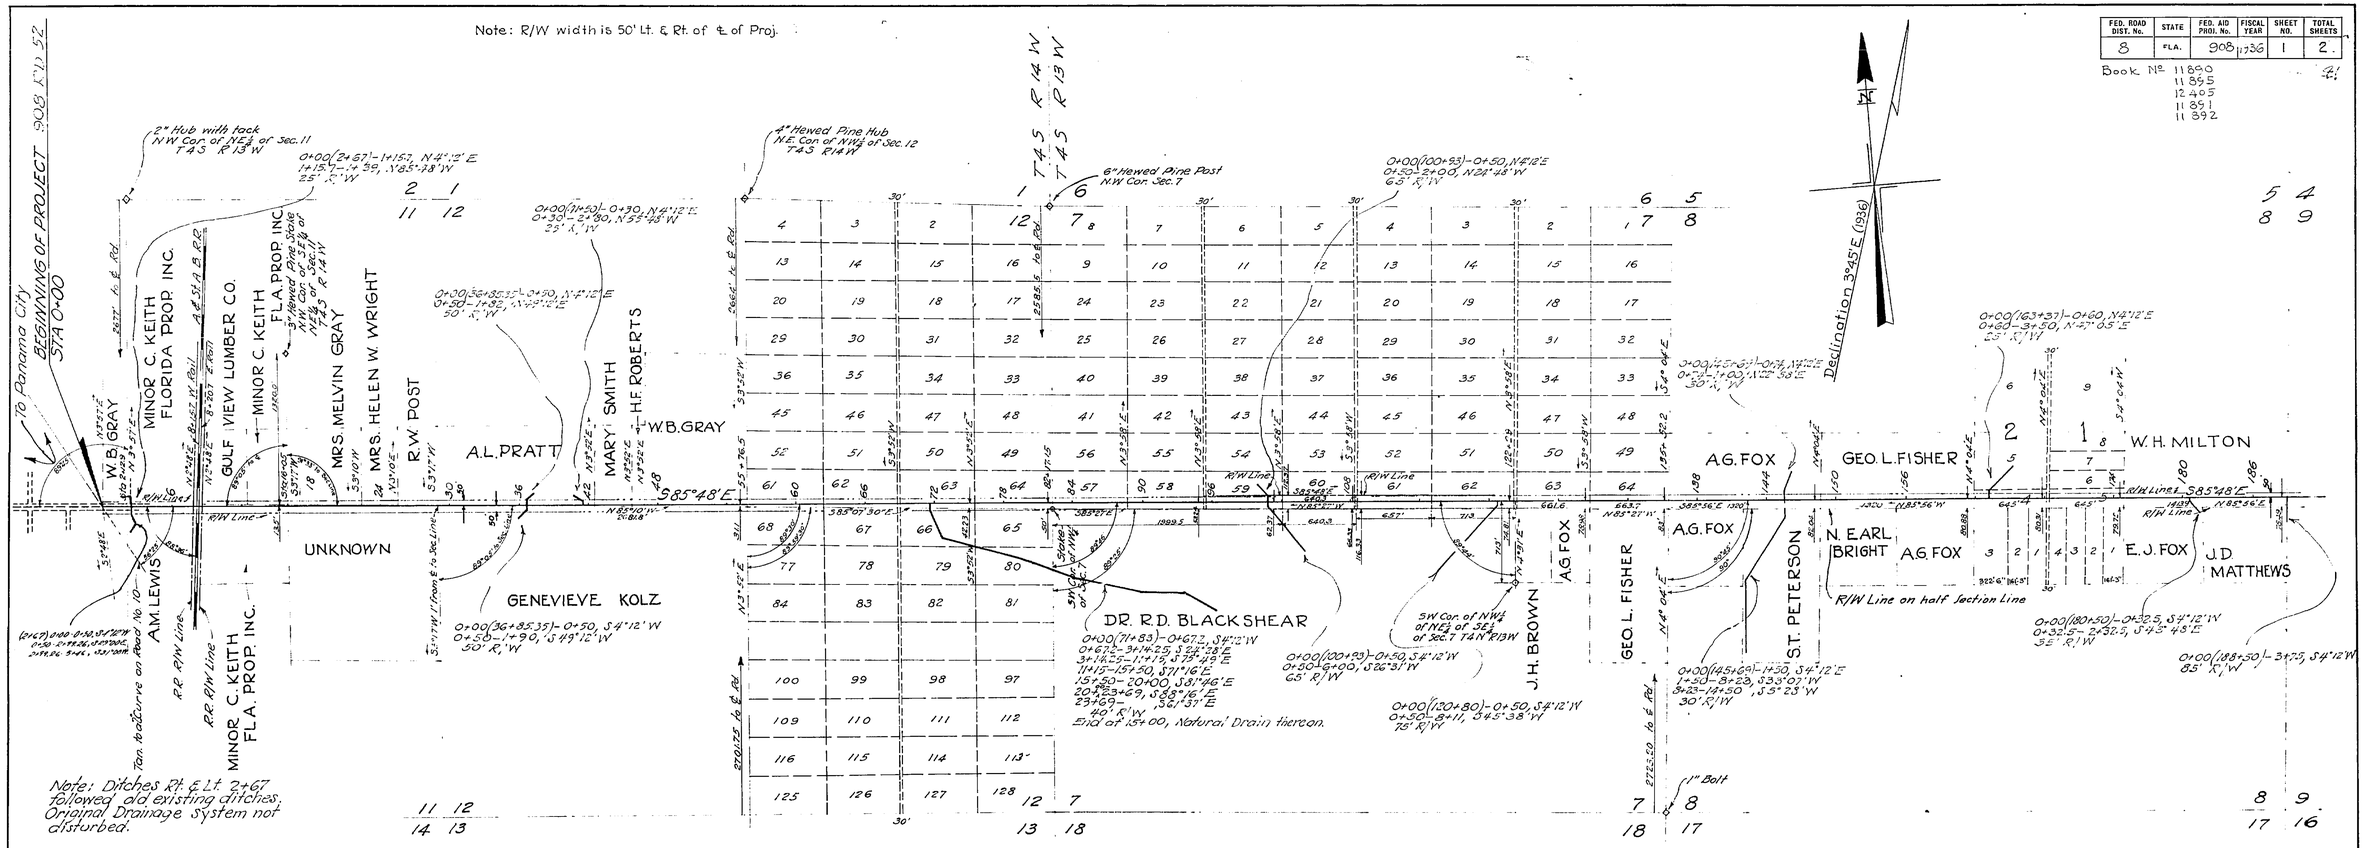

S.R.D. No.	Grantor	Instrument	Date of Execution	Recorded Book	Recorded Page	Clerk's No.	Remarks
1	Panama City Inv. Co.	Easement	12-3-38	72	231	44232	B.P.
2	" " "	"	12-3-38	"	229	44231	"
3	D.E. Saunders & Mary S. Blount	"	12-[illegible]-38	"	370	370	Re Conveyed
4	Geo. L. Fisher et ux	P. Esmt.	10-1-36	"	214	44203	Ditch
5	St. Andrews Bay Lbr. Co.	Q.C. Deed	10-16-36	"	217	44205	R/W
6	Aubrey B. Saunders et al, trustees	" "	11-17-36	"	213	44202	"
7	Panama City Inv. Co.	" "	10-15-36	"	219	44206	"
8	W.M. Marshall	" "	10-23-36	69	82	39695	"
9	Gulf View Lbr. Co.	" "	10-23-36	72	464	44764	"
10	Clara Frantz	" "	11-2-36	"	463	44763	"
11	Percy Clifton et ux	" "	10-26-36	69	78	39690	"
12	J.R. Bradley et ux	" "	10-26-36	"	76	39689	"
13	John Silcox et ux	" "	10-23-36	"	80	39692	"
14	Lyman P. Womble et ux	" "	10-16-36	"	79	39691	"
15	J.T. Meredith et ux	" "	10-23-36	66	445	39693	"
16	A.B. Parks et ux	" "	10-23-36	"	446	39694	"
17	B.L. Lee et ux	" "	10-26-36	69	83	39696	"
18	Beulah Schmidt et vir	" "	10-27-36	"	84	39697	"
19	Walter Evans et ux	" "	10-23-36	"	85	39698	"
20	A.G. Fox et ux	" "	10-1-36	"	86	39699	"
21	Geo. L. Fisher et ux	" "	10-1-36	"	88	39700	"
22	H.F. Roberts et ux	" "	10-23-36	"	90	39702	"
23	R. Smith et ux	" "	10-13-36	"	89	39701	"
24	Stella Broxson et vir	" "	10-23-36	"	92	39703	"
25	Mrs. Lillie Belle Nesley	" "	10-23-36	66	467	39704	"
26	Mrs. Bonnie Canfield et vir	" "	10-23-36	"	468	39705	"
27	Marvy Smith et ux	" "	10-13-36	"	470	39706	"
28	A.W. Gilbert et ux	" "	9-28-36	"	471	39707	"
29	Coastal Lands, Inc.	" "	10-23-36	"	472	39708	"
30	A.M. Lewis, Inc.	" "	10-23-36	"	474	39709	"
31	A.L. Pratt et ux	" "	11-13-36	"	477	39712	"
32	C.W. Donley et ux	Q.C. Deed	11-13-36	66	478	39713	R/W
33	Dollie Britt et vir	P. Esmt.	11-10-36	"	479	39714	Ditch
34	Paul Burnett	Q.C. Deed	11-24-36	"	481	39814	R/W
35	Mildred Williams et al	" "	11-4-36	69	75	39688	"
36	R.F. George & H.A. Pledger, Guardian	" "	9-16-36	66	475	39711	"
37							
38	H.G. Fannin	Letter of Auth.	10-13-41	Sketch Attached			B.P.
39	A.M. Lewis	Q.D. Easement	7-29-47	116	331		R/W

The above shows existing alignment as of Sept. 5, 1939.

Div. Engr. of R/W

ST. ANDREWS BAY DEVELOPMENT CO.
SUBDIVISION OF E½ OF SEC. 12 T4S R14W / N½ OF SEC. 7 T4S R13W

LOT NO.	GRANTOR	LOT NO.	GRANTOR
61	W.B. GRAY	57	L.P. WOMBLE
62	UNKNOWN	58	IRVIN J. BYRD
63	W.M. MARSHALL	59	G.H. BURNETT
64	A.B. PARKS	60	UNKNOWN
65	TOM ANSLEY	61	MILDRID WILLIAMS
66	UNKNOWN	62	UNKNOWN
67	JACK BLOUNT	63	CLARA A. FRANTZ
68	J.C. BRAHIER, EST.	64	GEO. L. FISHER

LILLIAN CARLISLE PLAT OF BLOCK 1 & BLOCK 2 OF THE SW¼ OF NE¼ OF SEC. 8 T4S R13W

BLOCK	LOT	GRANTOR
1	5	R.F. GEORGE
2	4	HOWARD BRANNING

S.R.22 SCALE 1" = 600' 4608

STATE OF FLORIDA
STATE ROAD DEPARTMENT

RIGHT OF WAY MAP

PROJECT 908 RD (2) BAY COUNTY

	Names	Dates	Approved by
Designed	—	—	Bridge Engineer.
Drawn	J.L.M.	6-22-36	
Traced	"	"	State Highway Engineer.
Checked			Drawing / Index No.
Revised	RCG	4-20-47	

FED. ROAD DIST. No.	STATE	FED. AID PROJ. No.	FISCAL YEAR	SHEET NO.	TOTAL SHEETS
8	FLA.	908	1936	2	2

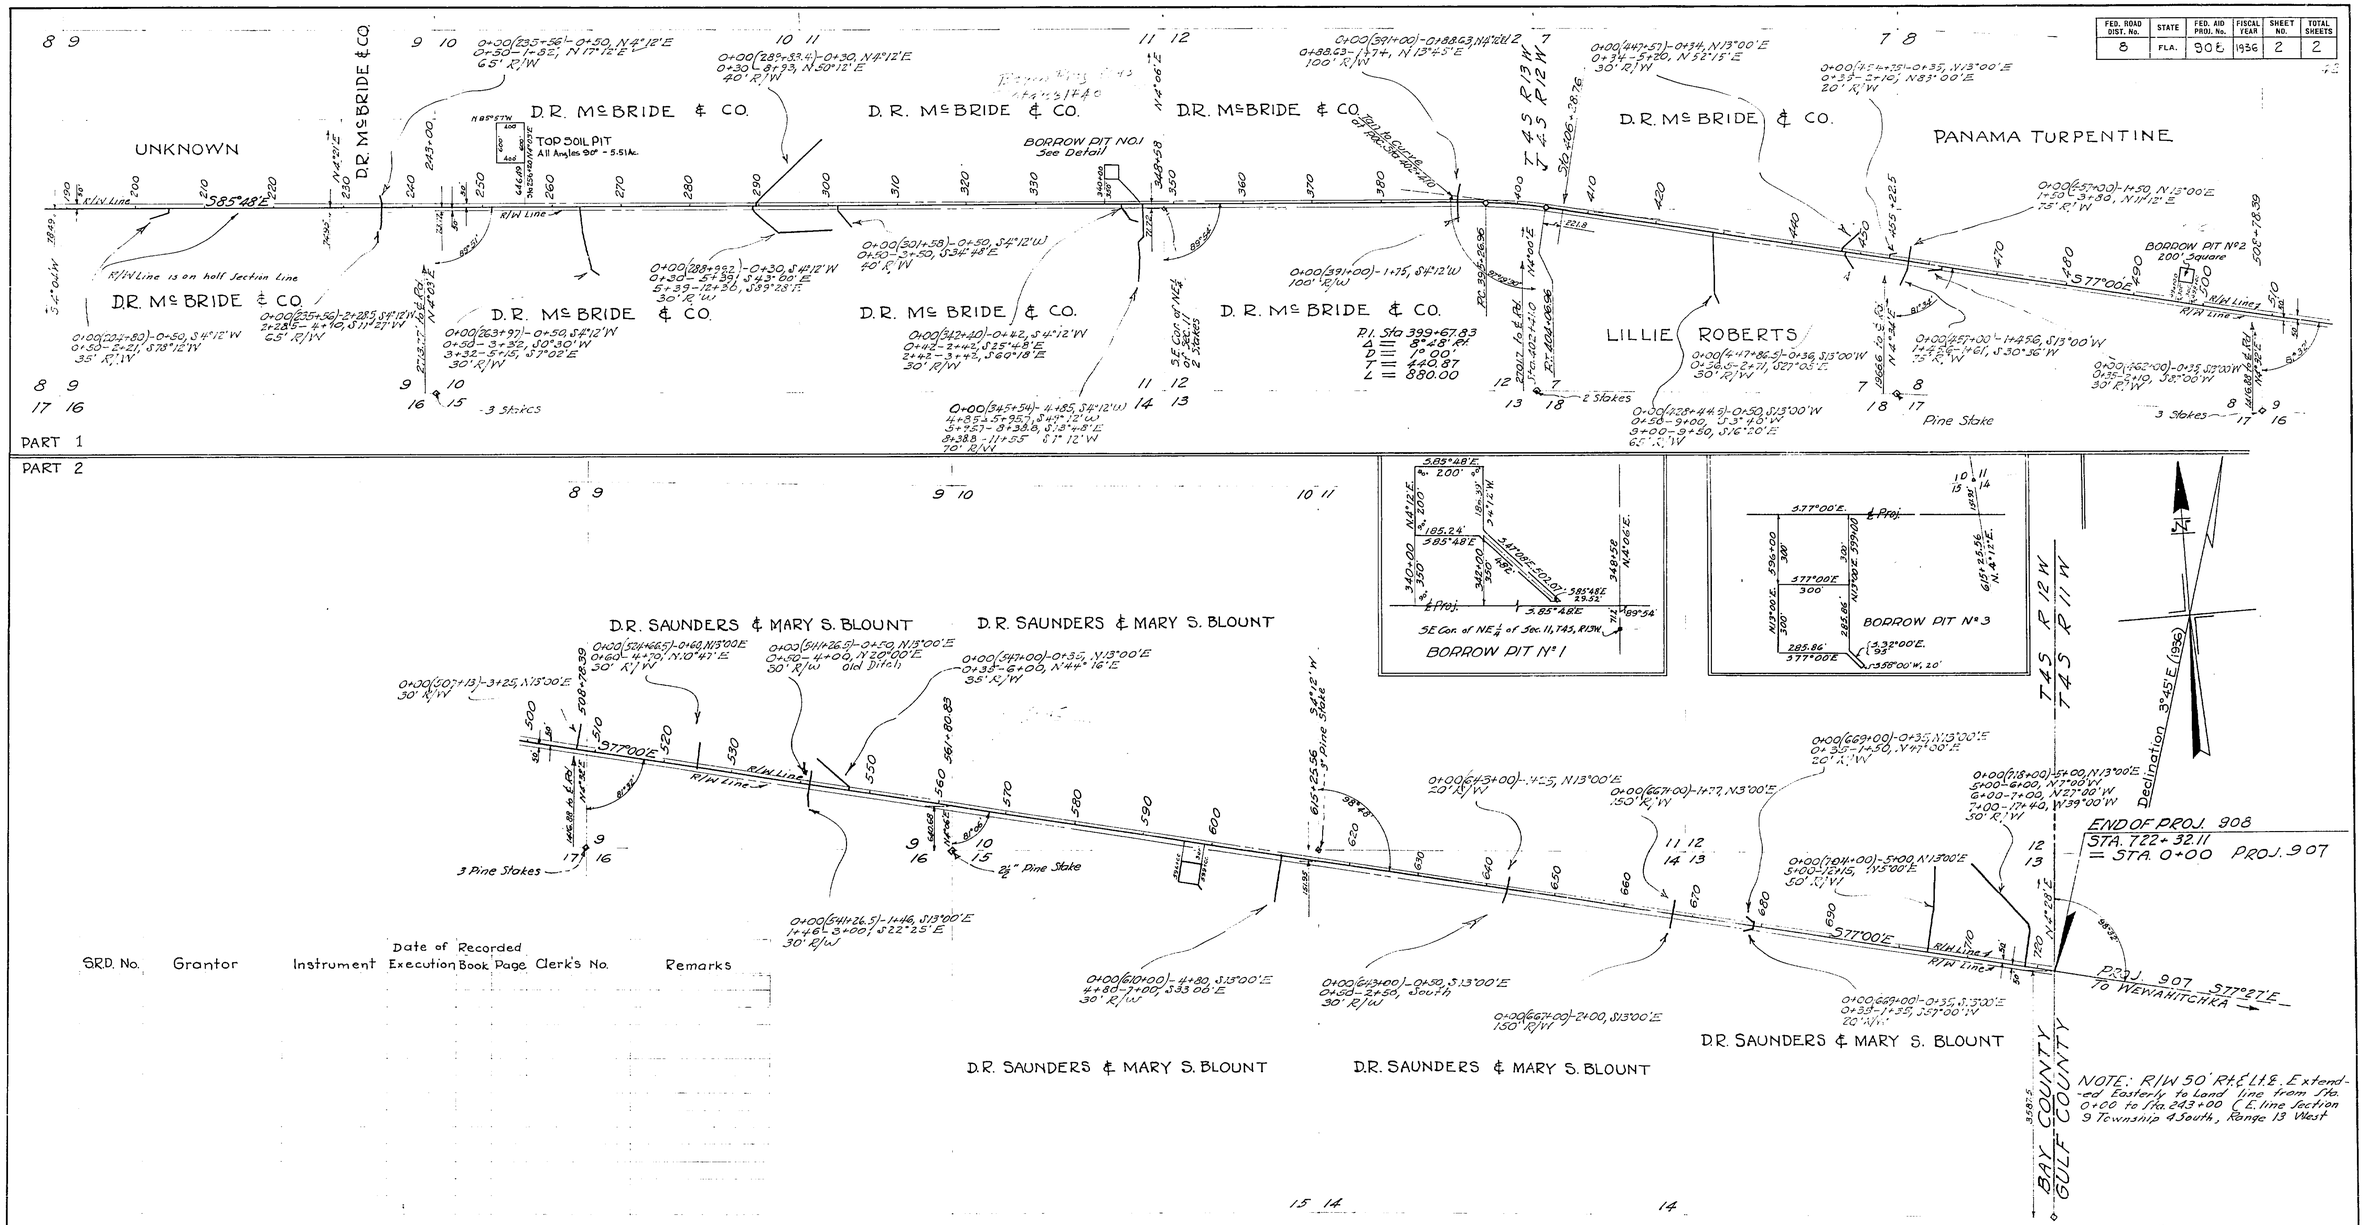

S.R.D. No.	Grantor	Instrument	Date of Execution	Recorded Book Page	Clerk's No.	Remarks

NOTE: R/W 50' Rt. & Lt. & Extended Easterly to Land line from Sta. 0+00 to Sta. 243+00 (E. line Section 9 Township 4 South, Range 13 West

The above shows existing alignment as of Sept. 5, 1939.

Div. Engr. of R/W

S.R. 22

SCALE 1" = 1000'

4608

STATE OF FLORIDA
STATE ROAD DEPARTMENT

RIGHT OF WAY MAP

PROJECT 908 RD(52) BAY COUNTY

	Names	Dates	Approved by
Designed	—	—	Bridge Engineer.
Drawn	J.L.M.	6-23-36	State Highway Engineer.
Traced			
Checked			Drawing / Index No.
Revised	R&S R/W Lines	6-29-49	2

4608 PROJ 908 2 2