FED. ROAD DIV. No.	STATE	PROJECT No.	FISCAL YEAR	SHEET No.
3	FLA.	4650G-2601		1

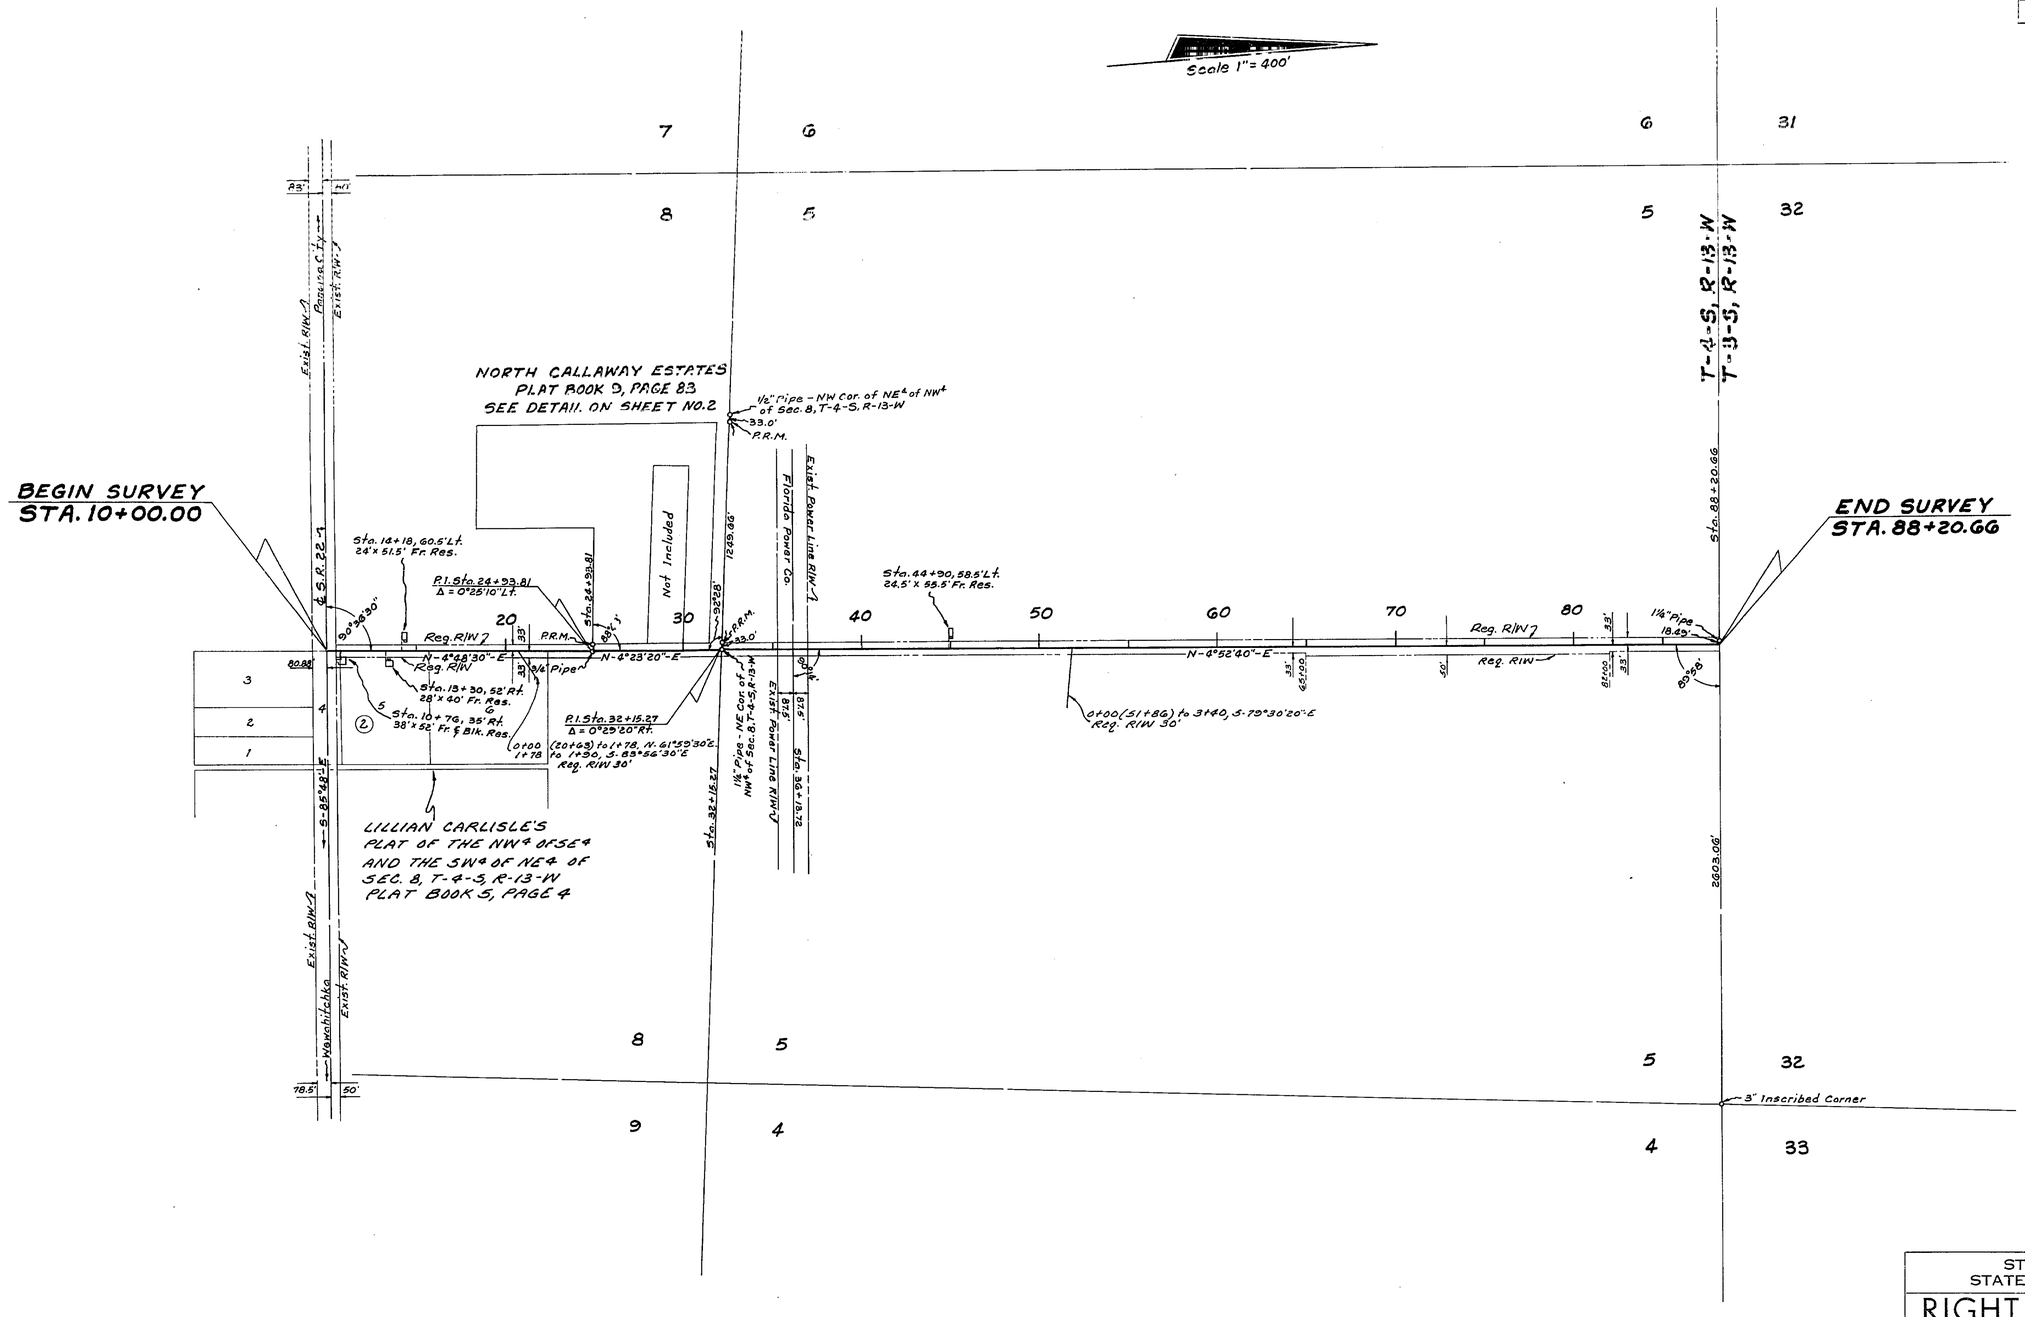

STATE OF FLORIDA
STATE ROAD DEPARTMENT

RIGHT OF WAY MAP

STATE ROAD No. **BAY** COUNTY

	BY	DATE	APPROVED BY	DATE
DRAWN				
TRACED	S.C.	11-13-63		DISTRICT ENGINEER
CHECKED				
COMPARED				ENGINEER OF RIGHTS OF WAY
INDEXED				11-18-63
				STATE HIGHWAY ENGINEER

REVISION	BY	DATE
Ditches	A.K.L.-T.D.W.	4-14-64
R/W	H.R.-T.D.W.	3-11-64
Sub'd	S.C.-T.D.W.	12-13-63

SECTION 4650G-2601 SHEET 1 OF 2

CALLAWAY NORTH

FED. ROAD DIV. No.	STATE	PROJECT No.	FISCAL YEAR	SHEET No.
3	FLA.	46506-2601		2

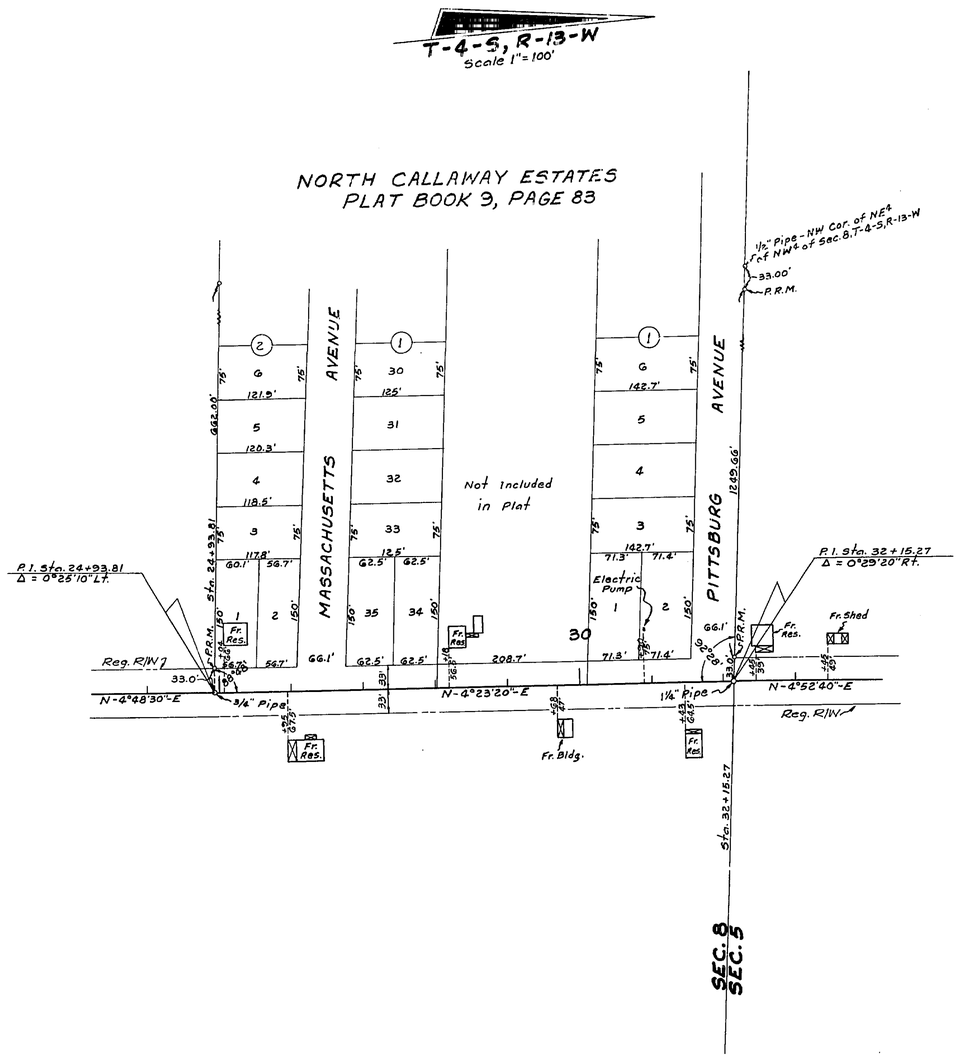

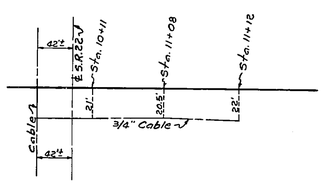

DETAIL OF TELEPHONE CABLES

Owned By Southern Bell Telephone Co.
No Scale

UTILITY POLES

STATION	POWER RT.	POWER LT.	STATION	TELEPHONE RT.	TELEPHONE LT.
10+44		12'	10+44		12'
11+12	22'		11+12	22'	
12+40		13.5'	12+40		13.5'
14+15		14.5'	12+69	21.5'	
14+26	21'		14+15		14.5'
15+42	21'		14+26	21'	
15+60		16'	15+42	21'	
17+89		16.5'	15+60		16'
19+08		18'	17+40	20.5'	
20+23		18'	19+44	21.5'	
22+34		20'	20+23		18'
25+52		22.5'	22+05	20'	
26+64	16.5'		22+34		20'
26+88		21.5'	24+35	17.5'	
28+91		21.5'	25+52		22.5'
29+02		16'	26+64	16.5'	
31+38	15'		28+91		21.5'
31+56		19.5'	29+02		16'
32+17		20.5'	31+38	15'	
34+62		18'	31+56		19.5'
37+88		17.5'	34+38	17.5'	
39+06		16.5'	37+72	18'	
41+14		16.5'	37+88	17.5'	
44+41		17'	39+06		16.5'
47+06		16.5'	40+69	18.5'	
49+68		17.3'	44+09	19.5	
52+30		12.5'	44+41		17'
55+79		9.5'	46+58	20.5'	
59+30		11.5'	47+06		16.5'
60+33		15'	49+33	20'	
62+81		32.5'	52+27	20'	
			52+30		12.5'
66+34	25'		54+56	21.5'	
			56+41	19'	
			58+53	17.5'	
			60+32	16.5'	
			60+33		15'
			60+55	15.5'	
			62+48	14.5'	
			64+37	10.5'	

Power-Owned by Gulf Power Co.
Telephone-Owned by Southern Bell Telephone Co.

REVISION	BY	DATE
	S.C.-T.O.W.	12-13-63

STATE OF FLORIDA
STATE ROAD DEPARTMENT

RIGHT OF WAY MAP

STATE ROAD No. **BAY** COUNTY

	BY	DATE
DRAWN		
TRACED	S.C.	11-13-63
CHECKED		
COMPARED		
INDEXED		

APPROVED BY — DATE
DISTRICT ENGINEER
ENGINEER OF RIGHTS OF WAY
11-18-63
STATE HIGHWAY ENGINEER

SECTION. **46506-2601** SHEET **2** OF **2**

CALLAWAY NORTH