FED. ROAD DIV. No.	STATE	SEC. AND JOB No	FISCAL YEAR	SHEET No.	TOTAL SHEETS
3	FLA.	4655 151	'54	1	1

112

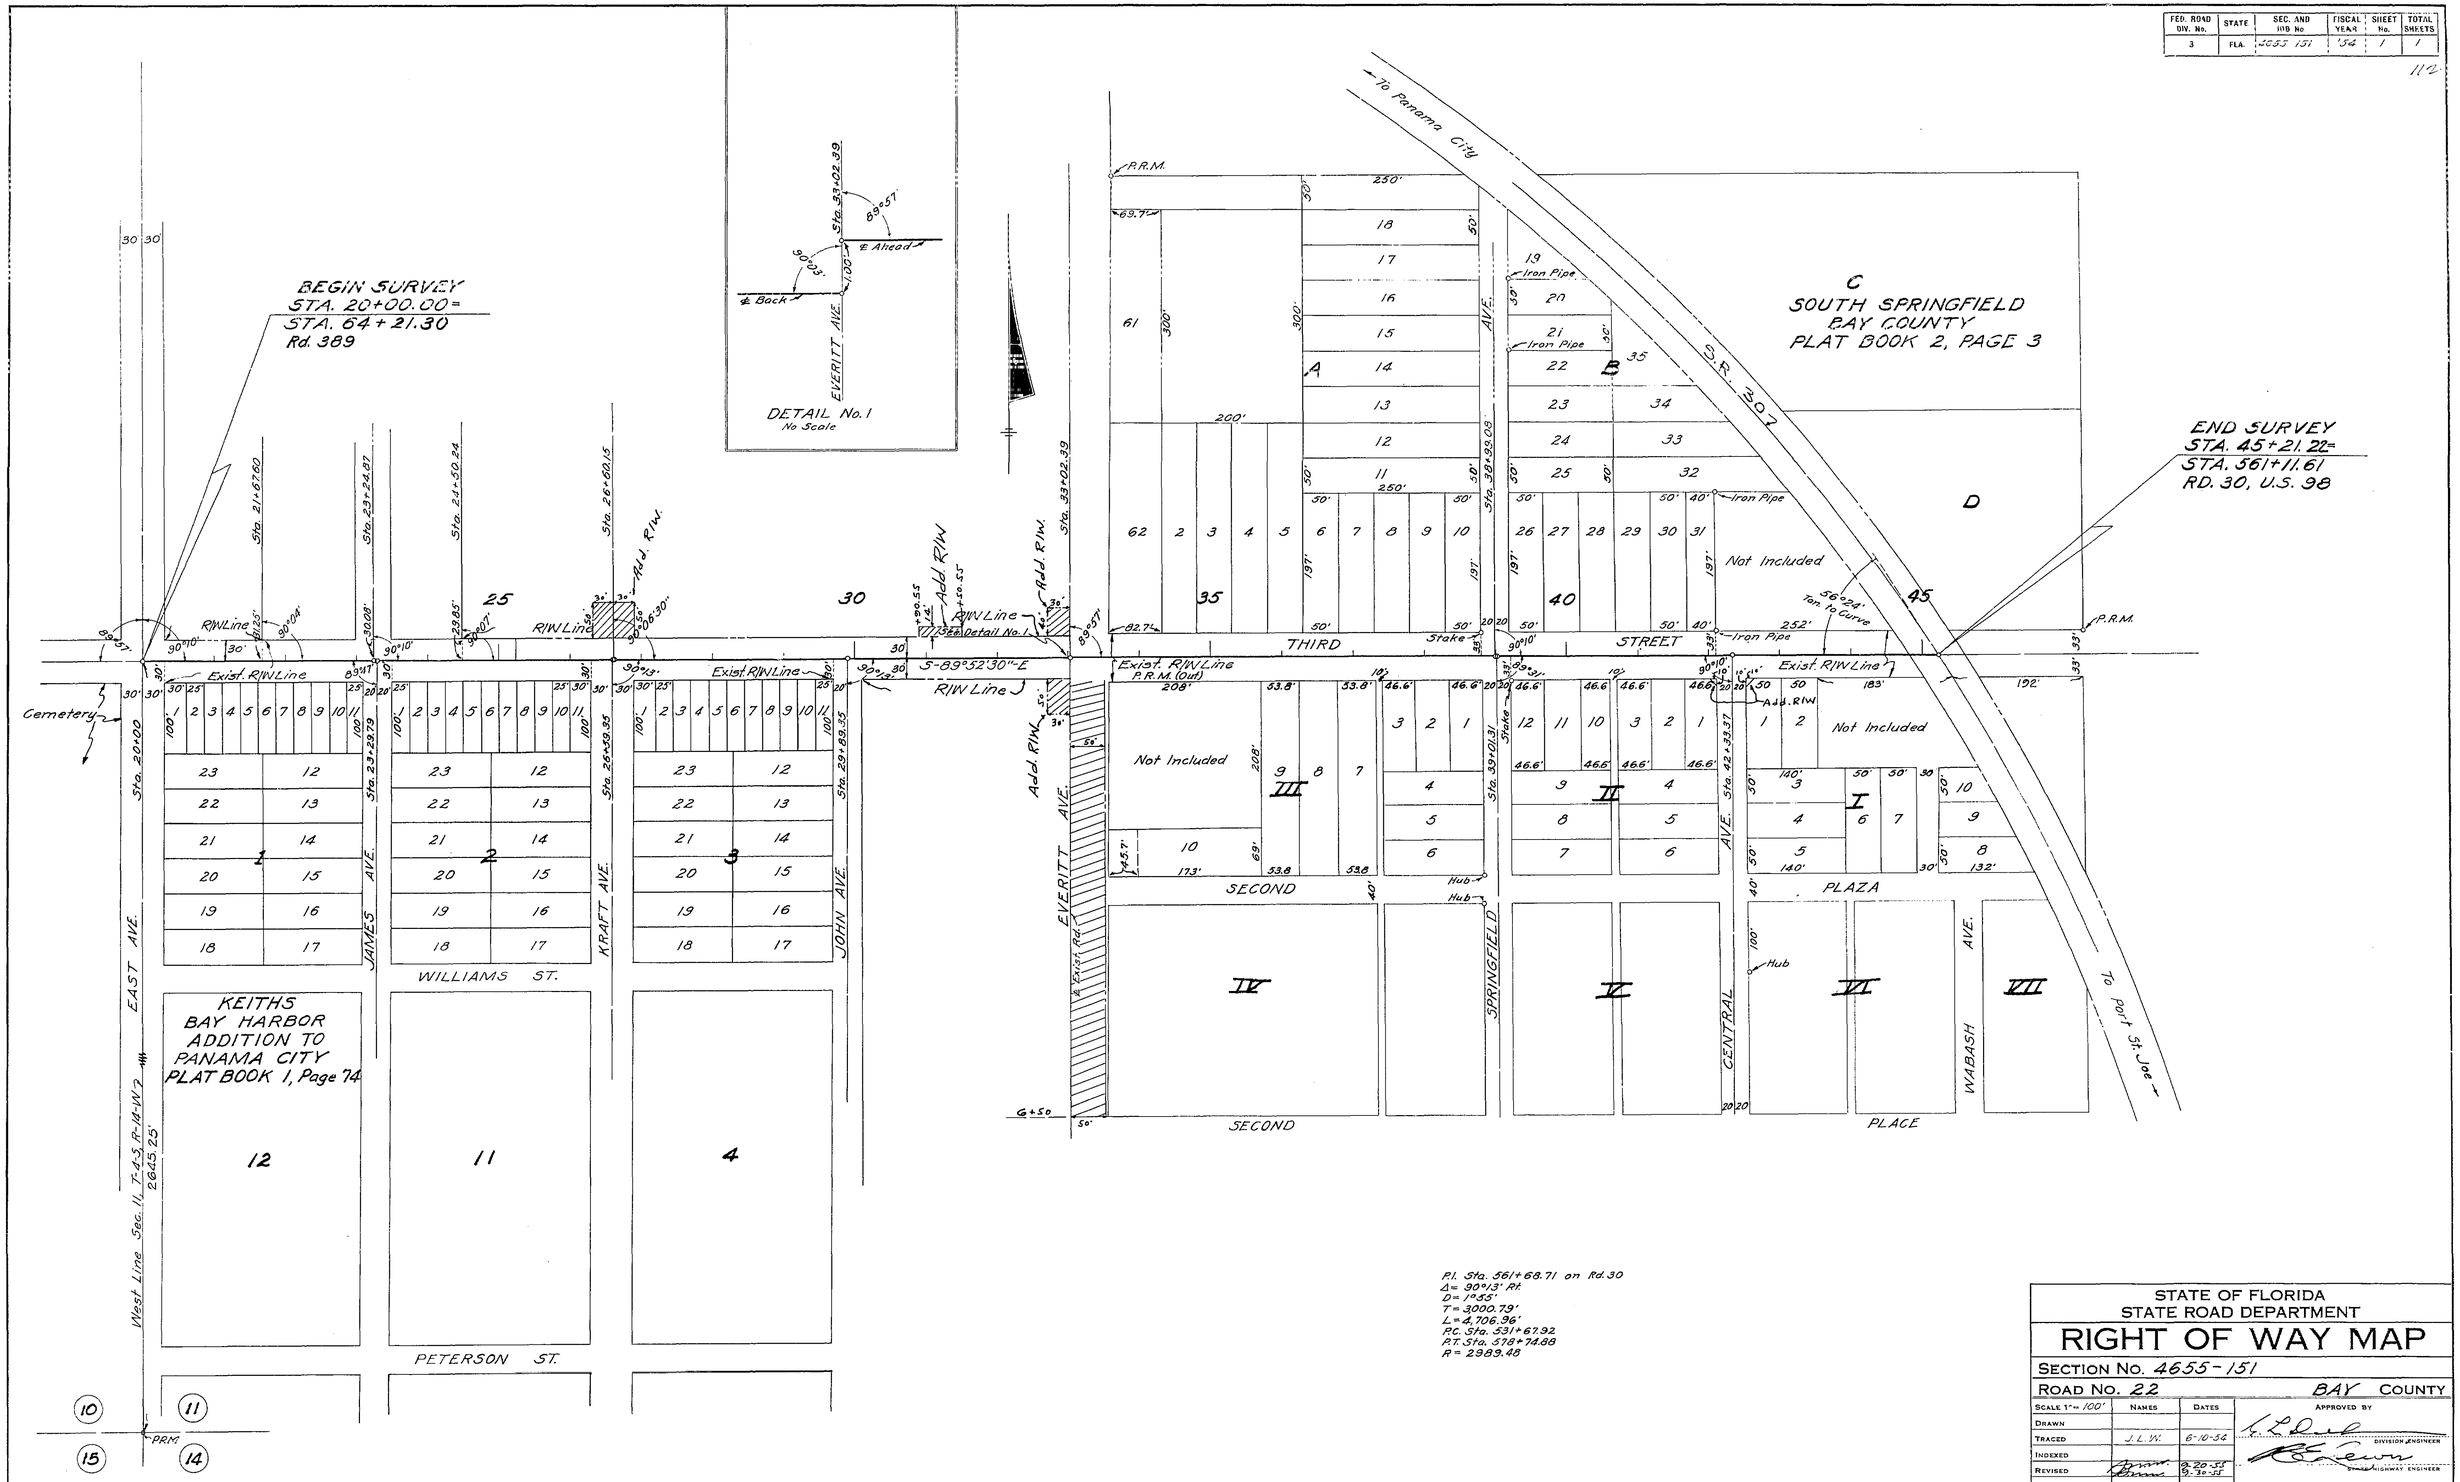

STATE OF FLORIDA
STATE ROAD DEPARTMENT

RIGHT OF WAY MAP

SECTION No. 4655-151

ROAD No. 22 BAY COUNTY

SCALE 1" = 100'	NAMES	DATES	APPROVED BY
DRAWN			DIVISION ENGINEER
TRACED	J. L. W.	6-10-54	
INDEXED			
REVISED		8-20-55	STATE HIGHWAY ENGINEER
REVISED		9-30-57	