4704 PROJ 5345

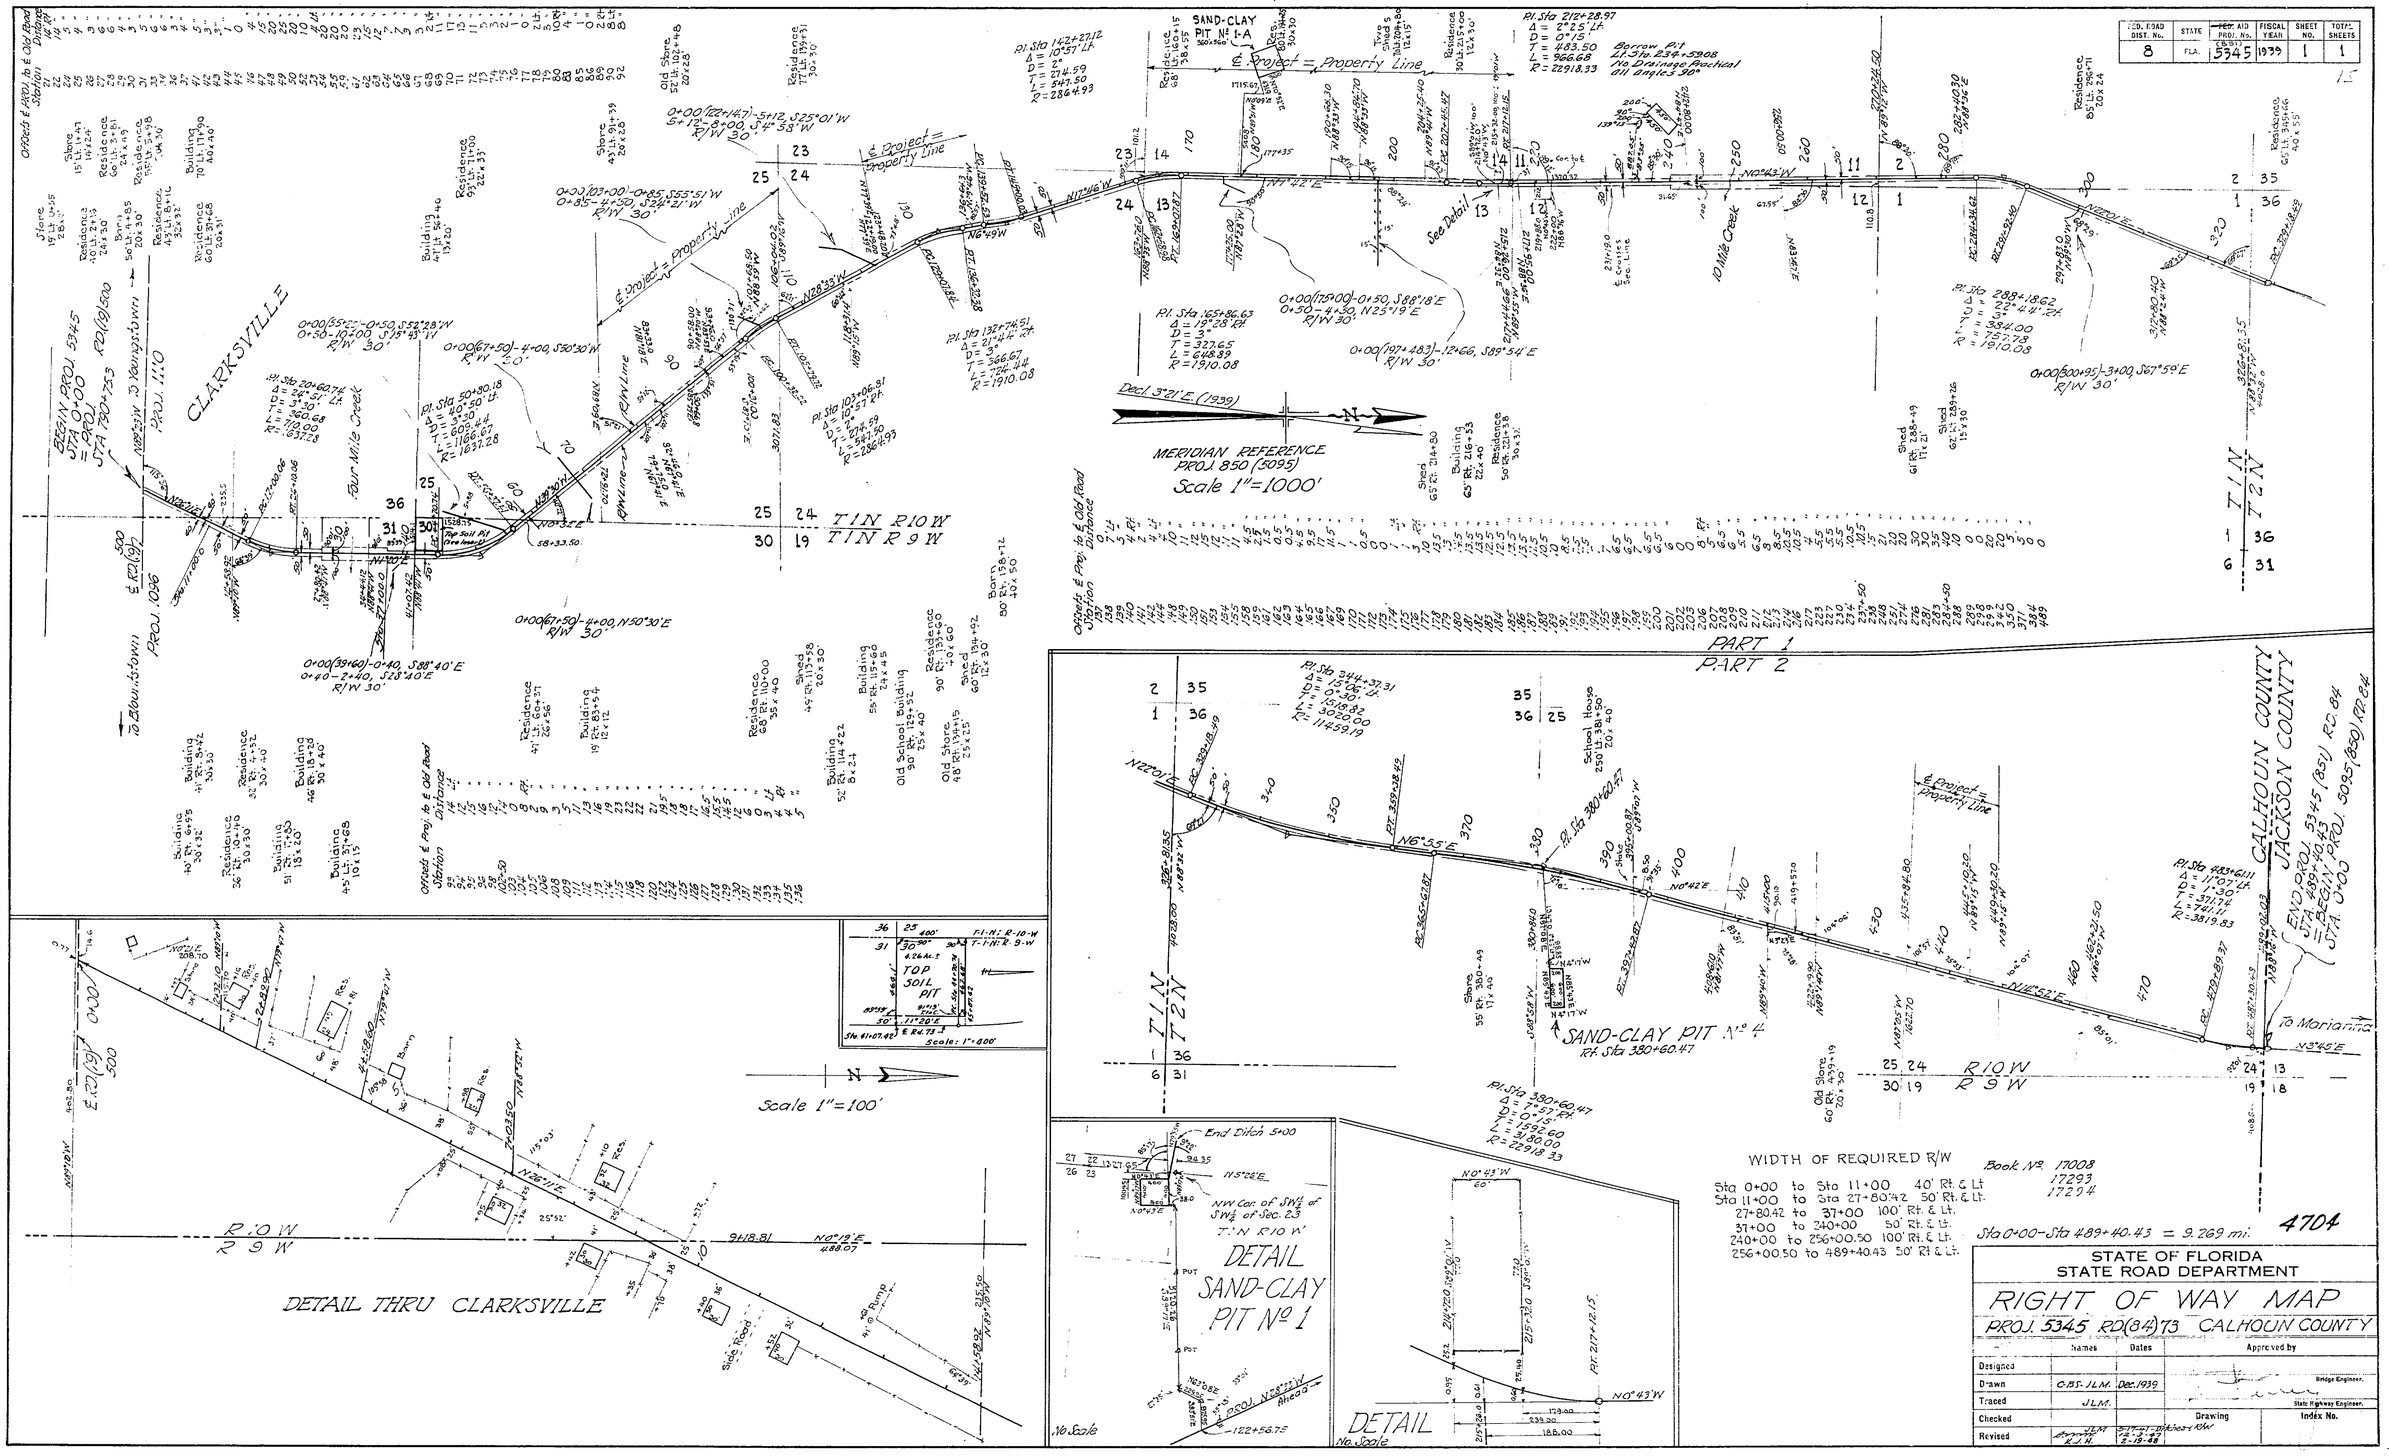

FED. ROAD DIST. No.	STATE	FED. AID PROJ. No.	FISCAL YEAR	SHEET NO.	TOTAL SHEETS
8	FLA.	(BBI) 5345	1939	1	1

WIDTH OF REQUIRED R/W

Sta 0+00 to Sta 11+00 40' Rt. & Lt.
Sta 11+00 to Sta 27+80.42 50' Rt. & Lt.
27+80.42 to 37+00 100' Rt. & Lt.
37+00 to 240+00 50' Rt. & Lt.
240+00 to 256+00.50 100' Rt. & Lt.
256+00.50 to 489+40.43 50' Rt. & Lt.

Book No. 17008
17293
17294

Sta 0+00 - Sta 489+40.43 = 9.269 mi.

4704

STATE OF FLORIDA
STATE ROAD DEPARTMENT

RIGHT OF WAY MAP

PROJ. 5345 RD(84)73 CALHOUN COUNTY

	Names	Dates	Approved by
Designed			
Drawn	C.B.S. - J.L.M.	Dec. 1939	Bridge Engineer.
Traced	J.L.M.		State Highway Engineer.
Checked			Drawing / Index No.
Revised	J.L.M. / R.J.H.	5-17-41 Ditches & R/W / 12-3-47 / 2-19-48	

PROJ 5345

4704

TABULATION OF DEEDS IN FILE

SRD No.	Grantor	Instrument	Date of Execution	Recorded Book	Recorded Page	Clerks No.	Remarks
	Calhoun-Gulf Abstract Co., Inc.	Abstract	5-2-40				
1	Janie Smith Rhyne et vir	Ditch Easmt	10-13-41	O-1	24	7770	Ditch
2	Frank Marshall et ux	QC Deed	10-14-41	K-1	466	7763	R/w
3	C.V. Jones et ux	QC Deed	9-18-41	K-1	419	7724	R/w
4	C.V. Jones et ux	QC Deed	9-24-41	K-1	420	7725	R/w
5	Annie Patterson et vir	QC Deed	10-3-41	K-1	445	7748	R/w
6	Rebecca C. Taylor et als	QC Deed	9-21-41	K-1	452	7753	R/w
7	Edward Stokes	QC Deed	10-23-41	K-1	399	7623	R/w
8	Minnie M. Gortemoller et vir	QC Deed	10-6-41	K-1	467	7764	R/w
9	Ray Morrison et ux	QC Deed	10-11-41	K-1	444	7747	R/w
10	Janie Smith Rhyne et vir	QC Deed	10-13-41	O-1	371	7466	R/w
11	M. Curtis Vonder Heide	QC Deed	10-23-41	O-1	370	7465	R/w
12							
13							
14	Estate of J.D. Smith Deceased	Judgment	10-13-41	2	75	460	R/w
15	Mrs Attie L. Tharpe, a widow et al	QC Deed	10-22-41	Q-1	30	7781	R/w
16	Void- Satisfied of Record 9-21-41, By	Leonard & Anders Co.					
17	Jake Whitfield et ux	QC Deed	9-29-41	K	460	7757	R/w
18							
19	C.W. Shelton	Mortgage	9-16-41	5	292	458	R/w
20							
21							
22	J.L. Adams et ux	QC Deed	9-18-41	K-1	421	7726	R/w
23	Board of Pub. Instruction, Calhoun County	QC Deed	9-23-41	K-1	443	7746	R/w
24	Janie Smith Rhyne et vir	QC Deed	10-13-41	K-1	468	7765	R/w
25	Mrs Mollie Nichols, widow	QC Deed	9-26-41	K-1	462	7759	R/w
26	Mrs. M.M. Jones	QC Deed	9-18-41	K-1	422	7727	R/w
27							
28	F.J. Chambliss et ux	QC Deed	9-24-41	K-1	425	7730	R/w
29	Mrs. Arrie Marshall et vir	QC Deed	9-29-41	K	461	7758	R/w
30	Clyde J. Nichols, et ux	QC Deed	9-29-41	K-1	459	7756	R/w
31	W.E. Nichols et ux	QC Deed	9-27-41	K-1	464	7761	R/w
32	Mrs. C.M. Nichols	Tax Sale Cert.	9-26-41	Q-1	41	7786	R/w
33	J.C. Newsome et ux	QC Deed	9-24-41	K-1	423	7728	R/w
34	J.E. Nichols et ux	QC Deed	10-19-41	K-1	400	7624	R/w
35	Bertie Nichols et vir	QC Deed	9-29-41	K-1	458	7755	R/w
36	H.E. Nichols et ux	QC Deed	9-29-41	K-1	457	7754	R/w
37	J.B. Sewell et ux	QC Deed	9-16-41	K-1	424	7729	R/w
38	C.W. Shelton et ux	QC Deed	9-16-41	K-1	426	7731	R/w
39	P.M. Brooks et ux	QC Deed	3-14-42	K-1	472	7769	R/w
40	Lucille Hatcher et vir	QC Deed	9-18-41	K-1	427	7732	R/w
41	C.W. Shelton	Mortgage	9-16-41	5	293	459	R/w
42	Frank Yon et ux	QC Deed	9-16-41	K-1	428	7733	R/w
43	Void- Note Paid and Canceled of Record						
44	S.D. Pierce et ux	QC Deed	9-16-41	K-1	429	7734	R/w
45	E.C. Womble et ux	QC Deed	9-26-41	K-1	401	7625	R/w
46	R.O. Nichols et al	QC Deed	9-24-41	K-1	430	7735	R/w
47	Mrs Lucille Gaskins Hutto, Guardian	Guardian Deed	6-1-42	Q-1	90	7851	R/w & Ditch
48	S.H. Nichols	Tax Sale Cert.	10-9-41	Q-1	40	7785	R/w & Ditch
49	Grace P. Owens et vir	QC Deed	12-1-41	O-1	373	7470	R/w
50	Alton F. Capps, widower	QC Deed	10-2-41	O-1	372	7469	R/w
51	Jeff Adams et ux	Ditch Easmt	9-29-41	Q-1	26	7773	Ditch
52	Mrs Lucille Gaskin Hutto, et vir	D.D. Esmt	6-1-42	Q-1	89	7850	Ditch
53	Lillie May Tew et vir	QC Deed	10-9-41	K-1	446	7749	R/w
54	Lillie May Tew et vir	Ditch Easemt	10-9-41	Q-1	27	7774	Ditch
55							
56							
57	Alonzo Attaway et ux	QC Deed	9-24-41	K-1	431	7736	R/w
58	Jeff Adams et ux	QC Deed	9-24-41	K-1	432	7737	R/w
59	W.M. Shiver et al	QC Deed	10-8-41	K-1	447	7750	R/w
60	Preston Nichols et ux	QC Deed	9-26-41	K-1	463	7760	R/w
61	Mrs. M.A. Nichols, widow, et al	QC Deed	10-22-41	Q-1	32	7782	R/w
62	R.O. Nichols et ux	QC Deed	9-24-41	K-1	433	7738	R/w
63	Preston Nichols et ux	Ditch Easemt	9-26-41	Q-1	29	7776	Ditch
64	F.J. Chambliss et ux	QC Deed	9-24-41	K-1	434	7739	R/w
65	Mrs. J.A. Miller et ux et al	QC Deed	9-27-41	K-1	465	7762	R/w
66	Federal Land Bank of Columbia	P.Rel. Lein	10-17-41	5	284	447	R/w
67	Mary H. Brown et vir	QC Deed	9-24-41	K-1	435	7740	R/w
68	Federal Land Bank of Columbia	P.Rel. Lien	10-9-41	5	283	446	R/w
69	J.D. Abbott et ux	QC Deed	9-16-41	K-1	436	7741	R/w
70	Dewey Shelton et ux	QC Deed	9-18-41	K-1	437	7742	R/w
71							
72	Mrs. J.F. Freeman, a widow	QC Deed	9-16-41	K-1	438	7743	R/w
73	Mrs. Addie Reeder	QC Deed	10-21-41	K-1	402	7626	R/w
74							
75	John Stephens, a widower	QC Deed	9-24-41	K-1	439	7744	R/w
76	Byron Jones et ux	QC Deed	9-24-41	K-1	440	7745	R/w
77							
78	H.E. Nichols et ux	Ditch Easemt	10-4-41	Q-1	24	7771	Ditch
79	J.L. Adams et ux	" "	9-18-41	Q-1	28	7775	Ditch
80	Mrs. Lucille Gaskin Hutto, et vir	QC Deed	6-1-42	K-1	514	7849	R/w
	Calhoun-Gulf Abstract Co., Inc.	Abstract	7-29-41				
81							
82	Blandford D. McKenzie, et vir	B.P. QC Deed	10-11-41	Q-1	35	7783	Bor. Pit
	Ray S. Gaskin, County Judge - Letter of Guardianship		re: Allie L. Tharpe (Abstract File)				
83	Calhoun County	Res.-Cont.	10-13-41				Secure R/w
84	Janie Smith Rhyne et vir	QC Deed	12-12-41	K-1	470	7767	R/w
85	Grace P. Owens et vir	Easement	/ -41				
86							
87							
88	J.L. Adams et ux	Ditch Easemt	12-2-41	Q-1	25	7772	Ditch
89							
90	C.W. Shelton et ux	QC Deed	12-2-41	K-1	469	7766	R/w
91	Mrs. Allie L. Tharpe, guardian	Guardian Deed	10-20-41	Q-1	39	7784	R/w
92	L.L. Sexton et ux	QC Deed	9-5-42	K-1	551	8007	"
	C.L. Clark	Abstract Info.	10-24-41				Re: Coatwright
93	Minnie M. Gortemoller et vir	QC Deed	12-13-41	K-1	471	7768	R/w
		Abstract Info.	11-24-41	Re: W.D. Francis Martin Neal to Minnie Gortemoller			
	C.L. Clark	" "	10-2-41	Re: S.R.D. # 50, 11 & 10			
94	A.C. Davis	QC Deed	10-9-41	K-1	451	7752	R/w
95	Annie Baggett et vir	QC Deed	9-30-41	K-1	448	7751	R/w
96							
97							
98							
99							
100	E.G. Shelton et ux	B.P. & Easm.	12-10-47	X-1	533	12276	R/W

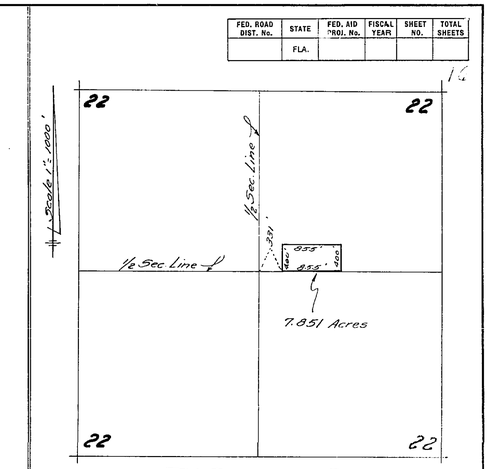

TOP SOIL PIT
N.E. 1/4 Sec. 22, T-1-N, R-10-W

State Road 73 4704

STATE OF FLORIDA
STATE ROAD DEPARTMENT

CALHOUN COUNTY

PROJ. 5345 RD. (84)

	Names	Dates	Approved by
Designed			Bridge Engineer.
Drawn			
Traced	Carl Sprouse	7-31-42	State Highway Engineer.
Checked			Drawing / Index No.
Revised		1-33-57	

16