LEGEND

(C) - CALCULATED MEASUREMENT
(F) - per FIELD MEASUREMENT
(P) - per F.D.O.T. RIGHT OF WAY MAP SECTION No. 4775-102
F.D.O.T. - FLORIDA DEPARTMENT OF TRANSPORTATION
R/W - RIGHT OF WAY
P.T. - POINT OF TANGENCY
P.C. - POINT OF CURVATURE
STA - STATION
N - NORTH
S - SOUTH
E - EAST
W - WEST
#, No. - NUMBER
T - TOWNSHIP
R - RANGE
LB - LICENSED BUSINESS
FCM - FOUND CONCRETE MONUMENT
℄ - CENTERLINE
' - FEET OR MINUTES
" - SECONDS
" " - STAMPING AS FOUND IN FIELD
SRD - STATE ROAD DEPARTMENT
FLDNR - FLORIDA DEPARTMENT OF NATURAL RESOURCES
DEPT. - DEPARTMENT
KSA - KUNDE, SPRECHER & ASSOCIATES
N.G.V.D. - NATIONAL GEODETIC VERTICAL DATUM
w/ - WITH
F.A. - FEDERAL AID
& - AND
PRELIM - PRELIMINARY
DIST. - DISTRICT
EFB - ELECTRONIC FIELD BOOK
CAICE - COMPUTER AIDED CIVIL ENGINEERING & SURVEYING SYSTEM
ASSOC. - ASSOCIATES
W.P.I. - WORK PROGRAM ITEM
S.R. - STATE ROAD
° - DEGREES
U.S.C.& G.S. - UNITED STATES COASTAL & GEODETIC SURVEY
N/A - NOT APPLICABLE OR NOT AVAILABLE
T.I.I.T.F. - TRUSTEES OF THE INTERNAL IMPROVEMENT TRUST FUND
TCE - TEMPORARY CONSTRUCTION EASEMENT
S.F. - SQUARE FEET
REQ. - REQUIRED
EXIST. - EXISTING
AC. - ACRES
L.O.C. - LIMITS OF CONSTRUCTION
ST. - SAINT

L.E.U.M.V.L. - LOWER EDGE OF UPLAND MATURE VEGETATION LINE
℘ - PROPERTY LINE
T.S. - TITLE SEARCH
(D) - DEED

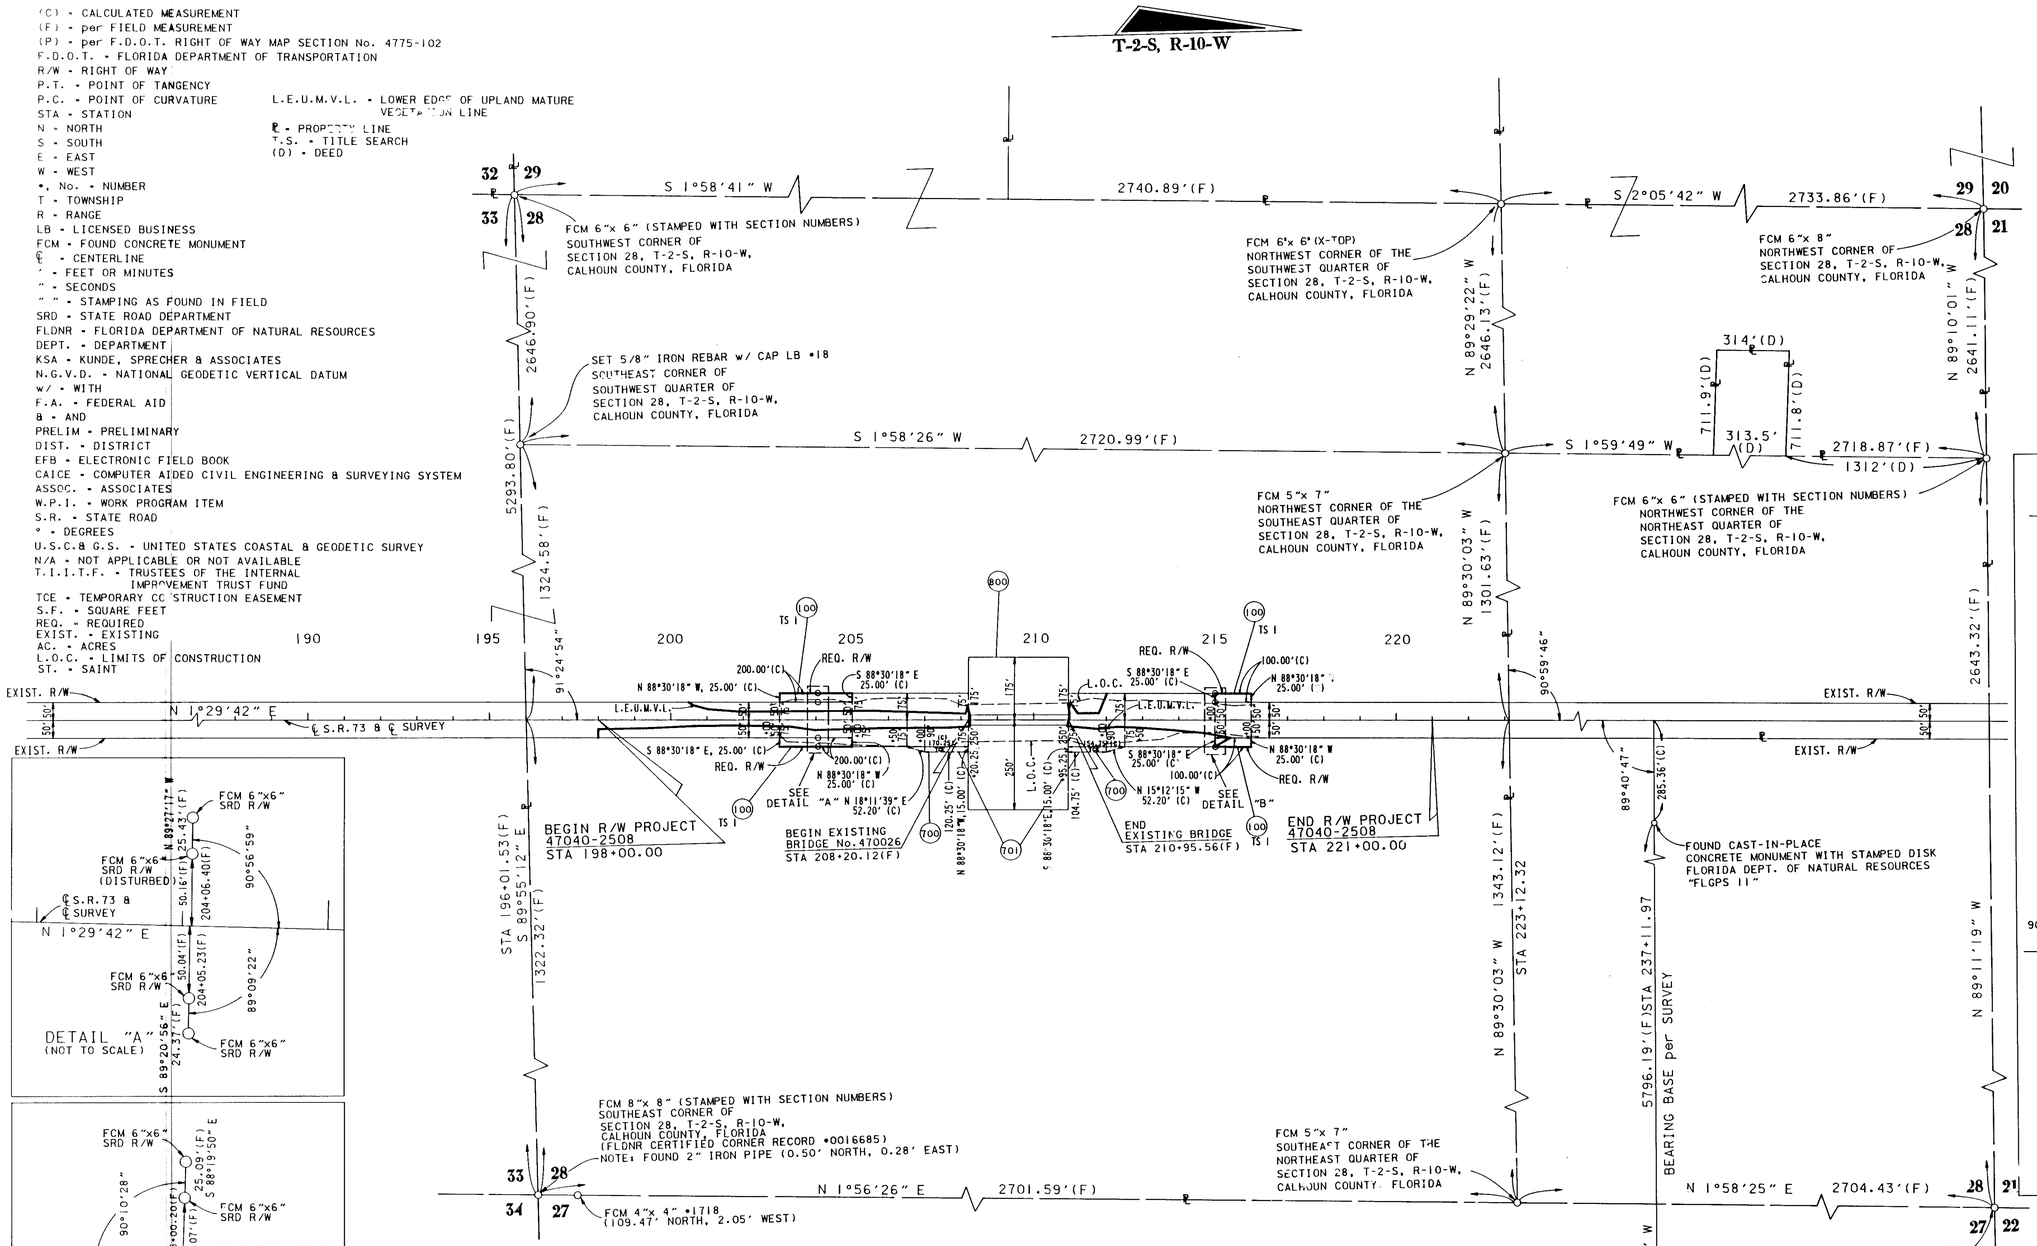


GENERAL NOTES:

1. BEARINGS ARE BASED ON GPS MONUMENTS AND "FLGPS 11" AND STATE PLANE COORDINATES (FLORIDA NORTH LAMBERT) AS PROVIDED BY FLORIDA DEPARTMENT OF NATURAL RESOURCES.
2. PROPERTY BOUNDARIES DETERMINED FROM FIELD PLATS OF RECORD AND RECORD TITLE.
3. UNDERGROUND FOUNDATION ENCROACHMENTS NOT SHOWN.
4. RIGHT OF WAY MONUMENTS TO BE SET AFTER CONSTRUCTION OF PROJECT IS COMPLETE..
5. ONLY FIXED IMPROVEMENTS PERTINENT TO THE PARCELS TO BE ACQUIRED ARE SHOWN. FIXED INTERIOR IMPROVEMENTS NOT LOCATED.
6. THIS RIGHT OF WAY MAP WAS PREPARED FOR THE PURPOSE OF PREPARING LEGAL LAND DESCRIPTIONS, ACQUISITION DOCUMENTS, MONUMENTATION, PROPERTY MANAGEMENT AND AS AN AID IN THE APPRAISAL OF THE RIGHT OF WAY REQUIRED FOR TRANSPORTATION FACILITIES.
   **THIS MAP IS NOT A SURVEY.**
7. THIS RIGHT OF WAY MAP IS SUPPORTED BY A RIGHT OF WAY CONTROL SURVEY DATED 11/19/93, PREPARED UNDER THE RESPONSIBLE CHARGE OF BRUCE D. KOECHER, FLORIDA PROFESSIONAL LAND SURVEYOR NUMBER 4999, CERTIFIED COPIES OF THIS SURVEY ARE FILED OF RECORD IN THE DISTRICT 3 OFFICE IN CHIPLEY, FLORIDA.

UTILITIES:
ELECTRIC: WEST FLORIDA ELECTRIC COOPERATIVE ASSOCIATION, INCORPORATED
TELEPHONE: SPRINT CENTEL
ST. JOSEPH TELEPHONE

TABLE OF OWNERSHIPS

| PARCEL NO. | SHEET NO. | NAME | AREA TAKEN | REMAINDERS RIGHT | REMAINDERS LEFT | COMMENTS | RECORDING DATA |
|---|---|---|---|---|---|---|---|
| 100 | 1 | JOHN HANCOCK MUTUAL LIFE | | | | | |
| | | INSURANCE COMPANY | 15,000 S.F. | - | - | | |
| | | | | | | | |
| 700 | " | JOHN HANCOCK MUTUAL LIFE | | | | | |
| | | INSURANCE COMPANY | 4,125 S.F. | - | - | T.C.E. | |
| 701 | 1 | T.I.I.T.F. | 4,125 S.F. | - | - | T.C.E. | |
| | | | | | | | |
| 800 | 1 | T.I.I.T.F. | 4.983 AC. | - | - | | |
| | | | | | | | |

FLORIDA DEPARTMENT OF TRANSPORTATION
RIGHT OF WAY MAPPING

RIGHT OF WAY MAP

STATE ROAD NO. 73 CALHOUN COUN

| | BY | DATE |
|---|---|---|
| PRELIM | J. BUSH | 4-15-94 |
| FINAL | J. BUSH | 4-20-94 |
| CHECKED | R.G.N. | 4-19-94 |

APPROVED BY
R. G. Nord 4-28-
DISTRICT SURVEYOR ADMINISTRATOR

MAPS PREPARED BY
TWO DISTRICT

FIELD BOOK NO.'S
20005816 , E.F.B.

W.P.I. NO. 3111050

SCALE: 1" = 200 '

SECTION 47040-2508

SHEET 1 OF

| REVISION | BY | DATE |
|---|---|---|
| | | |

CYPRESS CREEK BRIDGE (BRIDGE NO. 470026) ON S.R. 73