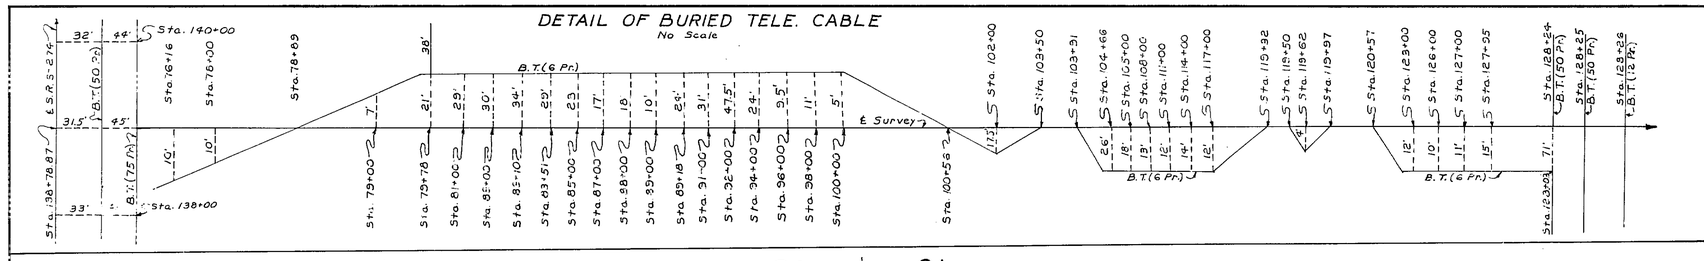

NOTE:
⊙---RIW Mrk.
The symbols denote the location of underground Permanent RIW Markers (P.RIW.M.) The P.RIW.M. are 5/8" copper coated rods. Above ground reference markers are located within 1' of the P.RIW.M. where possible.
The locations of the P.RIW.M. were established by field survey in August 1977. The original field notes are filed in the District 3 Office, State of Florida Department of Transportation, Chipley, Florida. Copies of these notes are filed in the office of R/W Engineering, State of Florida Department of Transportation, Tallahassee, Florida.
Filed for record in the Office of the Clerk of the Circuit Court for the County of Calhoun, State of Florida, in Map Book A, Page 43 on the 15th day of February, A.D. 1979.

Clerk of the Circuit Court
Calhoun County, Florida

FED. ROAD DIV. No.	STATE	F A PROJECT NO.	FISCAL YEAR	SHEET No.
3	FLA.			

Book Numbers
899355
899873
899874
1000816

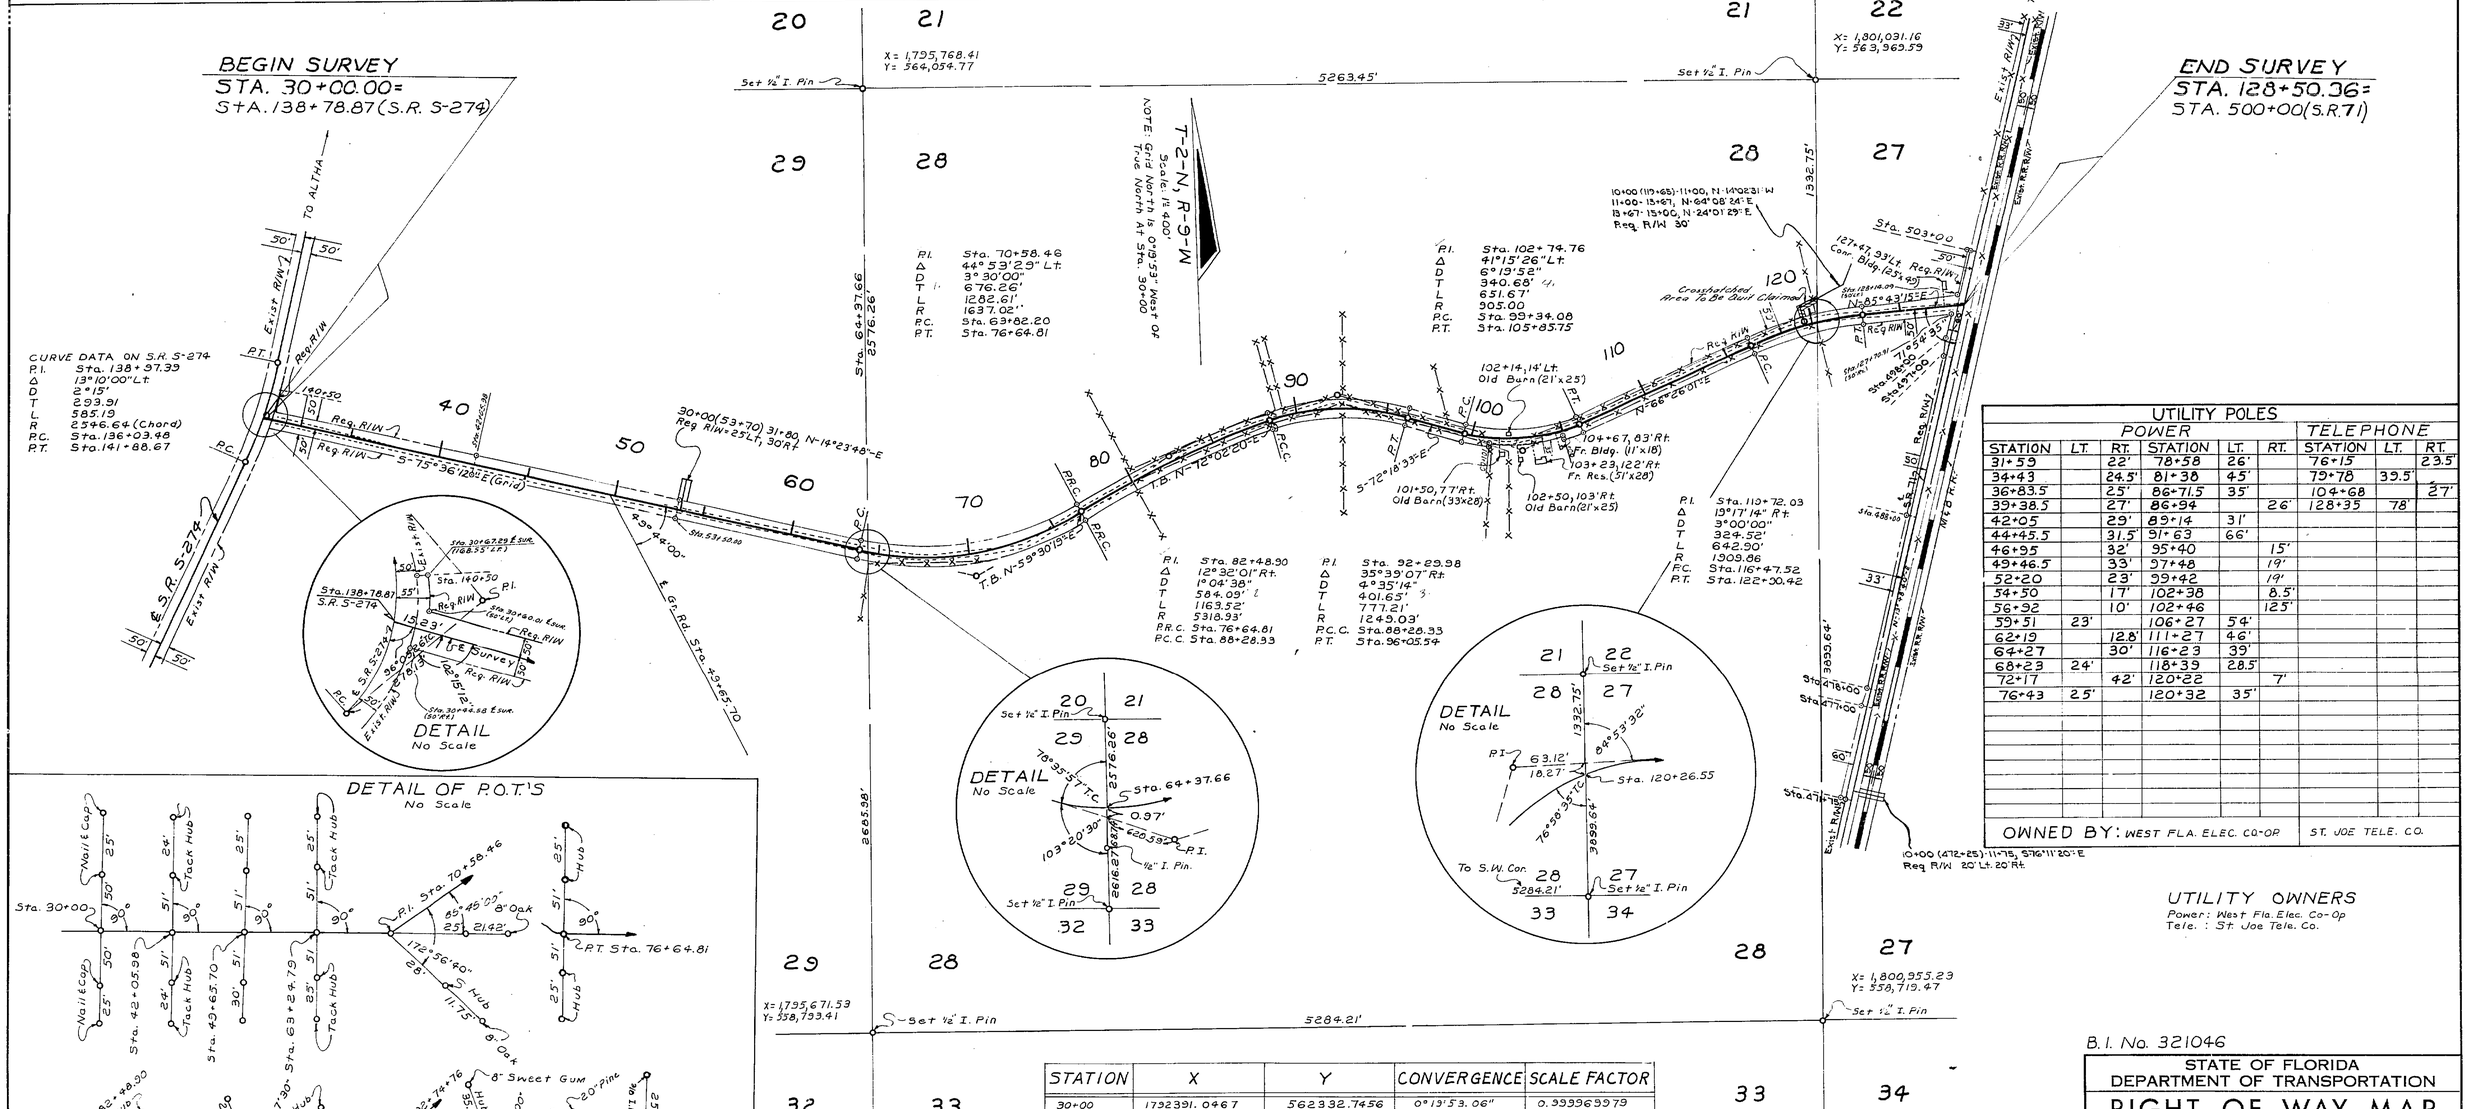

STATION	X	Y	CONVERGENCE	SCALE FACTOR
30+00	1792391.0467	562332.7456	0°19'53.06"	0.999969979
70+58.46	1796322.0631	561923.6772	0°19'30.44"	0.999969669
82+48.90	1797408.0774	561963.2517	0°19'24.22"	0.999969872
92+29.98	1798345.7766	562267.2255	0°19'18.84"	0.999969969
102+74.76	1799366.0055	561941.8065	0°19'12.96"	0.999969868
119+72.04	1800948.9471	562632.2628	0°19'3.83"	0.999970089
128+50.36	1801830.9469	562698.2558	0°18'58.82"	0.999970111

UTILITY POLES

POWER					TELEPHONE		
STATION	LT.	RT.	STATION	LT.	RT.	STATION	LT.	RT.
31+59		22'	78+58	26'		76+15		23.5'
34+43		24.5'	81+38	45'		79+78	39.5'	
36+83.5		25'	86+71.5	35'		104+68		27'
39+38.5		27'	86+94		26'	128+35	78'	
42+05		29'	89+14	31'				
44+45.5		31.5'	91+63	66'				
46+95		32'	95+40		15'			
49+46.5		33'	97+48		19'			
52+20		23'	99+42		19'			
54+50		17'	102+38		8.5'			
56+92		10'	102+46		12.5'			
59+51	23'		106+27	54'				
62+19		12.8'	111+27	46'				
64+27		30'	116+23	39'				
68+23	24'		118+39	28.5'				
72+17		42'	120+22		7'			
76+43	2.5'		120+32	35'				

OWNED BY: WEST FLA. ELEC. CO-OP | ST. JOE TELE. CO.

UTILITY OWNERS
Power: West Fla. Elec. Co-Op
Tele.: St. Joe Tele. Co.

B.I. No. 321046

STATE OF FLORIDA
DEPARTMENT OF TRANSPORTATION

RIGHT OF WAY MAP

STATE ROAD No. CALHOUN COUNTY

	BY	DATE	APPROVED BY	DATE
DRAWN				
TRACED	R.G.M.	8-14-74	DISTRICT ENGINEER	
CHECKED	C.H.	8-20-74	ENGINEER OF RIGHT OF WAY	
COMPARED				
INDEXED			STATE HIGHWAY ENGINEER	

REVISION	BY	DATE
RIW & Note		11-2-78
Sheet (2)	EW-WPM	5-5-76
C R/W	CAL	5-16-75
C R/W	RS	7-22-75
RIW	CH JWV	4-17-75
R/W	R.G.M.	4-3-75
Add Note	R.G.M.	5-14-75
Add Note	RGM-MRC	11-22-74
Add Tie	RGM-MRC	11-6-74

SECTION 47514-2601 SHEET 1 OF 1

U.P. PEACOCK ROAD FROM S.R. S-274 TO S.R. 71