FED. ROAD DIV. No.	STATE	SEC. AND JOB No.	FISCAL YEAR	SHEET No.	TOTAL SHEETS
3	FLA.	0402-114		1	

37

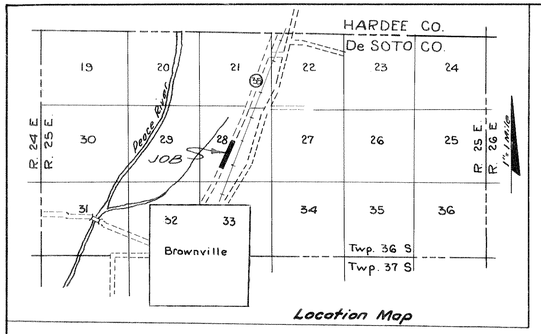

Location Map

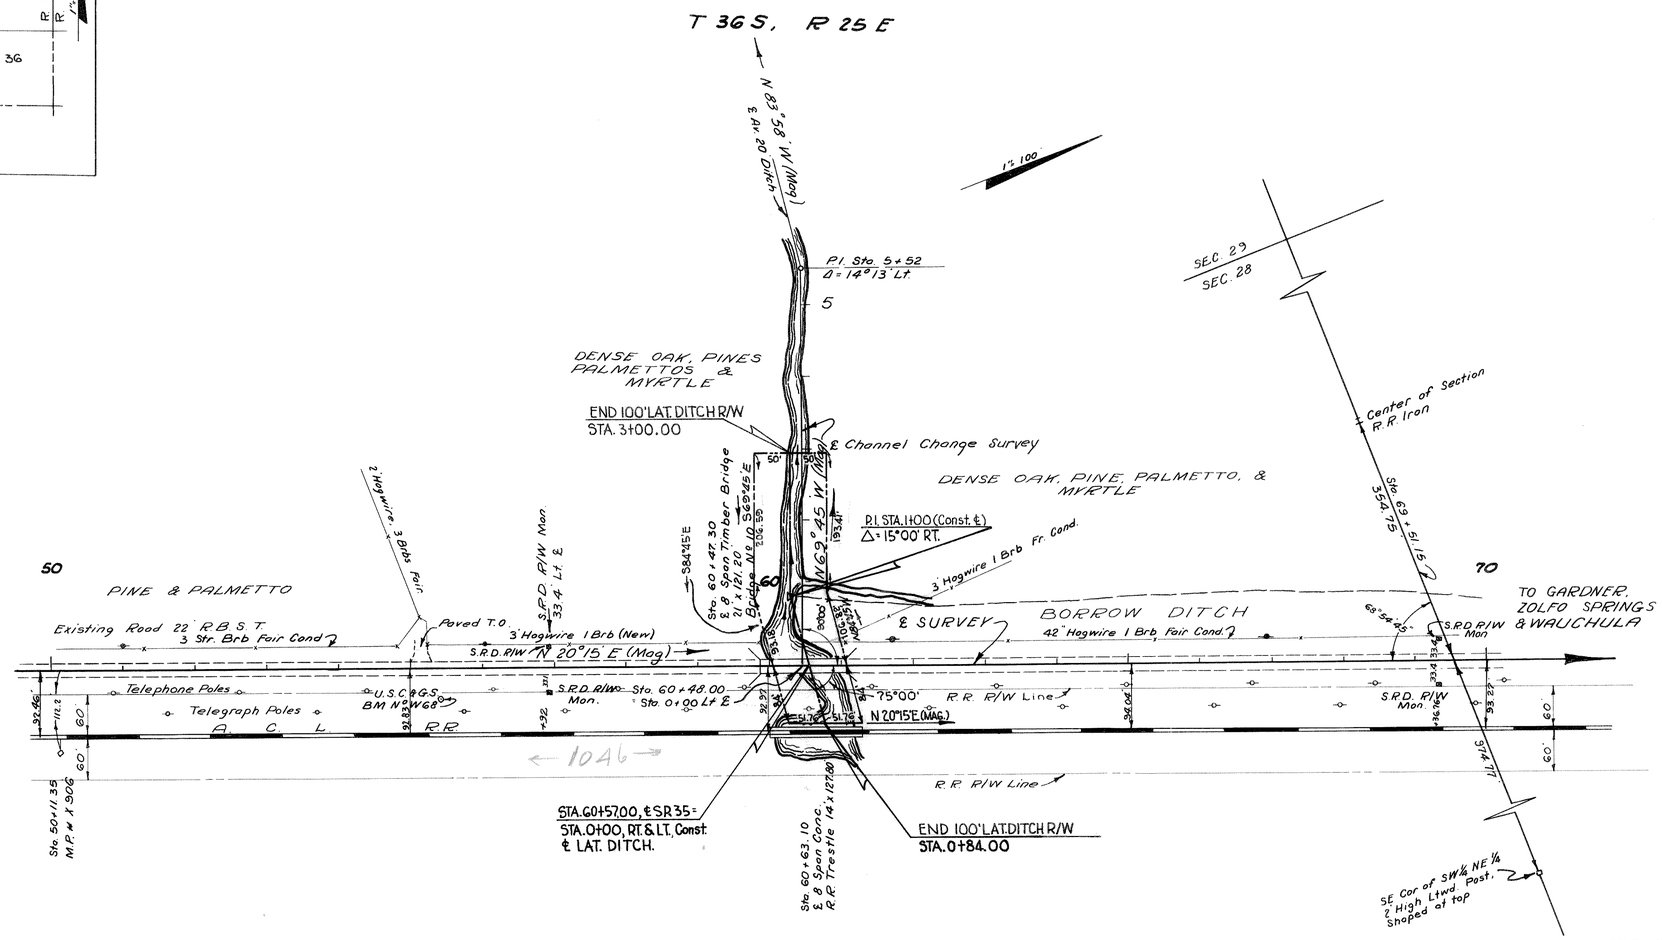

NOTE: Bearing shown is Magnetic

Power Poles owned by R.E.A. CO-OP
Telephone Poles owned by Inter County Telephone & Telegraph Co.
Telegraph Poles owned by Western Union Telegraph Co.

Land Ties & Topog. Plotted from Field Book № 25754G

MAINTAINED R/W TAB

STATION	LT.	RT.
50 + 00	30.9	37.0
54 + 83	34.1	37.0
59 + 88	34.9	38.0
65 + 00	34.5	38.0
70 + 00	35.0	37.0

KEY MAP

STATE OF FLORIDA
STATE ROAD DEPARTMENT

RIGHT OF WAY MAP

SECTION No. 0402-114 Sh. 1

ROAD No. 35 De SOTO COUNTY

SCALE 1" =	NAMES	DATES	APPROVED BY
DRAWN	W.A.N.	4-5-54	R. E. Lemon, DIVISION ENGINEER
TRACED	W.A.N.	4-8-54	Thos. Gordon Reid, STATE HIGHWAY ENGINEER
INDEXED			
REVISED			
REVISED			

CHECKED: V. C. 7-1-54