AP 45552C

Parcel No.	Sheet No	Table Of Ownerships Name	Area Taken	Remainders Right	Remainders Left	Comments	Recording Data
100	1	Kuter, S.A., a Panamanian corporation	2.651 Ac.	4.358 Ac.	50.363 Ac.	Lake County Records	O.R. 1151, Pp. 2092-2094
101	1	Morris Uchitel, Trustee	33,306 sq/ft.	1.981 Ac.		Lake County Records	O.R. 1151, Pp. 2095-2097

F.A. PROJECT NO. N/A

SHEET NO.

Note: See O.R. Book 1151, Pp. 2100 - 2105 for disclaimers.

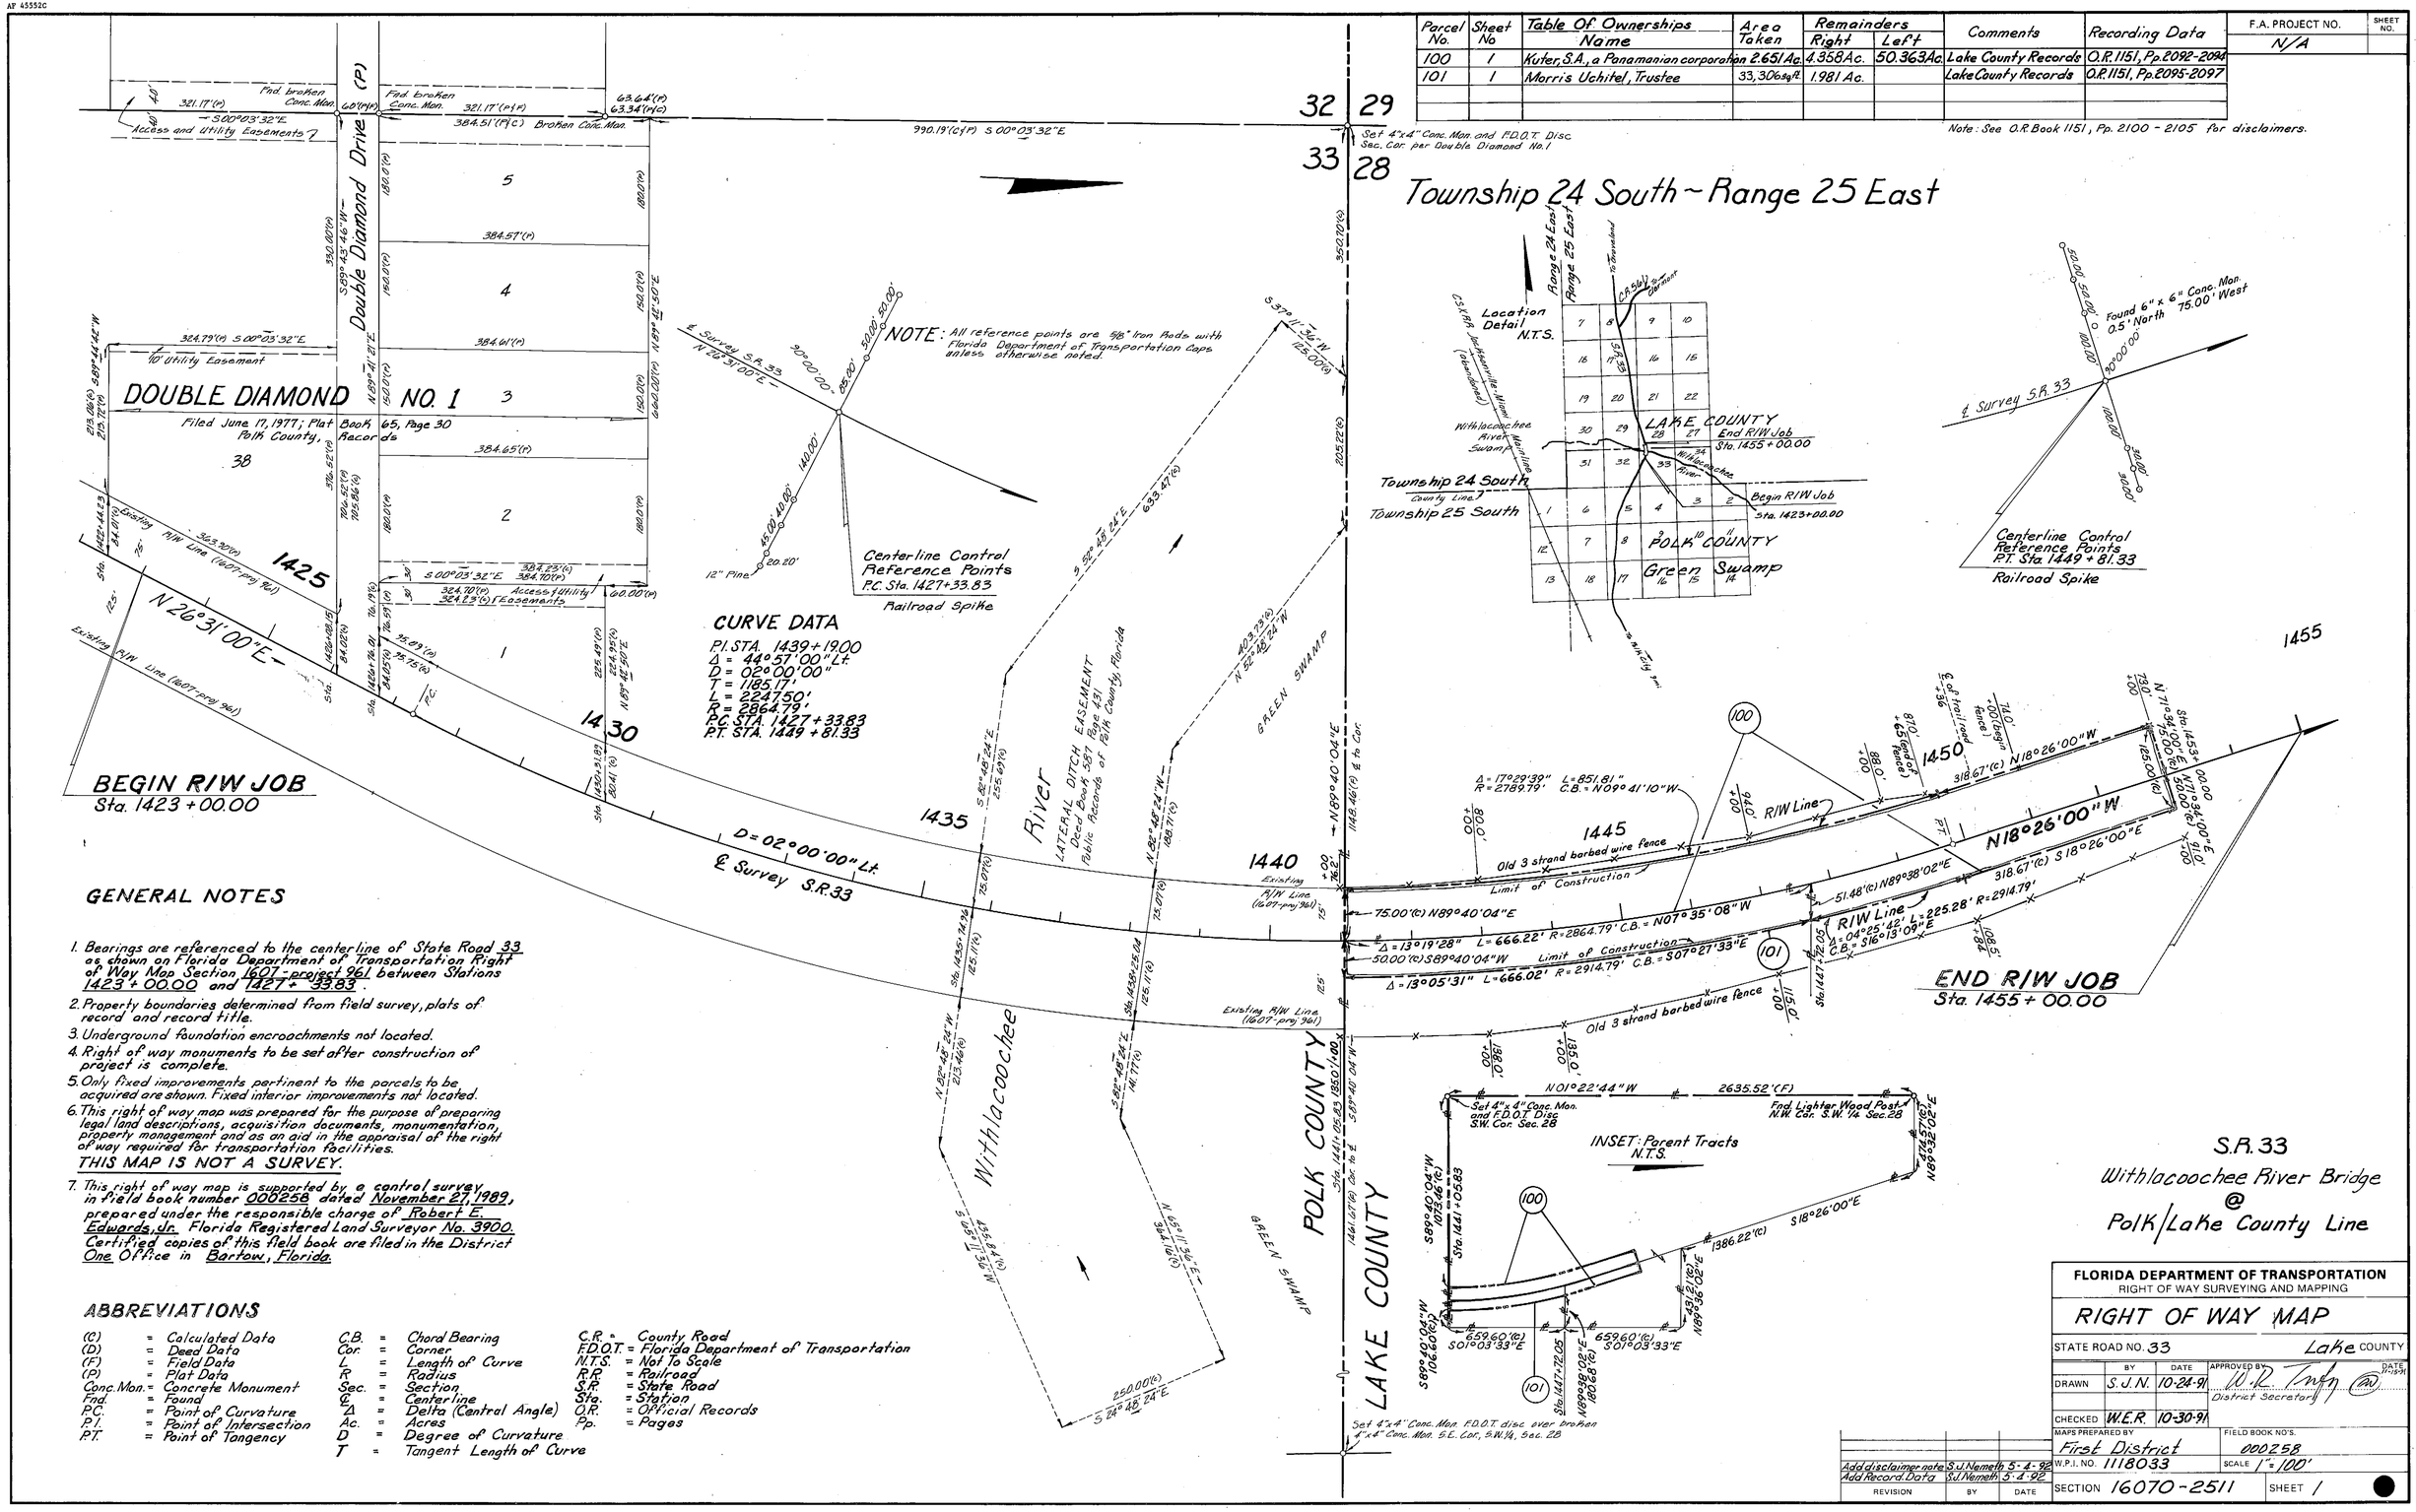

GENERAL NOTES

1. Bearings are referenced to the centerline of State Road 33 as shown on Florida Department of Transportation Right of Way Map Section 16070-project 2611 between Stations 1423+00.00 and 1427+33.83.
2. Property boundaries determined from field survey, plats of record and record title.
3. Underground foundation encroachments not located.
4. Right of way monuments to be set after construction of project is complete.
5. Only fixed improvements pertinent to the parcels to be acquired are shown. Fixed interior improvements not located.
6. This right of way map was prepared for the purpose of preparing legal land descriptions, acquisition documents, monumentation, property management and as an aid in the appraisal of the right of way required for transportation facilities.
   THIS MAP IS NOT A SURVEY.
7. This right of way map is supported by a control survey in field book number 000258 dated November 27, 1989, prepared under the responsible charge of Robert E. Edwards, Jr. Florida Registered Land Surveyor No. 3900. Certified copies of this field book are filed in the District One Office in Bartow, Florida.

ABBREVIATIONS

(C)	= Calculated Data	C.B.	= Chord Bearing	C.R.	= County Road		
(D)	= Deed Data	Cor.	= Corner	F.D.O.T.	= Florida Department of Transportation		
(F)	= Field Data	L	= Length of Curve	N.T.S.	= Not To Scale		
(P)	= Plat Data	R	= Radius	R.R.	= Railroad		
Conc. Mon.	= Concrete Monument	Sec.	= Section	S.R.	= State Road		
Fnd.	= Found	℄	= Centerline	Sta.	= Station		
P.C.	= Point of Curvature	Δ	= Delta (Central Angle)	O.R.	= Official Records		
P.I.	= Point of Intersection	Ac.	= Acres	Pp.	= Pages		
P.T.	= Point of Tangency	D	= Degree of Curvature				
		T	= Tangent Length of Curve				

FLORIDA DEPARTMENT OF TRANSPORTATION
RIGHT OF WAY SURVEYING AND MAPPING

RIGHT OF WAY MAP

STATE ROAD NO. 33 — Lake COUNTY

	BY	DATE	APPROVED BY	DATE
DRAWN	S.J.N.	10-24-91	District Secretary	11-5-91
CHECKED	W.E.R.	10-30-91		

MAPS PREPARED BY: First District
FIELD BOOK NO'S.: 000258
W.P.I. NO. 1118033
SCALE 1" = 100'
SECTION 16070-2511
SHEET 1

REVISION	BY	DATE
Add disclaimer note	S.J. Nemeth	5-4-92
Add Record Data	S.J. Nemeth	5-4-92