F.A. PROJECT NO.	SHEET NO.
N/A	

CURVE No.1 DATA	CURVE No.2 DATA	CURVE No.3 DATA	CURVE No.4 DATA	CURVE No.5 DATA
P.I. STA.341+72.02	P.I. STA.359+86.31	P.I. STA.362+73.03	P.I. STA.368+55.14	P.I. STA.418+35.31
X 609752.105	X 611122.068	X 613493.053	X 617723.878	X 617109.037
Y 1340855.243	Y 1339520.247	Y 1339529.436	Y 1339545.184	Y 1339491.169
Δ - 14°57'58" RT.	Δ - 03°05'00"	Δ - 03°00'00" LT.	Δ - 04°13'00" RT.	Δ - 01°13'34" LT.
D - 03°10'00"	D - 03°06'50"	D - 21°00'00"	D - 12°00'00"	D - 12°00'00"
T - 748.83'	T - 751.09'	T - 150.04'	T - 100.95'	T - 17.45'
L - 1419.98'	L - 1423.86'	L - 300.07'	L - 210.47'	L - 34.91'
R - 1809.34'	R - 31605.57'	R - 5729.580'	R - 2864.790'	R - 5729.70'
P.C. STA.334+23.20	P.C. STA.352+35.18	P.C. STA.361+22.99	P.C. STA.364+45.78	P.C. STA.417+98.21
P.T. STA.348+43.18	P.T. STA.366+59.04	P.T. STA.364+23.00	P.T. STA.366+61.60	P.T. STA.419+72.40

GENERAL NOTES

1. BEARING BASIS IS THE CENTERLINE OF S.R. 542 AS SHOWN ON F.D.O.T. RIGHT OF WAY MAP SECTION 16280-2513, BEING S. 33°53'56" E BETWEEN STA. 336+61.60 AND STA. 1+73.12.
2. PROPERTY BOUNDARIES DETERMINED FROM FIELD SURVEY. PLATS OF RECORD AND RECORD TITLES AS REFLECTED IN OFFICIAL RECORDS AND PLATS ARE RECORDED IN THE COUNTY OF PROJECT LOCATION UNLESS OTHERWISE NOTED.
3. UNDERGROUND ENCROACHMENTS, IF ANY, NOT LOCATED.
4. RIGHT OF WAY MONUMENTS TO BE SET AFTER CONSTRUCTION OF PROJECT IS COMPLETE.
5. ONLY FIXED IMPROVEMENTS PERTINENT TO THE PARCEL(S) TO BE ACQUIRED ARE SHOWN. FIXED INTERIOR IMPROVEMENTS NOT INDICATED.
6. THIS RIGHT OF WAY MAP WAS PREPARED FOR THE PURPOSE OF PREPARING LEGAL LAND DESCRIPTIONS, ACQUISITION DOCUMENTS, DOCUMENTATION, PROPERTY MANAGEMENT AND AS AN AID IN THE APPRAISAL OF THE RIGHT OF WAY REQUIRED FOR TRANSPORTATION FACILITIES.

   THIS MAP IS NOT A SURVEY.
7. THIS RIGHT OF WAY MAP IS SUPPORTED BY A RIGHT OF WAY CONTROL SURVEY DATED 08/16/90, PREPARED UNDER THE RESPONSIBLE CHARGE OF JAMES MICHAEL FUQUA, FLORIDA REGISTERED LAND SURVEYOR, No.4192. CERTIFIED COPIES OF THIS SURVEY (16280-1510) ARE FILED OF RECORD IN THE DISTRICT ONE (1) OFFICE IN BARTOW, FLORIDA.

REVISION	BY	DATE

PHOTO DATE 10-29-87

FLORIDA DEPARTMENT OF TRANSPORTATION
RIGHT OF WAY MAPPING

RIGHT OF WAY MAP

STATE ROAD NO. 542 — POLK COUNTY

	BY	DATE	APPROVED BY	DATE
PRELIM.	R.K. TEW	02/18/93	David A. May	8/3/93
FINAL	R.K. TEW	07/29/93	DISTRICT SECRETARY	
CHECKED	D.A.	07/30/93		

MAPS PREPARED BY: DISTRICT ONE
FIELD BOOK NO'S. 003069, 006949, 008869, 005479
W.P.I. NO. 1118460
SCALE 1" = 400'
SECTION 16280-2513
SHEET 1

HAMRICK Aerial Surveys

F.A. PROJECT NO.
N/A

TABLE OF OWNERSHIPS

PARCEL NO.	SHEET NO.	NAME	AREA TAKEN	REMAINDERS RIGHT	REMAINDERS LEFT	COMMENTS	RECORDING DATA
100	2	JOHN G. WOOD AND ASSOCIATES, INC.	3.134 AC.	411±AC.	—	IN SECTIONS 29 & 30 ONLY	O.R. 3326, PG. 1895
700A	2	JOHN G. WOOD AND ASSOCIATES, INC.	1.372 AC.	N/A	N/A	TEMPORARY CONSTRUCTION ESM'T	O.R. 3326, PG. 1889
700B	2	JOHN G. WOOD AND ASSOCIATES, INC.	16,522 S.F.	N/A	N/A	TEMPORARY CONSTRUCTION ESM'T	" "

LEGEND

PARCEL NUMBER IDENTIFICATION	TYPE USE
100-699	DEEDS OF ALL TYPES
700-799	TEMPORARY EASEMENTS
800-899	PERMANENT EASEMENTS
900-999	LICENSE AGREEMENT

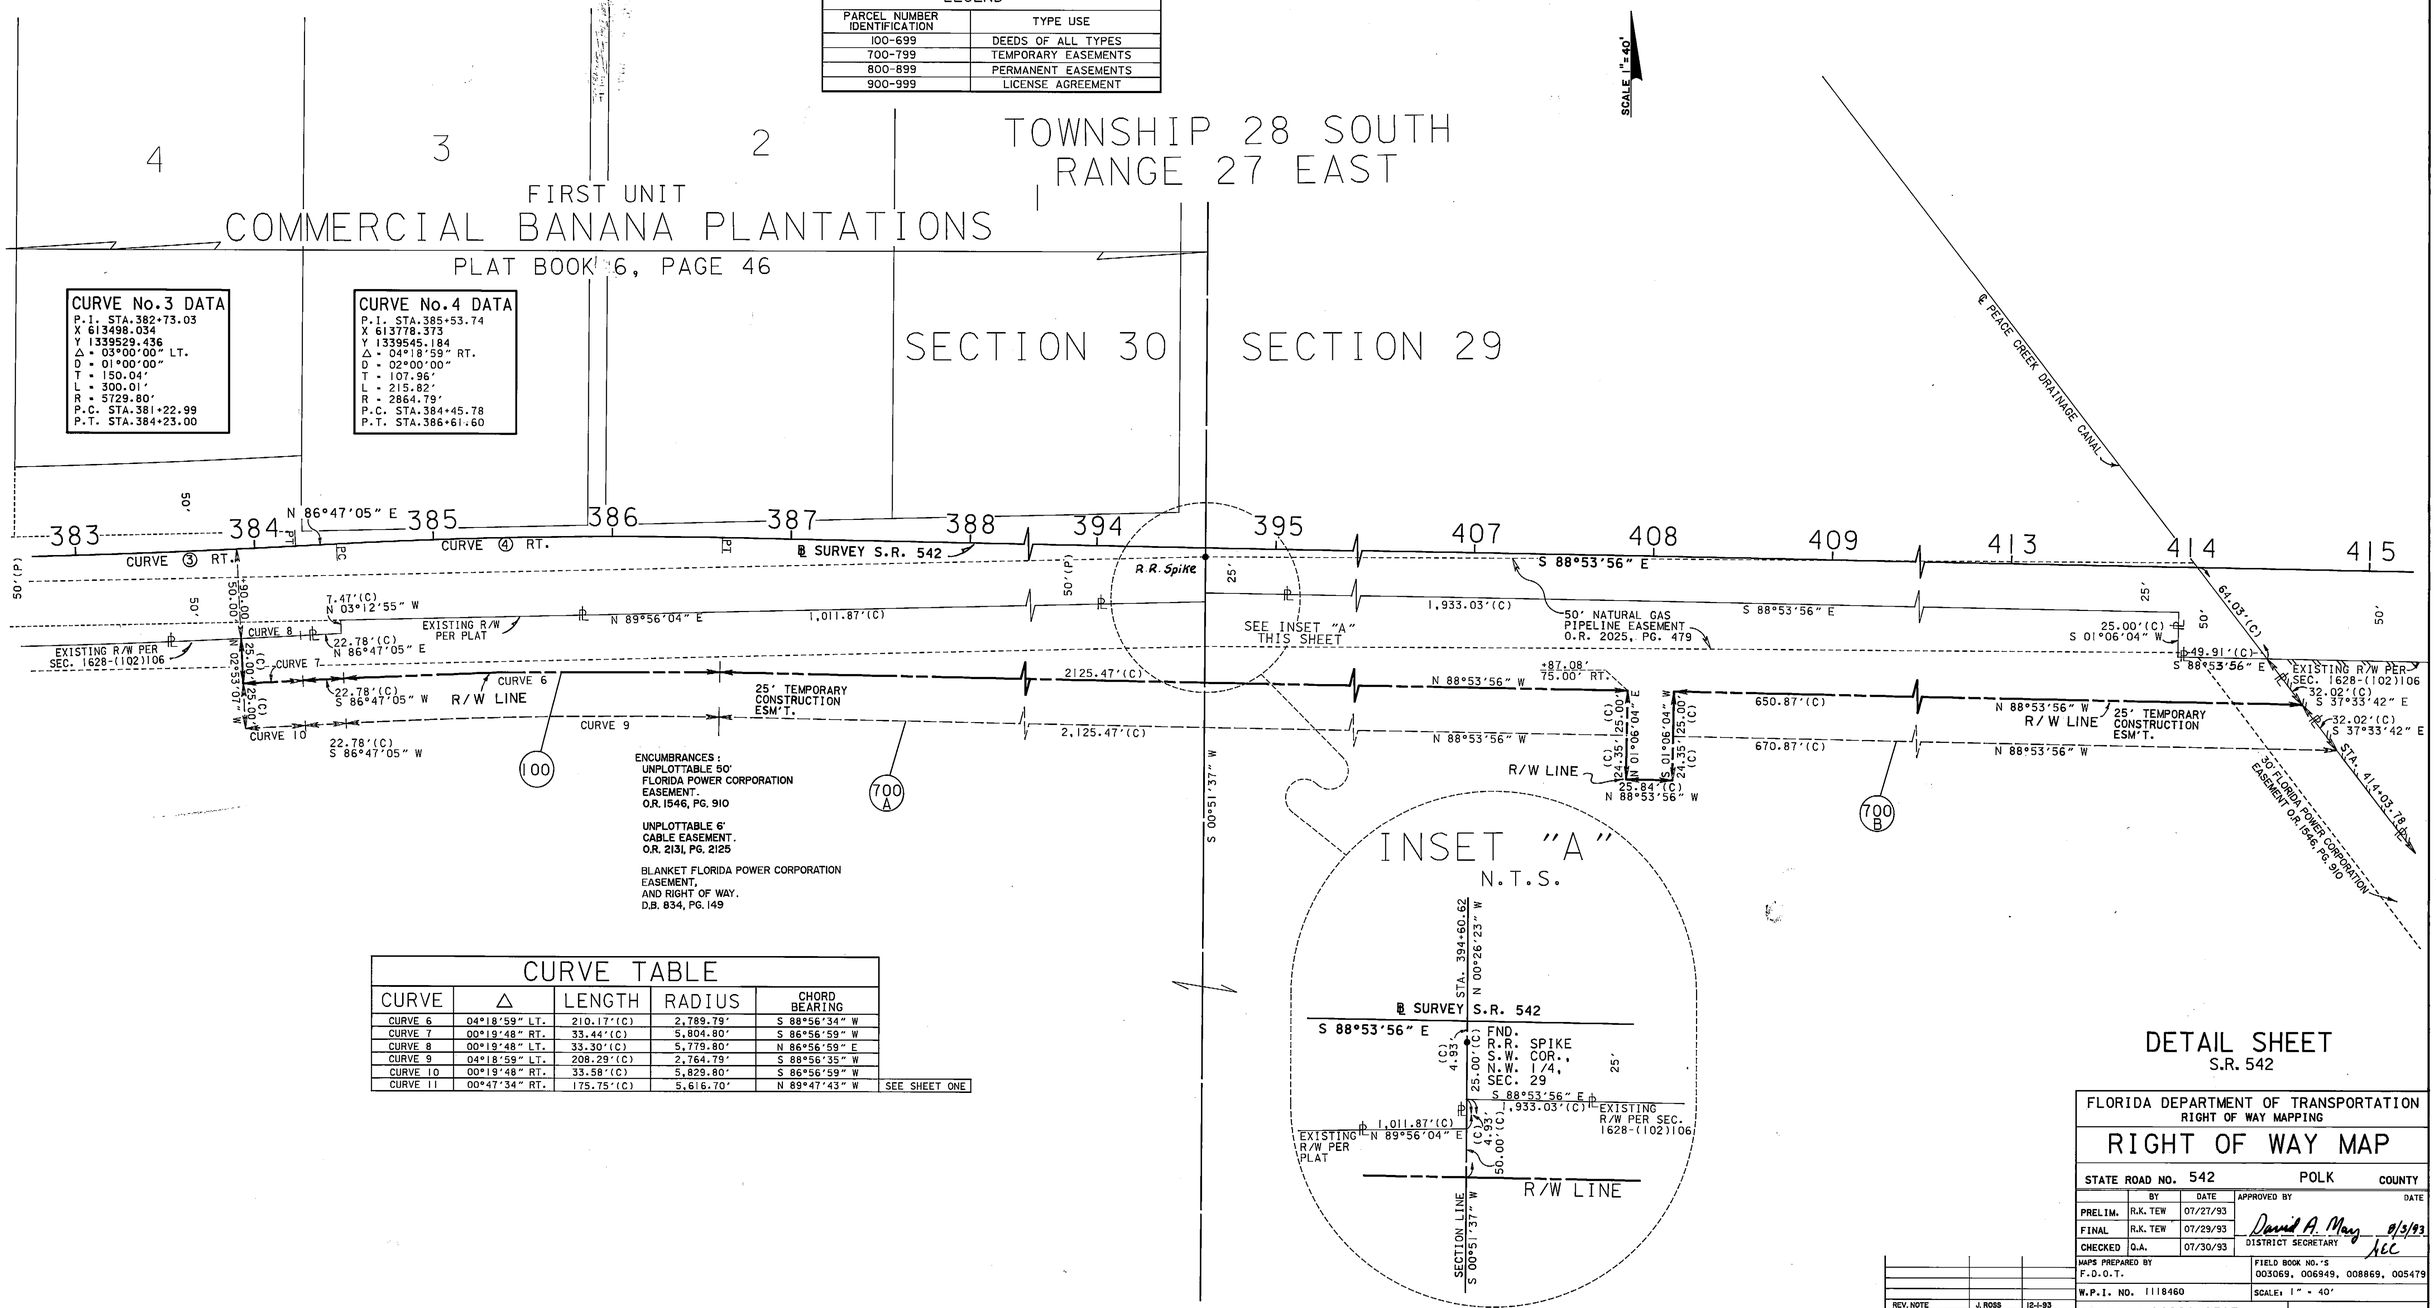

CURVE TABLE

CURVE	Δ	LENGTH	RADIUS	CHORD BEARING	
CURVE 6	04°18'59" LT.	210.17'(C)	2,789.79'	S 88°56'34" W	
CURVE 7	00°19'48" RT.	33.44'(C)	5,804.80'	S 86°56'59" W	
CURVE 8	00°19'48" LT.	33.30'(C)	5,779.80'	N 86°56'59" E	
CURVE 9	04°18'59" LT.	208.29'(C)	2,764.79'	S 88°56'35" W	
CURVE 10	00°19'48" RT.	33.58'(C)	5,829.80'	S 86°56'59" W	
CURVE 11	00°47'34" RT.	175.75'(C)	5,616.70'	N 89°47'43" W	SEE SHEET ONE

DETAIL SHEET
S.R. 542

FLORIDA DEPARTMENT OF TRANSPORTATION
RIGHT OF WAY MAPPING

RIGHT OF WAY MAP

STATE ROAD NO. 542 POLK COUNTY

	BY	DATE	APPROVED BY	DATE
PRELIM.	R.K. TEW	07/27/93	David A. May	8/3/93
FINAL	R.K. TEW	07/29/93	DISTRICT SECRETARY	
CHECKED	Q.A.	07/30/93		

MAPS PREPARED BY F.D.O.T.
FIELD BOOK NO.'S 003069, 006949, 008869, 005479
W.P.I. NO. 1118460
SCALE: 1" = 40'

REVISION	BY	DATE
REV. NOTE	J. ROSS	12-1-93

SECTION 16280-2513
SHEET 2

SECTION 29, TOWNSHIP 28, RANGE 27 EAST

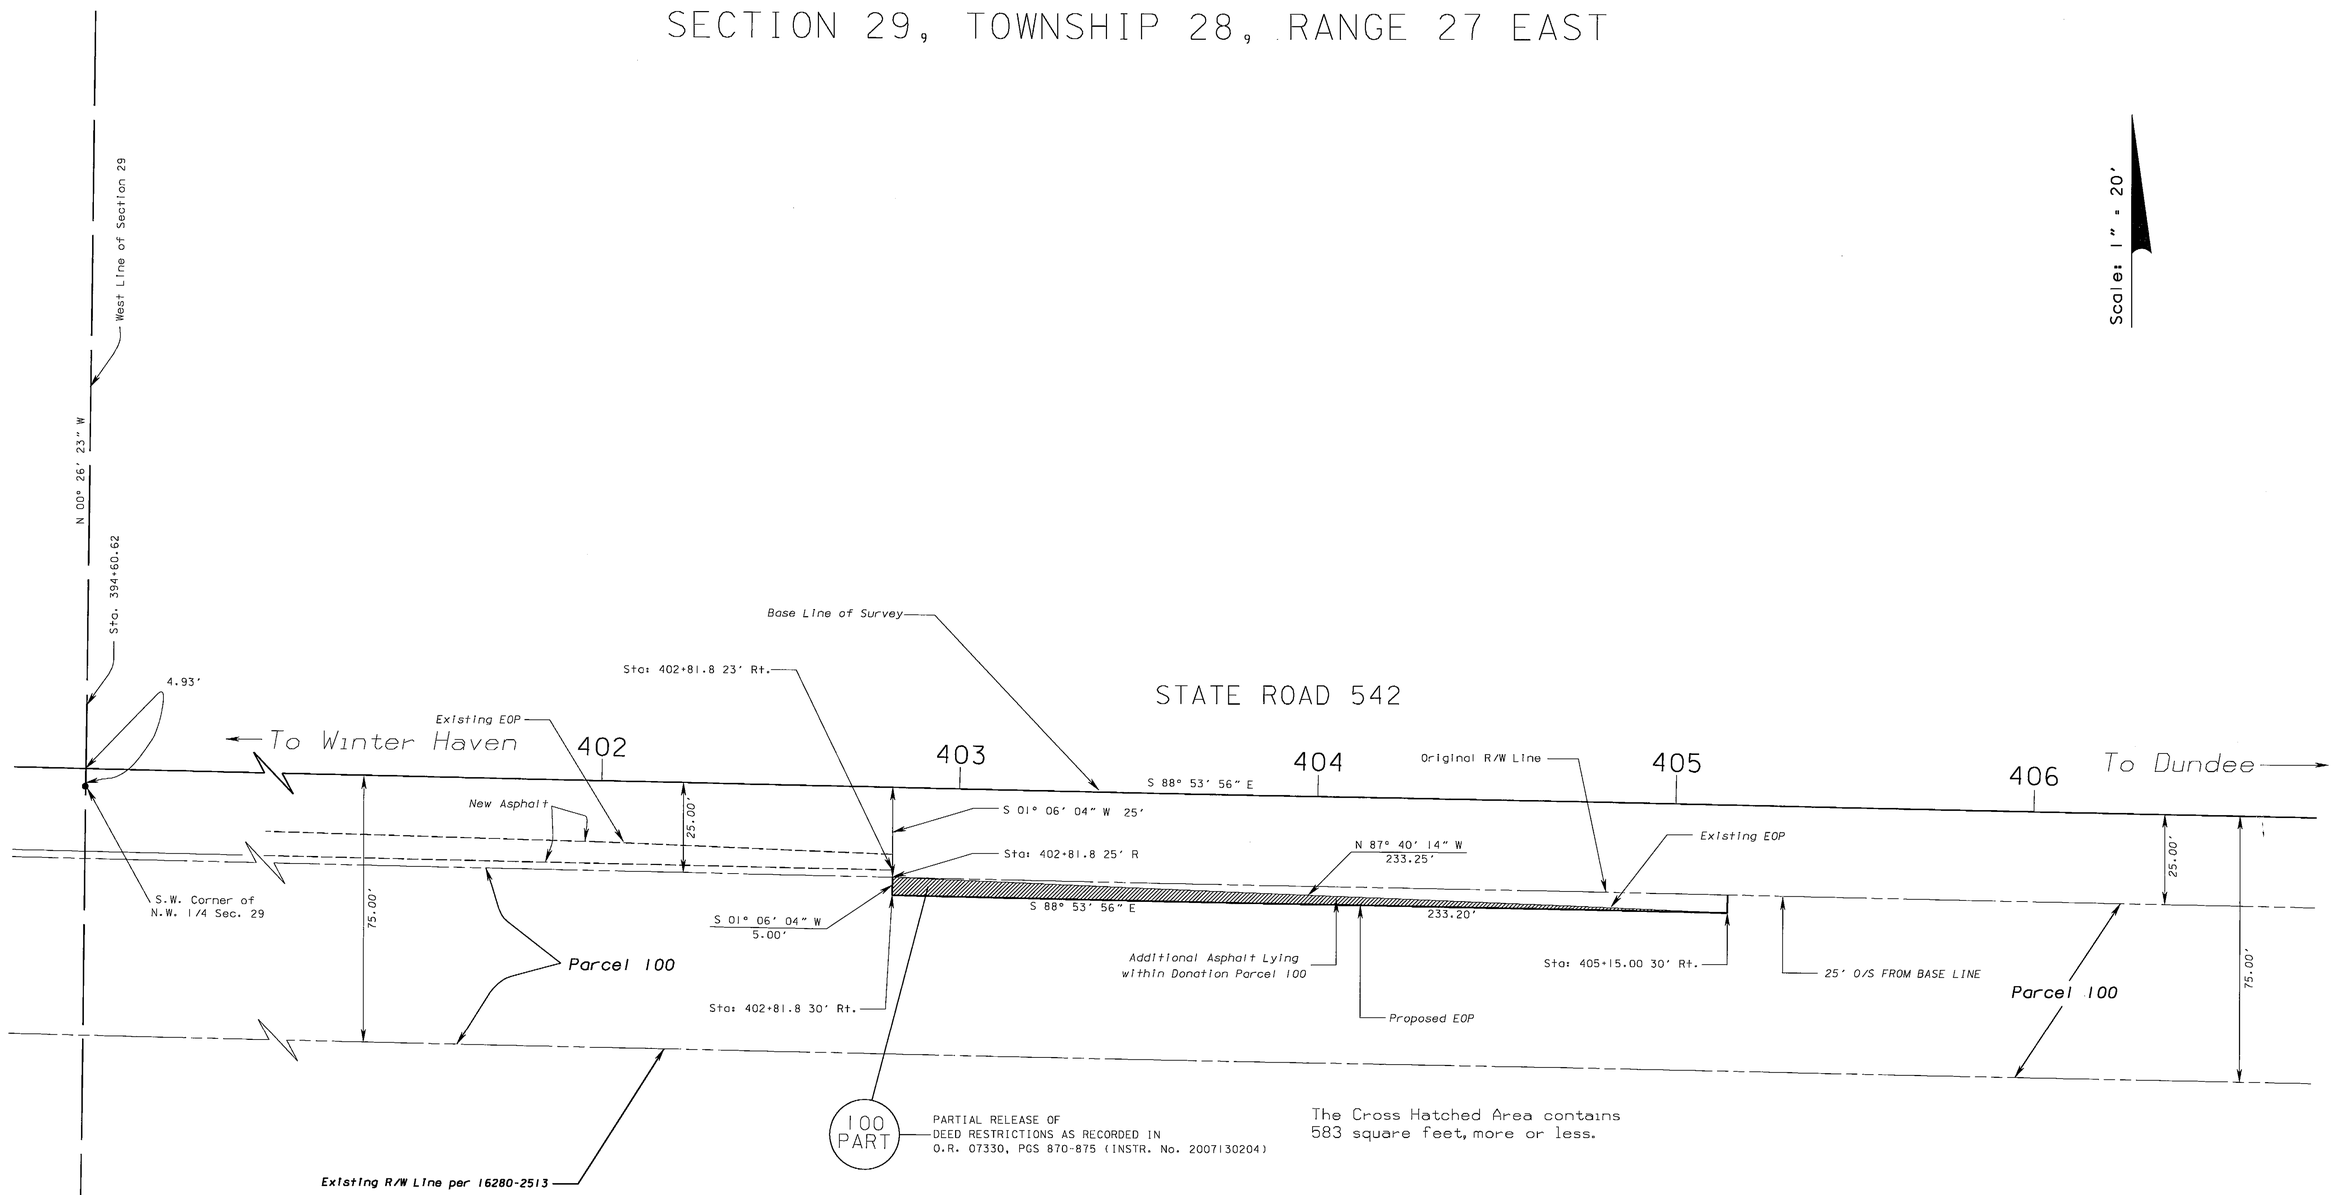

LEGEND

EOP = Edge of Pavement
O/S = Offset
O.R. = Official Record
Pg. = Page

THIS MAP IS NOT A SURVEY

STATE ROAD 542 DETAIL OF PARCEL 100 PARTIAL RELEASE OF DEED RESTRICTIONS

RIGHT OF WAY MAP	FLORIDA DEPARTMENT OF TRANSPORTATION SURVEYING AND MAPPING								BY	DATE	FED. PROJ. N/A	SECTION 16280-2513
								PRELIM	A.G.S.	08/20/07		
								FINAL	A.G.S.	08/23/07	STATE ROAD NO. 542	POLK COUNTY
				ADD SHEET 3.	A.SPIVEY	08/23/07						
			REVISION	BY	DATE	REVISION	BY	DATE	CHECKED	W.E.R.	08/23/07	

MAPS PREPARED BY: F.D.O.T.

DATA SOURCE: FIELD BOOK NO.S 003069, 006949, 008669, 005479

SCALE: 1" = 20'

F.P. ID. 1975681

SHEET 3 OF 3