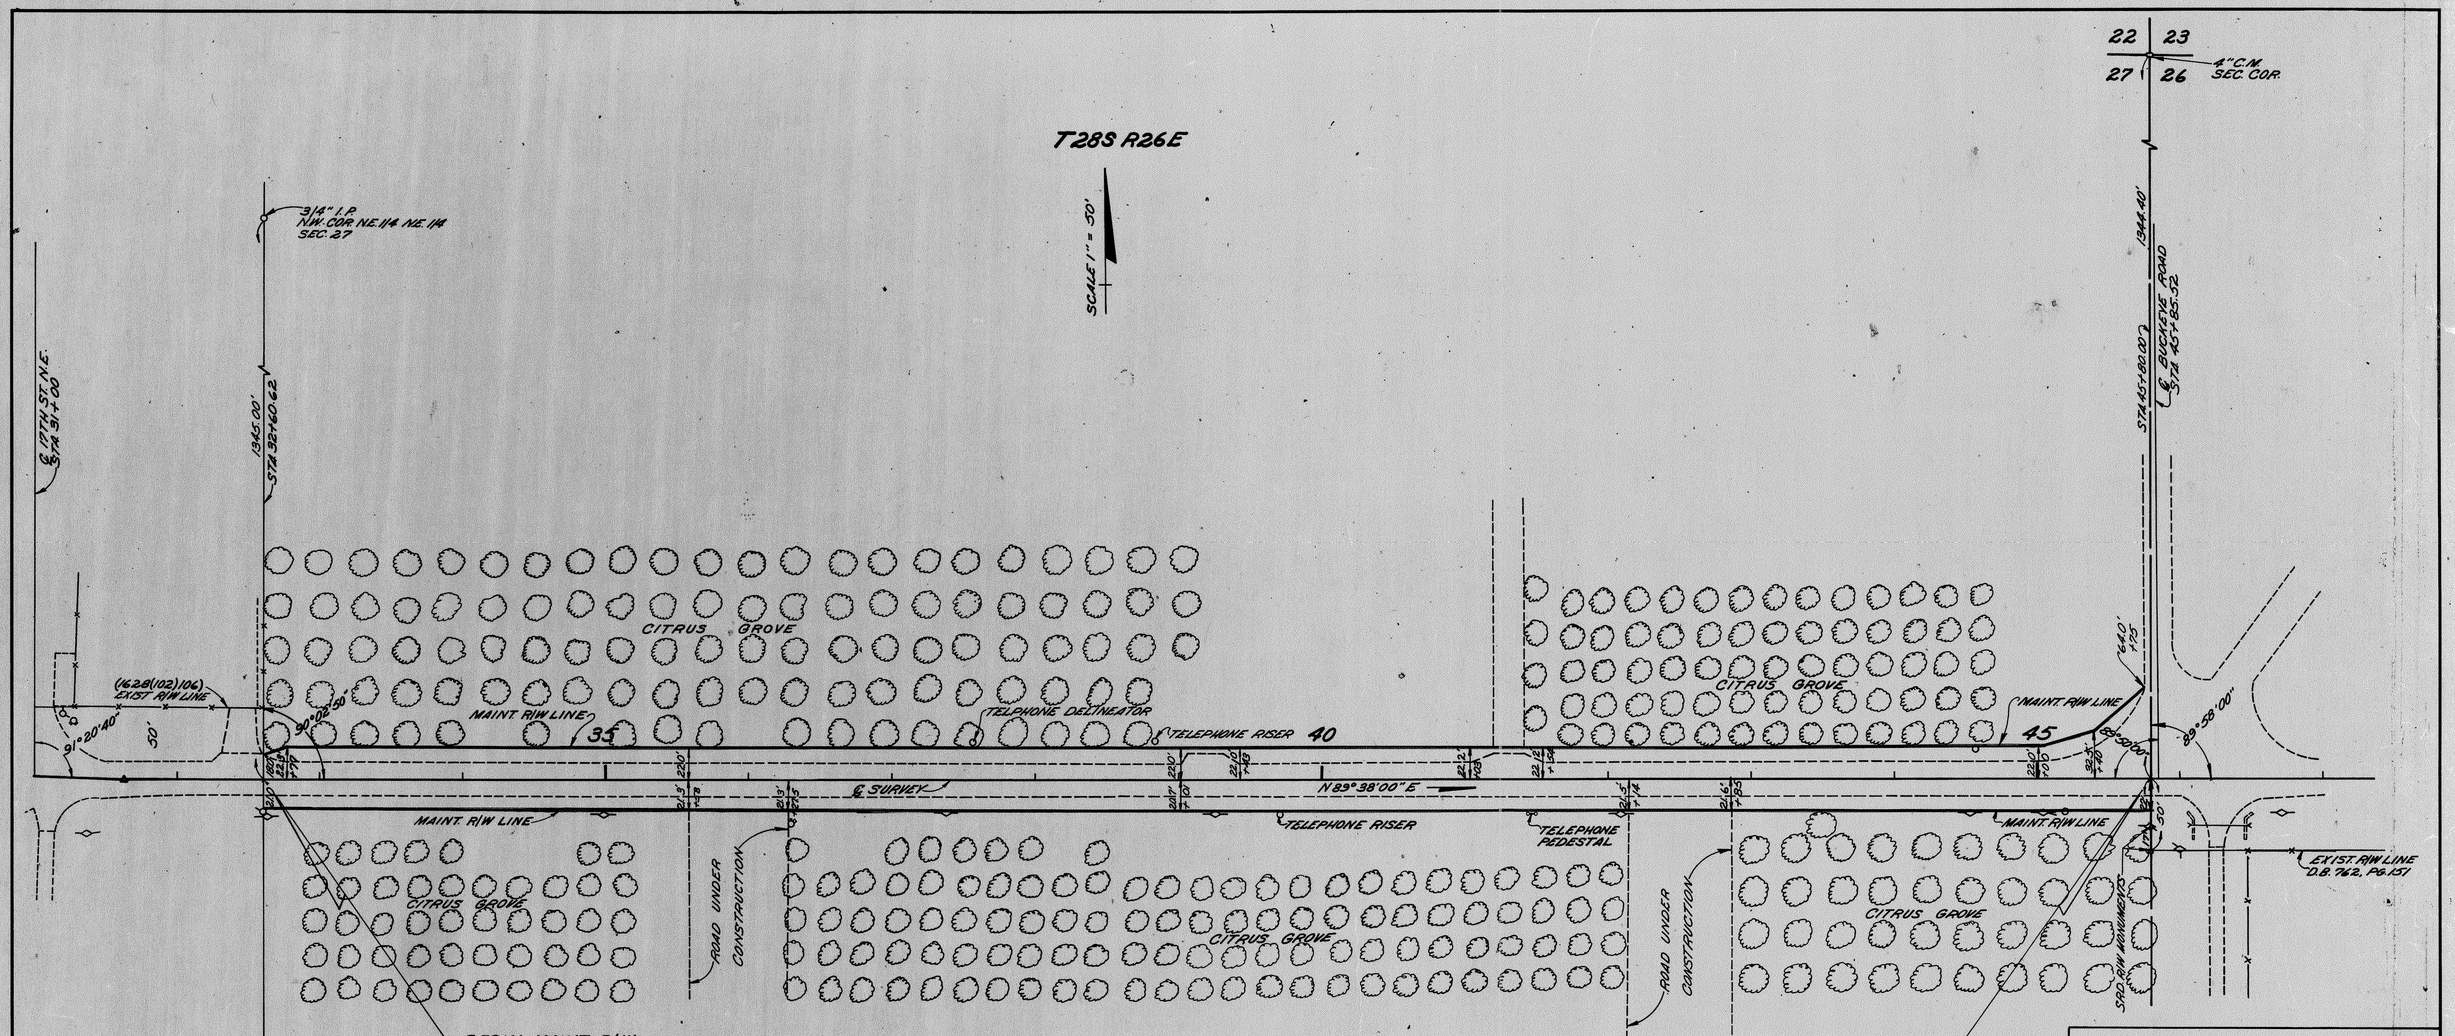

NOTE: LAND LINE TIES AND BEARINGS FROM STATE PROJECT NO. 1628(102)106

FIELD INFO TAKEN FROM BOOK NO. 14776

ACCEPTED for files and recorded in the public Records of Polk County, Florida this 1st day of April A.D. 1977, in Road Plat Book 13 Page 253.

Clerk of Circuit Court _____ County, Florida.

THIS IS TO CERTIFY that the within and attached sheets numbered 1 to 1, inclusive, constitute a true copy of the official RIGHT OF WAY MAP showing Location and Survey by the State of Florida, Department of Transportation for a portion of State Road 542, designated as Section 16280 in POLK County, Florida.

THE PROPERTY outlined in RED ink, and labeled MAINT. R/W LINE on the said sheets has been vested in the State of Florida, Department of Transportation, pursuant to the provisions of Section 341.59 Florida Statutes of 1951, Section 337.31 Florida Statutes of 1955 and Section 95.361 Florida Statutes of 1974, and / or under formal conveyance and other instruments.

IN WITNESS WHEREOF, We have hereunto set our hands and affixed the seal of the State of Florida, Department of Transportation, at Tallahassee, Florida, this 23rd day of March, A.D. 1977.

Tom Webb Jr.
SECRETARY OF TRANSPORTATION
STATE OF FLORIDA, DEPARTMENT OF TRANSPORTATION

Carolyn Sarabia
EXECUTIVE SECRETARY
STATE OF FLORIDA, DEPARTMENT OF TRANSPORTATION

STATE OF FLORIDA
DEPARTMENT OF TRANSPORTATION

MAINTAINED RIGHT OF WAY MAP

STATE ROAD NO. 542 POLK COUNTY

	BY	DATE	APPROVED BY	DATE
DRAWN	M.H.D.	2-9-77	C. W. Monts De Oca	2/14/77
TRACED	C.M.	2-11-77	DISTRICT ENGINEER	
CHECKED	M.H.D.	2-14-77	[signature]	3-15-77
COMPARED			ENGINEER OF RIGHT OF WAY	
INDEXED			STATE HIGHWAY ENGINEER	

SECTION 16280- 1 OF 1