TABLE OF OWNERSHIP

F.A. PROJECT NO. N/A | SHEET NO.

PARCEL NO.	SHEET NO.	NAME	AREA TAKEN	REMAINDERS RIGHT	REMAINDERS LEFT	COMMENTS	RECORDING DATA
100	4	FIRST STATE BANK OF PENSACOLA	428#	0	0.736 Ac.		
101	4	J. L. AND ELEANOR K. FLOWERS	7,896#	1.465 Ac.	0		
102	4	DAVID V. BARBER, DANNY Q. GILBERT, DAVID E. O'HARA JR.	1,031#	0.943 Ac.	0		
103	4	JOHN C. AND FRANCES E. ROWELL	2,872#	15,804#	0		
104	4	LARRY J. AND BEVIE C. RESMONDO	10,818#	1.936 Ac.	0		
105	6	PARKER SASH AND DOOR COMPANY	3.533 Ac.	0	4.613 Ac.	POND SITE "H"	
106	4	JESSE W. AND RUBY L. MORGAN	14,393#	5,653#	2,526#		
107	4	JOHN W. AND ANNE M. TOMLINSON	12,608#	5,793#	3,301#		
108	4	WILLIAM H. AND OPAL L. McCURDY	12,095#	5,269#	8,536#		
109	5	GEORGE AND THERESA A. GRESH	12,521#	4,689#	15,690#		
110	5	HAROLD J. WILSON AND LOUVILLA M. WILSON	1.839 Ac.	0.445 Ac.	3.421 Ac.		
111	5	THOMAS E. AND SHIRLEY A. JACKSON	3,893#	2.916 Ac.	0		
112	5,6	DAWS MANUFACTURING CO., INC.	3.600 Ac.	1.626 Ac.	18,158#	Whole Take	OR 3159/931
113	6	BETTER BUILT COMPANY OF PENSACOLA, INC.	2.574 Ac.	4,003#.	14,731#		
114	6	WEYMAN C. MESSICK	0.703 Ac.	3.603 Ac.	0	100' SO BELL ESMT. OR BOOK 2593 PG 416	
115	5	NEIL, JR. AND LORRAINE A. PULLEY	1,331#	0	15,878#		
116	5,6	FLOYD H. AND JEWEL L. LANGFORD	11,353#	0	1.032 Ac.		
117	3	LONE STAR INDUSTRIES	2.894 Ac.	6.054 Ac.	4.712 Ac.		
118	6	RONALD C. AND BETTY S. KOZELL	216#	0	18,390#		
119	7	W. R. BONSAL COMPANY	18,055#	3.660 Ac.	0		
120	7	POWELL AND DOROTHY TUGGLE	2.694 Ac.	0	0.842 Ac.	POND SITE "I"	
121	7	CLINTON AND CARRIE P. MARSHALL	18,636#	9,710#	6,629#		
122	7	HAROLD E. AND JUDY STOUT	10,442#	6,264#	3,782#		
123	7	AMOND H. AND MARY E. STEELE	9,974#	17,978#	3,452#		
124	7	WILLIAM J. AND MARIE L. CHAMBERLAIN	0.532 Ac.	0.546 Ac.	1.306 Ac.		
125	7,8	MAGNOLIA PROPERTIES OF PENSACOLA, III LTD	0.481 Ac.	2,236#	4.664 Ac.		
126	8	BARBARA BLACKER	3.902#.	0	1.087 Ac.		
127	8	JOHN J., III AND PATRICIA ANNE GUNTHER	2,125#	0	7,692#		
128	8	JOHNNY N. AND PAMELA W. McSWAIN	643#	0	7,591#		
129	8	SECRETARY OF HOUSING & URBAN DEVELOPMENT	979#	0	10,506#		
130	8	URSULA M. ZIEGLER	2,993#	0	21,416#		
131	–					NUMBER NOT USED	
132	–					NUMBER NOT USED	
133	–					NUMBER NOT USED	
134	8	JAMES A. HIGHTOWER & LOUIS K. ROSENBLOOM	3,464#	1.078 Ac.	0	(DBA OLIVE RD. PROPERTIES)	
135	–					NUMBER NOT USED	
136	8	ESCAMBIA COUNTY	9.814 Ac.	10.353#	0	POND SITE "A"	
137	–					NUMBER NOT USED	
138	–					NUMBER NOT USED	
139	8	URSULA M. ZIEGLER	2,321#	0	15,173#		
140	8	MICHAEL W. BOLEY	3,741#	0	3.745 Ac.		
141	8	JESSE L. AND DOROTHY MAYNE	1,242#	0	4.452 Ac.		
142	8	JAMES A. HIGHTOWER & LOUIS K. ROSENBLOOM	1,443#	6,592#	0		
143	8	PARCEL "A" KIMBERLY WOODS HOMEOWNERS ASSOC.	2,486#	5.309 Ac.	0	200' GULF POWER ESMT.	
144	8	CHARLES R. AND ARDELLE F. MAYENCE	2,280#	0	4.340 Ac.		
145	–					NUMBER NOT USED	
146	8,9	THOMAS H. AND HARRY L. PYRITZ	2,133#	0	0.713 Ac.		
147	8,9	LARRY A. AND FERN TITUS	1,773#	14.749#	0		
148	9	BARBARA C. CHAVIS	1,726#	13,800#	0		
149	9	JOSEPH AND ANNIE MARY STEWART	7,715#	9.243 Ac.	0		
150	9	BYRON G. GENUNG	2.638#	0	6.293 Ac.		
151	–					NUMBER NOT USED	
152	9	H.T. VENUS, C.R. RODGERS, ETAL.	1,901#	0	0.598 Ac.		
153	9	CONNIE J. AND MARY IDA STINSON	2,269#	0	1.492 Ac.		
154	9	EDNA M. BUSSEY	1,045#	0	0.749 Ac.		
155	9	MAL COKER	1,149#	0	20,992#		
156	9	GERALD G. AND COLLENE JOHNS	2,890#	0	15,175#	POND SITE "B"	
157	9	BYRON G. GENUNG.	0.825 Ac.	0	0	POND SITE "B"	
158	9,10	IGNACY C. MAZUREK, ESTATE OF	3.354 Ac.	0	37.509 Ac.	POND SITE "B" & "C"	
159	9	LATRELLE CANTRELL	1,741#	0.828 Ac.	0		
160	9	JOSEPH H., JR. AND LATRELLE A. CANTRELL	1,346#	1.809 Ac.	0		
161	9	CHAPMAN L. AND ALICE KELLER CREIGHTON	2,761#		0	LATERAL DITCH	
162	10	VIRGILIO C. AND ADELA BARANGAN	3.223 Ac.		0	LATERAL DITCH	
163	10	J.B. AND I. JEAN HARTMAN	1.412 Ac.		0	LATERAL DITCH	
164	–					NUMBER NOT USED	
165	10	HAROLD E. AND CHRISTINE N. PAYNE	1,545#	4.045 Ac.	0		
166	10	A.W. AND MARY C. WELCH	1,400#	1.810 Ac.	0		
167	10	MARY K. AND ARDYS W. WELCH	1,645#	10.610 Ac.	0		
168	10	JAMES H. BULLARD	302#	.490 Ac.	0		
169	10	JEFF C. CODY	1,942#	3.376 Ac.	0		
170	10	PAUL J. CODY	1,180#	9,958#	0		
171	10	IVAL L. AND ADVIN M. MEYER	2,982#	0	4.107 Ac.		
172	10	N. & S. INVESTMENTS	2,742#	0	24.030 Ac.		
173	10,11	GEORGE PAUL BELL	2,110#	0	9,824#		
174	11	STONEBROOK HOMEOWNERS ASSOC.	363#	0	0.767 Ac.		
175	11	LARRY GATES	1,980#	0	0.719 Ac.		
176	11	DALLAS AND VIRGINIA RIGBY	3,068#	0	5.742 Ac.		
177	11	NELLIE PARAZINE	2,872#	4.755 Ac.	0		
178	11	E. ERWIN AND SARAH N. PENNIMAN	8,028#	14.793 Ac.	0		
179	11	CARL L. AND MAUDINE McCOLLOUGH	2,599#	0.712 Ac.	0		
180	11	PAUL W. AND WILLIE BELLE McCOLLOUGH	1,870#	0.565 Ac.	0		
181	11	DORIS JEANETTE LISTER	1,880#	0.967 Ac.	0		
182	(NOT USED)					NUMBER NOT USED	
183	11	JOSEPH H. AND FRANCES M. BLAKE	1,485#	0.884 Ac.	0		
184	11	CLIFFORD E. FANNING AND A.R. BOCCANFUSO	3,346#	0	7.131 Ac.		
185	11	BESSIE L. JOHNSON	2,627#	0	0.872 Ac.		
186	11	OLIVER G. BYRD AND JACK L. FIVEASH	1,471#	0	18,525#		
187	11	W. C. JONES	1,508#	0	17,396#		
188	11	LOUIS L. AND JANE D. HERRINGTON	736#	0	8,285#		
189	11	DAVID STANLEY AND MARY LOU LOWERY	839#	0	8.081 Ac.		
190	11	ANTHONY A. AND G. JUNE SETTIMIO	977#	0	14,940#		
191	11	ERIC GLEATON	704#	0	11,540#		
192	12	EARLIE HAYNES, WISE WEBB, ETAL.	1,582#	0	3.022 Ac.		
193	12	THOMAS G. AND GNELL B. SHEPHERD	1,296#	0.573 Ac.	0		
194	12	KENNETH G. SHEPHERD	758#	14,982#	0		
195	12	FLORENCE ADAMS	755#	11,985#	0		
196	12	CHARLES A. AND JEAN A. PERRY	1,688#	0.537 Ac.	0		
197	12	JOHN ANTONIO AND FRANCES HACKER	1,667#	0	2.956 Ac.		
198	12	JACOBA AND JOHN ANTONIO HACKER	1,210#	0	2.076 Ac.		
199	12	JOHN MORRIS AND HELEN PAULINE BROXSON	1,020#	0	1.128 Ac.		
200	12	J.G. AND ICY BURGESS	961#	0	0.938 Ac.		
201	12	M.O. DINKINS AND ALICE DINKINS RARICK	1,146#	1.319 Ac.	0		
202	12	JOHN E. PEPPER AND STERLING F. STOUDENMIRE III	544#	14,475#	0		
203	12	SAM A. AND FRANCES V. VIVIANO CALVIN E. JACKSON	1,905#	1.925 Ac.	0		
204	12	JOHN HALL III AND ALICE WIGGINS SHERRILL	1,897#	2.016 Ac.	0		
205	12	H.L. DAVIS COMPANY, INC.	1,870#	0	1.525 Ac.		
206	12	ROBERT T. AND MARGARET EMILY ROSS	2,230#	0	1.881 Ac.		
207	12	MADIE E. WISE (WIDOW)	1,116#	0	34,013 S.F.		
208	12	ROBERT W. AND INDIA K. MONTGOMERY	1,726#	0	2.556 Ac.		
209	12	NELLIE D. WIGGINS	475#	0.621 Ac.	0		
210	12	QUINCY H. AND MADIE R. MARLOW	901#	0.959 Ac.	0		
211	12	WILLIE R. AND L.L. HUGHES	884#	0.972 Ac.	0		
212	12	EDWARD F., JR. AND GERALDINE I. YOUNG	745#	12,722#	0		
213	12	ELMORE F. AND MAXINE J. FRANKLIN	3,057#	1.047 Ac.	0		
214	13	FRANCES R. ROESCH	1,549#	12.069#	0		
215	12	ROBERT W. AND JAMES D. MONTGOMERY, JR.	1,418#	0	0.803 Ac.		
216	12,13	JACK AND MADALYN B. COBB	2,652#	0	0.719 Ac.		
217	13	ESTATE OF ALFRED E. FULLEN	1,368#	0	9,484#		
218	13	SOUTHERN BELL TELEPHONE AND TELEGRAPH	3,632#	0	2.938 Ac.		
219	13	GENESIS HEALTH CARE, INC.	1,628#	0	2.888 Ac.		
220	13	JERRY V. KENDALL AND BETTYE JOYCE KENDALL	3,457#	42,006 S.F.	0		
221	13	TOM BRINKMAN	895#	39,835 S.F.	0		
222	13	DAVID CLARK AGEE AND JOYCE B. AGEE	1,336#	55,517 S.F.	0		
223	–					NUMBER NOT USED	
224	13	JOHN R. FARISH AND JUDY A. FARISH	1,995#	1.525 Ac.	0		
225	13	ELBERT JERNIGAN AND VONA JERNIGAN	3,175#	0	3.580 Ac.		
226	13	COLLIS WALTER ENTERKIN AND MARGARTTE ENTERKIN	1,475#	0	0.912 Ac.		
227	13	JOSEPHINE HENDRIX (1/4) MARGARET SIMMONS (1/4)	3.568 Ac.	0	18.932 Ac.	COLLIS W. ENTERKIN (1/4) ETAL	
228	13	O.R. FARISH AND ANNIE MAE FARISH	1,956#	1.867 Ac.	0		
229	13	SOUTHERN BELL TELEPHONE & TELEGRAPH CO.	2,400#	1.366 Ac.	0		
230	13	JOHN ROBERT FARISH	2,156#	1.080 Ac.	0		
231	13,14	THOMAS F. REYNOLDS AND ESTELLE M. REYNOLDS	2,833#	2.878 Ac.	0		
232	14	THOMAS F. REYNOLDS	5,411#	2.820 Ac.	0		
233	14	FREEDOM SAVINGS AND LOAN ASSOCIATION	1,984#	5.789#	0		
234	13	LINZY A. SIMMONS AND MARGARET SIMMONS	2,330#	0	2.845 Ac.		
235	13	OLIVE BAPTIST CHURCH	3,680#	0	9.689 Ac.		
236	14	SUPER LUBE 10-MINUTE OIL CHANGE, INC.	5,780#	0	1,627#		
237	14	AMERICAN NATIONAL INSURANCE CO.	10,272#	0	14.951 Ac.		

PRELIMINARY AND SUBJECT TO CHANGE

LEGEND

PARCEL NUMBER IDENTIFICATION	TYPE USE
100 - 699	DEEDS OF ALL TYPE
700 - 799	TEMPORARY EASEMENTS
800 - 899	PERMANENT EASEMENTS
R.A.	RESTORATION AGREEMENT

HF360

REVISION	BY	DATE

FLORIDA DEPARTMENT OF TRANSPORTATION
RIGHT OF WAY SURVEY AND MAPPING

RIGHT OF WAY MAP

STATE ROAD NO. 290 — ESCAMBIA COUNTY

	BY	DATE	APPROVED BY	DATE
DRAWN	GPM	1/29/90		
TRACED	PJD	2/28/90	DIST. SURVEYOR ADM.	
CHECKED	WGN	6/29/90		

MAPS PREPARED BY: BARRETT, DAFFIN & CARLAN
FIELD BOOK NO'S.
W.P.I. NO. 3111870
SCALE 1" = 50'
SECTION 48030 - 2510
SHEET 25 OF 30

SR. 290 (OLIVE RD.) FROM S.R. 95 (U.S. HWY. 29) TO S.R. 10A (SCENIC HWY.)

F.A. PROJECT NO.	SHEET NO.
N/A	

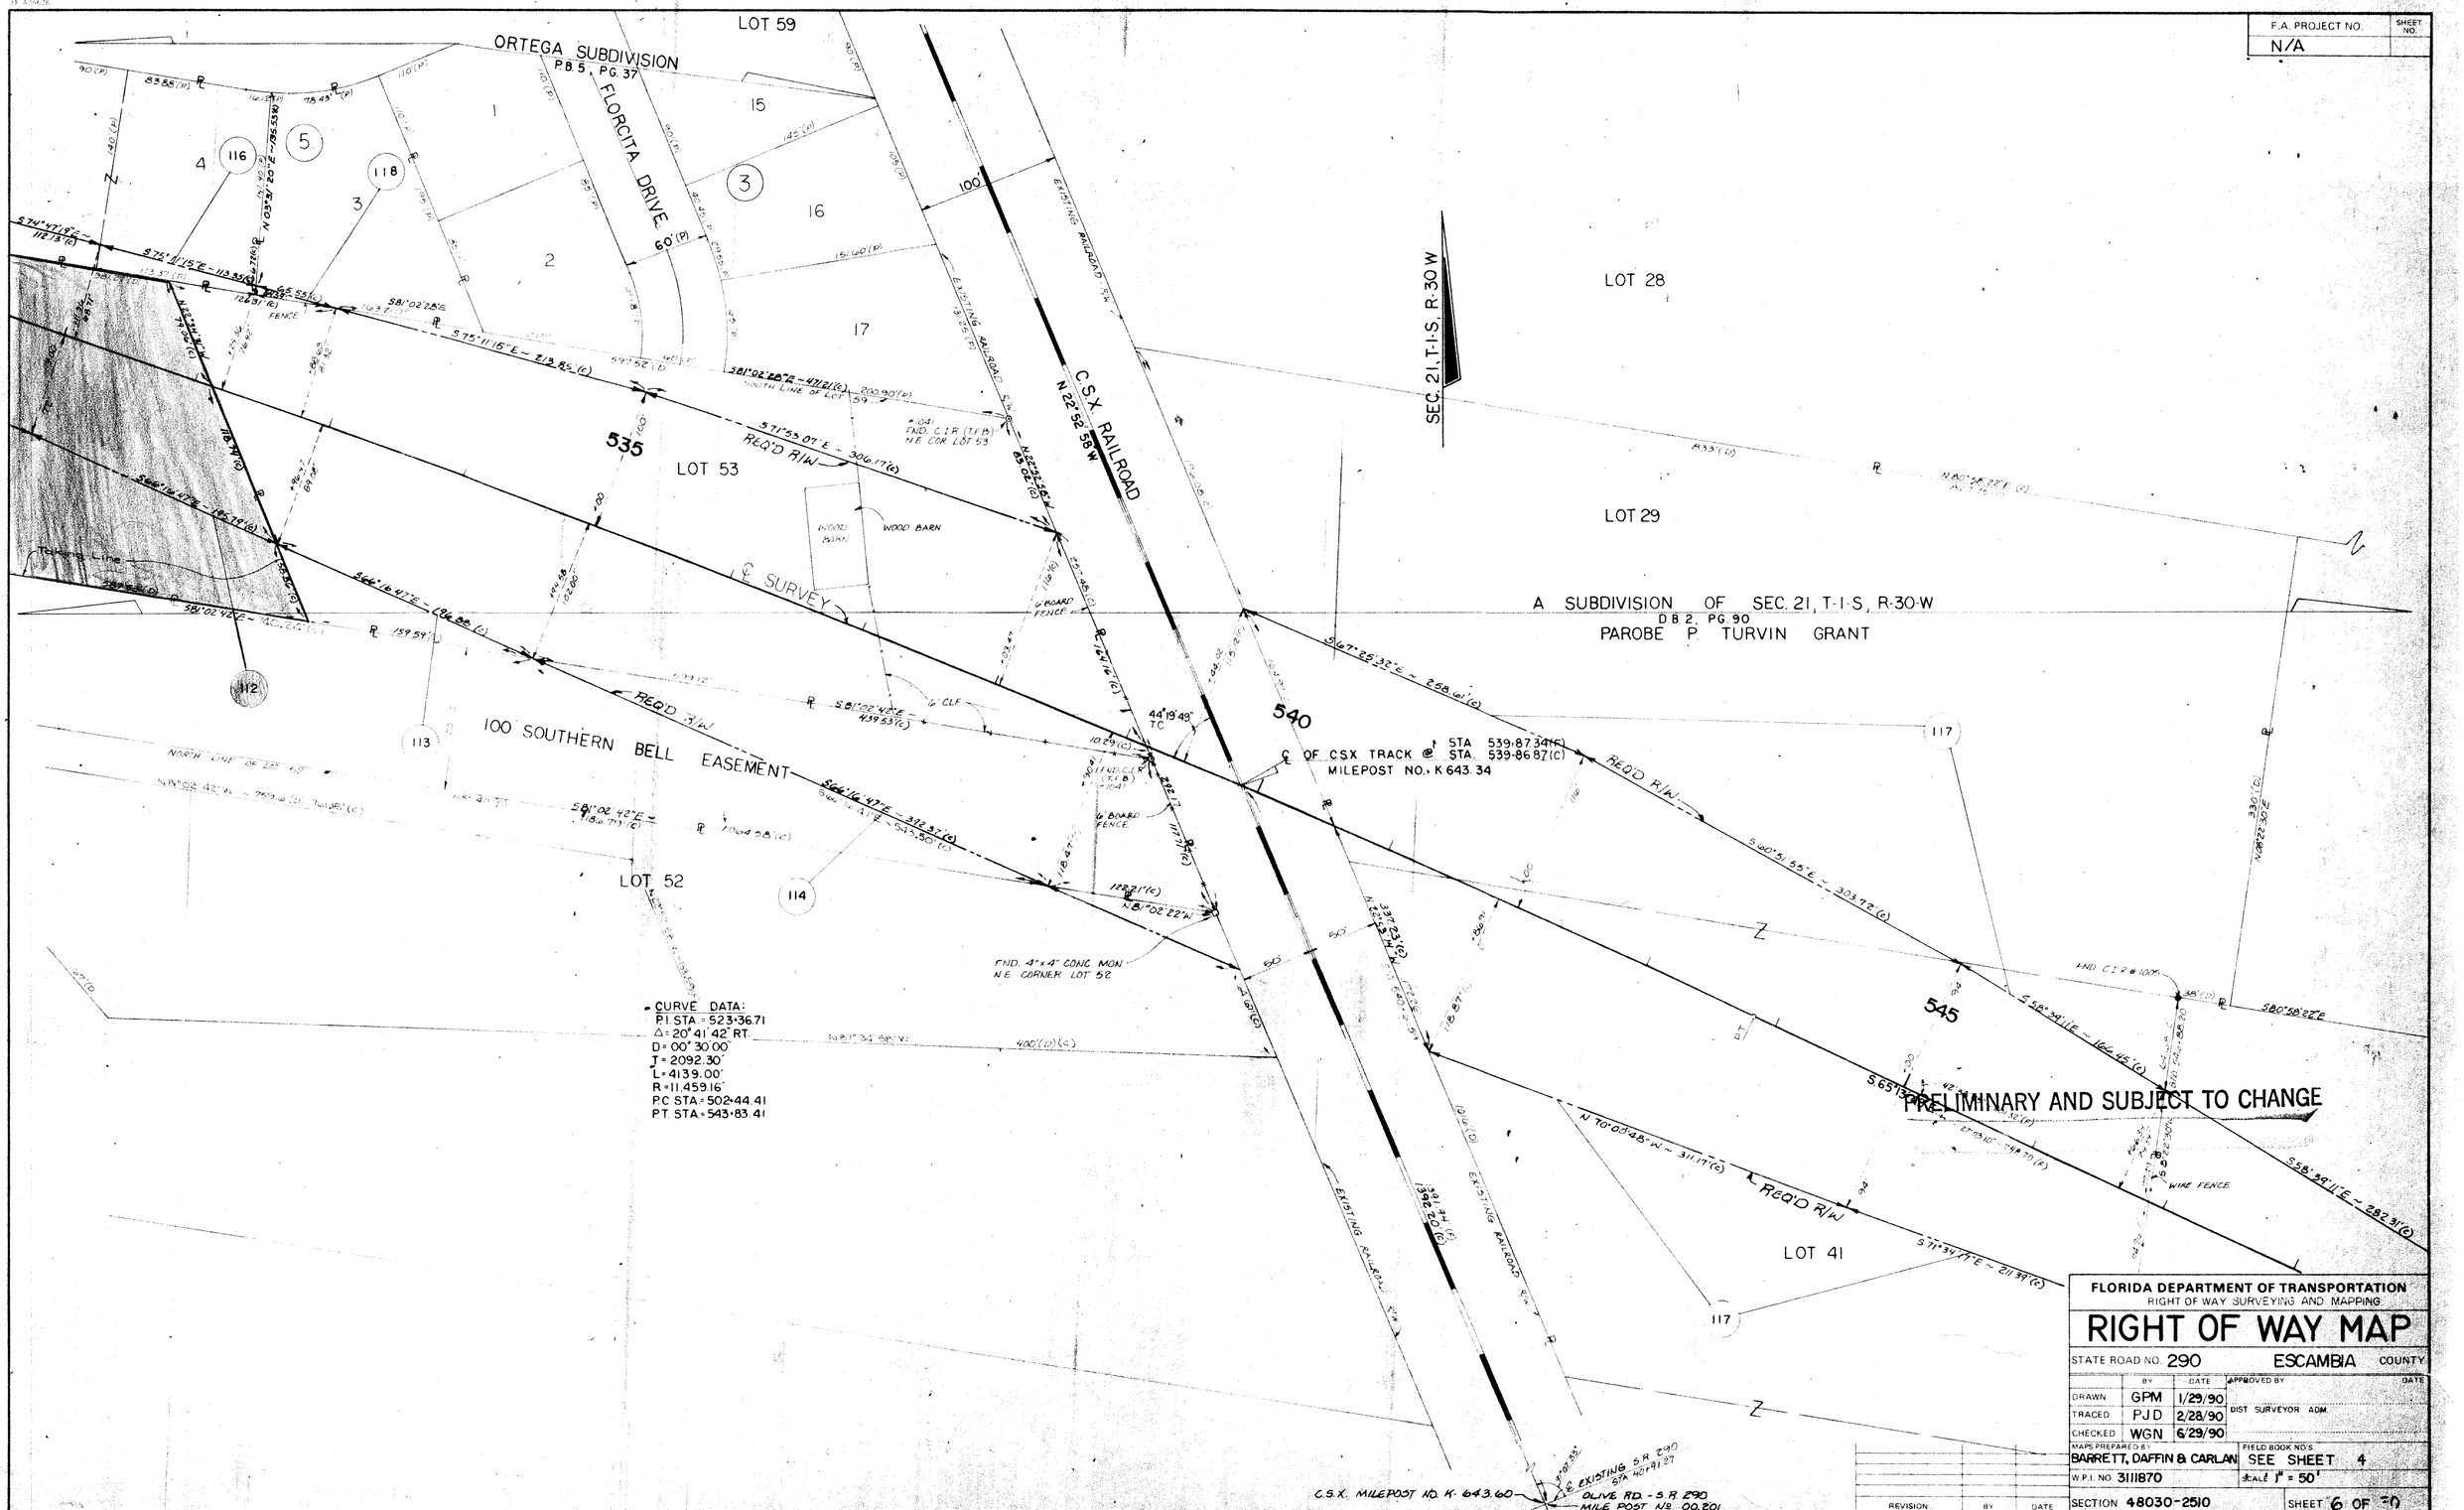

FLORIDA DEPARTMENT OF TRANSPORTATION
RIGHT OF WAY SURVEYING AND MAPPING

RIGHT OF WAY MAP

STATE ROAD NO. 290 ESCAMBIA COUNTY

	BY	DATE	APPROVED BY	DATE
DRAWN	GPM	1/29/90		
TRACED	PJD	2/28/90	DIST. SURVEYOR ADM.	
CHECKED	WGN	6/29/90		

MAPS PREPARED BY: BARRETT, DAFFIN & CARLAN
FIELD BOOK NO'S: SEE SHEET 4
W.P.I. NO. 3111870
SCALE 1" = 50'
SECTION 48030-2510
SHEET 6 OF 20

REVISION	BY	DATE

S.R. 290 (OLIVE RD.) FROM S.R. 95 (U.S. HWY 29) TO S.R. 10A (SCENIC HWY.)

F.A. PROJECT NO.	SHEET NO.
N/A	

CURVE NO	DELTA	DEGREE OF CURVE	TANGENT	LENGTH	RADIUS	CHORD BEARING	CHORD DISTANCE
C-11	0°42'11"	0°30'07"	70.05'	140.10'	11,417.16'	S 79°16'20"E	140.10'
C-12	2°05'54"	0°30'07"	209.08'	418.12'	11,417.16'	S77°52'17"E	418.10'
C-13	3°30'49"	0°29'53"	352.76'	705.29'	11,501.16'	S 77°10'44"E	705.18'
C-14	0°51'53"	0°29'52"	86.85'	173.69'	11,507.16'	S 73°50'10"E	173.69'
C-15	0°16'52"	0°29'52"	28.24'	56.48'	11,507.16'	S 73°15'47"E	56.48'
C-16	0°28'31"	0°29'52"	47.73'	95.45'	11,507.16'	S 72°53'05"E	95.45'
C-11A	0°42'11"	0°30'07"	70.03'	140.06'	11,414.16	S79°16'18"E	140.06'
C-11B	0°12'06"	0°29'53"	20.25'	40.49'	11,504.16	S79°02'13"E	40.49'
C-12A	2°10'22"	0°30'07"	216.45'	432.85'	11,414.16'	S77°50'01"E	432.82'
C-13A	3°36'24"	0°29'53"	362.20'	724.17'	11,504.16	S77°07'58"E	724.05'

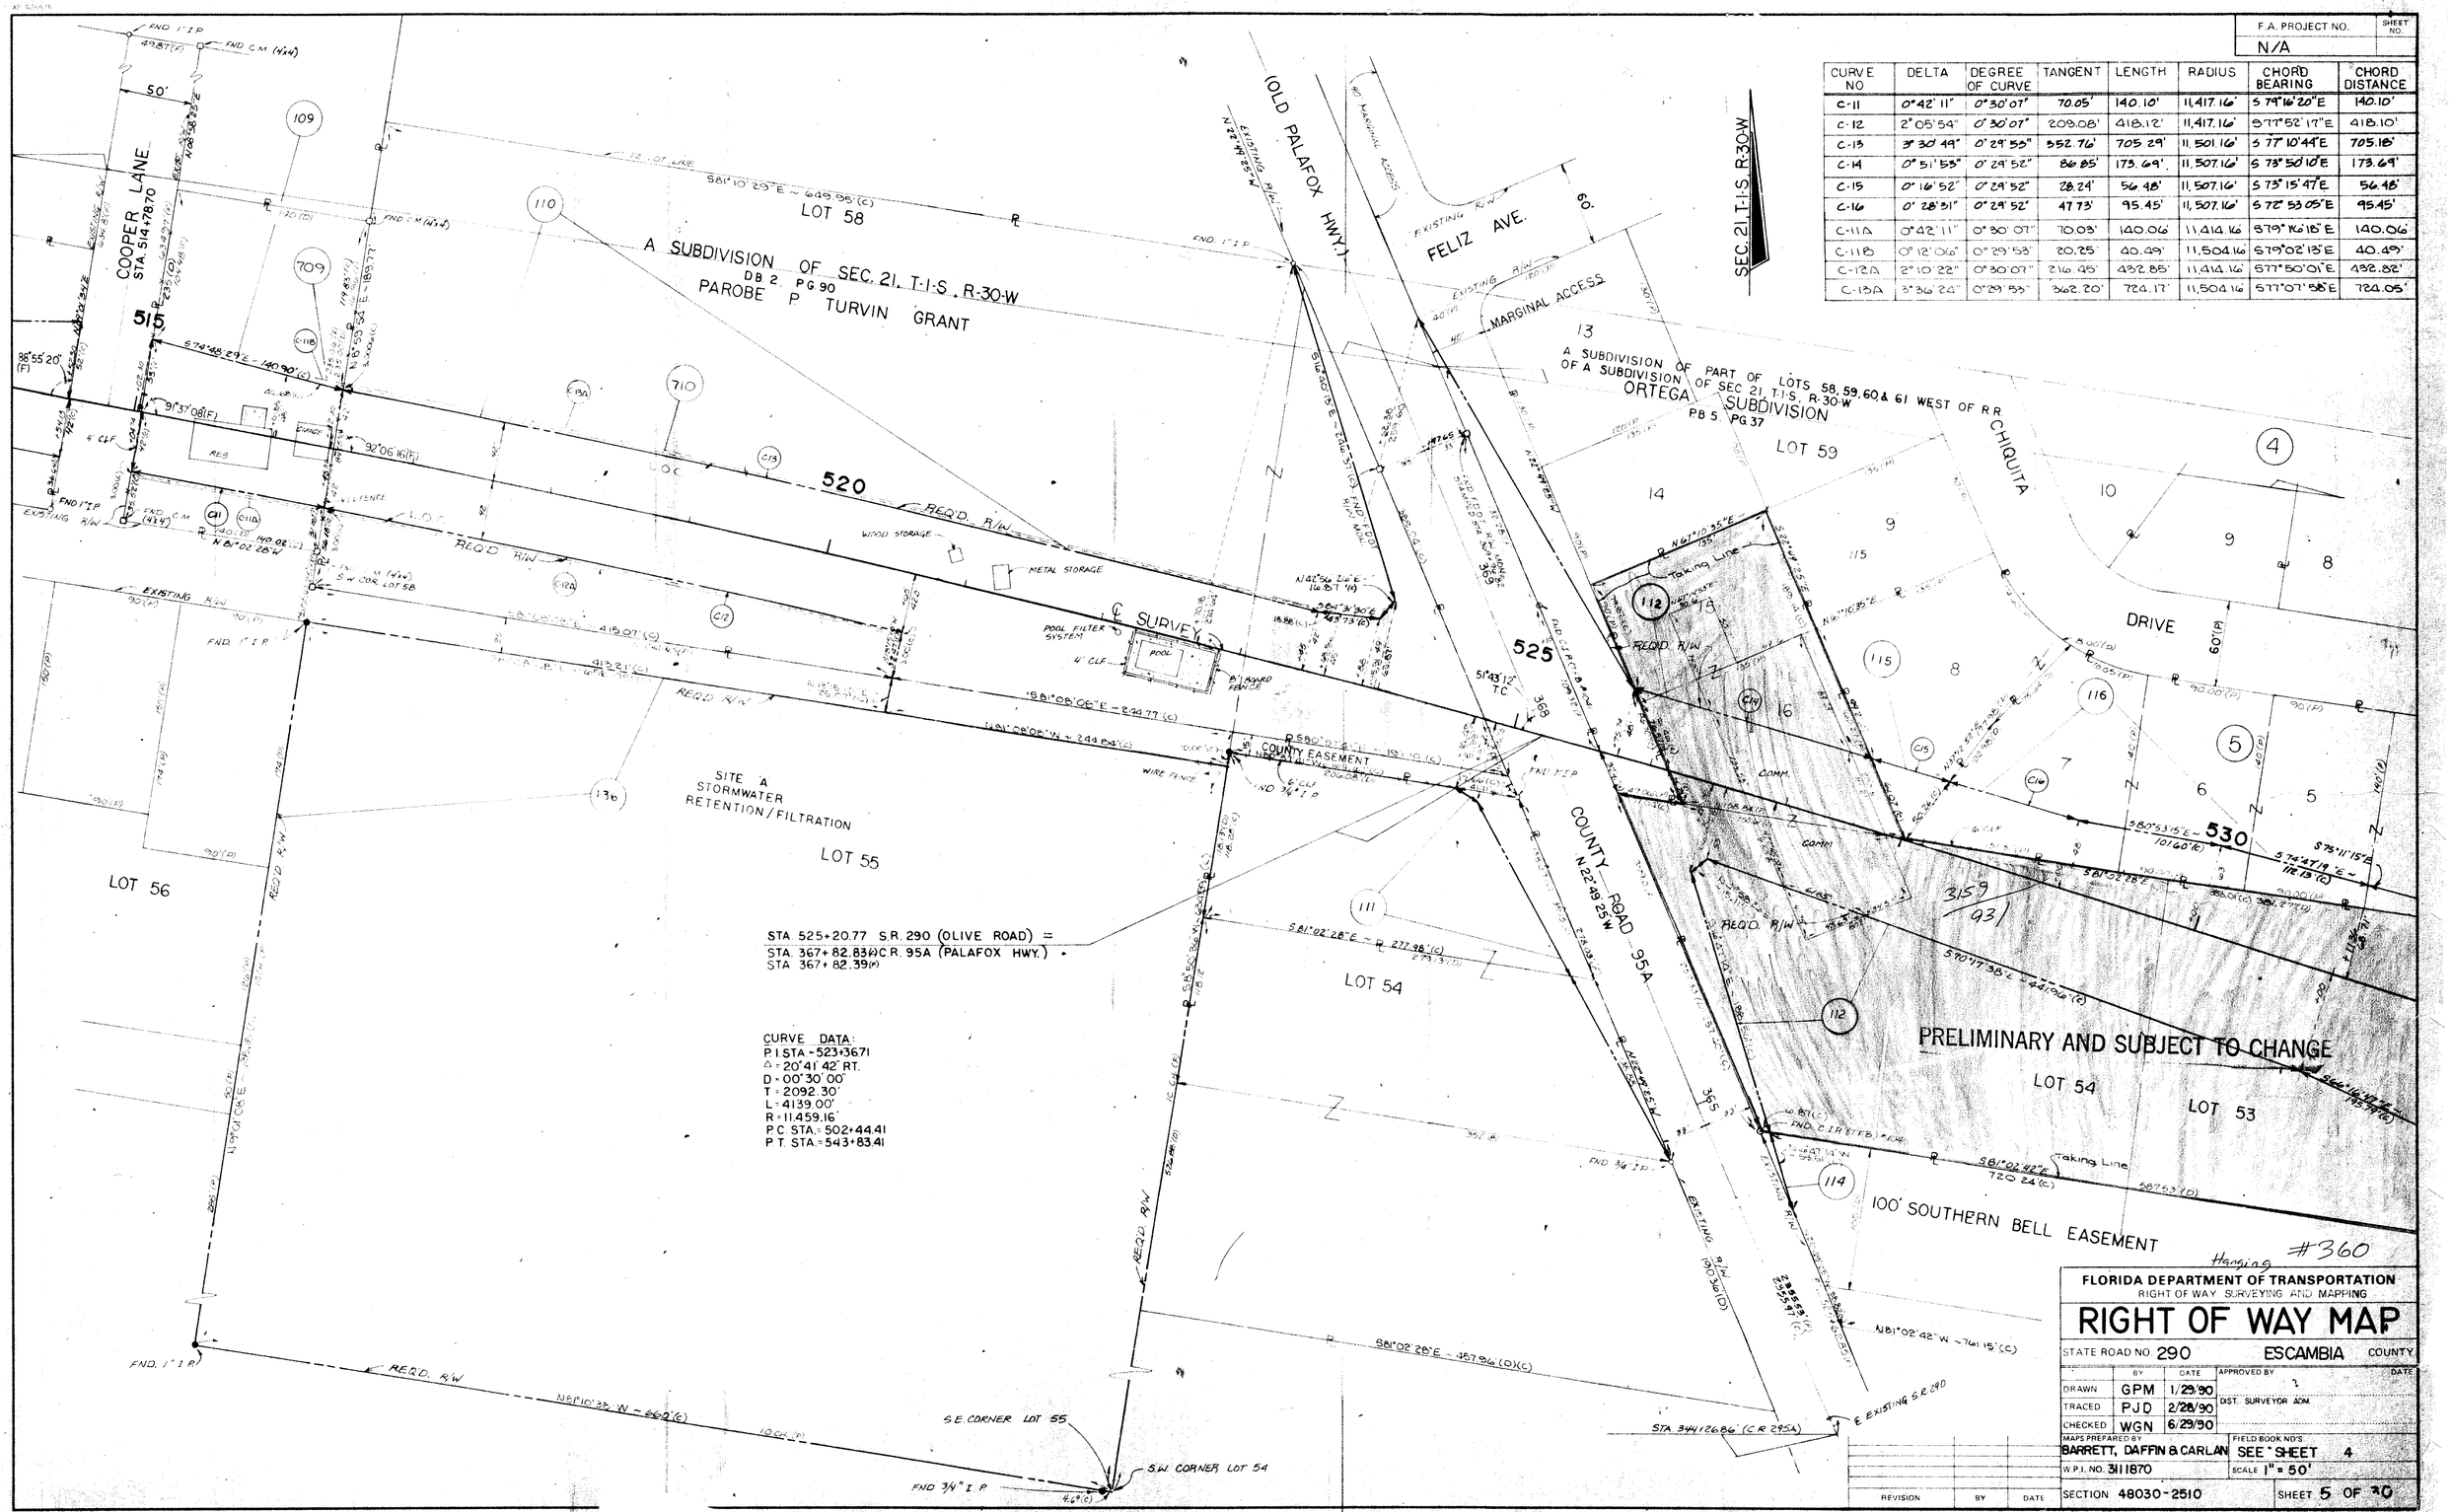

FLORIDA DEPARTMENT OF TRANSPORTATION
RIGHT OF WAY SURVEYING AND MAPPING

RIGHT OF WAY MAP

STATE ROAD NO. 290 — ESCAMBIA COUNTY

	BY	DATE	APPROVED BY	DATE
DRAWN	GPM	1/29/90		
TRACED	PJD	2/28/90	DIST. SURVEYOR ADM.	
CHECKED	WGN	6/29/90		

MAPS PREPARED BY: BARRETT, DAFFIN & CARLAN
FIELD BOOK NO'S: SEE SHEET 4
W.P.I. NO. 3111870
SCALE 1" = 50'
SECTION 48030-2510
SHEET 5 OF 20

REVISION	BY	DATE