48070 2537

F.A. PROJECT NO.	SHEET NO.
N/A	

TABLE OF OWNERSHIP

PARCEL NO.	NAME	AREA TAKEN	REMAINDERS RIGHT	REMAINDERS LEFT	COMMENTS
100.1	Kayo Oil Company	9891□'	0	32641□'	

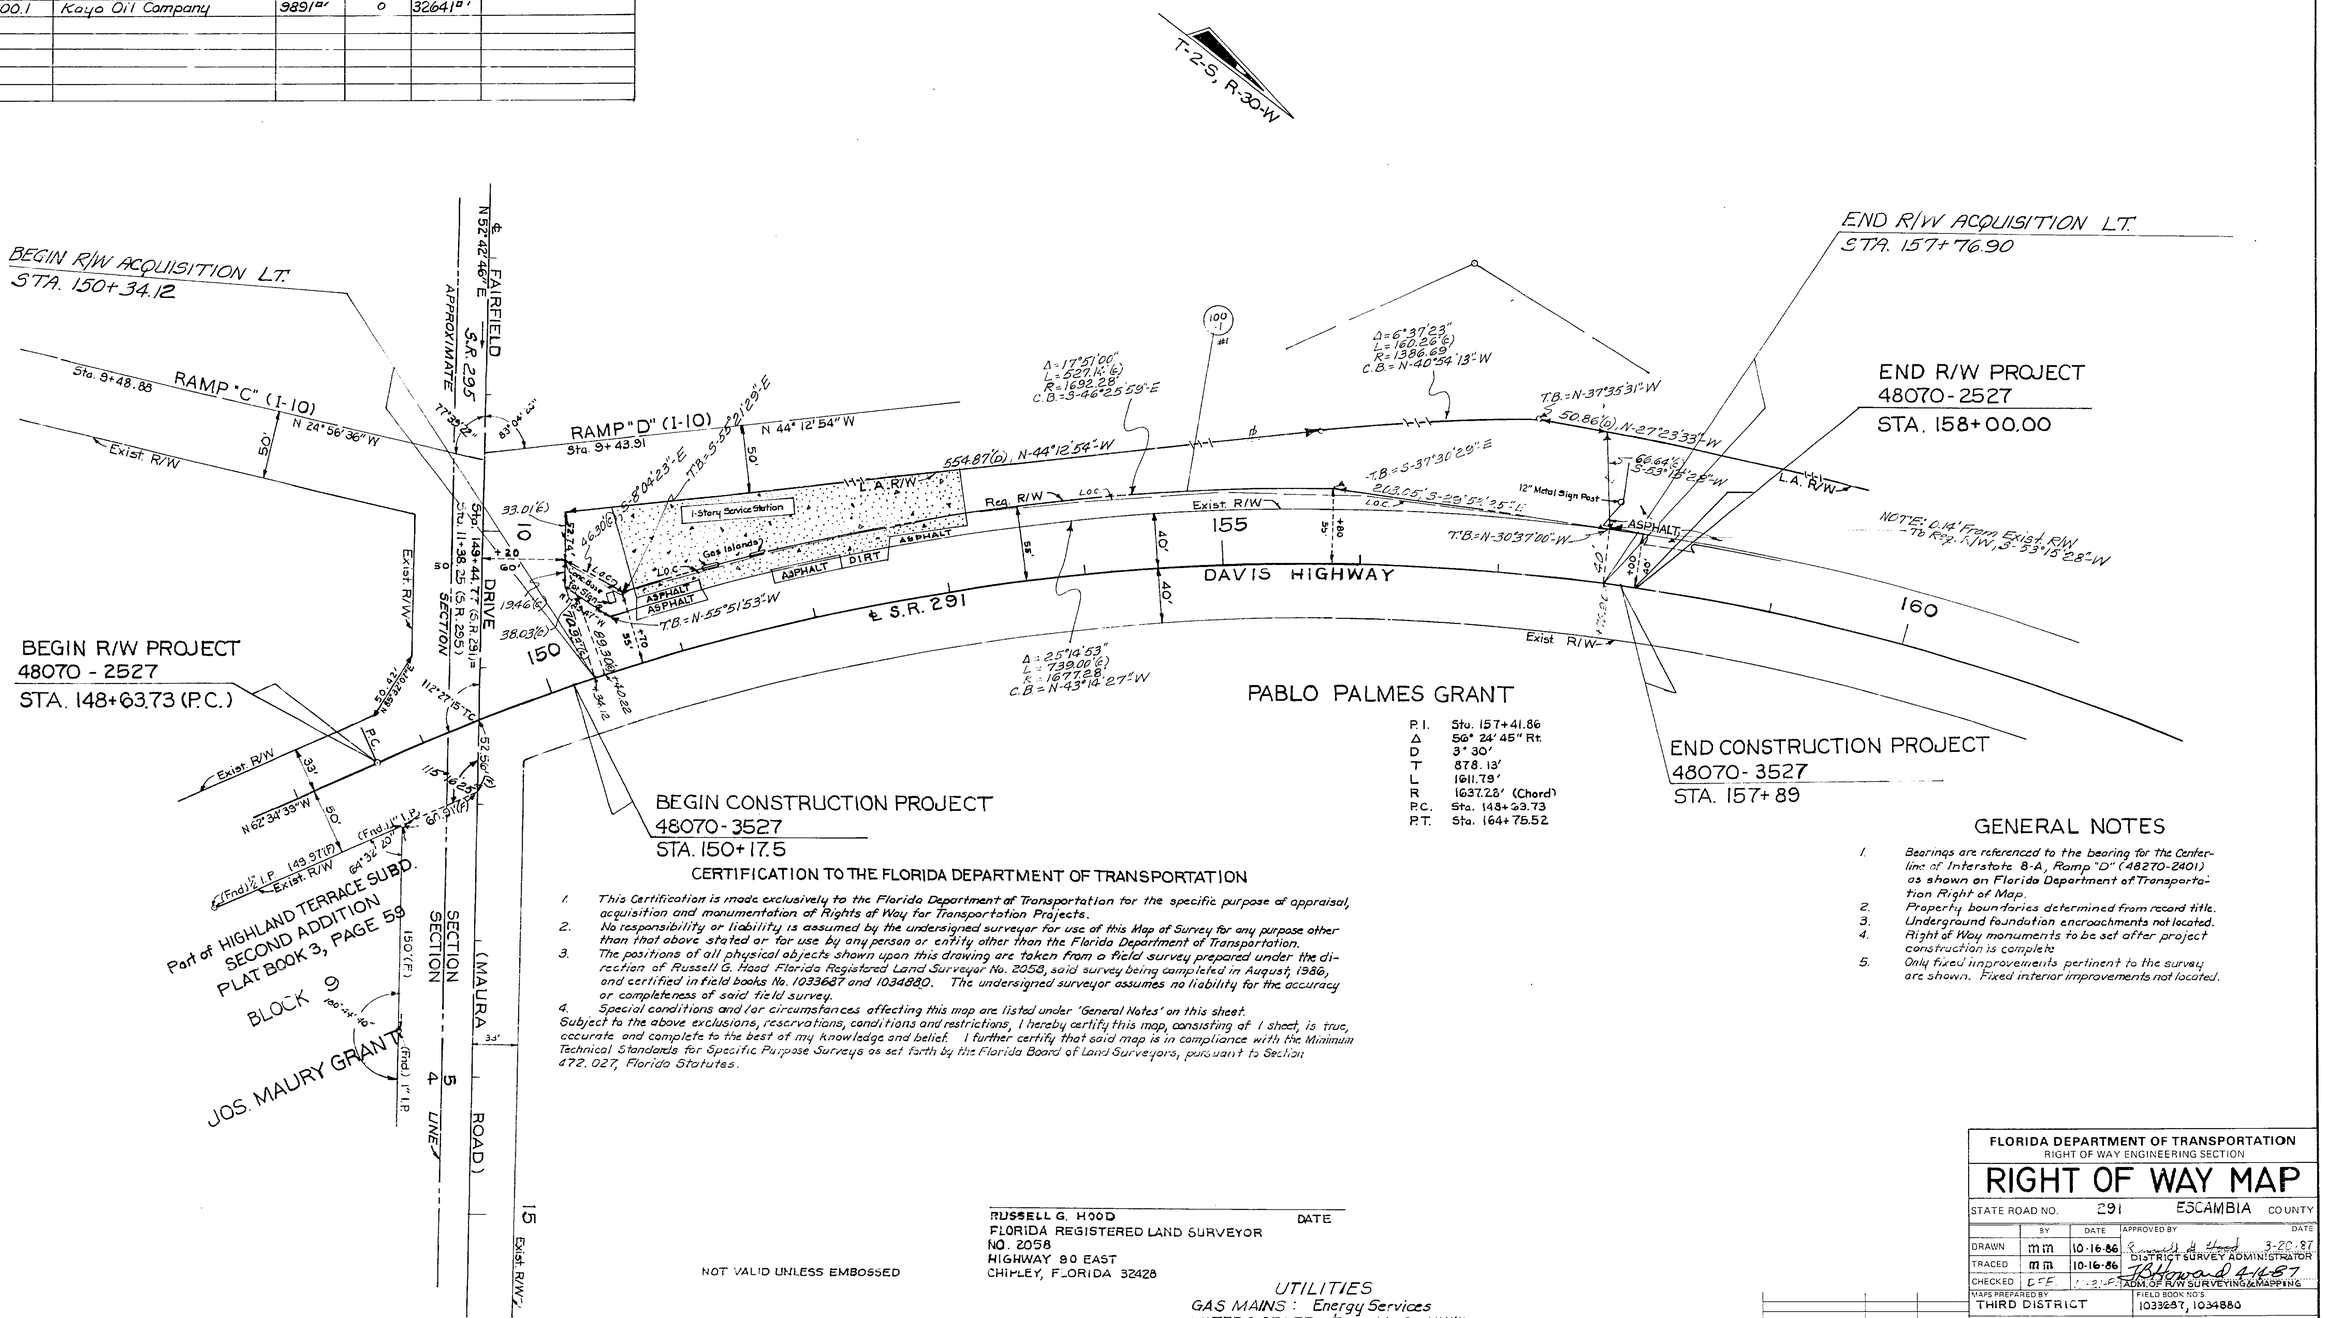

GENERAL NOTES

1. Bearings are referenced to the bearing for the Centerline of Interstate 8-A, Ramp "D" (48270-2401) as shown on Florida Department of Transportation Right of Map.
2. Property boundaries determined from record title.
3. Underground foundation encroachments not located.
4. Right of Way monuments to be set after project construction is complete.
5. Only fixed improvements pertinent to the survey are shown. Fixed interior improvements not located.

CERTIFICATION TO THE FLORIDA DEPARTMENT OF TRANSPORTATION

1. This Certification is made exclusively to the Florida Department of Transportation for the specific purpose of appraisal, acquisition and monumentation of Rights of Way for Transportation Projects.
2. No responsibility or liability is assumed by the undersigned surveyor for use of this Map of Survey for any purpose other than that above stated or for use by any person or entity other than the Florida Department of Transportation.
3. The positions of all physical objects shown upon this drawing are taken from a field survey prepared under the direction of Russell G. Hood Florida Registered Land Surveyor No. 2058, said survey being completed in August, 1986, and certified in field books No. 1033687 and 1034880. The undersigned surveyor assumes no liability for the accuracy or completeness of said field survey.
4. Special conditions and/or circumstances affecting this map are listed under 'General Notes' on this sheet.

Subject to the above exclusions, reservations, conditions and restrictions, I hereby certify this map, consisting of 1 sheet, is true, accurate and complete to the best of my knowledge and belief. I further certify that said map is in compliance with the Minimum Technical Standards for Specific Purpose Surveys as set forth by the Florida Board of Land Surveyors, pursuant to Section 472.027, Florida Statutes.

NOT VALID UNLESS EMBOSSED

RUSSELL G. HOOD DATE
FLORIDA REGISTERED LAND SURVEYOR
NO. 2058
HIGHWAY 90 EAST
CHIPLEY, FLORIDA 32428

UTILITIES
GAS MAINS: Energy Services
WATER & SEWER: Escambia Co. Utilities
TELEPHONE: Southern Bell Tel. & Tel. Co.
POWER: Gulf Power Co.

REVISION	BY	DATE

FLORIDA DEPARTMENT OF TRANSPORTATION
RIGHT OF WAY ENGINEERING SECTION

RIGHT OF WAY MAP

STATE ROAD NO. 291 ESCAMBIA COUNTY

	BY	DATE	APPROVED BY	DATE
DRAWN	mm	10-16-86	Russell G. Hood	3-20-87
TRACED	mm	10-16-86	DISTRICT SURVEY ADMINISTRATOR	
CHECKED	DFF	11-21-87	J B Howard 4-14-87 ADM. OF R/W SURVEYING & MAPPING	

MAPS PREPARED BY: THIRD DISTRICT
FIELD BOOK NO'S: 1033687, 1034880
W.P.I. NO. 3111846
SCALE 1" = 50'
SECTION 48070-2527
SHEET 1 OF 1

INTERSECTION OF S.R. 291 (DAVIS HWY.) & S.R. 295 (FAIRFIELD DR.)