FED. ROAD DIST. No.	STATE	FED. AID PROJ. No.	FISCAL YEAR	SHEET NO.	TOTAL SHEETS
8	FLA.	5366	1939	1	1

Book № 17095

MERIDIAN REFERENCE
Polaris Observation
at Sta 410+23.41 on
Proj. 879 Road 1

Scale 1" = 500'

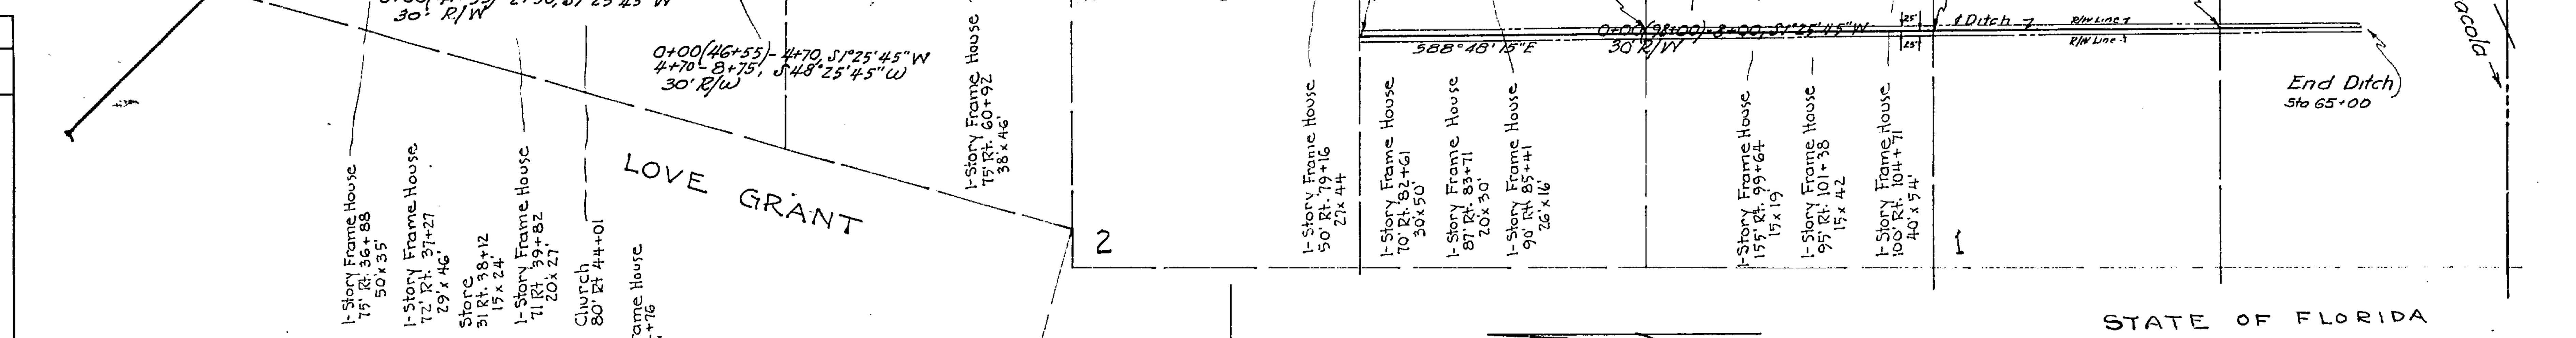

SRD NO.	GRANTOR	INSTRUMENT	DATE OF EXEC.	RECORDED BOOK	RECORDED PAGE	CLERKS NO.	REMARKS
1							
2							
3							
4							
5							
6	Windy Hardy Mathis	R/W Deed	11-17-39	154	335	16578	R/W
7	Geo. C. Kupfrain, widower	"	11-17-39	154	336	16596	"
8	Chas. M. Wilson et ux	"	11-14-39	154	331	16573	"
9							
10	Chas. L. Sims et ux	"	11-17-39	154	336	16597	"
11	Louise Nix Blaisdell, widow	"	11-17-39	154	338	16599	"
12	Bellview Baptist Church	"	11-20-39	154	375	16711	"
13	Edward A. Handrop et ux	"	11-20-39	154	372	16708	"
14	Mrs. Easter Brewton	P. Rel. Mtg.	11-17-39	45	556	16712	"
15	G. G. Rider et ux	R/W Deed	11-17-39	154	377	16736	"
16	Sam Pasco et ux	"	11-22-39	154	382	16758	"
17	W. H. Watson et al	"	11-22-39	154	380	16756	"
18	J. N. Brewton et ux	"	11-22-39	154	370	16680	"
19	Benjamin Brewton et ux	"	11-17-39	154	334	16576	"
20	Louis M. Harvey et ux	"	11-25-39	154	384	16760	"
21		"					
22	Most Rev. Thos. J. Toolen, Bishop of Mobile	"	11-18-39	154	383	16759	"
23	J. J. Sheridan et ux	"	11-17-39	154	332	16574	"
24	Jas. N. Brewton et ux	"	11-22-39	154	371	16681	"
25	S. C. Nall et ux	"	11-22-39	154	369	16678	"
26	D. P. Brewton et ux	"	11-22-39	154	368	16677	"
27							
28							
29	Joseph Handrop et ux	R/W Deed	11-17-39	154	334	16577	"
30							
31							
32	Real Estate Securities Co.	R/W Deed	11-13-39	154	374	16710	R/W
33	Hunter Brown et ux	"	11-13-39	154	373	16709	"
34	Leslie E. Brock et ux	"	11-17-39	154	337	16598	"
35							
36	William H. Clark et ux	"	11-17-39	154	333	16575	"
37							
38							
39							
40							
41	H. H. Sandiford et ux	R/W Deed	11-21-39	154	381	16757	R/W
42							
43							
44	N. L. Hazen et ux	R/W Deed	11-22-39	154	369	16679	R/W
45	Mazie Carter, widow	"	11-21-39	154	372	16682	"
46							
47							
48	Louise Nix Blaisdell, widow	Easement	11-17-39	154	339	16600	Ditch

SRD NO.	GRANTOR	INSTRUMENT	DATE OF EXEC.	RECORDED BOOK	RECORDED PAGE	CLERKS NO.	REMARKS
49							
50							
51	C. G. Rider et ux	Easement	11-22-39	154	378	16737	Ditch
52	Jas. N. Brewton et ux	"	11-22-39	154	379	16738	R/W
	Clerk of Circuit Court	Abstract	10-24-39				
	" " " "	"	9-22-39				
	" " " "	"	10-24-39	(Copy	& is	attached	to original)
53							
54							
55							
56	United States of America	Permit	7-12-40	Roadway	& Ditches	Saufley Field	
	Clerk of Circuit Court	Abstract	4-9-40				

STATE OF FLORIDA

SKETCH OF SAND-CLAY PIT NO. 2 LOCATION

PIT SITUATE

Sec. 36-T2S-R31W on Property of H. A. Ard

No Scale

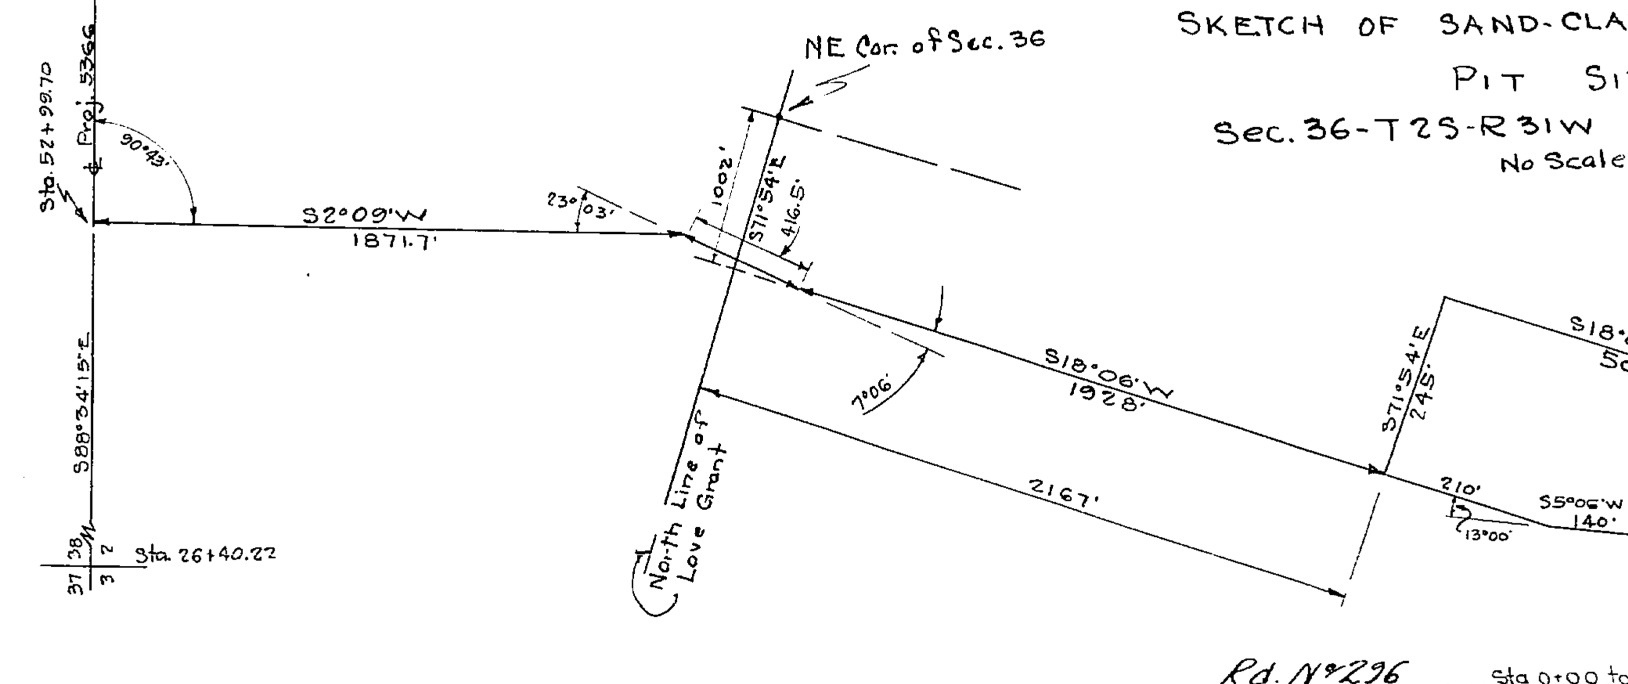

Rd. N° 296 Sta 0+00 to Sta 126+37.59 = 2.393 mi. Sec. 4817

STATE OF FLORIDA
STATE ROAD DEPARTMENT

RIGHT OF WAY MAP

PROJ. 5366 ROAD (341) ESCAMBIA COUNTY

	Names	Dates	Approved by
Designed			
Drawn	L.S.-J.L.M.	OCT. 1939	Bridge Engineer.
Traced	J.L.M.	10-16-39	State Highway Engineer.
Checked			Drawing / Index No.
Revised	G.H.E.	11-18-39	