FED. ROAD DIV. No.	STATE	SEC. AND JOB No.	FISCAL YEAR	SHEET No.	TOTAL SHEETS
3	FLA.	4855-151	'55	1	1

140

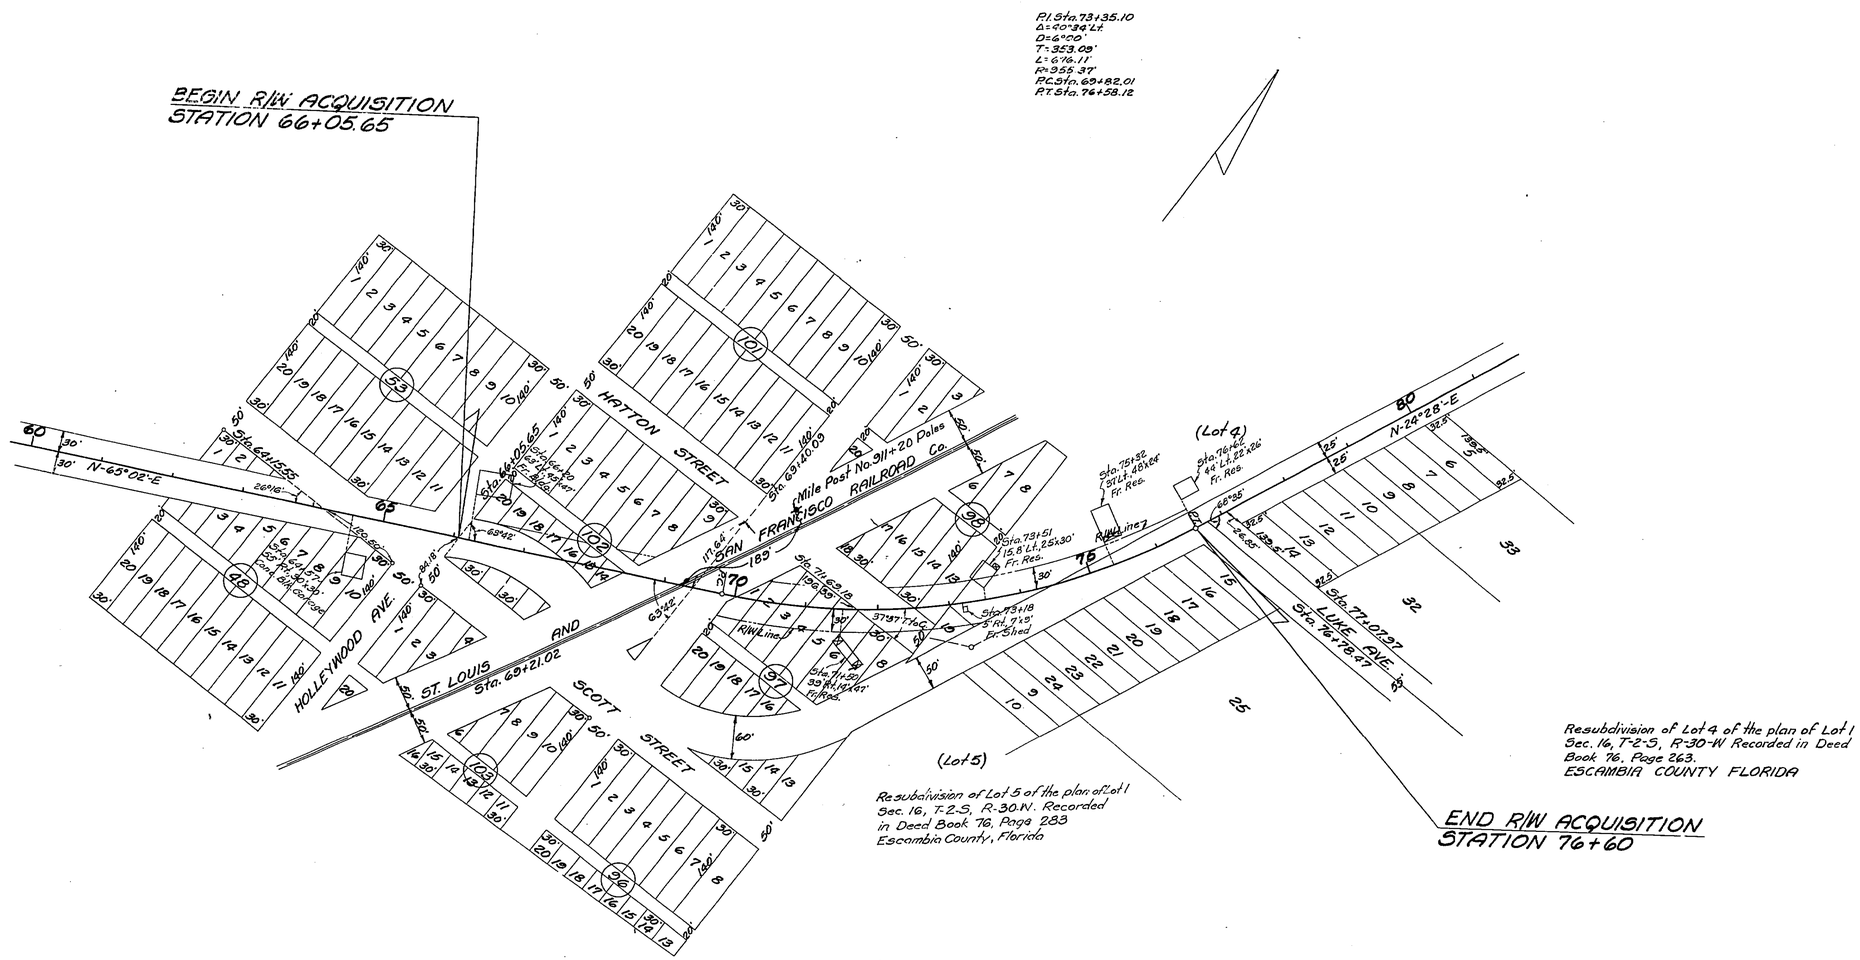

OAKCREST SUBDIVISION
Sec. 16, T-2-S, R-30-W
Recorded in Deed Book 67, Page 28
ESCAMBIA COUNTY FLORIDA

REQUIRED R/W WIDTHS
30' Lt. & Rt. From Beginning to End of Acquisition.

Note: This Map cancels and supersedes Map dated 7-6-55

STATE OF FLORIDA
STATE ROAD DEPARTMENT

RIGHT OF WAY MAP

SECTION No. 4855-151

ROAD No. S-289-A — ESCAMBIA COUNTY

SCALE 1" = 100'	NAMES	DATES	APPROVED BY
DRAWN			
TRACED	H.L.G.	8-24-55	DIVISION ENGINEER
INDEXED			
REVISED	H.L.G.	8-24-55	STATE HIGHWAY ENGINEER
REVISED			