CITY OF QUINCY

LEGEND

&	AND	MT.	MOUNT
AC	ACRE	N	NORTH
A.D.	ANNO DOMINI	N/A	NOT APPLICABLE
AHD.	AHEAD	NAD	NORTH AMERICAN DATUM
BK.	BACK	NL	NAIL
℄	BASELINE	No./#	NUMBER
BDE	BASKERVILLE DONOVAN ENGINEERING	N.T.S.	NOT TO SCALE
℄	CENTERLINE	O.R.	OFFICIAL RECORD
(C)	COMPUTED	(P)	PLAT
Ch.	CHURCH	P.B.	PLAT BOOK
C.M.	CONCRETE MONUMENT	PG.	PAGE
COMM.	COMMERCIAL	P.C.	POINT OF CURVATURE
CONC.	CONCRETE	P.I.	POINT OF INTERSECTION
COR.	CORNER	PK	PARKER KALON
C.R.	COUNTY ROAD	P.O.T.	POINT ON TANGENT
D/#	DEGREE	P.T.	POINT OF TANGENCY
D	DEGREE OF CURVE	PRELIM.	PRELIMINARY
(D)	DEED	PRM	PERMANENT REFERENCE MONUMENT
D.B.	DEED BOOK	P.S.M.	PROFESSIONAL SURVEYOR AND MAPPER
△	DELTA ANGLE	R	RADIUS/ RANGE
E	EAST	RD.	ROAD
E.F.B.	ELECTRONIC FIELD BOOK	RES.	RESIDENCE
EXIST.	EXISTING	RLS	REGISTERED LAND SURVEYOR
F.A.P.	FEDERAL AID PROJECT	R- -W	RANGE WEST
'	FEET/MINUTES	R- -E	RANGE EAST
(F)	FIELD	RT.	RIGHT
FL.	FLORIDA	R/W	RIGHT OF WAY
F.P.	FINANCIAL PROJECT	S	SOUTH
F.D.O.T.	FLORIDA DEPARTMENT OF TRANSPORTATION	S.A.L.	SOUTHERN AIRLINE RAILROAD
FND.	FOUND	S.R.	STATE ROAD
"	INCHES/SECONDS	SEC.	SECTION
I.D.	IDENTIFICATION	SF	SQUARE FEET
INC.	INCORPORATED	STA	STATION
I.P.	IRON PIPE	ST.	STREET / SAINT
I.R.	IRON ROD	T	TANGENT / TOWNSHIP
IRC	IRON ROD WITH CAP	T.B.	TANGENT BEARING
L	LENGTH OF CURVE	T.C.	TANGENT TO CURVE
LB	LICENSED BUSINESS	T- -N	TOWNSHIP NORTH
LS	LICENSED SURVEYOR	T- -S	TOWNSHIP SOUTH
LT.	LEFT	U.S.	UNITED STATES
MAINT.	MAINTAINED	W	WEST
		W.P.I.	WORK PROGRAM ITEM

GENERAL NOTES

1. BEARINGS ARE BASED ON THE FLORIDA STATE PLANE COORDINATE SYSTEM, AS ESTABLISHED FROM TIES TO FLORIDA DEPARTMENT OF TRANSPORTATION SURVEY CONTROL STATIONS 50-02-D05G AND 50-02-D06G, NAD 83/99 DATUM, NORTH ZONE, LAMBERT PROJECTION.
2. THIS SURVEY WAS PERFORMED FOR THE PURPOSE OF ESTABLISHING A CENTERLINE OF SURVEY, LOCATING EXISTING MONUMENTATION, NECESSARY LAND LINES AND PLACING ADDITIONAL MONUMENTS WHERE REQUIRED. SAID DATA TO BE USED IN THE PREPARATION OF RIGHT OF WAY MAPS.
3. THIS IS AN ENGLISH UNIT PROJECT.
4. CENTERLINE STATIONS ARE BASED ON 100 FEET INTERVALS.
5. ATTENTION IS DIRECTED TO THE FACT THAT THIS MAP MAY HAVE BEEN REDUCED IN SIZE BY REPRODUCTION. THIS MUST BE CONSIDERED WHEN SCALING DATA.
6. ALL ANGLES ARE 90°00'00", UNLESS OTHERWISE SHOWN.
7. UNLESS OTHERWISE SHOWN, ALL DATA NOTED AS (F) HAS BEEN CALCULATED FROM A CLOSED FIELD TRAVERSE OR DIRECT FIELD MEASUREMENT.
8. THE FIELD WORK WAS STARTED IN JUNE 2003 AND WAS COMPLETED IN MARCH 2004.
9. LANDS SHOWN HEREON WERE NOT ABSTRACTED FOR RIGHTS OF WAY, EASEMENTS, OWNERSHIP OR OTHER INSTRUMENTS OF RECORD.
10. THIS MAINTENANCE/ CONTROL MAP WAS PREPARED BY:
    SNELGROVE SURVEYING & MAPPING, INC.
    4428 LAFAYETTE STREET SUITE 212, MARIANNA, FLORIDA 32446
    850-526-3991

FILED FOR RECORD IN THE OFFICE OF THE CLERK OF THE CIRCUIT COURT FOR THE COUNTY OF GADSDEN, STATE OF FLORIDA, IN ROAD PLAT BOOK 2, PAGE 16 ON THE 23 DAY OF JUNE, A.D., 2005.

NICHOLAS THOMAS GADSDEN COUNTY FLORIDA CLERK OF CIRCUIT COURT

CLERK OF THE CIRCUIT COURT
GADSDEN COUNTY, FLORIDA

THIS IS TO CERTIFY THAT THE SHEET NUMBERED 1 OF 1, INCLUSIVE, CONSTITUTES A TRUE COPY OF THE STATE OF FLORIDA DEPARTMENT OF TRANSPORTATION MAINTENANCE MAP FOR A PORTION OF STATE ROAD 267, DESIGNATED AS F.P. No. 4113881 IN GADSDEN COUNTY, FLORIDA.

THE PROPERTY LABELED MAINT. R/W ON SAID SHEET HAS BEEN VESTED IN THE STATE OF FLORIDA DEPARTMENT OF TRANSPORTATION PURSUANT TO THE PROVISION OF SECTION 95.361 FLORIDA STATUTES.

IN WITNESS WHEREOF, WE HAVE HEREUNTO SET OUR HANDS AND AFFIXED THE SEAL OF THE STATE OF FLORIDA DEPARTMENT OF TRANSPORTATION, AT CHIPLEY, FLORIDA, THIS 2nd DAY OF June, A.D. 20 04.

DISTRICT SECRETARY/
DEPARTMENT OF TRANSPORTATION
STATE OF FLORIDA

(ATTESTOR)

THIS SURVEY WAS PERFORMED FOR THE SPECIFIC PURPOSE OF ESTABLISHING A SURVEY LINE AND LOCATING THE LIMITS OF MAINTAINED RIGHT OF WAY AS IDENTIFIED BY THE MAINTENANCE ENGINEER FOR THE TRANSPORTATION FACILITY SHOWN AND DEPICTED HEREON. I HEREBY CERTIFY THAT TO THE BEST OF MY KNOWLEDGE AND BELIEF THIS IS A TRUE, ACCURATE AND COMPLETE DEPICTION OF A FIELD SURVEY PERFORMED UNDER MY DIRECTION AND COMPLETED ON 3-31-04. I FURTHER CERTIFY THAT SAID DRAWING ALSO MEETS THE REQUIREMENTS FOR A RIGHT OF WAY CONTROL SURVEY AND IS IN COMPLIANCE WITH THE MINIMUM TECHNICAL STANDARDS AS SET FORTH BY THE FLORIDA BOARD OF PROFESSIONAL SURVEYORS AND MAPPERS IN CHAPTER 61G17-6 FLORIDA ADMINISTRATIVE CODE, PURSUANT TO SECTION 472.027, FLORIDA STATUTES.

PAUL A. SNELGROVE, P.S.M.
FLORIDA PROFESSIONAL SURVEYOR AND MAPPER NO. 4952
4428 LAFAYETTE STREET SUITE 212
MARIANNA, FLORIDA 32446
DATE: 5/27/04
NOT VALID WITHOUT THE SIGNATURE AND THE ORIGINAL RAISED SEAL OF A FLORIDA LICENSED PROFESSIONAL SURVEYOR AND MAPPER

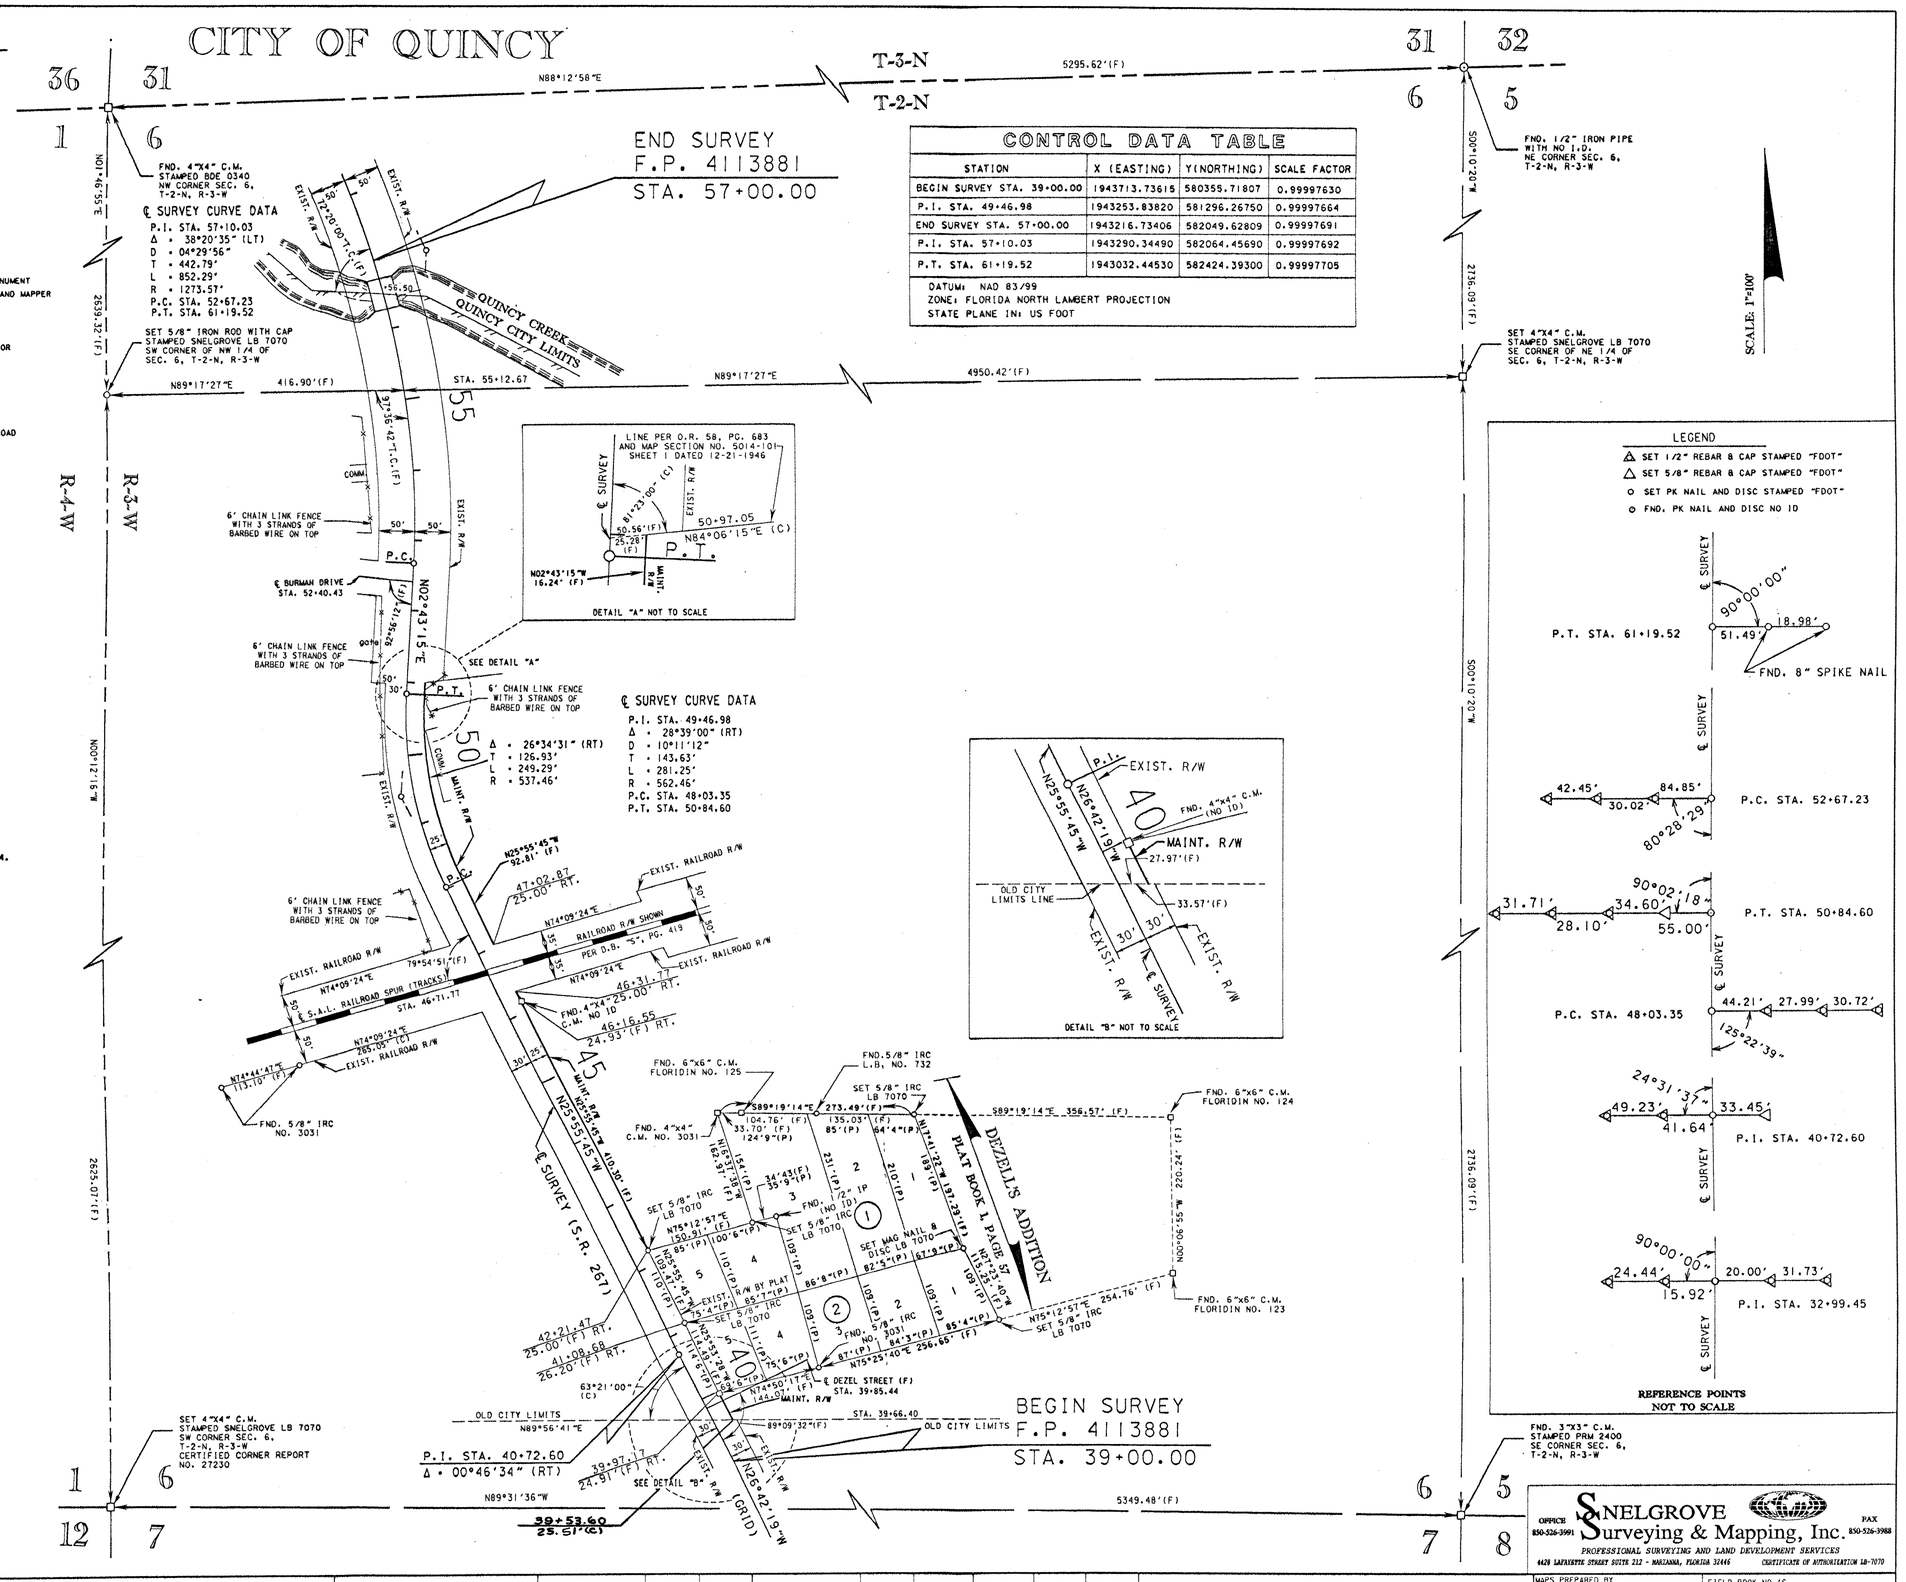

CONTROL DATA TABLE

STATION	X (EASTING)	Y(NORTHING)	SCALE FACTOR
BEGIN SURVEY STA. 39+00.00	1943713.73615	580355.71807	0.99997630
P.I. STA. 49+46.98	1943253.83820	581296.26750	0.99997664
END SURVEY STA. 57+00.00	1943216.73406	582049.62809	0.99997691
P.I. STA. 57+10.03	1943290.34490	582064.45690	0.99997692
P.T. STA. 61+19.52	1943032.44530	582424.39300	0.99997705

DATUM: NAD 83/99
ZONE: FLORIDA NORTH LAMBERT PROJECTION
STATE PLANE IN: US FOOT

SNELGROVE Surveying & Mapping, Inc.
OFFICE 850-526-3991 FAX 850-526-3988
PROFESSIONAL SURVEYING AND LAND DEVELOPMENT SERVICES
4428 LAFAYETTE STREET SUITE 212 - MARIANNA, FLORIDA 32446 CERTIFICATE OF AUTHORIZATION LB-7070

REVISION	BY	DATE	REVISION	BY	DATE						

	BY	DATE
PRELIM	J.L.	05-06-04
FINAL	P.S.	05-06-04
CHECKED	E.R.	05-06-04

APPROVED BY: DISTRICT RIGHT OF WAY SURVEYOR — DATE: 5-27-04

MAINTENANCE MAP

FLORIDA DEPARTMENT OF TRANSPORTATION
RIGHT OF WAY MAPPING

F.A.P. NO. N/A

STATE ROAD NO. 267 GADSDEN COUNTY

S.R. 267(ADAMS STREET) FROM FRANKLIN STREET TO NORTHERN QUINCY CITY LIMITS

MAPS PREPARED BY SNELGROVE SURVEYING & MAPPING, INC. MARIANNA, FLORIDA

FIELD BOOK NO.'S 10040548, 500302, E.F.B.

W.P.I. No. N/A

SCALE: 1"=100'

F.P. NO. 4113881

SHEET 1 OF 1