F.A. PROJECT NO.	SHEET NO.
N/A	

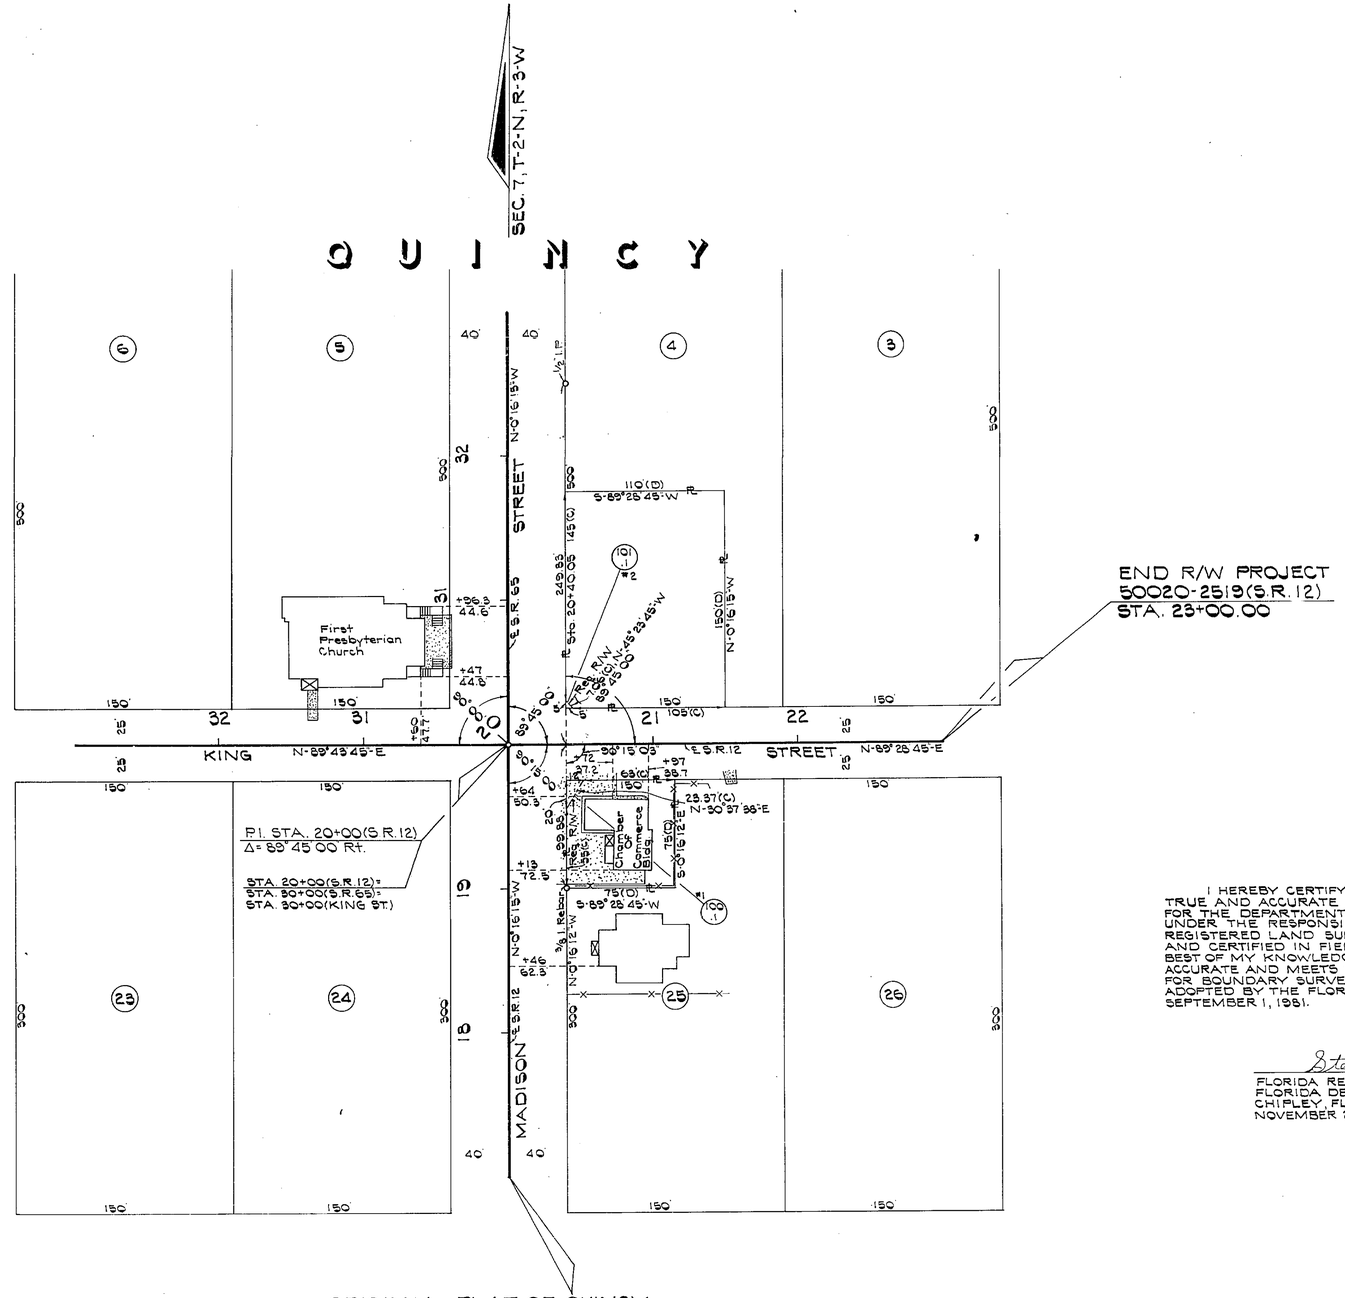

UTILITY OWNERS
GAS: City Of Quincy
TELEPHONE: Quincy Telephone Co.
WATER: City Of Quincy
POWER: City Of Quincy

I HEREBY CERTIFY THAT THIS MAP CONSISTING OF SHEET 1, IS A TRUE AND ACCURATE DEPICTION OF A FIELD SURVEY PERFORMED FOR THE DEPARTMENT OF TRANSPORTATION IN SEPTEMBER 1984 UNDER THE RESPONSIBLE CHARGE OF RUSSELL G. HOOD, FLORIDA REGISTERED LAND SURVEYOR NO. 2058, SAID SURVEY BEING SHOWN AND CERTIFIED IN FIELD BOOK 1031283. I FURTHER CERTIFY TO THE BEST OF MY KNOWLEDGE AND BELIEF, THAT THIS MAP IS TRUE AND ACCURATE AND MEETS THE MINIMUM TECHNICAL REQUIREMENTS FOR BOUNDARY SURVEYS AS SET FORTH IN RULE 21 HH-6 AS ADOPTED BY THE FLORIDA BOARD OF LAND SURVEYORS ON SEPTEMBER 1, 1981.

Steadman Carroll
FLORIDA REGISTERED SURVEYOR NO. 2944
FLORIDA DEPARTMENT OF TRANSPORTATION
CHIPLEY, FLORIDA
NOVEMBER 29, 1984

Property Lines Established From Record Title

Bearings Taken From ℄ S.R.12 (50020-2506)

TABLE OF OWNERSHIP					
PARCEL NO.	NAME	AREA TAKEN	REMAINDERS RIGHT	REMAINDERS LEFT	COMMENTS
100.1	GADSDEN CO.	120°	5505°	0	
101.1	FIRST PRESBYTERIAN CHURCH	13°	0	16487°	

FLORIDA DEPARTMENT OF TRANSPORTATION
RIGHT OF WAY ENGINEERING SECTION

RIGHT OF WAY MAP

STATE ROAD NO. 12 GADSDEN COUNTY

	BY	DATE	APPROVED BY	DATE
DRAWN	I.C.	10-18-84	Marvin H. Stacky Jr.	12-3-84
TRACED	I.C.	10-18-84	DISTRICT ENGINEER	
CHECKED	B.W.	11-29-84	W. A. Gadsden	5 Dec 84
			ENGINEER OF RIGHT OF WAY	

MAPS PREPARED BY: 3RD DISTRICT
FIELD BOOK NO'S. 1031283 (Dated 9-17-84)
W.P.I. NO. 3113112
SCALE 1" = 50'
SECTION 50020-2519
SHEET 1 OF 1

REVISION	BY	DATE

INTERSECTION OF S.R. 12 AND S.R. 65

POLYTRACE 033