LEGEND

& - AND
(C) - CALCULATED DATA
℄ - CENTERLINE
CB - CHORD BEARING
C.M. - CONCRETE MONUMENT
(D) - DEED DATA
Δ - DELTA (CENTRAL ANGLE)
D.R.M.P. - DYER, RIDDLE, MILLS & PRECOURT, INC.
EXIST. - EXISTING
F.A. - FEDERAL AID
(F) - FIELD DATA
' - FEET/MINUTES
FL. \FLA. - FLORIDA
FND. - FOUND
I.D. - IDENTIFICATION
INC. - INCORPORATED
I.P. - IRON PIPE
I.R. & C. - IRON ROD AND CAP
m - METER
N. - NORTH
E. - EAST
W. - WEST
S. - SOUTH
" - INCHES/SECONDS
° - DEGREES

L - LENGTH OF CURVE
N/A - NOT APPLICABLE
N.T.S. - NOT TO SCALE
NO. - NUMBER
P.C. - POINT OF CURVATURE
PK; P.K. - PARKER-KALON
PROJ. - PROJECT
P.I. - POINT OF INTERSECTION
PRELIM. - PRELIMINARY
P.T. - POINT OF TANGENCY
P.O.T. - POINT ON TANGENT
R - RADIUS/RANGE
R/W - RIGHT OF WAY
S.E. - SOUTHEAST
SEC. - SECTION
S.R. - STATE ROAD
STA. - STATION
T - TANGENT LENGTH OF CURVE/TOWNSHIP
T.C.; T-C - TANGENT TO CURVE
U.S. - UNITED STATES
W.P.I. - WORK PROGAM ITEM

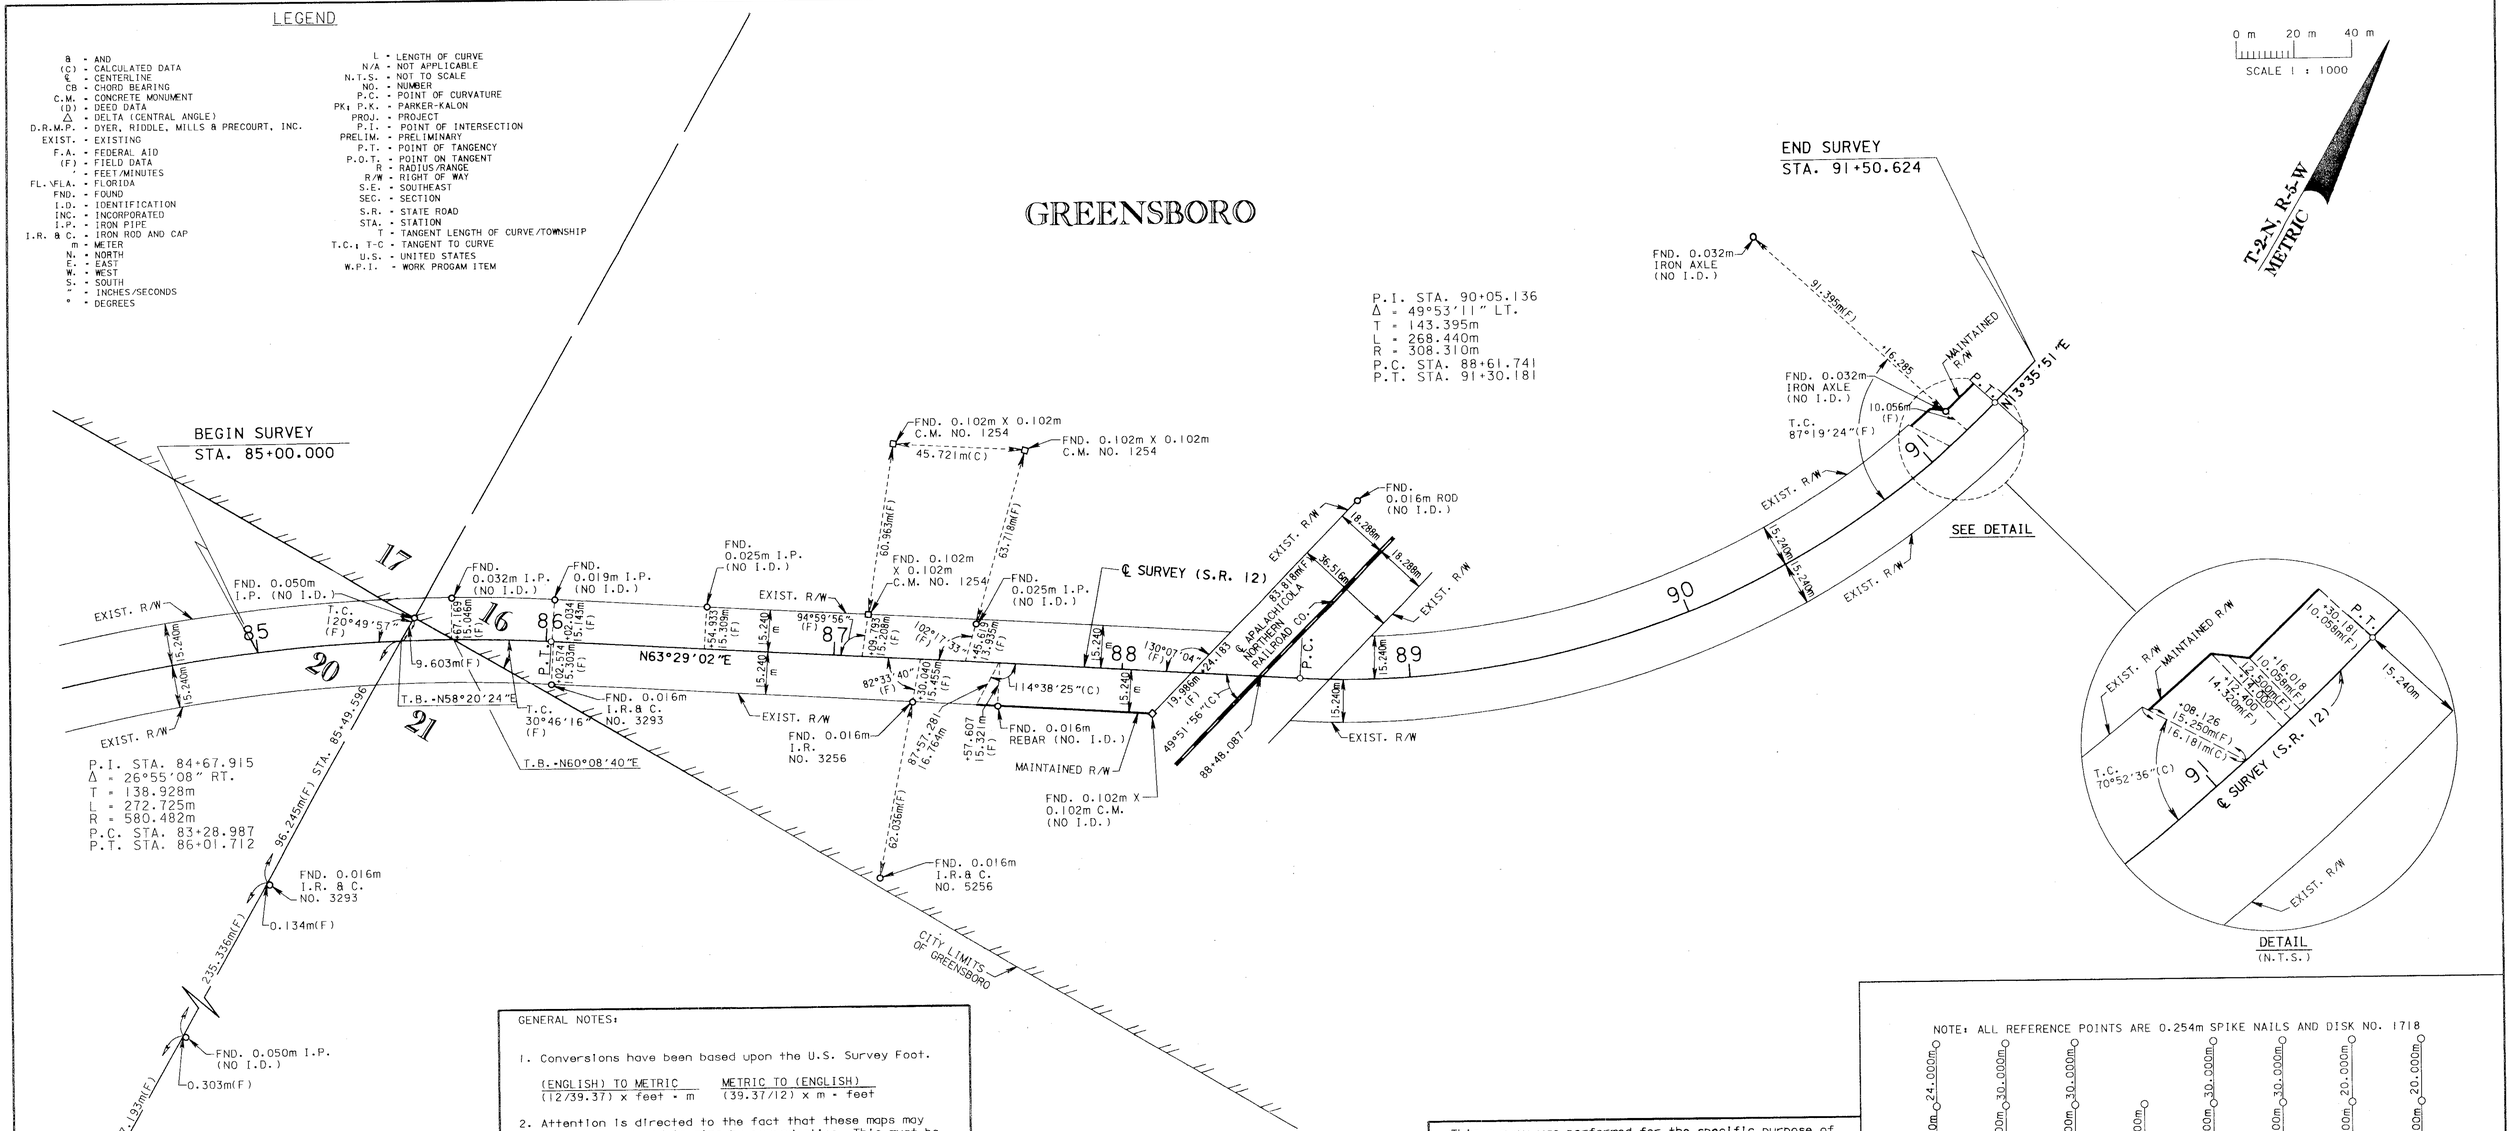

GENERAL NOTES:

1. Conversions have been based upon the U.S. Survey Foot.

(ENGLISH) TO METRIC	METRIC TO (ENGLISH)
(12/39.37) x feet = m	(39.37/12) x m = feet

2. Attention is directed to the fact that these maps may have been reduced in size by reproduction. This must be considered when scaling data.
3. Bearings are referenced to the centerline of State Road 12 as shown on Florida Department of Transportation Right of Way Map Section 5005 PROJ. 690 between Station 141+43.37 and Sta. 183+19.43.
4. All Centerline P.C., P.T. & P.O.T. points are P.K. Nails and Metal Washers, unless otherwise noted.
5. All angles are 90°00'00" unless otherwise noted.

Filed for record in the office of the Clerk of the Circuit Court for the County of Gadsden, State of Florida, in Road Plat Book 1, page 232, on the 9th day of January, A.D. 1998

Nicholas Thomas
Clerk of the Circuit Court
Gadsden County, Florida

THIS IS TO CERTIFY that the within and attached sheets numbered 1 to 2, inclusive, constitute a true copy of the official Maintenance Map showing location and survey by the State of Florida Department of Transportation for a portion of State Road 12, designated as Section 50050 in Gadsden County, Florida.

THE PROPERTY labeled MAINTAINED R/W on said sheets has been vested in the State of Florida Department of Transportation pursuant to the provision of Section 95.361, Florida Statutes.

IN WITNESS WHEREOF, we have hereunto set our hands and affixed the seal of the State of Florida Department of Transportation, at Chipley, Florida, this 4th day of December, A.D. 1997.

R E Prescott
District Secretary
Department of Transportation
State of Florida

Amy Lee Rauch
(Attestor)

This survey was performed for the specific purpose of establishing a survey centerline or baseline and locating the limits of maintained right of way as identified by the Maintenance Engineer for the transportation facility shown and depicted hereon. I hereby certify that to the best of my knowledge and belief this is a true, accurate and complete depiction of a field survey performed under my direction and completed on May 3, 1996.

I further certify that said drawing also meets the requirements for a right of way control survey and is in compliance with the Minimum Technical Standards as set forth by the Florida Board of Professional Surveyors and Mappers pursuant to Section 472.027, Florida Statutes.

Don M. Finch
Florida Professional Surveyor & Mapper No. 3229
1074 Highway 90 East - Post Office Box 607
Chipley, Florida 32428

Date: 12-03-97

Not valid without the signature and the original raised seal of a Florida licensed surveyor and mapper.

NOTE: ALL REFERENCE POINTS ARE 0.254m SPIKE NAILS AND DISK NO. 1718

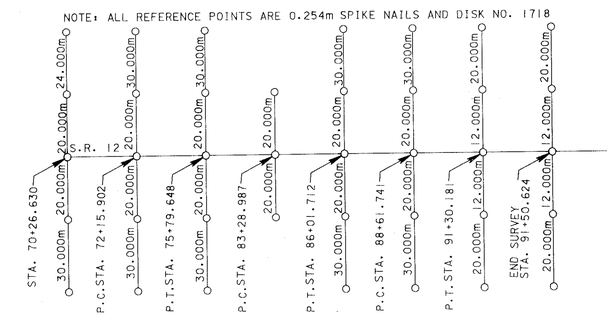

REFERENCE POINTS
NOT TO SCALE

MAINTENANCE MAP	FLORIDA DEPARTMENT OF TRANSPORTATION RIGHT OF WAY MAPPING	APPROVED BY: R L Hood DISTRICT SURVEYOR ADMINISTRATOR	DATE: 12-03-97	REVISION	BY	DATE	REVISION	BY	DATE

	BY	DATE
PRELIM	G. ROCHE	08/01/97
FINAL	J. FLICK	08/01/97
CHECKED	A. SCHAEFER	08/01/97

F.A. PROJECT NO. N/A
STATE ROAD NO. 12 GADSDEN COUNTY
SECTION 50050

MAPS PREPARED BY: D.R.M.P. INC. 1505 E. COLONIAL DRIVE ORLANDO, FL 32803
W.P.I. NO. 3113161
FIELD BOOK NO.'S 10010268
SCALE: 1 : 1000
SHEET 1 OF 1

S.R. 12 FROM SOUTH OF YON CREEK TO BEGINNING OF CURB & GUTTER IN GREENSBORO