FED. ROAD DIV. No.	STATE	SEC. AND JOB No.	FISCAL YEAR	SHEET No.	TOTAL SHEETS
3	FLA.				

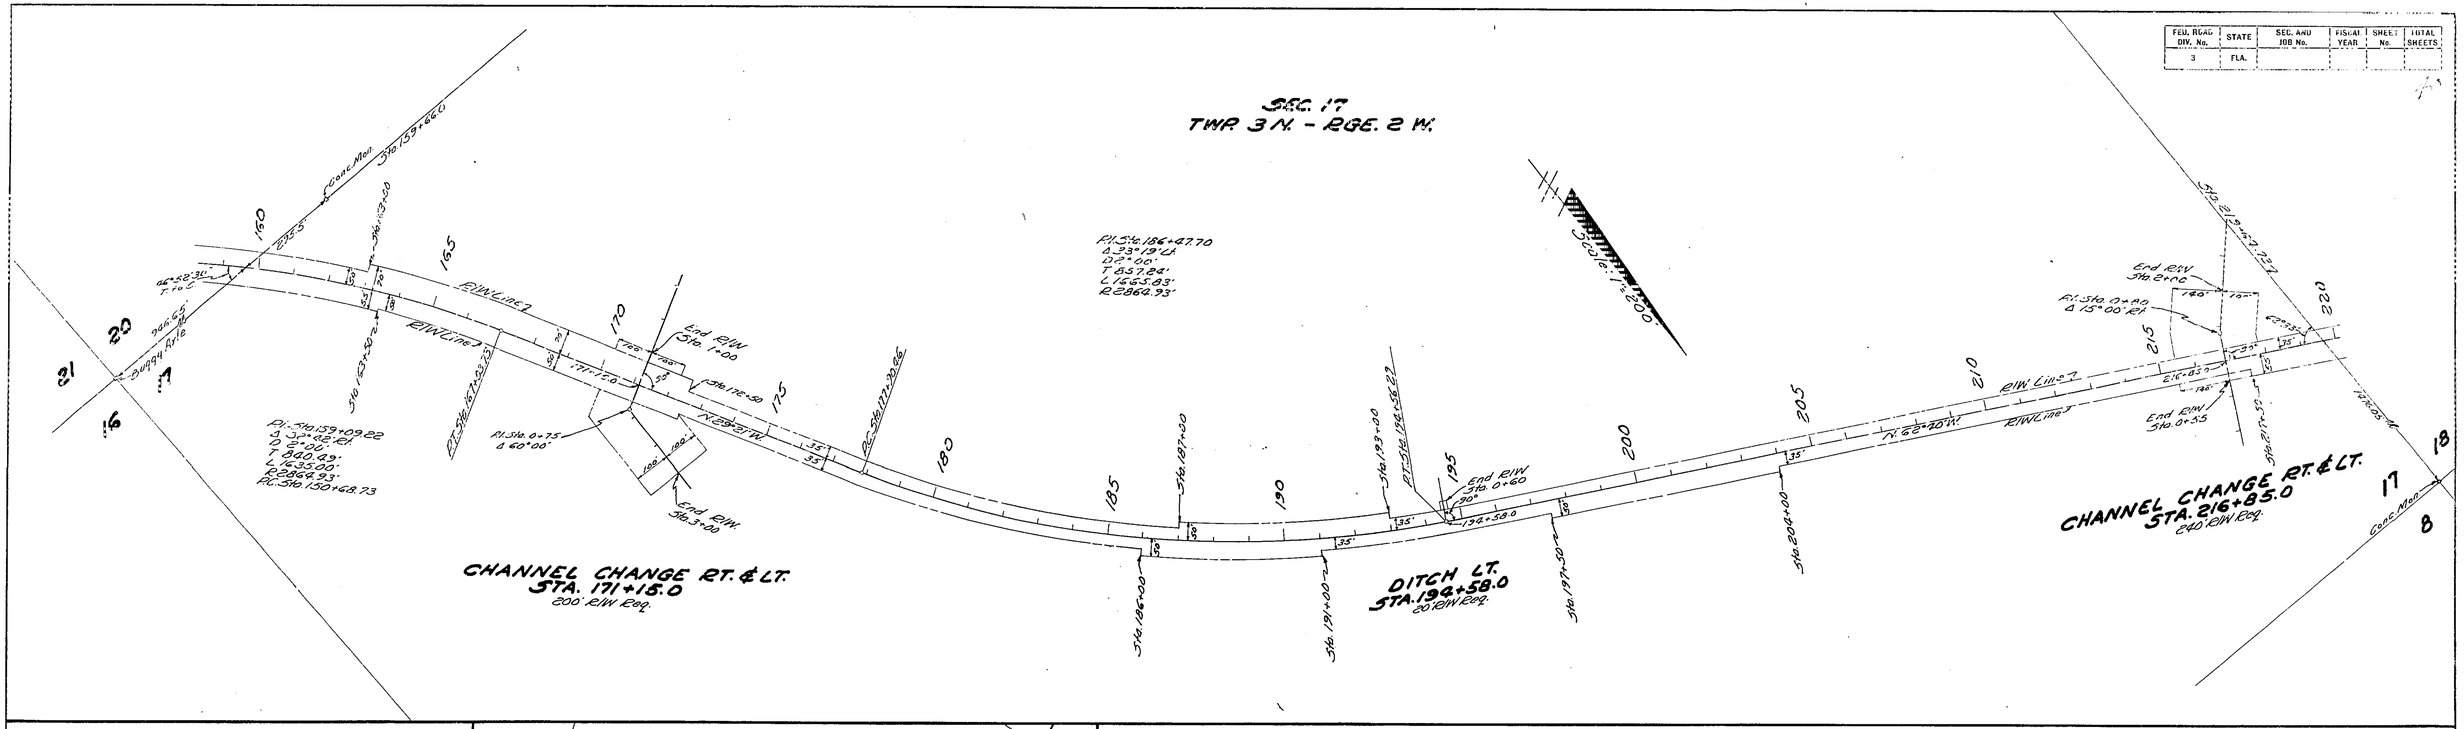

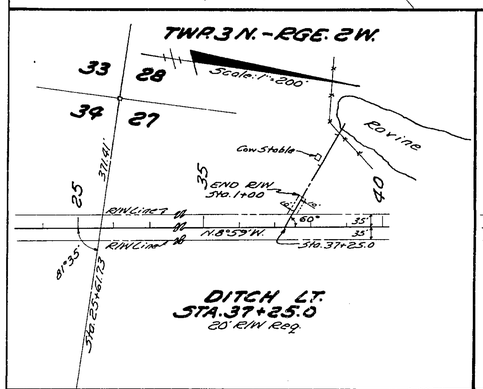

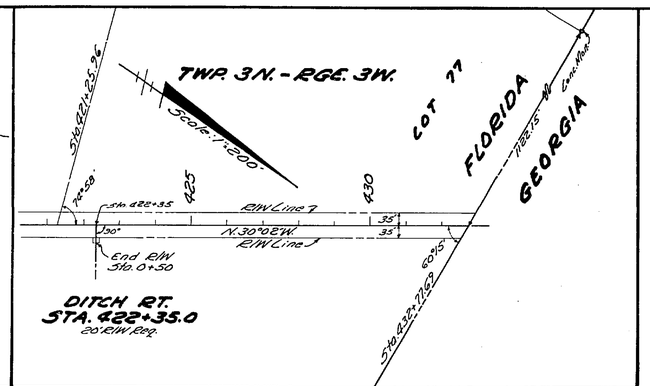

TABULATION OF DEEDS IN FILE

SKD NO.	GRANTOR	INSTRUMENT	DATE OF EXEC.	RECORDED BOOK	RECORDED PAGE	CLERKS NO.	REMARKS
29	Ruby Lee Connes	Q.C. Deed	10-26-48	85	456		
30	VOID Not on RW						
31	Max Wedics Tobacco Co.	Q.C. Deed	11-26-48	85	458		
32	Trustees of Green Shade Church	Q.C. Deed	11-27-48	85	460		
33	Britton Thomas	Q.C. Deed	11-20-48	85	462		
34	VOID - not needed						
35	Floridan Co.	Easement	1-3-49	87	34		Ditch
36	Trudie Taylor	Easement	1-3-49	86	89		Ditch

STATE OF FLORIDA
STATE ROAD DEPARTMENT

RIGHT OF WAY MAP

SECTION No. 5017

ROAD No. 159 Gadsden COUNTY

SCALE 1" =	NAMES	DATES
DRAWN	Bmm.	12-1-48
TRACED		
INDEXED		
REVISED		
REVISED		

APPROVED BY

DIVISION ENGINEER

ASST. HIGHWAY ENGINEER