FED. ROAD DIV. No.	STATE	SEC. AND JOB No.	FISCAL YEAR	SHEET No.	TOTAL SHEETS
3	FLA.	5061-150	'55	1	1

67

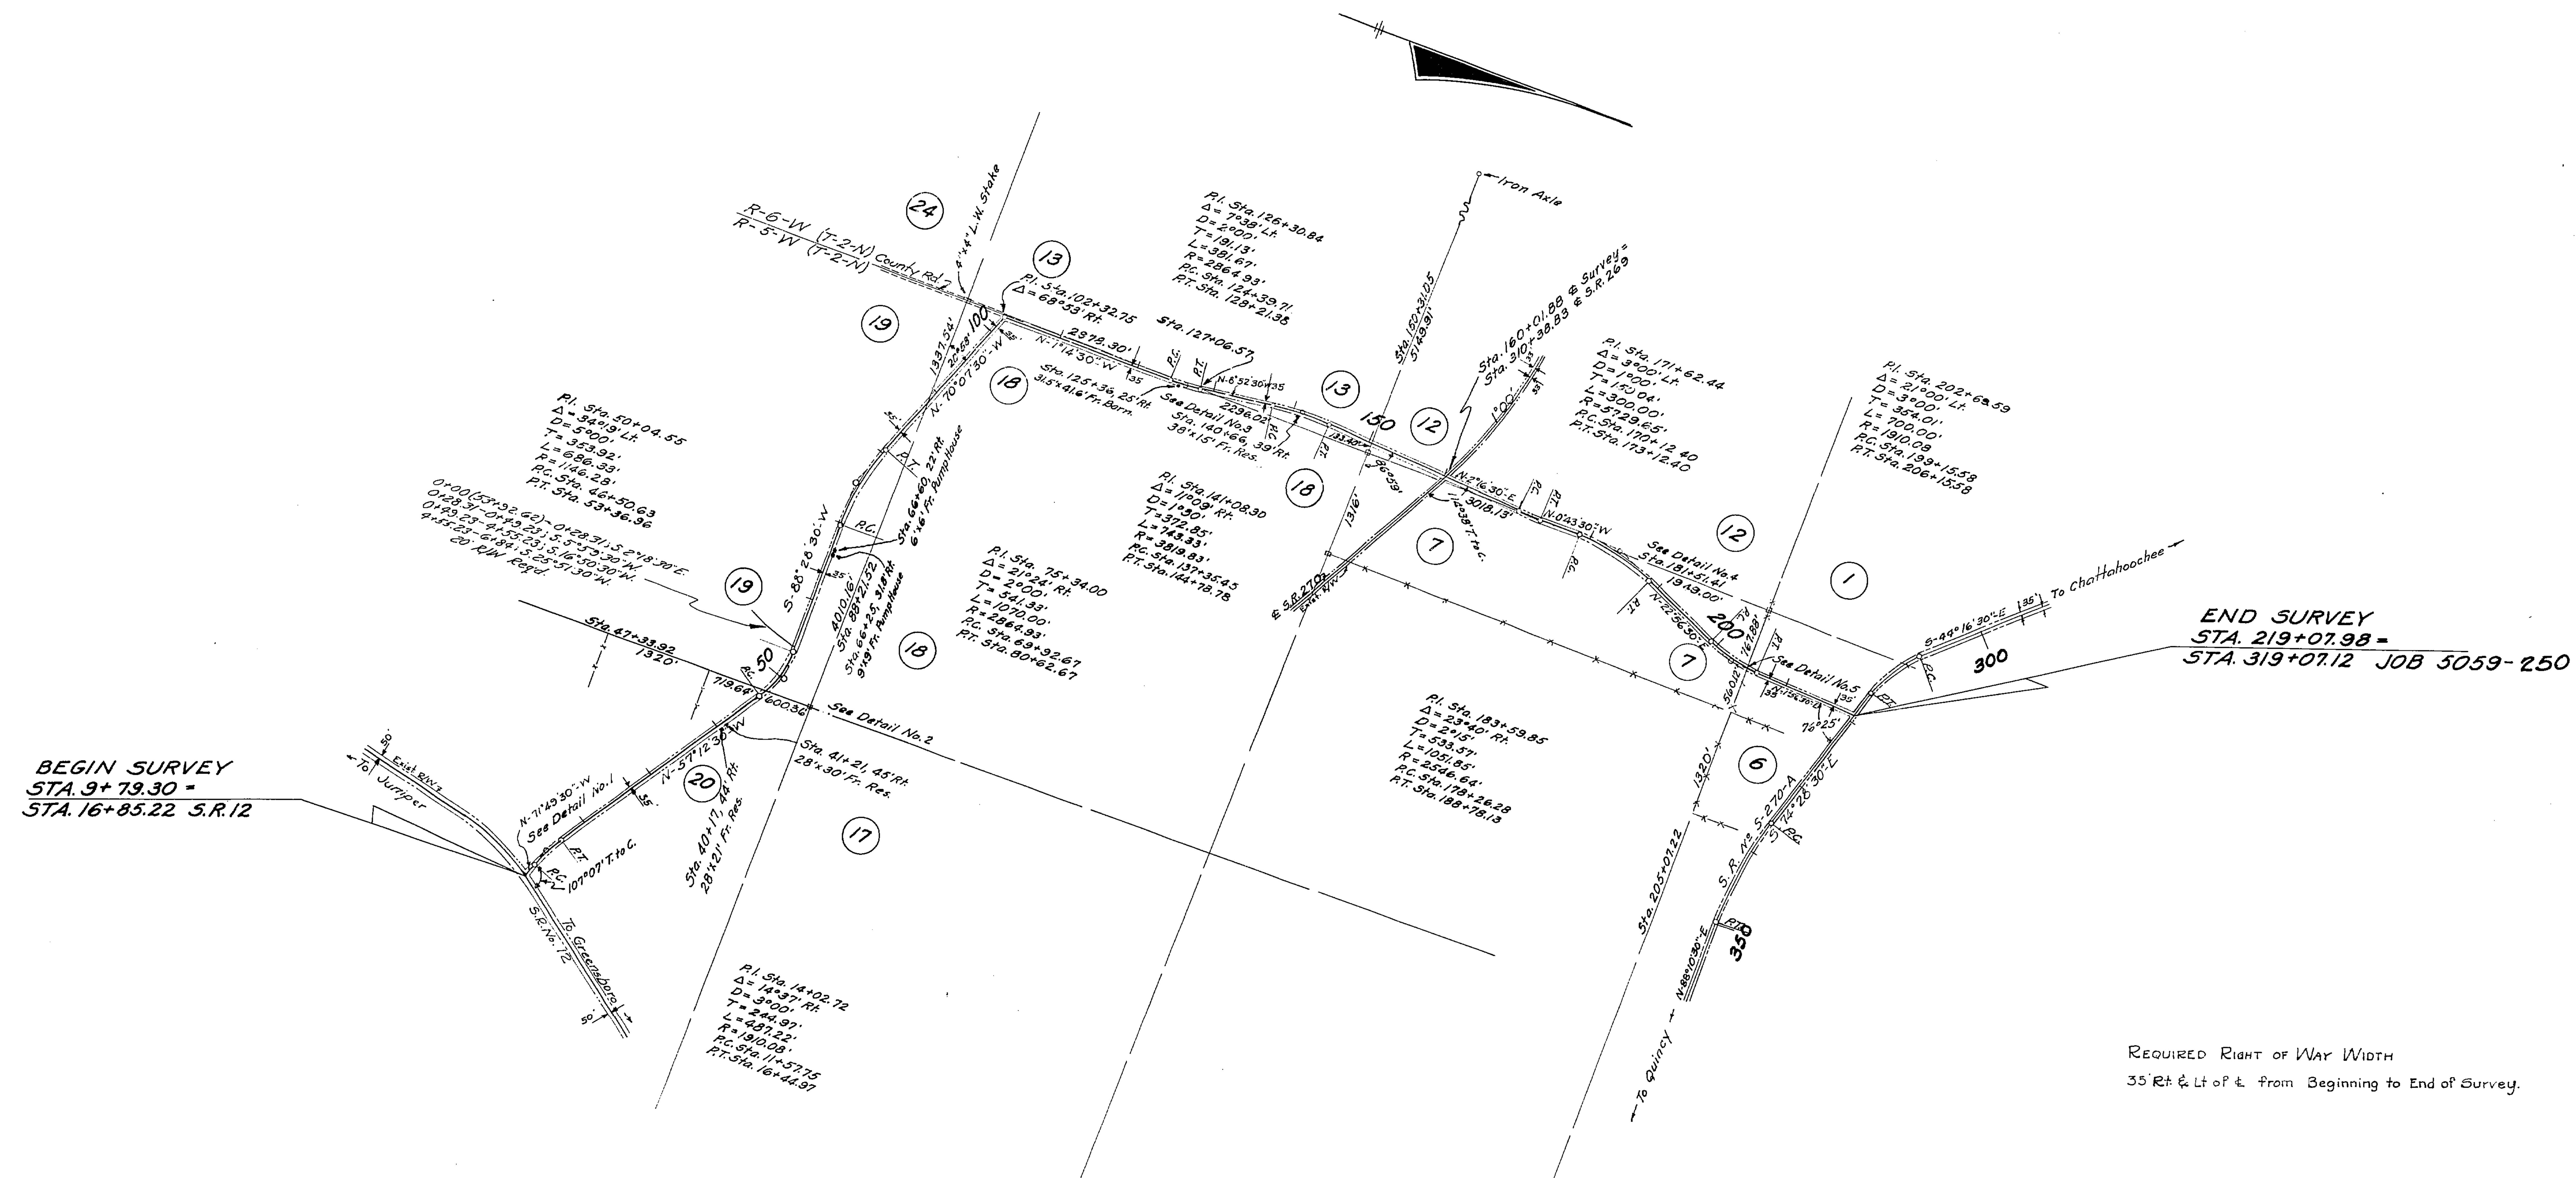

Required Right of Way Width

35' Rt. & Lt. of ⊈ from Beginning to End of Survey.

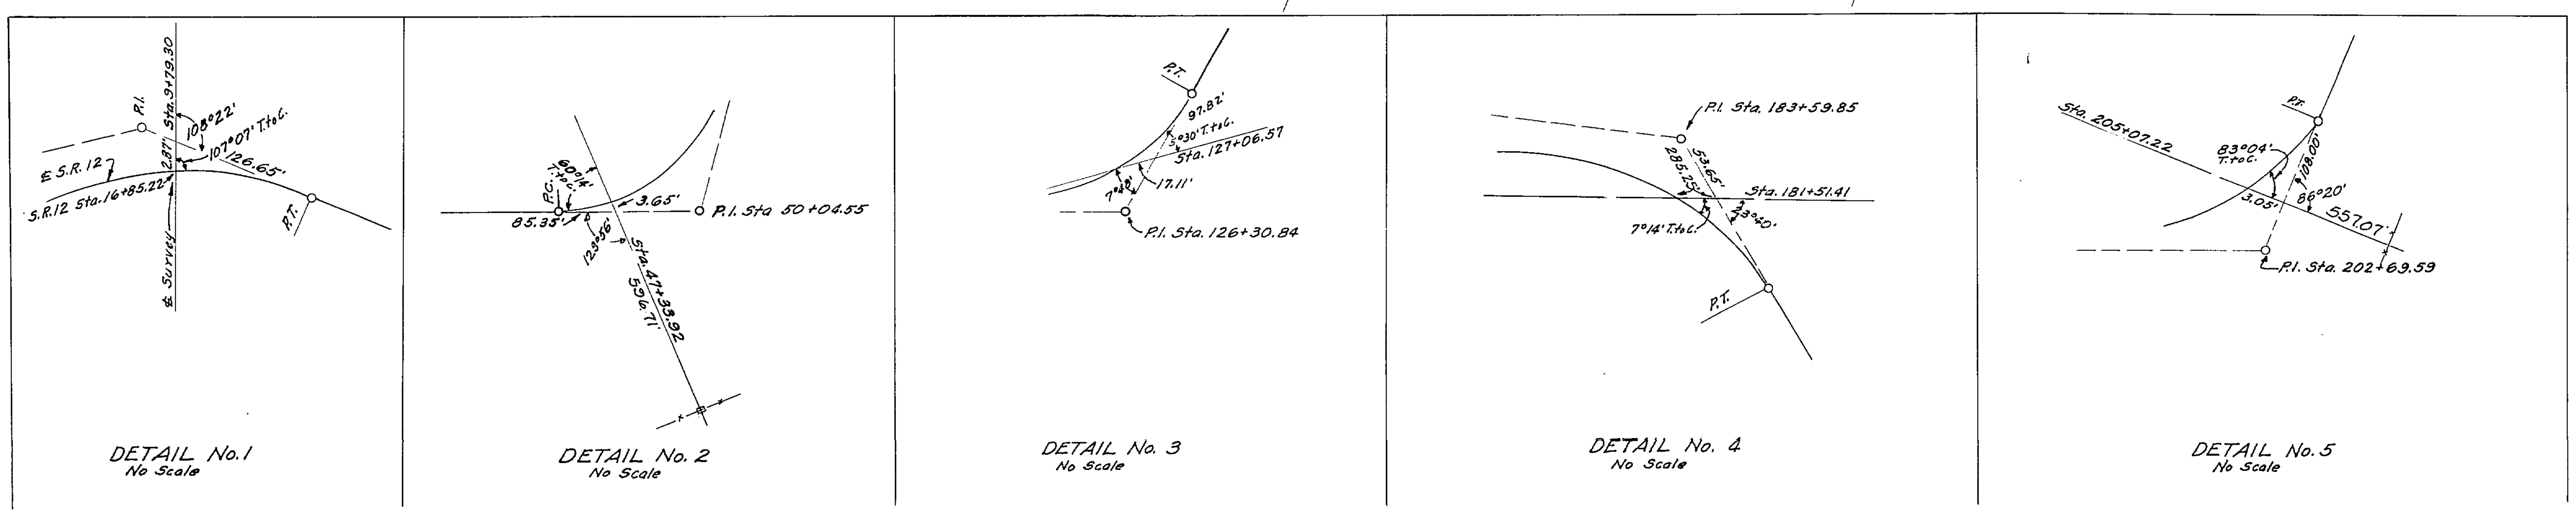

STATE OF FLORIDA
STATE ROAD DEPARTMENT

RIGHT OF WAY MAP

SECTION No. 5061-150

ROAD No. S-379 GADSDEN COUNTY

SCALE 1"=1000'	NAMES	DATES	APPROVED BY
DRAWN			
TRACED		7-12-55	DIVISION ENGINEER
INDEXED			
REVISED	H.I.C. / H. T. R.	8-5-55 / 3-27-58	STATE HIGHWAY ENGINEER
REVISED			