FED. ROAD DIV. No.	STATE	SEC. AND JOB No.	FISCAL YEAR	SHEET No.	TOTAL SHEETS
3	FLA.	5065-150	56	1	1

A PART OF LITTLE RIVER SURVEY IN THE FORBES PURCHASE UNSURVEYED BY GENERAL LAND OFFICE PLATTED 1824 & 1840

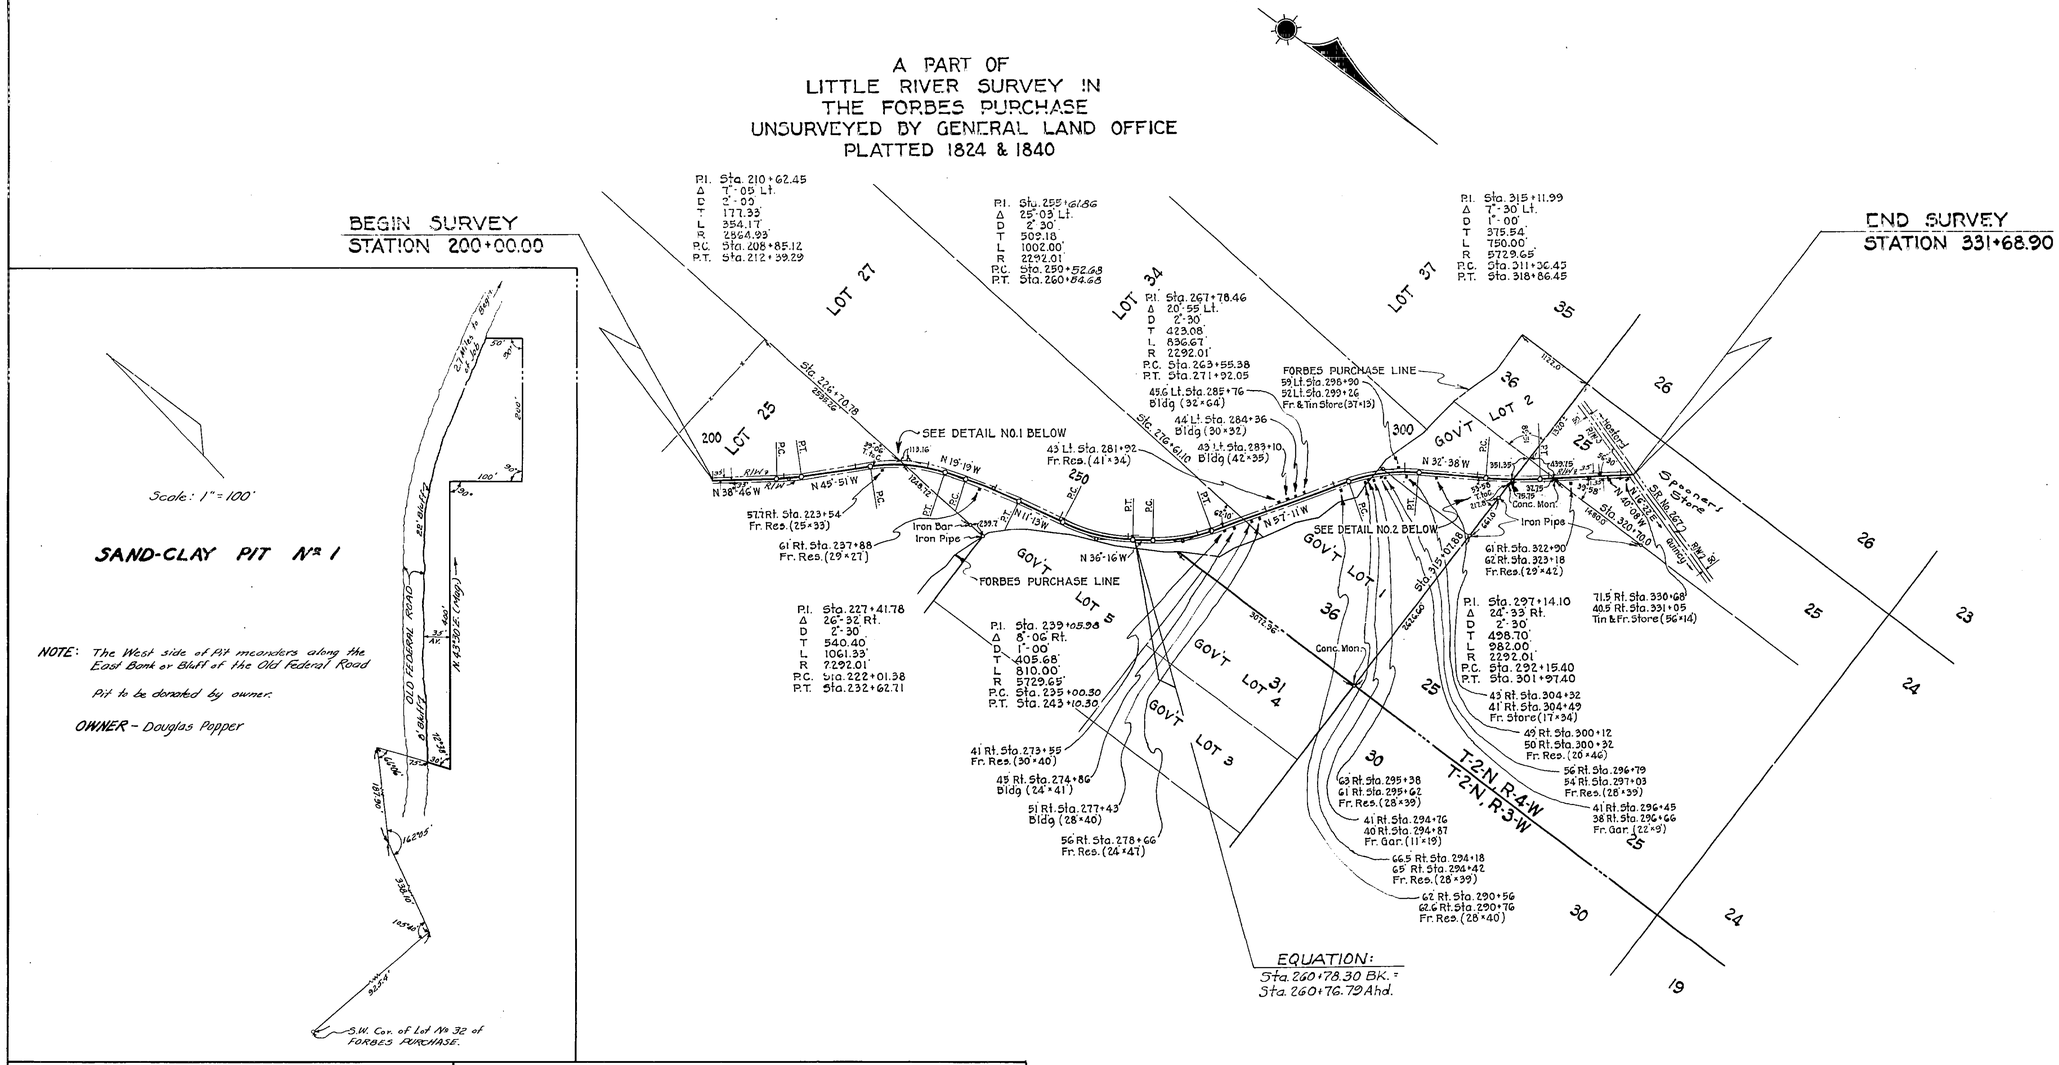

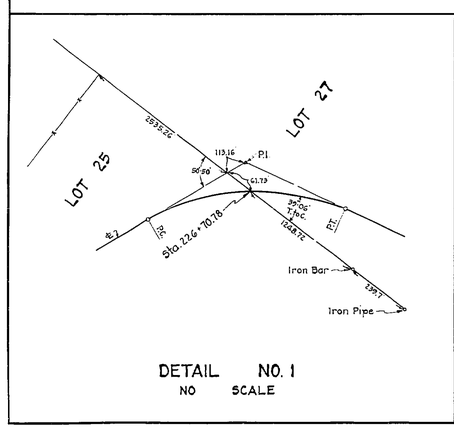

DETAIL NO. 1
NO SCALE

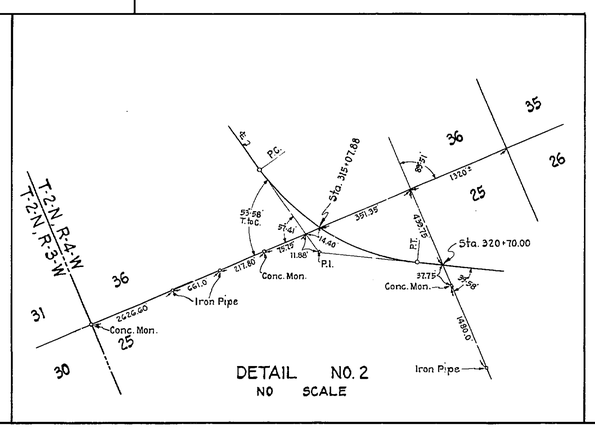

DETAIL NO. 2
NO SCALE

REQUIRED R/W WIDTH

35' Rt. & Lt. ℄ from Beginning to End of Survey

STATE OF FLORIDA
STATE ROAD DEPARTMENT

RIGHT OF WAY MAP

SECTION No. 5065-150

ROAD No. S-267A GADSDEN COUNTY

SCALE 1" = 1000'	NAMES	DATES	APPROVED BY
DRAWN			
TRACED	W.P.	6-12-56	DIVISION ENGINEER
INDEXED			
REVISED	H.T.C. M.S.	3-18-56 9-21-56	for STATE HIGHWAY ENGINEER 6-7-56
REVISED			