FED. ROAD DIV. NO.	STATE	SEC. AND JOB NO.	FISCAL YEAR	SHEET NO.	TOTAL SHEETS
3	FLA	50700-2601	58	1	1

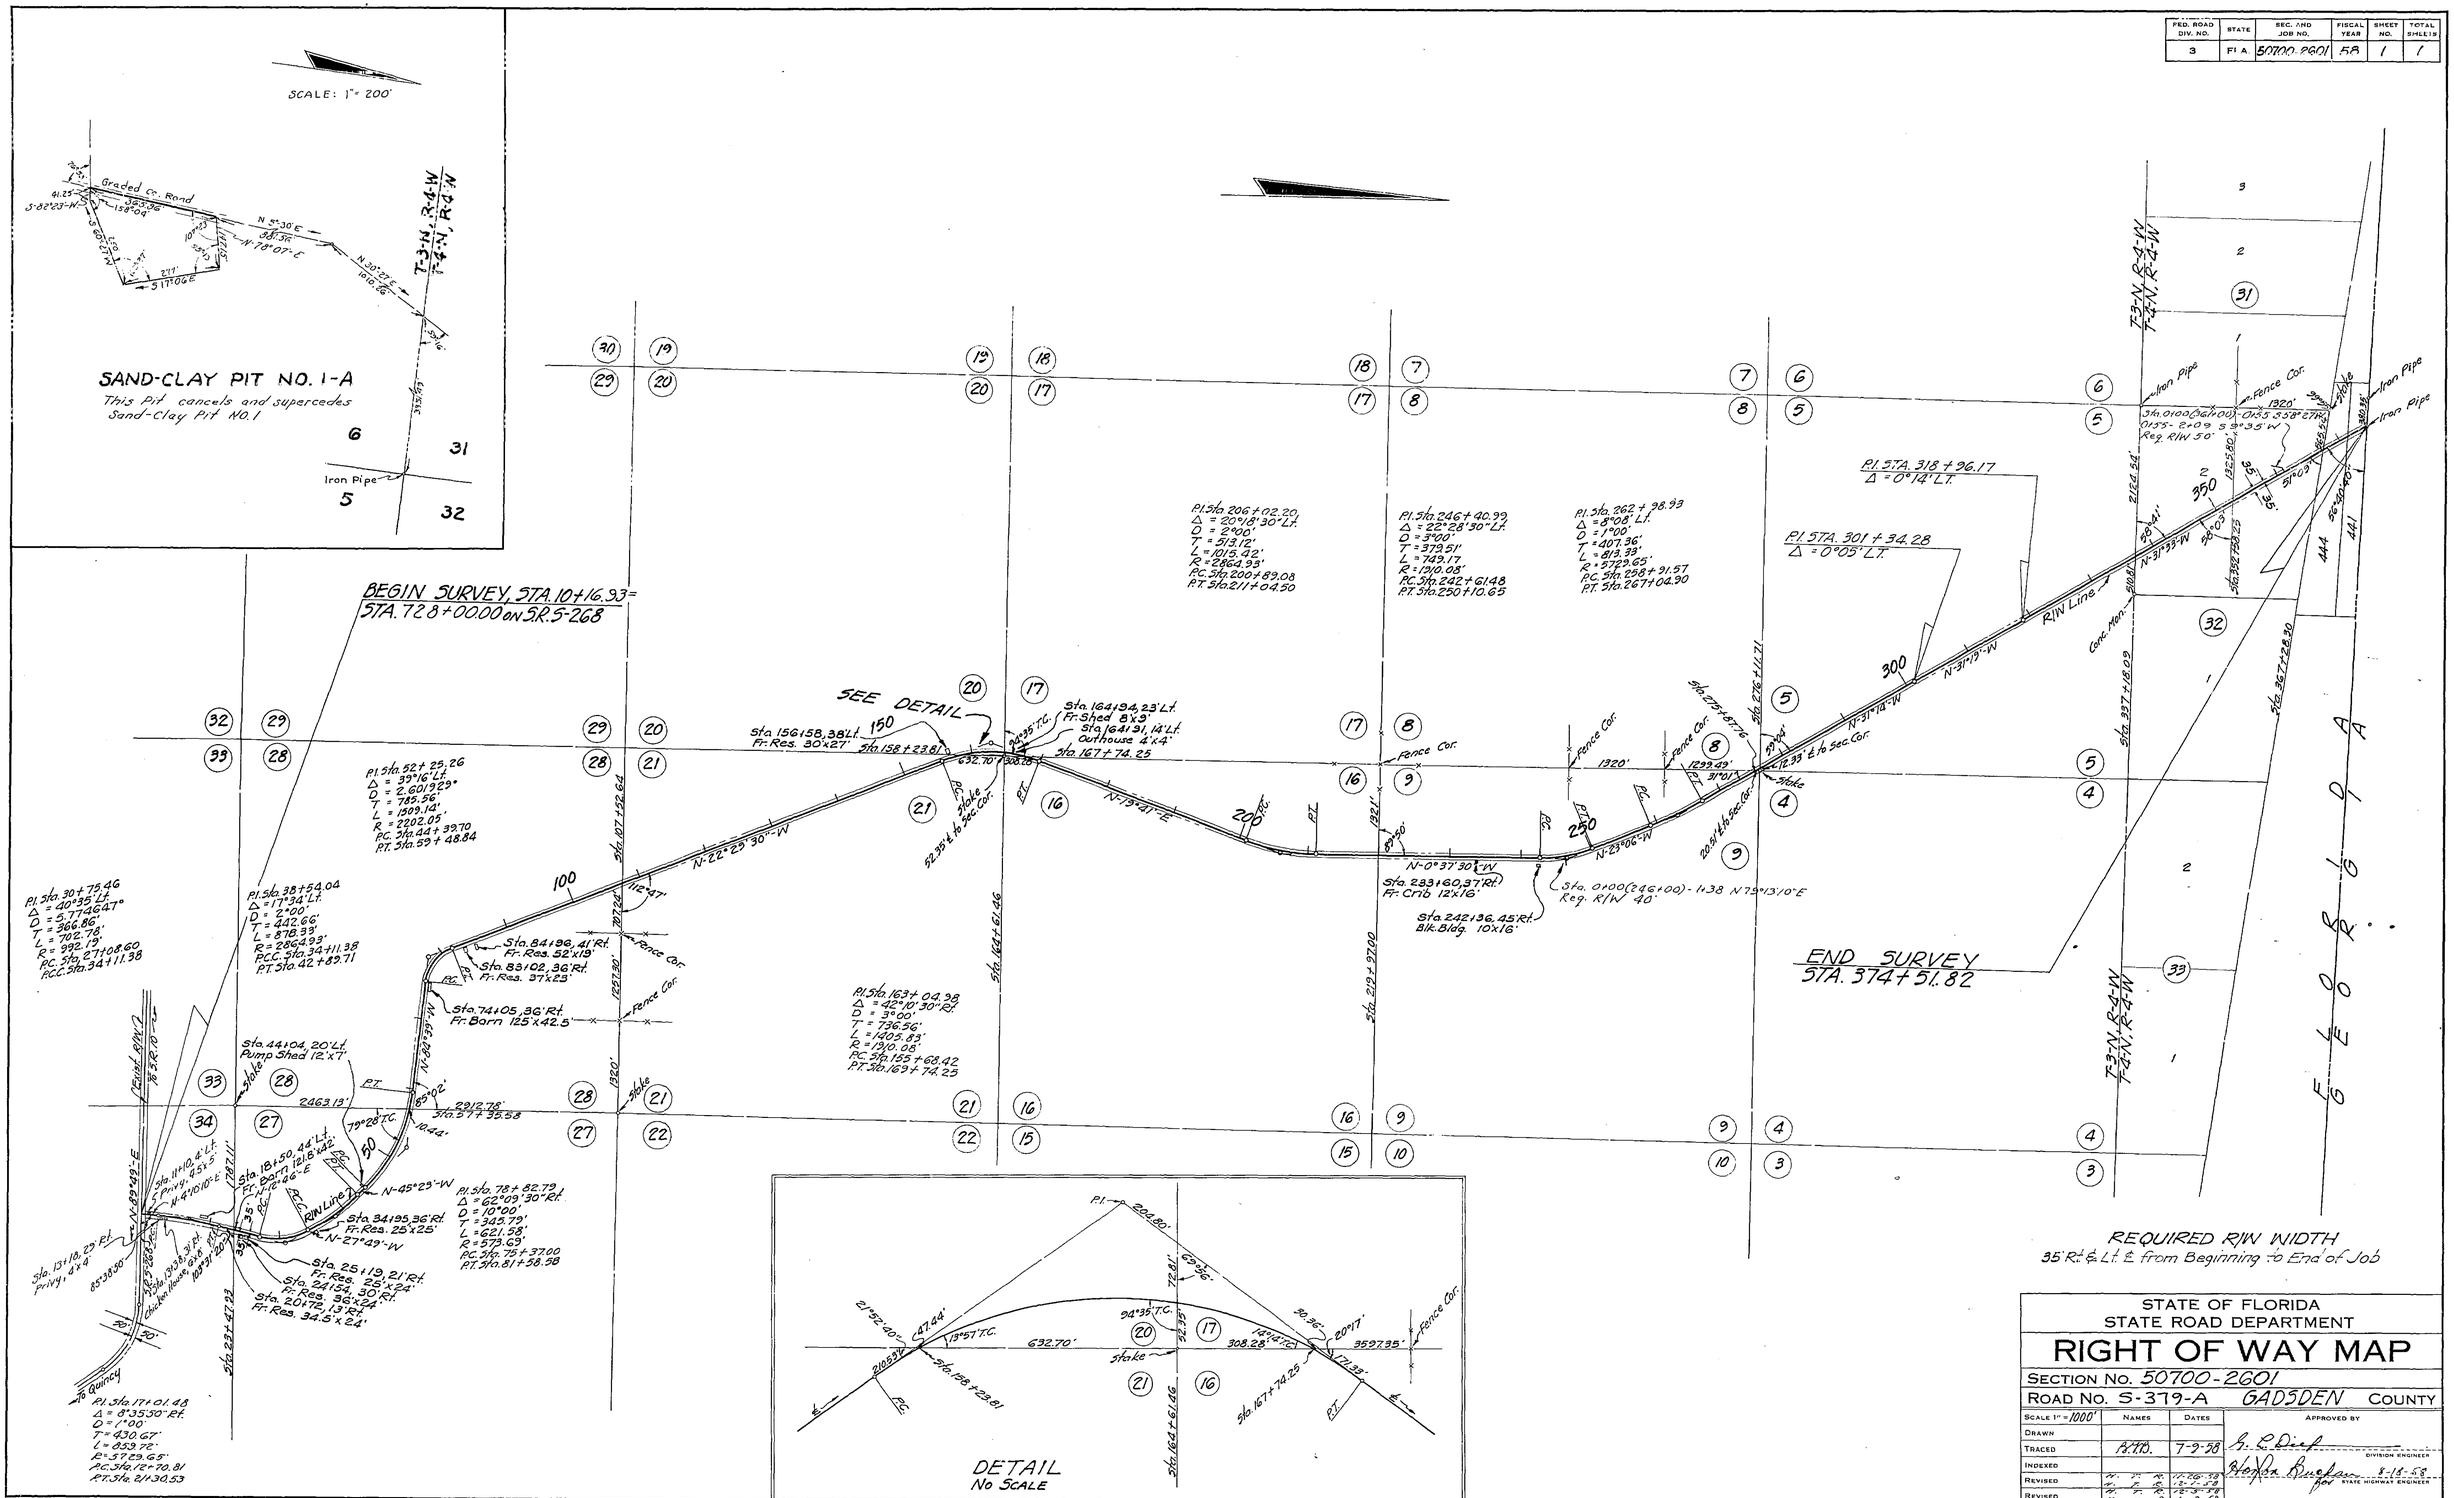

STATE OF FLORIDA
STATE ROAD DEPARTMENT

RIGHT OF WAY MAP

SECTION NO. 50700-2601

ROAD NO. S-379-A GADSDEN COUNTY

SCALE 1" = 1000'	NAMES	DATES	APPROVED BY
DRAWN			
TRACED	R.W.B.	7-2-58	R. E. Dial — DIVISION ENGINEER
INDEXED			
REVISED	W. T. K.	11-20-58	Hendon Burpson 8-15-58 for STATE HIGHWAY ENGINEER
	W. T. K.	12-5-58	
REVISED	W. T. K.	12-29-58	
	W. T. K.	1-2-59	

Planter's Farm