FED. ROAD DIST. No.	STATE	FED. AID PROJ. No.	FISCAL YEAR	SHEET NO.	TOTAL SHEETS
8	FLA.	560 (5125)	1939	1	1

Book 15697
17109

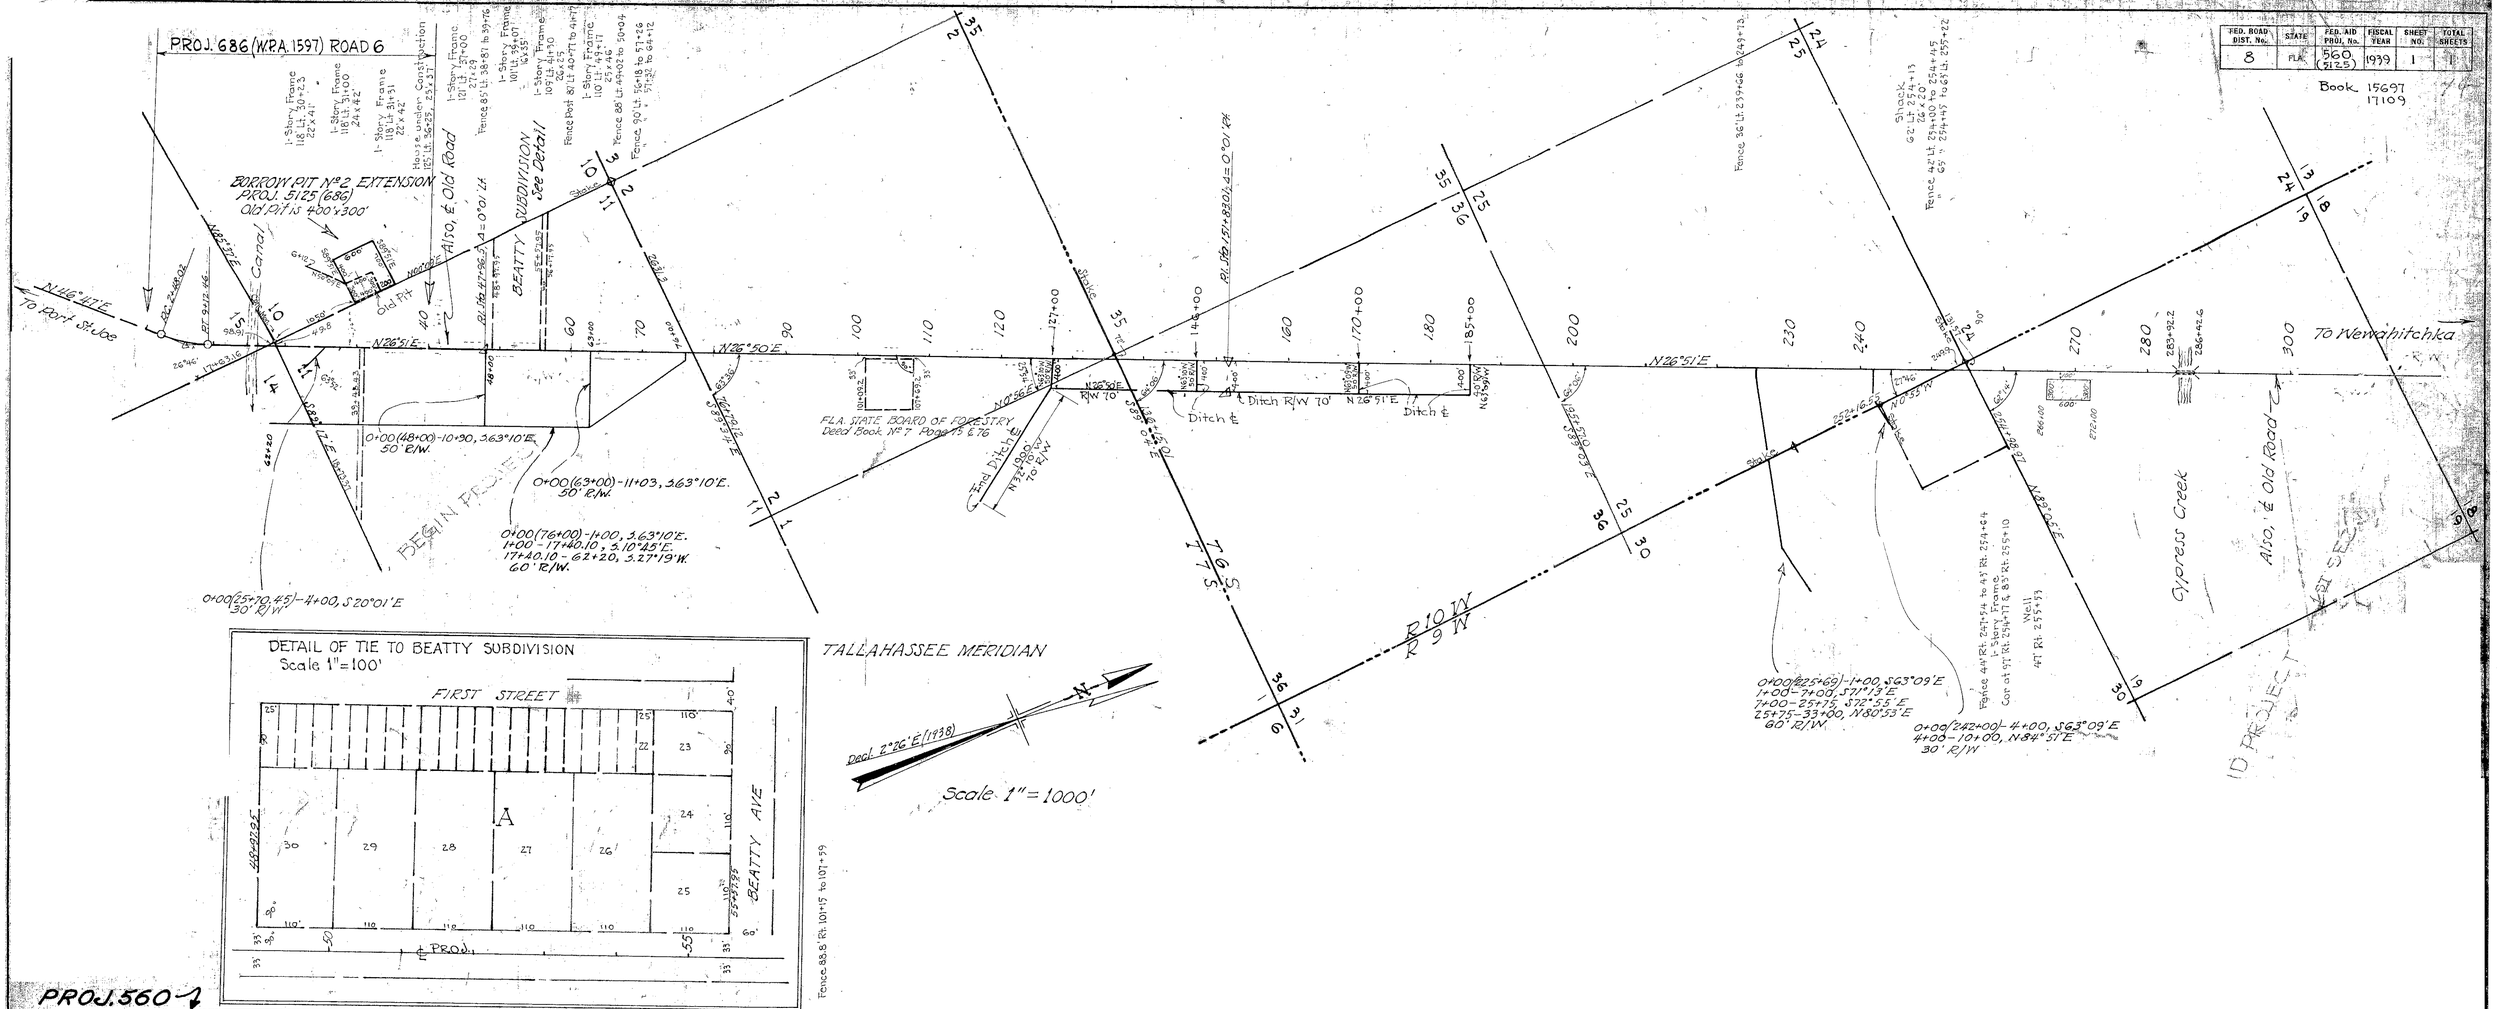

PROJ. 560

TABULATION OF DEEDS IN FILE

SRD NO.	GRANTOR	INSTRUMENT	DATE OF EXEC.	RECORDED BOOK	RECORDED PAGE	CLERKS NO.	REMARKS
1	St. Joseph Land & Development Co.	R/W Deed	3-2-40	8	598	6388	R/W
2	C. C. Corbin & Co.	"	12-28-39	9	452	6141	"
3	Gulf Co. vs. D.J. Morrow et al	Fin. Judgmt	3-4-41	Min. Bk.	933-935		Condem'n
4	Clerk of circuit Court	Letter	5-21-41	Re: Satisfaction of Mortgage			
5	J. L. Kerr et ux	R/W Deed	1-18-40	9	72	6457	R/W
6	Asa G. Montgomery et ux	"	12-7-39	9	70	6456	"
7	Fred S. Hall et ux	"	3-28-40	9	69	6455	"
8	T. S. Gibson, Sr. et ux	"	1-1-40	9	74	6458	"
9	" " Jr. "	"	1-15-40	9	75	6459	"
10	R. B. Vaughn et ux	"	12-15-39	9	66	6453	"
11	See S.R.D. #3						
12	Frances Hunt, single	"	12-11-39	9	68	6454	"
13	Fla. State Board of Forestry	Permit	2-20-40	9	63	6451	"
14	See S.R.D. #3						
15	J. M. Seeley et ux	R/W Deed	1-2-40	9	62	6450	"
16	E. S. Watings	P. Rel. Mtg.	1-4-40	1	477	514	"
17	Joseph A. Stebel, widower	R/W Deed	1-2-40	9	61	6449	"
18	C. C. Corbin & Co.	P. Rel. Mtg.	12-28-39	2	34	574	"
19	St. Joseph Land & Development Co.	Easement	4-15-40	9	53	6444	Ditches
20	Joseph A. Stebel, widower	"	1-2-40	9	59	6448	"
21	St. Joseph Land & Development Co.	"	4-15-40	9	56	6445	B.P.
22	Vacat. - Alignment changed						
23	Maria L. Farnhand Cooper widow (Mtg. Sat.)	P. Rel. Mtg.	12-28-39	2	35	575	R/W
24	R. B. Vaughan et ux	R/W Deed	3-7-40	9	65	6452	R/W
25	H. F. Beaty et ux	Q.C. "	6-5-37	6	453	(Copy)	"
	Gulf Title & Abstract Co.	Abstract	10-26-39				
26	Gulf County vs. D. J. Morrow et al	Petition	5-14-40				Condem.
27	M. G. Brock et ux	R/W Deed	4-21-41	9	532	6830	R/W
28	Federal Land Bank of Columbia	P. Rel. Lien	6-5-41	2	53	597	R/W
29	St. Joseph Land & Dev. Co.	Easement	6-18-42				B.P.I.

SRD NO.	GRANTOR	INSTRUMENT	DATE OF EXEC.	RECORDED BOOK	RECORDED PAGE	CLERKS NO	REMARKS
30	VOID - Same as SRD 29						
31	St. Joseph Land & Development Co.	Easement	10-3-45	15	529	8798	B.P.
32	" " " " " "	Permit	10-3-45	15	532	8800	Detour
33	" " " " " "	Q.C. Deed	10-3-45	15	533	8801	R/W
34	Stetson C. Pridgen, et ux	Permit	9-24-45	15	535	8802	Detour
35	Maj. S.C. Pugh, U.S. Engr. Office	Letter	9-24-45				
36	St. Joseph Land & Development Co.	Easement	10-3-45	15	536	8803	Ditch
37	George H. Harper	Agreement	11-13-45	16	18	8839	"
38	" " "	Easement	11-14-45	16	20	8840	"
39	Dave Gaskin et ux	"	10-28-46	16	471	9429	B.P.
40	George " Jr et ux	"	10-28-46	16	472	9430	"
41	" " " "	P. Rel. Mtg.	10-31-46	2	438	1055	
42							
43							
44							
45	Neal Lumber & Manufacturing Co.	B.P. Easement	12-4-50	21	394	11,204	R/W

WIDTH OF REQUIRED R/W
End Proj. 686 to Sta. 41+77, 70' Rt. & Lt.
Sta. 41+77 to Sta. 64+12, 90' Rt. & Lt.
Sta. 64+12 to Sta. 314+50± 100' Rt. & Lt.

State Road 71 HP #12 5102

STATE OF FLORIDA
STATE ROAD DEPARTMENT

RIGHT OF WAY MAP

PROJ. 560 (5125)-1st SEG. (RD 9) GULF COUNTY

	Names	Dates	Approved by
Designed			
Drawn	JFD-JLM	Sept. 1939	
Traced	L.L.H.	9-30-39	
Checked			Drawing
Revised			