TABLE OF OWNERSHIP

PARCEL NO.	SHEET NO.	NAME	AREA TAKEN RIGHT	AREA TAKEN LEFT	REMAINDERS RIGHT	REMAINDERS LEFT	COMMENTS	RECORDING DATA
1100	1	CHAMPION INTERNATIONAL CORP.	5789 sf	0	———	———		
1101	1	LUIS EMILIO PEREZ	0	5152 sf	———	———		
800	1	T.I.I.T.F.	SEE F.P. No. 4038011 (WASHINGTON COUNTY) FOR DATA					

LEGEND

PARCEL NUMBER IDENTIFICATION	TYPE USE
100-699	DEEDS OF ALL TYPES
700-799	TEMPORARY EASEMENTS
800-899	PERPETUAL EASEMENTS
1100-1199	COUNTY ACQUIRED PARCELS
	sf-Square Feet ac-Acres

LINETABLE

LINE	BEARING	DISTANCE
L1	N11°08'41"E	3.58'(C)
L2	S75°55'07"E	38.06'(C)
L3	S11°08'41"W	1.63'(C)
L4	S30°53'41"E	1.12'(C)
L5	S26°14'01"E	5.33'(C)
L6	S05°35'31"E	6.19'(C)
L7	S24°36'01"E	9.13'(C)
L8	S24°15'11"E	8.08'(C)
L9	N78°51'19"W	37.99'(C)
L10	N34°53'12"W	4.32'(C)

GENERAL NOTES

1. ALL BEARINGS SHOWN HEREON ARE GRID BASED ON STATE PLANE COORDINATES, NORTH FLORIDA ZONE, LAMBERT PROJECTION, NORTH AMERICAN DATUM 1983/1990 AS DERIVED FROM STATIONS 110 75 A79, 110 75 A84, FLGPS5 AND JOA 1995.
2. PROPERTY BOUNDARIES DETERMINED FROM FIELD SURVEY, PLATS OF RECORD AND RECORD TITLE.
3. UNDERGROUND ENCROACHMENTS IF ANY, NOT LOCATED.
4. RIGHT OF WAY MONUMENTS TO BE SET AFTER CONSTRUCTION OF PROJECT IS COMPLETE.
5. ONLY FIXED IMPROVEMENTS PERTINENT TO THE PARCELS TO BE ACQUIRED ARE SHOWN. FIXED INTERIOR IMPROVEMENTS NOT LOCATED.
6. THIS RIGHT OF WAY MAP WAS PREPARED FOR THE PURPOSE OF PREPARING LEGAL LAND DESCRIPTIONS, ACQUISITION DOCUMENTS, MONUMENTATION, PROPERTY MANAGEMENT AND AS AN AID IN THE APPRAISAL OF THE RIGHT OF WAY REQUIRED FOR TRANSPORTATION FACILITIES. THIS MAP IS NOT A SURVEY.
7. THIS RIGHT OF WAY MAP IS SUPPORTED BY A MAINTENANCE/CONTROL MAP DATED 2/9/00, PREPARED UNDER THE RESPONSIBLE CHARGE OF PHILIP R. MINER, FLORIDA REGISTERED LAND SURVEYOR NUMBER 3453. CERTIFIED COPIES OF THIS SURVEY ARE FILED OF RECORD IN THE DISTRICT 3 OFFICE IN CHIPLEY.
8. ATTENTION IS DIRECTED TO THE FACT THAT THESE MAPS MAY HAVE BEEN REDUCED IN SIZE BY REPRODUCTION. THIS MUST BE CONSIDERED WHEN SCALING DATA.
9. ALL ANGLES ARE 90°; UNLESS OTHERWISE SHOWN.

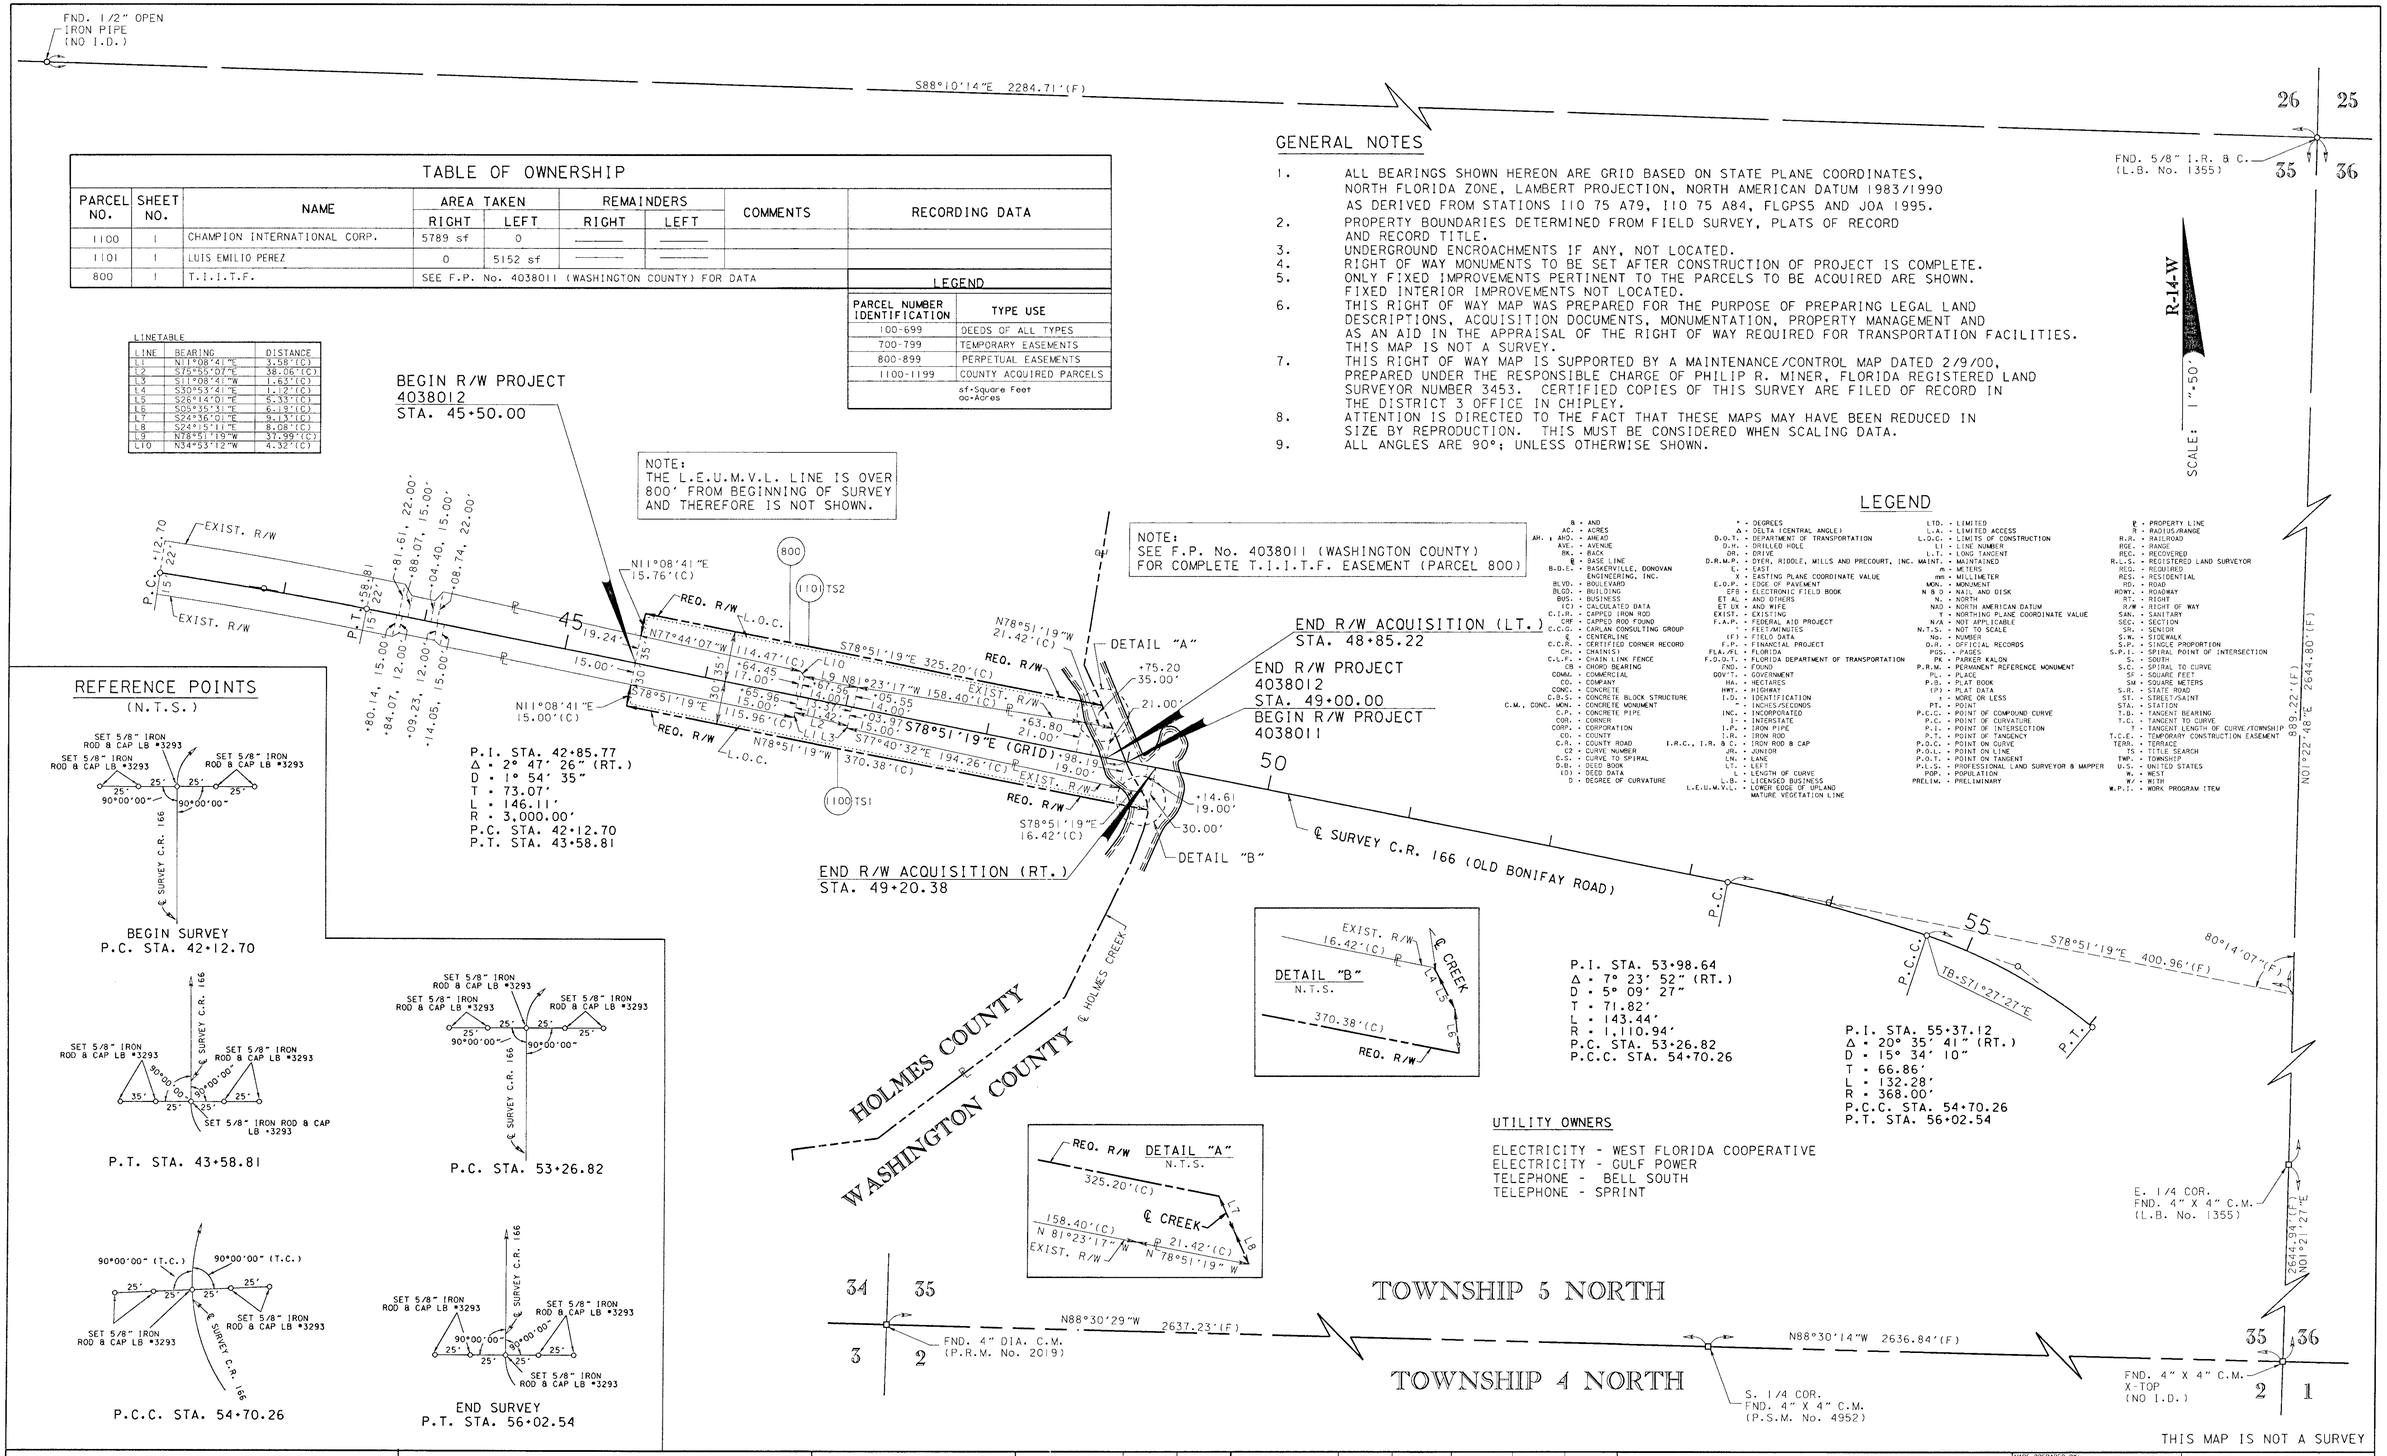

LEGEND

B - AND
AC. - ACRES
AH. - AHO. - AHEAD
AVE. - AVENUE
BK. - BACK
℄ - BASE LINE
B.O.E. - BASKERVILLE, DONOVAN ENGINEERING, INC.
BLVD. - BOULEVARD
BLGD. - BUILDING
BUS. - BUSINESS
(C) - CALCULATED DATA
C.I.R. - CAPPED IRON ROD
CRF - CAPPED ROD FOUND
C.C.G. - CARLAN CONSULTING GROUP
℄ - CENTERLINE
C.C.R. - CERTIFIED CORNER RECORD
CH. - CHAINS(S)
C.L.F. - CHAIN LINK FENCE
CB - CHORD BEARING
COMM. - COMMERCIAL
CO. - COMPANY
CONC. - CONCRETE
C.B.S. - CONCRETE BLOCK STRUCTURE
C.M., CONC. MON. - CONCRETE MONUMENT
C.P. - CONCRETE PIPE
COR. - CORNER
CORP. - CORPORATION
CO. - COUNTY
C.R. - COUNTY ROAD
C2 - CURVE NUMBER
C.S. - CURVE TO SPIRAL
D.B. - DEED BOOK
(D) - DEED DATA
D - DEGREE OF CURVATURE
° - DEGREES
Δ - DELTA (CENTRAL ANGLE)
D.O.T. - DEPARTMENT OF TRANSPORTATION
D.H. - DRILLED HOLE
DR. - DRIVE
D.R.M.P. - DYER, RIDDLE, MILLS AND PRECOURT, INC.
E. - EAST
X - EASTING PLANE COORDINATE VALUE
E.O.P. - EDGE OF PAVEMENT
EFS - ELECTRONIC FIELD BOOK
ET AL. - AND OTHERS
ET UX - AND WIFE
EXIST. - EXISTING
F.A.P. - FEDERAL AID PROJECT
' - FEET/MINUTES
(F) - FIELD DATA
F.P. - FINANCIAL PROJECT
FLA./FL. - FLORIDA
F.D.O.T. - FLORIDA DEPARTMENT OF TRANSPORTATION
FND. - FOUND
GOV'T. - GOVERNMENT
HA. - HECTARES
HWY. - HIGHWAY
I.D. - IDENTIFICATION
" - INCHES/SECONDS
INC. - INCORPORATED
I - INTERSTATE
I.P. - IRON PIPE
I.R. - IRON ROD
I.R.C., I.R. & C. - IRON ROD & CAP
JR. - JUNIOR
LN. - LANE
LT. - LEFT
L - LENGTH OF CURVE
L.B. - LICENSED BUSINESS
L.E.U.M.V.L. - LOWER EDGE OF UPLAND MATURE VEGETATION LINE
LTD. - LIMITED
L.A. - LIMITED ACCESS
L.O.C. - LIMITS OF CONSTRUCTION
LI - LINE NUMBER
L.T. - LONG TANGENT
MAINT. - MAINTAINED
m - METERS
mm - MILLIMETER
MON. - MONUMENT
N & D - NAIL AND DISK
N. - NORTH
NAD - NORTH AMERICAN DATUM
Y - NORTHING PLANE COORDINATE VALUE
N/A - NOT APPLICABLE
N.T.S. - NOT TO SCALE
No. - NUMBER
O.R. - OFFICIAL RECORDS
PGS. - PAGES
PK - PARKER KALON
P.R.M. - PERMANENT REFERENCE MONUMENT
PL. - PLACE
P.B. - PLAT BOOK
(P) - PLAT DATA
± - MORE OR LESS
PT. - POINT
P.C.C. - POINT OF COMPOUND CURVE
P.C. - POINT OF CURVATURE
P.I. - POINT OF INTERSECTION
P.T. - POINT OF TANGENCY
P.O.C. - POINT ON CURVE
P.O.L. - POINT ON LINE
P.O.T. - POINT ON TANGENT
P.L.S. - PROFESSIONAL LAND SURVEYOR & MAPPER
POP. - POPULATION
PRELIM. - PRELIMINARY
℄ - PROPERTY LINE
R - RADIUS/RANGE
R.R. - RAILROAD
RGE. - RANGE
REC. - RECOVERED
R.L.S. - REGISTERED LAND SURVEYOR
REQ. - REQUIRED
RES. - RESIDENTIAL
RD. - ROAD
ROWY. - ROADWAY
RT. - RIGHT
R/W - RIGHT OF WAY
SAN. - SANITARY
SEC. - SECTION
SR. - SENIOR
S.W. - SIDEWALK
S.P. - SINGLE PROPORTION
S.P.I. - SPIRAL POINT OF INTERSECTION
S. - SOUTH
S.C. - SPIRAL TO CURVE
SF - SQUARE FEET
SM - SQUARE METERS
S.R. - STATE ROAD
ST. - STREET/SAINT
STA. - STATION
T.B. - TANGENT BEARING
T.C. - TANGENT TO CURVE
T - TANGENT LENGTH OF CURVE/TOWNSHIP
T.C.E. - TEMPORARY CONSTRUCTION EASEMENT
TERR. - TERRACE
TS - TITLE SEARCH
TWP. - TOWNSHIP
U.S. - UNITED STATES
W. - WEST
W/ - WITH
W.P.I. - WORK PROGRAM ITEM

REFERENCE POINTS
(N.T.S.)

RIGHT OF WAY MAP	HOLMES COUNTY	APPROVED BY R. M. Hood DISTRICT SURVEYOR ADMINISTRATOR	DATE 2-22-01	REVISION	BY	DATE	REVISION	BY	DATE	PRELIM M. RAY 10-20-00 FINAL J. FLICK 12-13-00 CHECKED A. SCHAEFER 10-20-00	F.A.P. NO. 8888 765 A COUNTY ROAD NO.166 HOLMES COUNTY

MAPS PREPARED BY: D.R.M.P., INC. 1505 EAST COLONIAL DRIVE ORLANDO, FLORIDA 32803
FIELD BOOK NO.'S 20421025, 20421054, E.F.B
W.P.I. NO. N/A
SCALE: 1" = 50'
F.P. No. 4038012
SHEET 1 OF 1

BRIDGE No. 614117 OVER HOLMES CREEK ON C.R.166 (OLD BONIFAY ROAD)