A.F. 9782

F.A. PROJECT NO.	SHEET NO.
N/A	

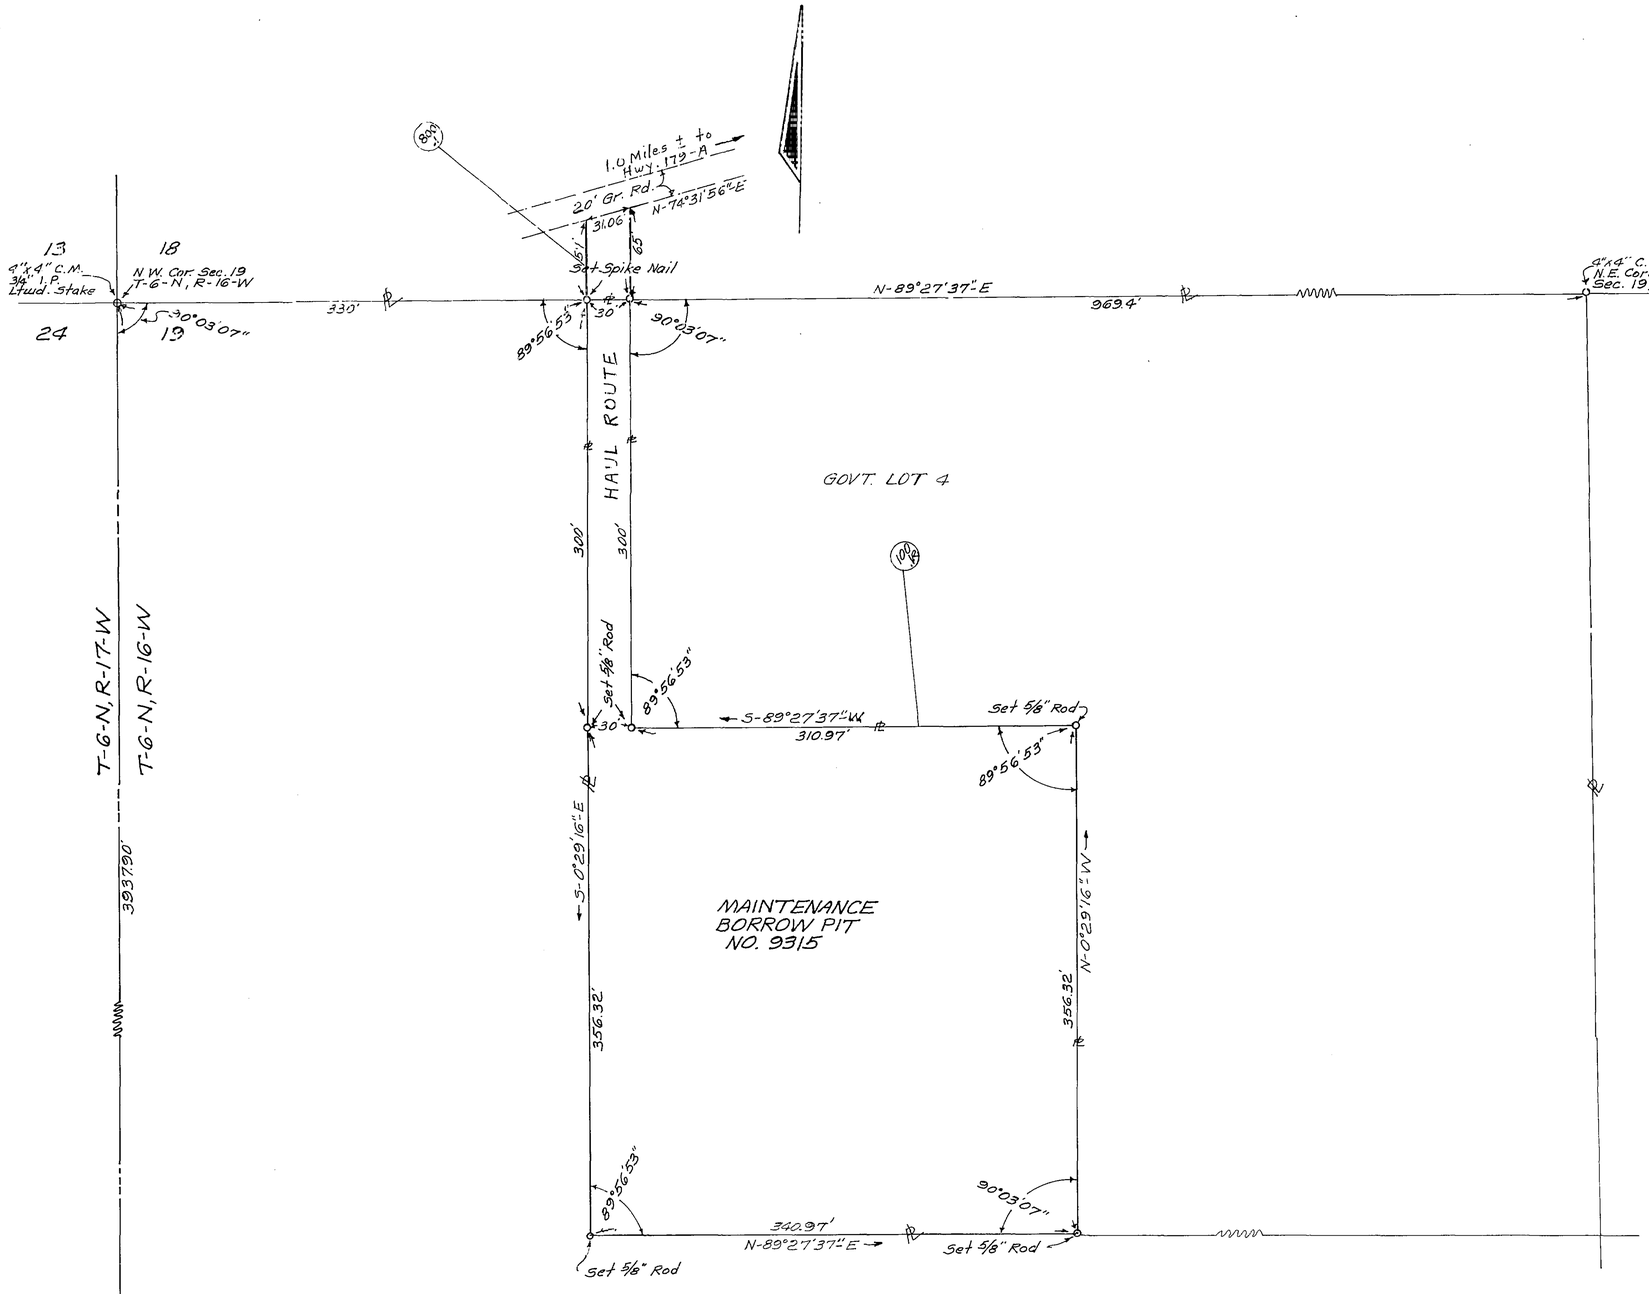

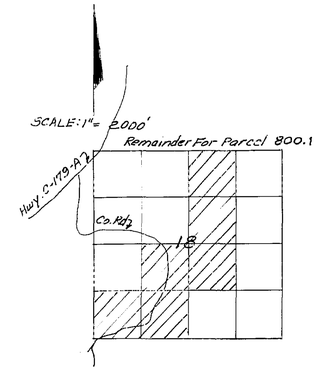

I HEREBY CERTIFY THAT THIS MAP CONSISTING OF SHEET 1, IS A TRUE AND ACCURATE DEPICTION OF A FIELD SURVEY PERFORMED FOR THE DEPARTMENT OF TRANSPORTATION IN MAY 1984, UNDER THE RESPONSIBLE CHARGE OF RUSSELL G. HOOD, FLORIDA REGISTERED LAND SURVEYOR NO. 2058, SAID SURVEY BEING SHOWN AND CERTIFIED IN FIELD BOOK NO. 1031249. I FURTHER CERTIFY TO THE BEST OF MY KNOWLEDGE AND BELIEF THAT THIS MAP IS TRUE AND ACCURATE AND MEETS THE MINIMUM TECHNICAL REQUIREMENTS FOR BOUNDARY SURVEYS AS SET FORTH IN RULE 21HH-6 AS ADOPTED BY THE FLORIDA BOARD OF LAND SURVEYORS ON SEPTEMBER 1, 1981.

Steadman Carroll
FLORIDA REGISTERED SURVEYOR NO. 2944
FLORIDA DEPARTMENT OF TRANSPORTATION
CHIPLEY, FLORIDA 5-16-84

Bearings Based On A Survey By Frank Schilling In Sec. 18, T-6-N, R-16-W For International Paper Co.

Property Lines Established From Record Title.

TABLE OF OWNERSHIP

PARCEL NO.	NAME	AREA TAKEN	REMAINDERS RT.	REMAINDERS LT.	COMMENTS
100.1R	Jim Allred	3.00Ac.±	0	0	Entire Take
800.1	SWF Gulf Coast Inc.	1830□'	239.96Ac	0	

REVISION	BY	DATE

FLORIDA DEPARTMENT OF TRANSPORTATION
RIGHT OF WAY ENGINEERING SECTION

RIGHT OF WAY MAP

STATE ROAD NO. N/A HOLMES COUNTY

	BY	DATE	APPROVED BY	DATE
DRAWN	D.F.E.	5-14-84	DISTRICT ENGINEER	5-25-84
TRACED	D.F.E.	5-15-84		
CHECKED	P.R.M.	5-16-84	ENGINEER OF RIGHT OF WAY	6-11-84

MAPS PREPARED BY 3RD. District
FIELD BOOK NO'S. 1031249 (Dated 5-2-84)
W.P.I. NO. 3221033
SCALE: 1" = 50'
SECTION 52000-9315 (00000-9315)
SHEET 1 of 1

MAINTENANCE BORROW PIT NO. 9315

POLYTRACE 033