FEDL. HIGHWAY ADM. DIV. NO.	STATE	F. A. PROJECT NO.	FISCAL YEAR	SHEET NO.
3	FLA.			1

Book Numbers
1018347
1018346
1018348

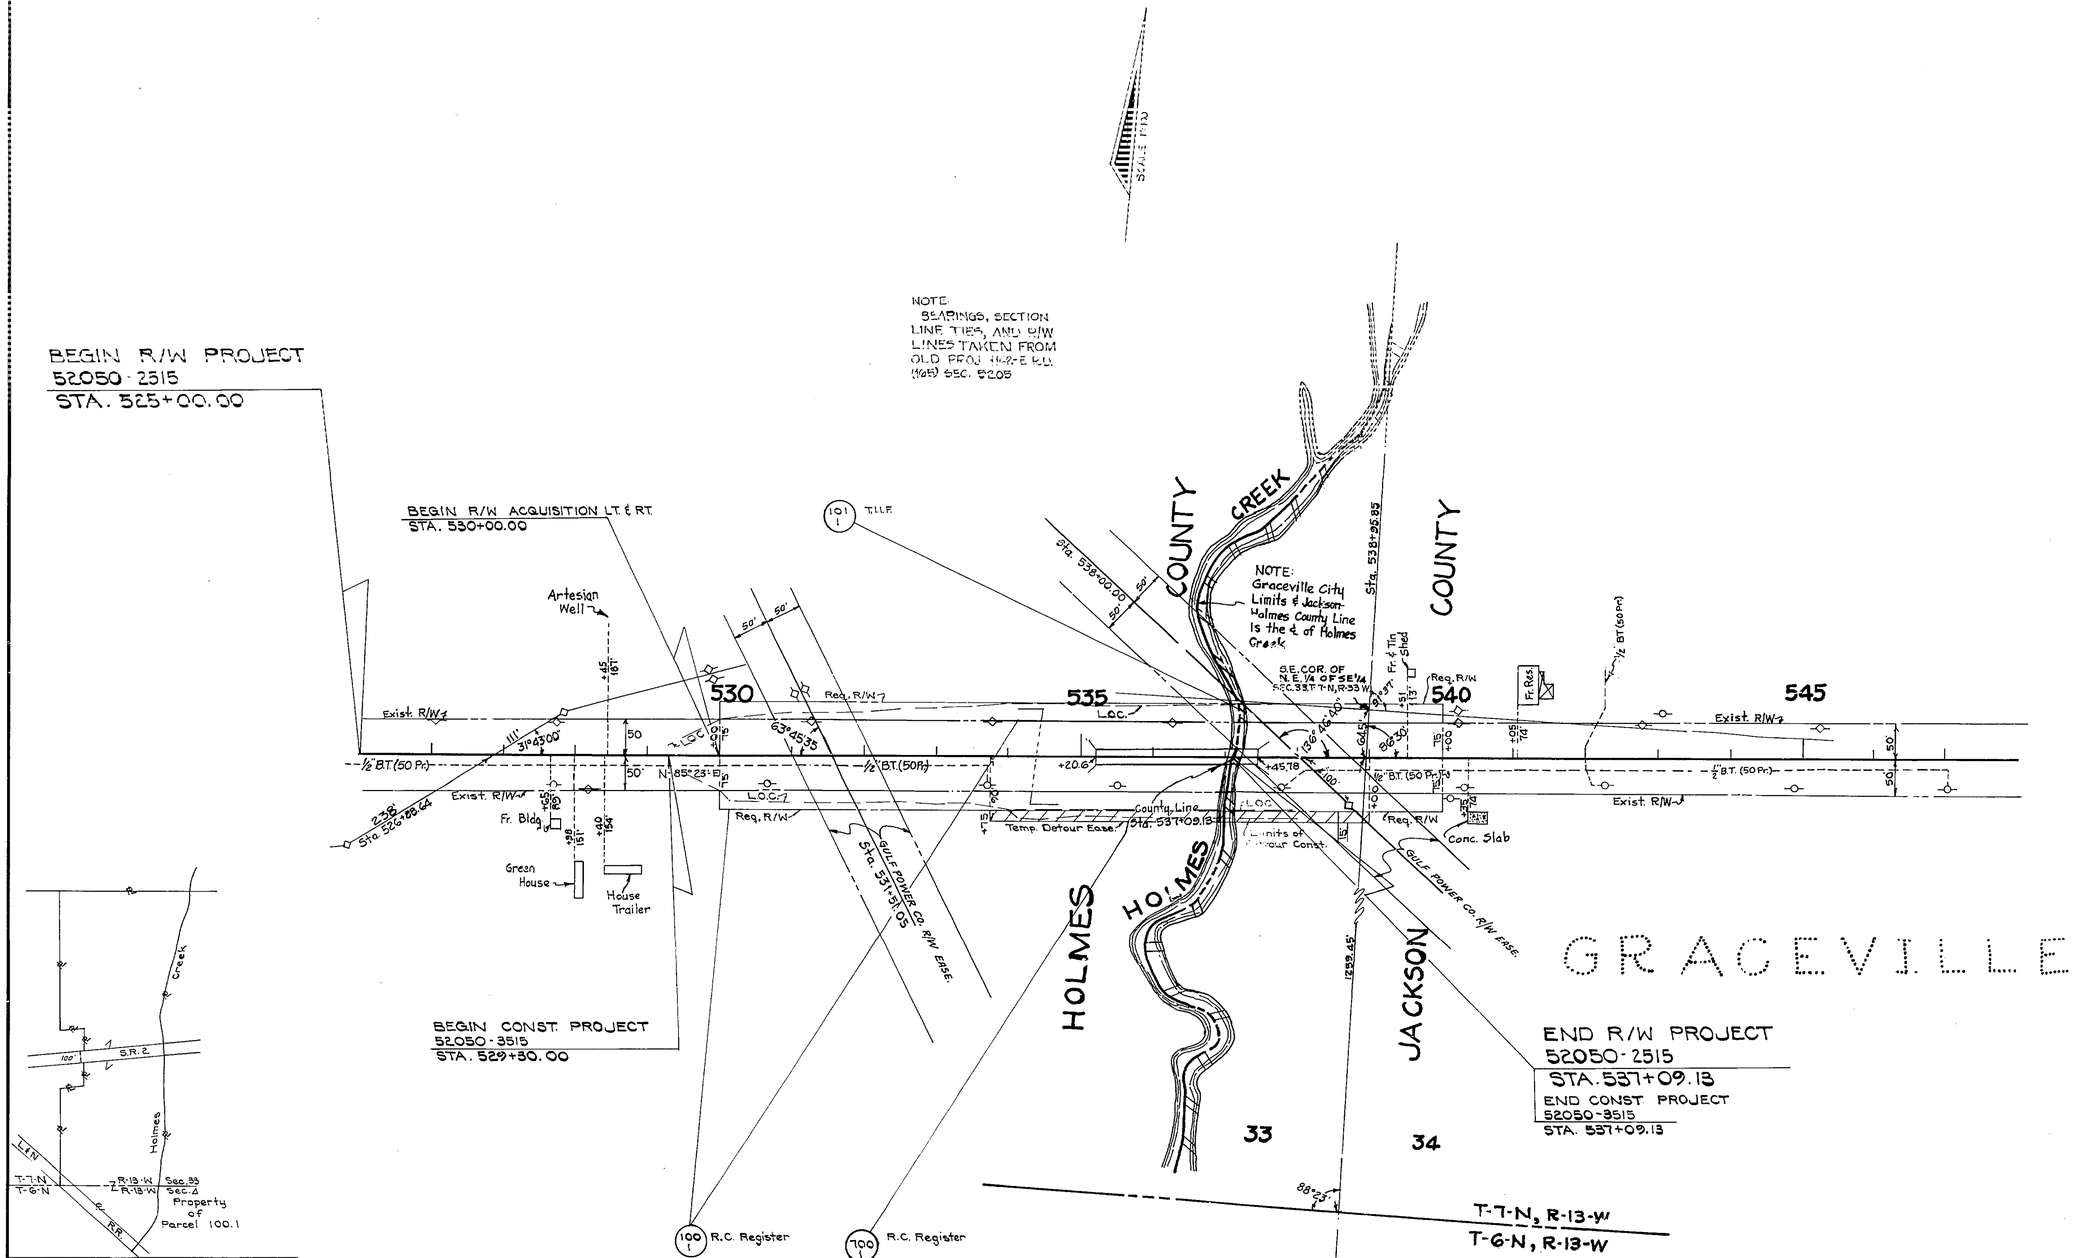

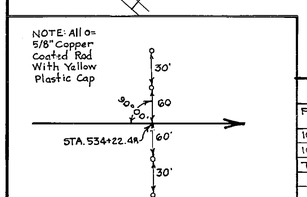

DETAIL OF P.O.T.

TABLE OF OWNERSHIP

PARCEL NO.	NAME	AREA TAKEN	REMAINDERS RIGHT	REMAINDERS LEFT	COMMENTS
100.1	Rufus C. Register	0.81 Ac.	27.02 Ac.	26.61 Ac.	
101.1	T.I.L.F.	0.07 Ac.	—	—	
700.1	Rufus C. Register	0.11 Ac.	See 100.1		Temp. Detour Ease.

UTILITY OWNERS
Power West Florida Electric Co-op.
Gulf Power Co.
Telephone Southern Bell Telephone Co.

B.I Number 314125

STATE OF FLORIDA
DEPARTMENT OF TRANSPORTATION

RIGHT OF WAY MAP

STATE ROAD No. 2 HOLMES COUNTY

	BY	DATE	APPROVED BY	DATE
DRAWN				
TRACED	B.H.	01-10-78	DISTRICT ENGINEER	
CHECKED	F.A.	1-13-78	ENGINEER OF RIGHT OF WAY	2-22-78
COMPARED				
INDEXED			STATE HIGHWAY ENGINEER	

REVISION	BY	DATE

SECTION 52050-2515 SHEET 1 OF 1

BRIDGE No. 530031 OVER HOLMES CREEK