FED. ROAD DIV. No.	STATE	F A PROJECT NO.	FISCAL YEAR	SHEET No.
3	FLA.	BRZ0003-(13)		

Book Numbers 1024469
1024471
1024472

TABLE OF OWNERSHIP

PARCEL NO.	NAME	AREA TAKEN	REMAINDERS LEFT	REMAINDERS RIGHT	COMMENTS
100.1	Clara M. Brooks	5772 ±	73.80 Ac.	0	O.R. BK. 128 PG. 298
101.1	William D. Scroggin, etux	3979 ±	6.56 Ac.	0	O.R. BK. 128 PG. 393
102.1	Shady Grove Baptist Church	2085 ±	0	6.49 Ac. ±	O.R. BK. 129 PG. 234
103.1	Robert T. Moore, etal	4710 ±	0	55.06 Ac. ±	O.R. BK. 129 PG. 239
104.1	Douglas J. Coon, etux	2767 ±	0	4.96 Ac.	O.R. BK. 131 PG. 7
105.1	T.I.I.T.F.	10384 ±			O.R. BK. 128 PG. 127
700.1	Shady Grove Baptist Church	9405 ±	(See Parcel 102)		Temp. Detour Ease.
701.1	Robert T. Moore, etal	13264 ±	(See Parcel 103)		Temp. Detour Ease.
702.1	Douglas J. Coon, etux	0.53 Ac.	(See Parcel 104)		Temp. Detour Ease.
703.1	Mary Sapp Strickland, etal	3013 ±	0	1.25 Ac. ±	Temp. Detour Ease.
704.1	T.I.I.T.F.	4267 ±	—	—	Temp. Detour Ease.

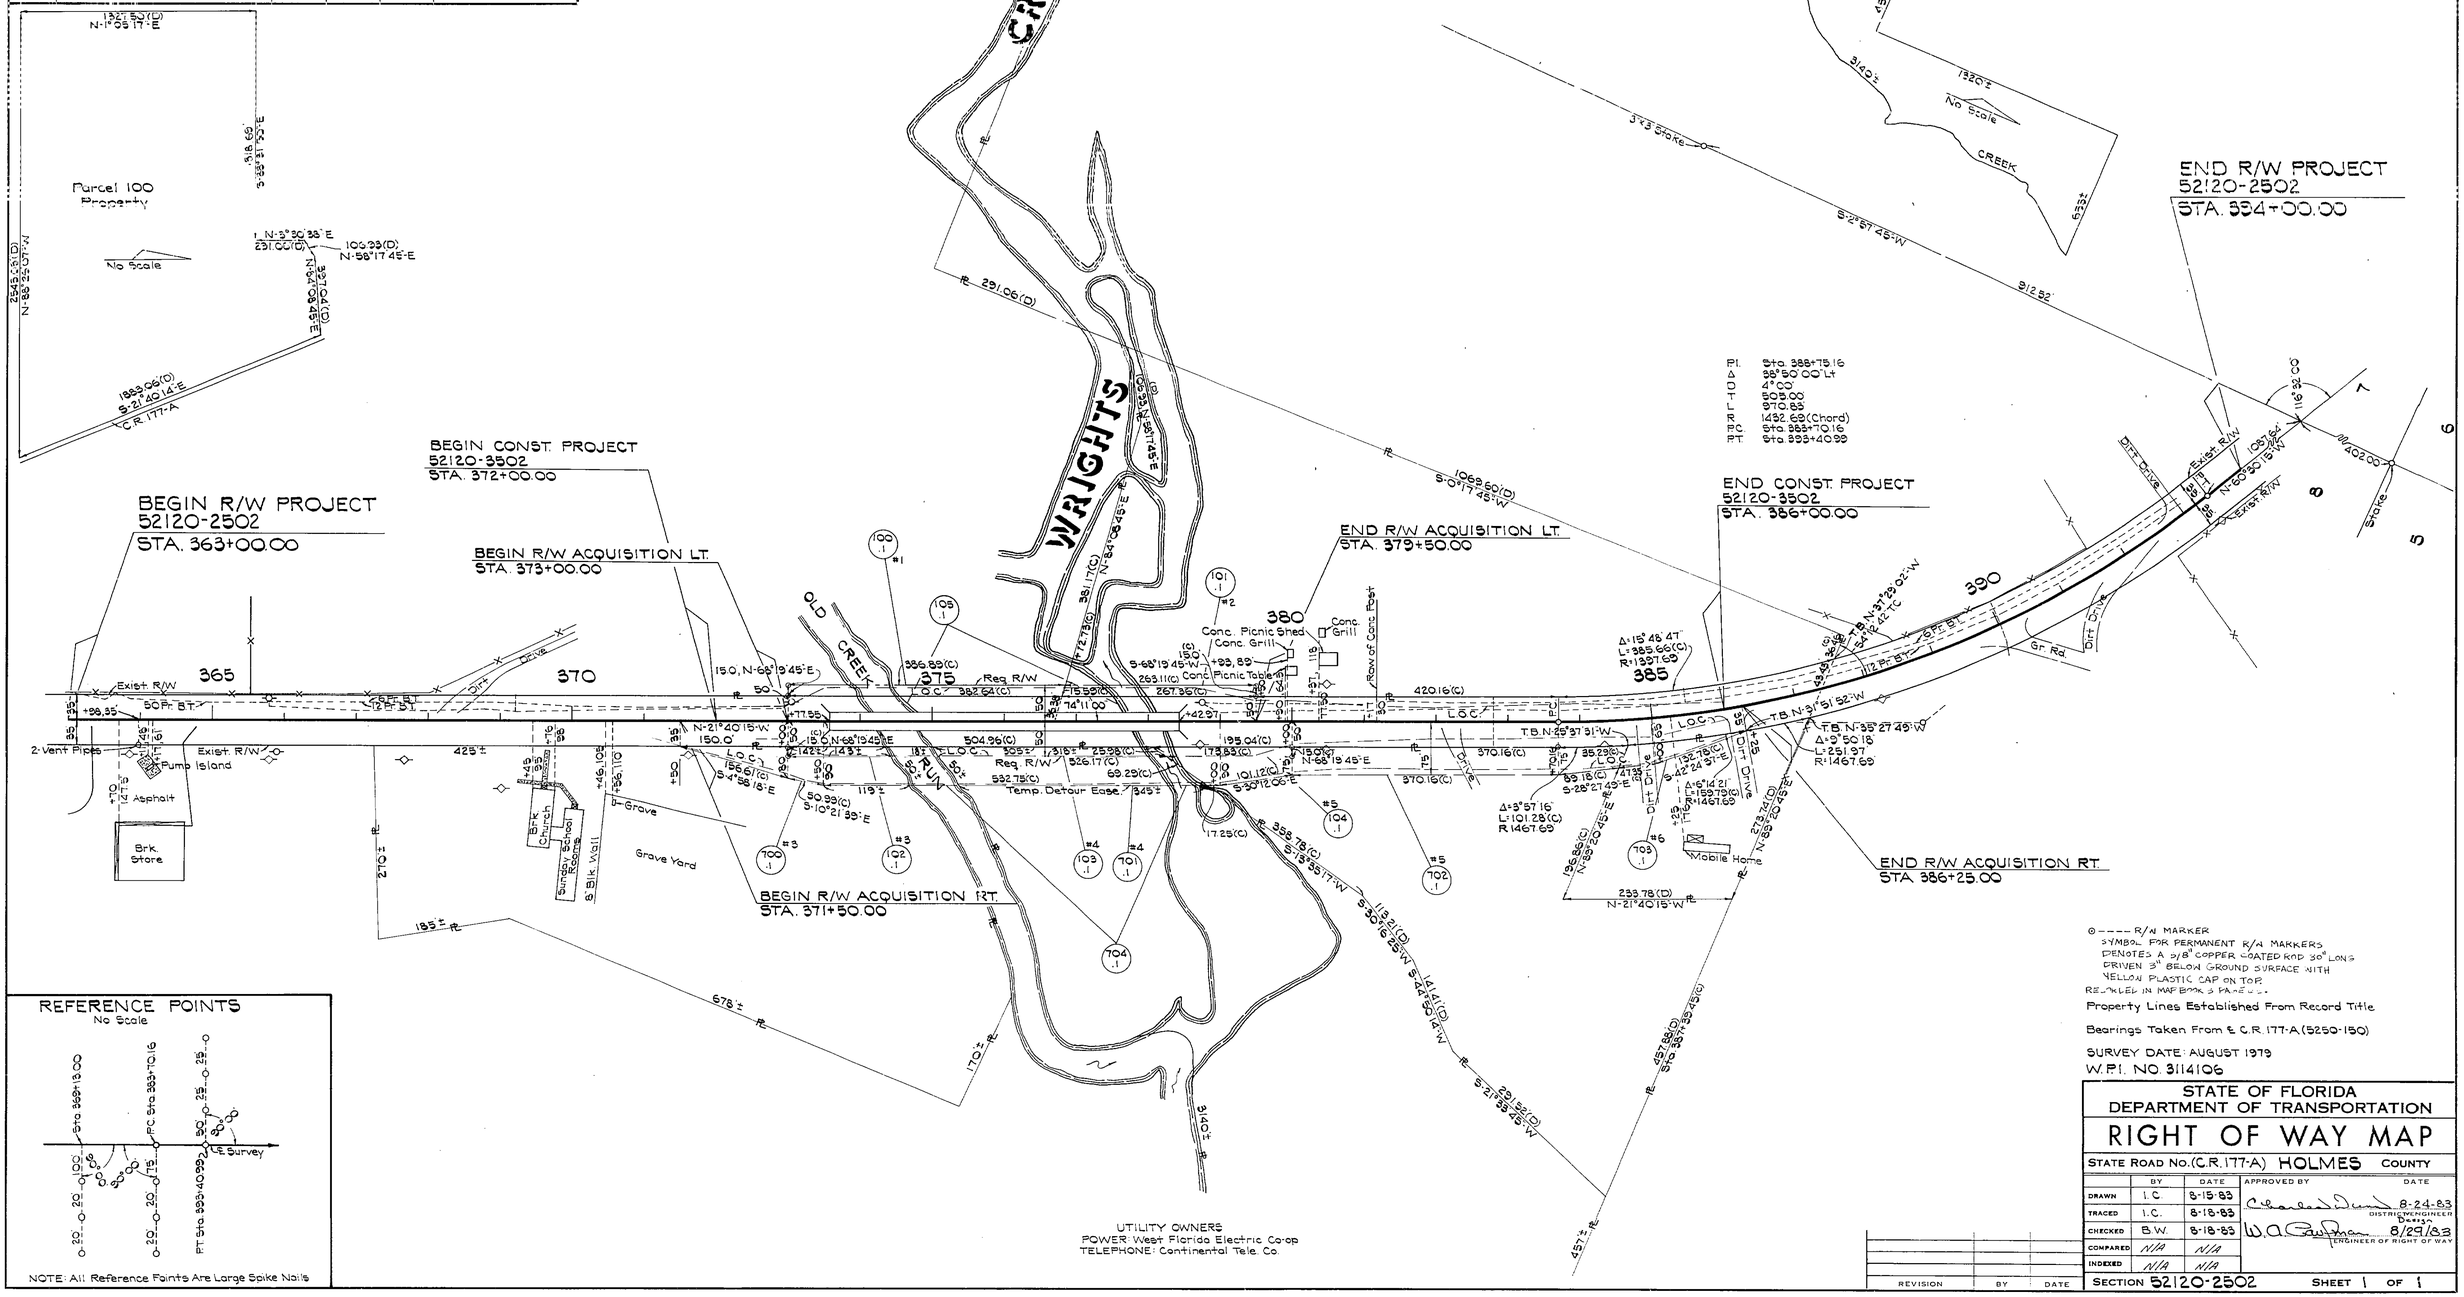

PI. Sta. 388+75.16
Δ 38°50'00" Lt
D 4°00'
T 505.00'
L 970.83'
R 1432.69 (Chord)
P.C. Sta. 383+70.16
P.T. Sta. 393+40.99

⊙ ---- R/W MARKER
SYMBOL FOR PERMANENT R/W MARKERS
DENOTES A 5/8" COPPER COATED ROD 30" LONG
DRIVEN 3" BELOW GROUND SURFACE WITH
YELLOW PLASTIC CAP ON TOP.
RECORDED IN MAP BOOK 3 PAGE 5.

Property Lines Established From Record Title

Bearings Taken From ℄ C.R. 177-A (5250-150)

SURVEY DATE: AUGUST 1979
W.P.I. NO. 3114106

NOTE: All Reference Points Are Large Spike Nails

UTILITY OWNERS
POWER: West Florida Electric Co-op
TELEPHONE: Continental Tele. Co.

STATE OF FLORIDA
DEPARTMENT OF TRANSPORTATION

RIGHT OF WAY MAP

STATE ROAD No. (C.R. 177-A) HOLMES COUNTY

	BY	DATE	APPROVED BY	DATE
DRAWN	I.C.	8-15-83	Charles Dunn	8-24-83
TRACED	I.C.	8-18-83	DISTRICT ENGINEER Design	
CHECKED	B.W.	8-18-83	W. A. Pawlman	8/29/83
COMPARED	N/A	N/A	ENGINEER OF RIGHT OF WAY	
INDEXED	N/A	N/A		

REVISION	BY	DATE

SECTION 52120-2502 SHEET 1 OF 1

BRIDGE NUMBER 520045 ON WRIGHTS CREEK