SEC. 27, T.-4-N., R.-8-W.

TABLE OF OWNERSHIPS

PARCEL NO.	SHEET NO.	NAME	AREA TAKEN	REMAINDERS RIGHT	REMAINDERS LEFT	COMMENTS	RECORDING DATA
700	1	CITY OF GRAND RIDGE	2761 S.F.	-	-	TEMP.CONST.EASE.	
701	1	MARGARET M. PUGH, et al	2015 S.F.	11984 S.F.	0	TEMP.CONST.EASE.	
702	1	EDWARD L. McCOY, et al	153 S.F.	11984 S.F.	0	TEMP.CONST.EASE.	

LEGEND

PARCEL NUMBER IDENTIFICATION	TYPE USE
100-699	DEEDS OF ALL TYPES
700-799	TEMPORARY EASEMENTS
800-899	PERMANENT EASEMENTS
900-999	LICENSE AGREEMENT
1100-1199	CITY/COUNTY PARCELS

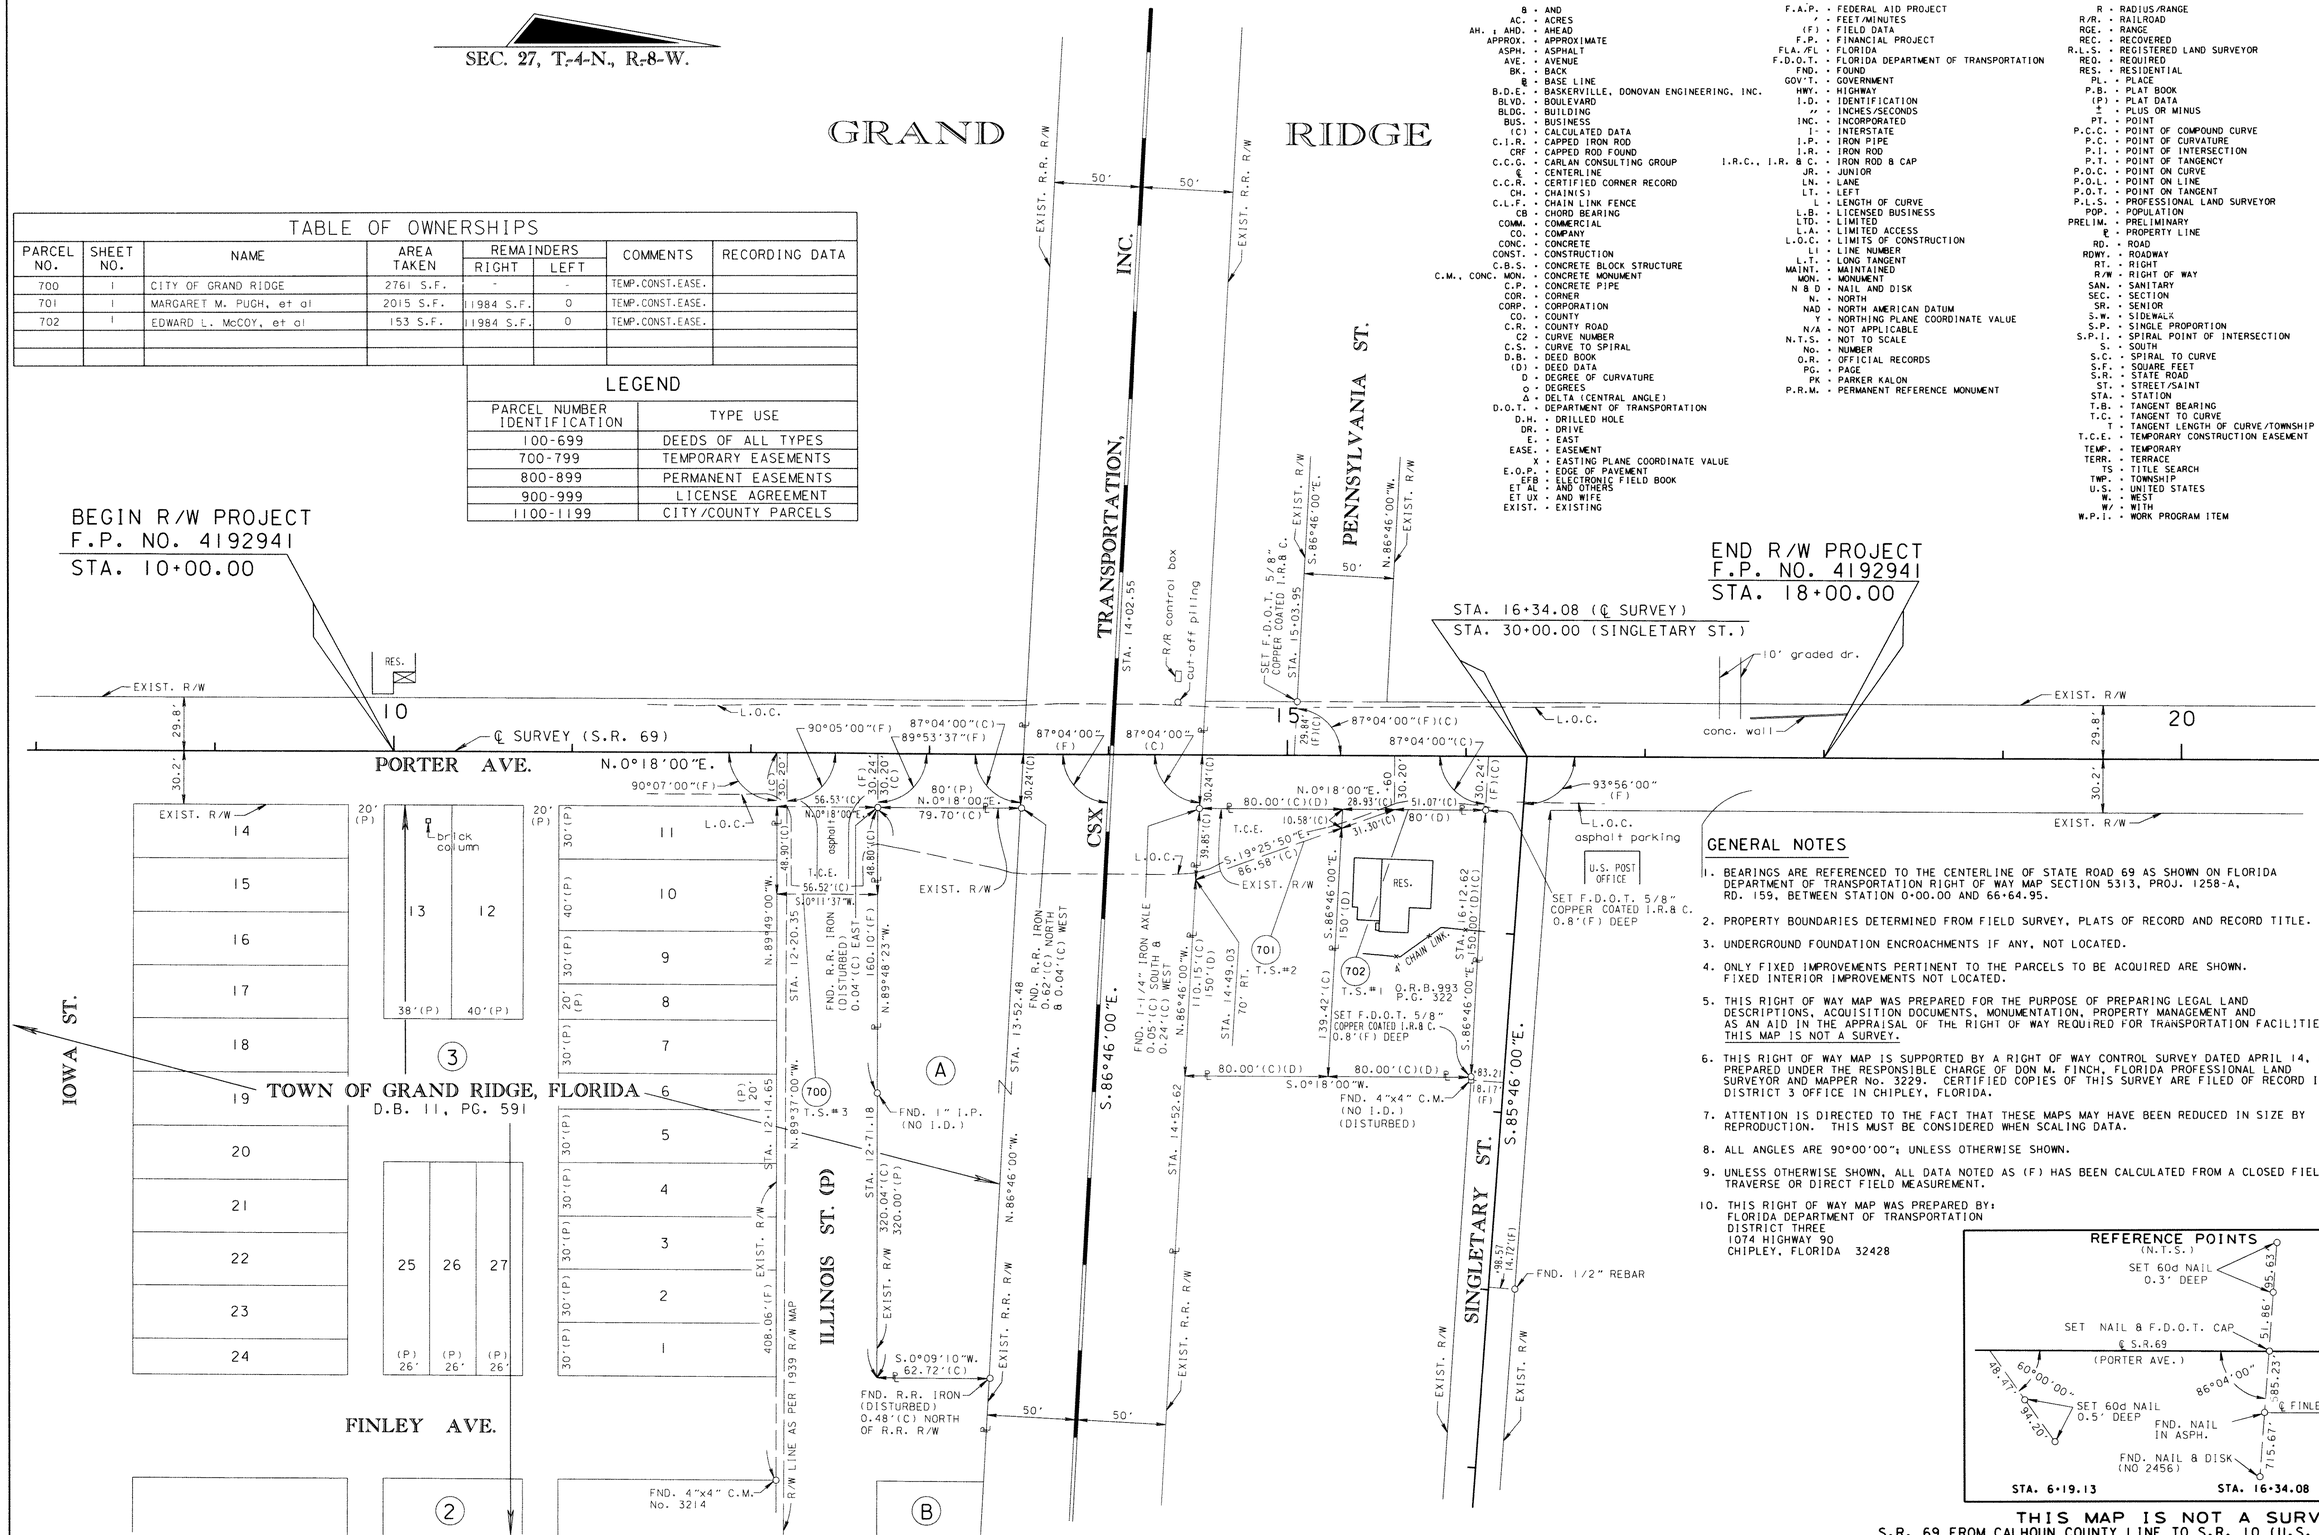

LEGEND

- B · AND
- AC. · ACRES
- AH. & AHD. · AHEAD
- APPROX. · APPROXIMATE
- ASPH. · ASPHALT
- AVE. · AVENUE
- BK. · BACK
- ℄ · BASE LINE
- B.D.E. · BASKERVILLE, DONOVAN ENGINEERING, INC.
- BLVD. · BOULEVARD
- BLDG. · BUILDING
- BUS. · BUSINESS
- (C) · CALCULATED DATA
- C.I.R. · CAPPED IRON ROD
- CRF · CAPPED ROD FOUND
- C.C.G. · CARLAN CONSULTING GROUP
- ℄ · CENTERLINE
- C.C.R. · CERTIFIED CORNER RECORD
- CH. · CHAIN(S)
- C.L.F. · CHAIN LINK FENCE
- CB · CHORD BEARING
- COMM. · COMMERCIAL
- CO. · COMPANY
- CONC. · CONCRETE
- CONST. · CONSTRUCTION
- C.B.S. · CONCRETE BLOCK STRUCTURE
- C.M., CONC. MON. · CONCRETE MONUMENT
- C.P. · CONCRETE PIPE
- COR. · CORNER
- CORP. · CORPORATION
- CO. · COUNTY
- C.R. · COUNTY ROAD
- C2 · CURVE NUMBER
- C.S. · CURVE TO SPIRAL
- D.B. · DEED BOOK
- (D) · DEED DATA
- D · DEGREE OF CURVATURE
- ° · DEGREES
- Δ · DELTA (CENTRAL ANGLE)
- D.O.T. · DEPARTMENT OF TRANSPORTATION
- D.H. · DRILLED HOLE
- DR. · DRIVE
- E. · EAST
- EASE. · EASEMENT
- X · EASTING PLANE COORDINATE VALUE
- E.O.P. · EDGE OF PAVEMENT
- EFB · ELECTRONIC FIELD BOOK
- ET AL · AND OTHERS
- ET UX · AND WIFE
- EXIST. · EXISTING
- F.A.P. · FEDERAL AID PROJECT
- ' · FEET/MINUTES
- (F) · FIELD DATA
- F.P. · FINANCIAL PROJECT
- FLA./FL · FLORIDA
- F.D.O.T. · FLORIDA DEPARTMENT OF TRANSPORTATION
- FND. · FOUND
- GOV'T. · GOVERNMENT
- HWY. · HIGHWAY
- I.D. · IDENTIFICATION
- " · INCHES/SECONDS
- INC. · INCORPORATED
- I · INTERSTATE
- I.P. · IRON PIPE
- I.R. · IRON ROD
- I.R.C., I.R. & C. · IRON ROD & CAP
- JR. · JUNIOR
- LN. · LANE
- LT. · LEFT
- L · LENGTH OF CURVE
- L.B. · LICENSED BUSINESS
- LTD. · LIMITED
- L.A. · LIMITED ACCESS
- L.O.C. · LIMITS OF CONSTRUCTION
- LI · LINE NUMBER
- L.T. · LONG TANGENT
- MAINT. · MAINTAINED
- MON. · MONUMENT
- N & D · NAIL AND DISK
- N. · NORTH
- NAD · NORTH AMERICAN DATUM
- Y · NORTHING PLANE COORDINATE VALUE
- N/A · NOT APPLICABLE
- N.T.S. · NOT TO SCALE
- No. · NUMBER
- O.R. · OFFICIAL RECORDS
- PG. · PAGE
- PK · PARKER KALON
- P.R.M. · PERMANENT REFERENCE MONUMENT
- R · RADIUS/RANGE
- R/R. · RAILROAD
- RGE. · RANGE
- REC. · RECOVERED
- R.L.S. · REGISTERED LAND SURVEYOR
- REQ. · REQUIRED
- RES. · RESIDENTIAL
- PL. · PLACE
- P.B. · PLAT BOOK
- (P) · PLAT DATA
- ± · PLUS OR MINUS
- PT. · POINT
- P.C.C. · POINT OF COMPOUND CURVE
- P.C. · POINT OF CURVATURE
- P.I. · POINT OF INTERSECTION
- P.T. · POINT OF TANGENCY
- P.O.C. · POINT ON CURVE
- P.O.L. · POINT ON LINE
- P.O.T. · POINT ON TANGENT
- P.L.S. · PROFESSIONAL LAND SURVEYOR
- POP. · POPULATION
- PRELIM. · PRELIMINARY
- ℄ · PROPERTY LINE
- RD. · ROAD
- RDWY. · ROADWAY
- RT. · RIGHT
- R/W · RIGHT OF WAY
- SAN. · SANITARY
- SEC. · SECTION
- SR. · SENIOR
- S.W. · SIDEWALK
- S.P. · SINGLE PROPORTION
- S.P.I. · SPIRAL POINT OF INTERSECTION
- S. · SOUTH
- S.C. · SPIRAL TO CURVE
- S.F. · SQUARE FEET
- S.R. · STATE ROAD
- ST. · STREET/SAINT
- STA. · STATION
- T.B. · TANGENT BEARING
- T.C. · TANGENT TO CURVE
- T · TANGENT LENGTH OF CURVE/TOWNSHIP
- T.C.E. · TEMPORARY CONSTRUCTION EASEMENT
- TEMP. · TEMPORARY
- TERR. · TERRACE
- TS · TITLE SEARCH
- TWP. · TOWNSHIP
- U.S. · UNITED STATES
- W. · WEST
- W/ · WITH
- W.P.I. · WORK PROGRAM ITEM

GENERAL NOTES

1. BEARINGS ARE REFERENCED TO THE CENTERLINE OF STATE ROAD 69 AS SHOWN ON FLORIDA DEPARTMENT OF TRANSPORTATION RIGHT OF WAY MAP SECTION 5313, PROJ. 1258-A, RD. 159, BETWEEN STATION 0+00.00 AND 66+64.95.
2. PROPERTY BOUNDARIES DETERMINED FROM FIELD SURVEY, PLATS OF RECORD AND RECORD TITLE.
3. UNDERGROUND FOUNDATION ENCROACHMENTS IF ANY, NOT LOCATED.
4. ONLY FIXED IMPROVEMENTS PERTINENT TO THE PARCELS TO BE ACQUIRED ARE SHOWN. FIXED INTERIOR IMPROVEMENTS NOT LOCATED.
5. THIS RIGHT OF WAY MAP WAS PREPARED FOR THE PURPOSE OF PREPARING LEGAL LAND DESCRIPTIONS, ACQUISITION DOCUMENTS, MONUMENTATION, PROPERTY MANAGEMENT AND AS AN AID IN THE APPRAISAL OF THE RIGHT OF WAY REQUIRED FOR TRANSPORTATION FACILITIES. THIS MAP IS NOT A SURVEY.
6. THIS RIGHT OF WAY MAP IS SUPPORTED BY A RIGHT OF WAY CONTROL SURVEY DATED APRIL 14, 1993, PREPARED UNDER THE RESPONSIBLE CHARGE OF DON M. FINCH, FLORIDA PROFESSIONAL LAND SURVEYOR AND MAPPER No. 3229. CERTIFIED COPIES OF THIS SURVEY ARE FILED OF RECORD IN THE DISTRICT 3 OFFICE IN CHIPLEY, FLORIDA.
7. ATTENTION IS DIRECTED TO THE FACT THAT THESE MAPS MAY HAVE BEEN REDUCED IN SIZE BY REPRODUCTION. THIS MUST BE CONSIDERED WHEN SCALING DATA.
8. ALL ANGLES ARE 90°00'00"; UNLESS OTHERWISE SHOWN.
9. UNLESS OTHERWISE SHOWN, ALL DATA NOTED AS (F) HAS BEEN CALCULATED FROM A CLOSED FIELD TRAVERSE OR DIRECT FIELD MEASUREMENT.
10. THIS RIGHT OF WAY MAP WAS PREPARED BY:
    FLORIDA DEPARTMENT OF TRANSPORTATION
    DISTRICT THREE
    1074 HIGHWAY 90
    CHIPLEY, FLORIDA 32428

REFERENCE POINTS
(N.T.S.)

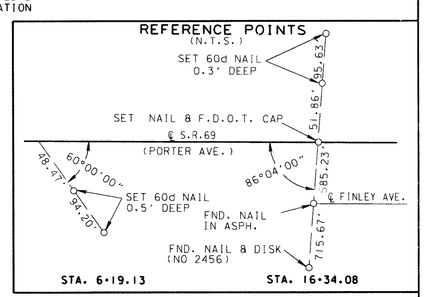

THIS MAP IS NOT A SURVEY

S.R. 69 FROM CALHOUN COUNTY LINE TO S.R. 10 (U.S. 90)

RIGHT OF WAY MAP	FLORIDA DEPARTMENT OF TRANSPORTATION RIGHT OF WAY MAPPING	APPROVED BY DISTRICT RIGHT OF WAY SURVEYOR	DATE 2-25-08

REVISION	BY	DATE	REVISION	BY	DATE

	BY	DATE
PRELIM	R.M.	1-23-08
FINAL	R.M.	2-12-08
CHECKED	R.S.G.	2-11-08

F.A.P. NO. N/A — SECTION N/A

STATE ROAD NO. 69 — JACKSON COUNTY

MAPS PREPARED BY: THIRD DISTRICT — FIELD BOOK NO.'S: 10003478

W.P.I. No. N/A — SCALE: 1" = 40'

F.P. NO. 4192941 — SHEET 1 OF 1