FED. ROAD DIV. No.	STATE	SEC. AND JOB No.	FISCAL YEAR	SHEET No.	TOTAL SHEETS
3	FLA.	5301-107	'52	1	1

66

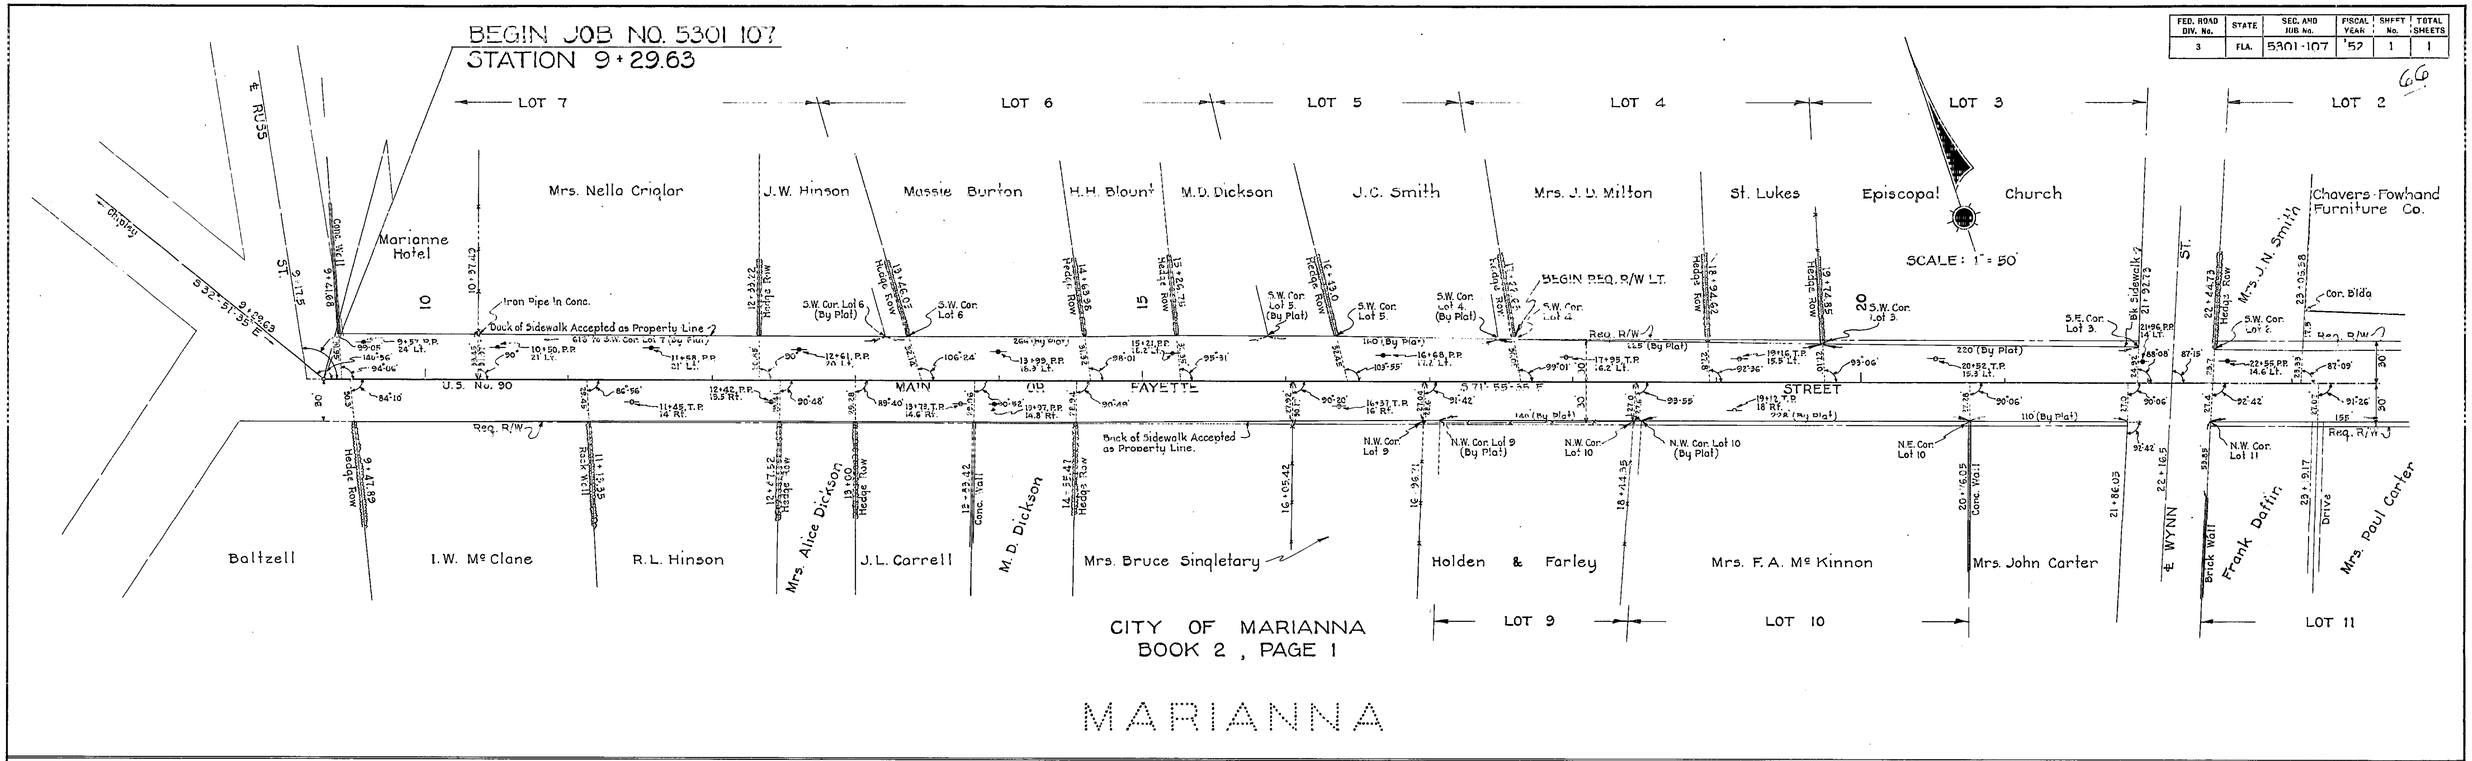

CITY OF MARIANNA
BOOK 2, PAGE 1

MARIANNA

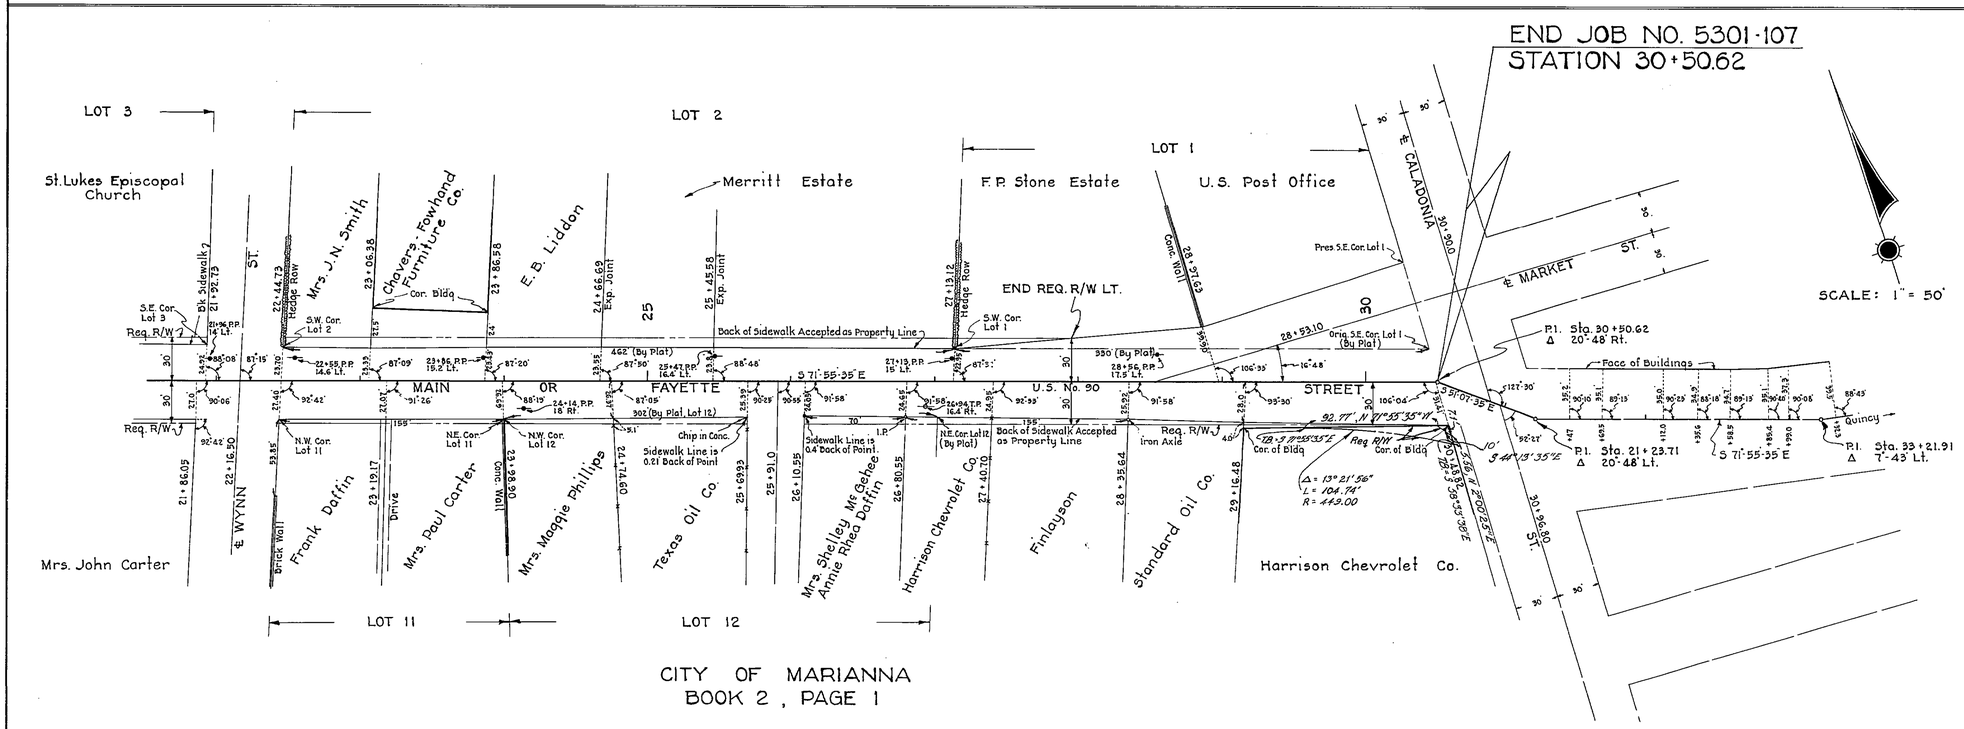

CITY OF MARIANNA
BOOK 2, PAGE 1

NOTE:
All Property Line Ties shown are accepted by Owners as being Correct as of the present time.
Note difference at various points between Lot Corners, as accepted by Owners, and ones shown as Plat Corners. Plat Information shown in making tracing, was taken from Original Plat of the City of Marianna. Reference is made in Property Descriptions to the Pittman Addition to Marianna. Apparently this Addition is verbal, as no information could be found in the Records of Jackson County to show that a Plat of this nature had ever been Recorded.

SECTIONAL LOCATION
S½ OF NE¼ & N½ OF SE¼
SEC. 4, T-4-N, R-10-W

REQUIRED R/W WIDTH
30' RT. & LT. OF ℄ FROM BEGINNING TO END OF JOB.

STATE OF FLORIDA
STATE ROAD DEPARTMENT

RIGHT OF WAY MAP

SECTION No. 5301-107
ROAD No. 10 JACKSON COUNTY

SCALE 1" =	NAMES	DATES	APPROVED BY
DRAWN	W. P.	4-25-52	DIVISION ENGINEER
TRACED	W. P.	4-25-52	
INDEXED			STATE HIGHWAY ENGINEER
REVISED	W.D. - R.W.	3-1-78	
REVISED			